



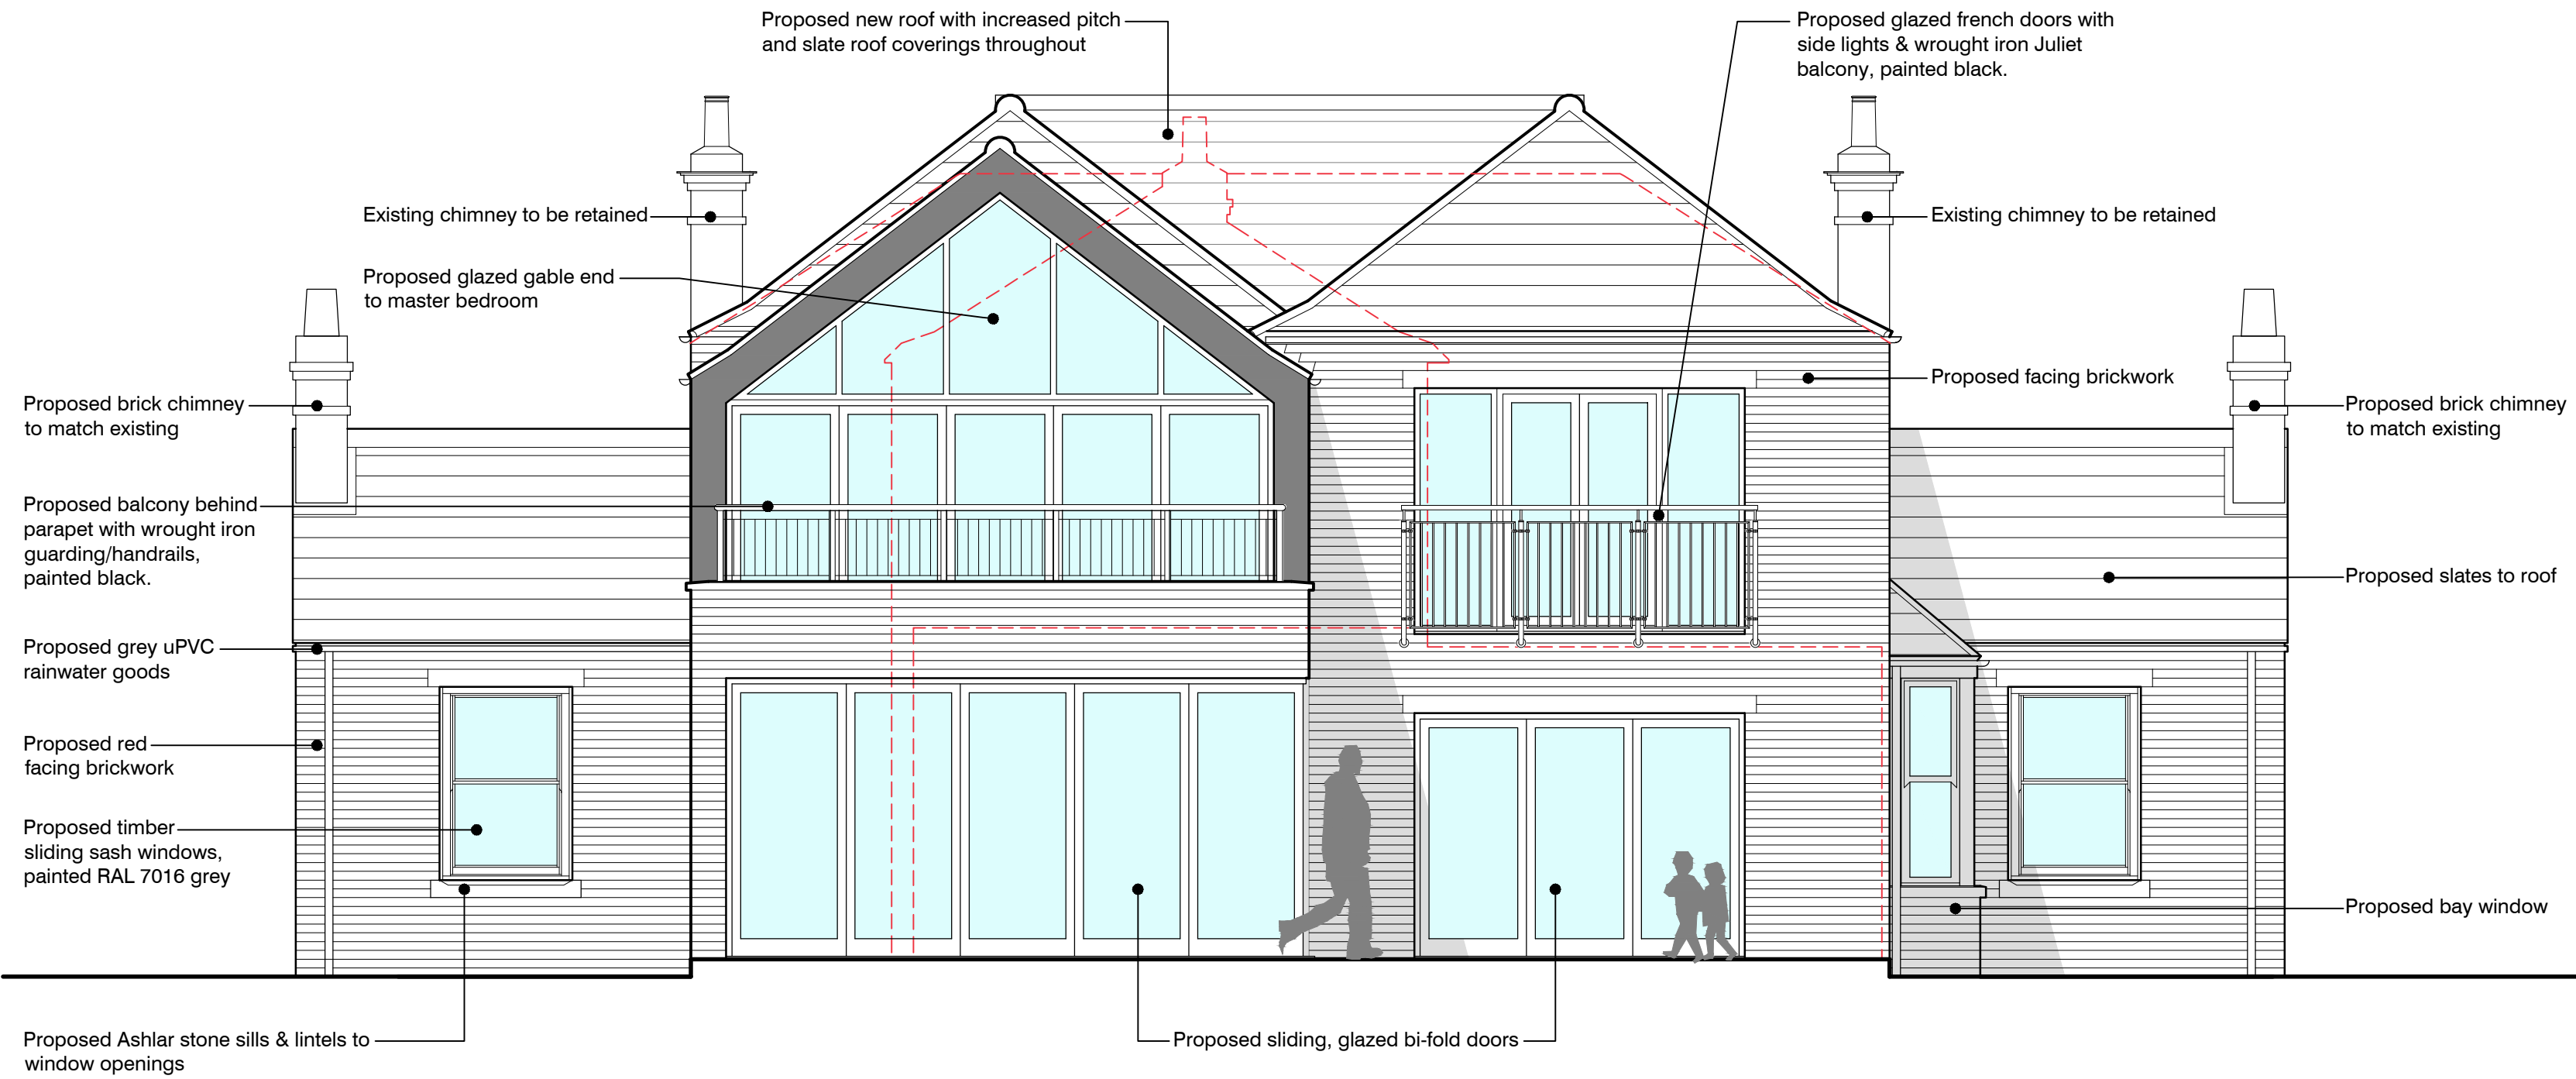

NORTH (REAR) ELEVATION
AS PROPOSED
SCALE 1:50

0 0.5 1 1.5 2 2.5 3 3.5 4 4.5 5m
Scale bar 1:50

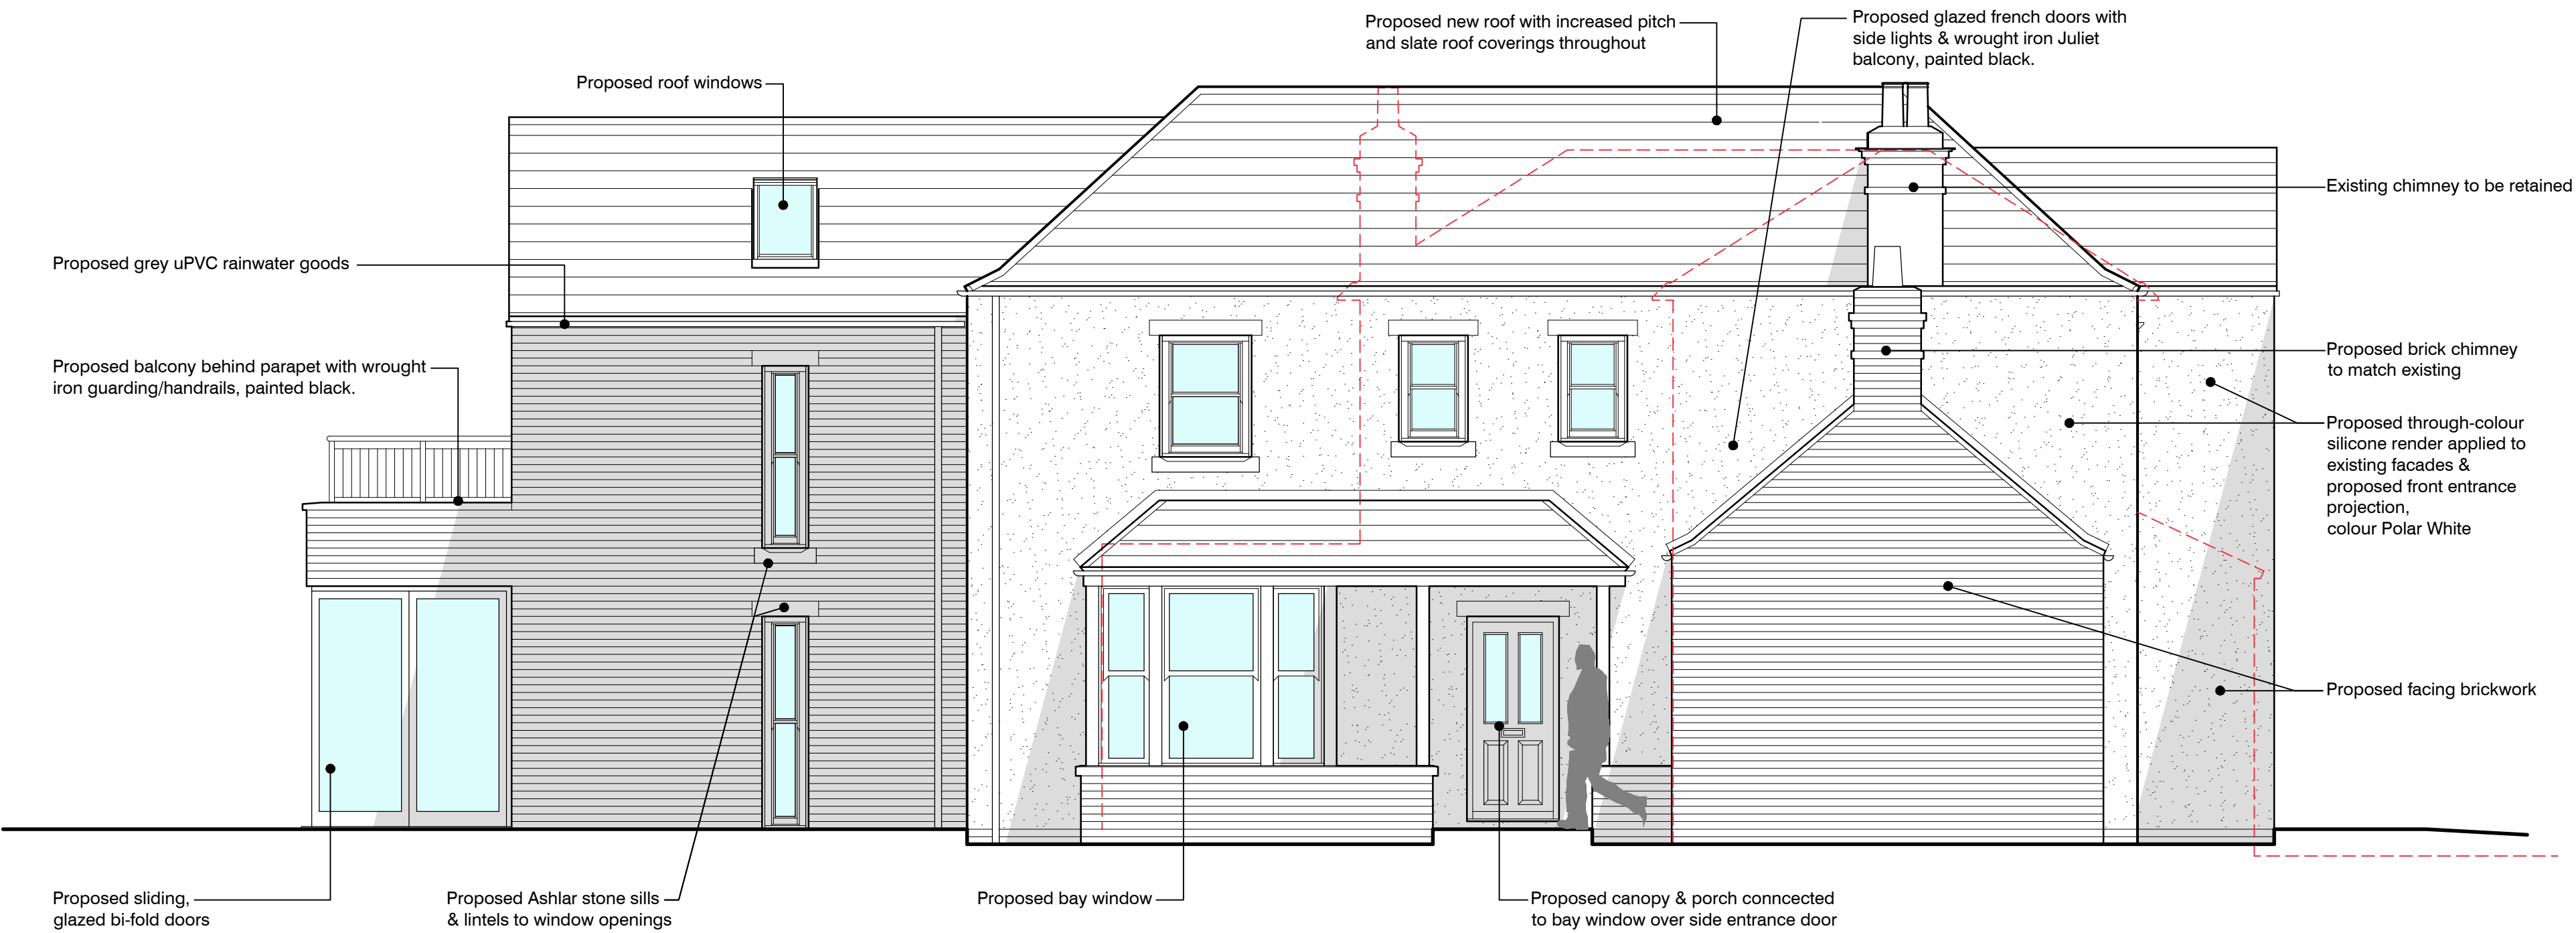

WEST (SIDE) ELEVATION
AS PROPOSED
SCALE 1:50

0 0.5 1 1.5 2 2.5 3 3.5 4 4.5 5m
Scale bar 1:50

CLIENT: Miss H. Jones

PROJECT: Proposed Extension & Alterations at:-
Ravensdale, Bensgate Road, Holbeach, Lincolnshire, PE12 8NL

TITLE: Elevations - As Proposed (Sheet 2 of 2)

SCALE: 1:50 @ A1 REVISION LETTER:

DRAWN: GAS DRAWING NO: B/3708-3006

CHECKED: ORIGINAL SIZE: A1

DATE: JUL '23

Architectural Consultants

BOSTON 12-14 Main Ridge West, Boston PE21 6GQ t: (01205) 357 272 e: boston@neildowdman-architecture.co.uk
STAMFORD 14 Barn Hill, Stamford PE9 2AE t: (01780) 758 522 e: stamford@neildowdman-architecture.co.uk
ALFORD 4-5 Church Street, Alford LN13 9EF t: (01507) 463 863 e: alford@neildowdman-architecture.co.uk
HORNCASTLE 28 St Lawrence Street, Horncastle LN9 5DN t: (01507) 522 699 e: horncastle@neildowdman-architecture.co.uk
LOUTH 62 Northgate, Louth LN11 0LY t: (01507) 601155 e: louth@neildowdman-architecture.co.uk
SKEGNESS (Satellite Office) t: (01754) 880 080 e: skegness@neildowdman-architecture.co.uk
*By appointment only

www.neildowdman-architecture.co.uk