© Design Copyright reserved. Written consent must be obtained before copying or reproducing this drawing. Do not scale this drawing, use figured dimensions only. Contractors are responsible for taking and checking site dimensions. Any discrepancy must be reported to the Architectural Technologist immediately.

LEGEND / NOTES COLUMN :

REV. A 16/11/04 Amendments as per clients request
REV. B 19/11/04 Amendments as per clients request
REV. C 11/03/05 Revised scheme to re-submit for planning

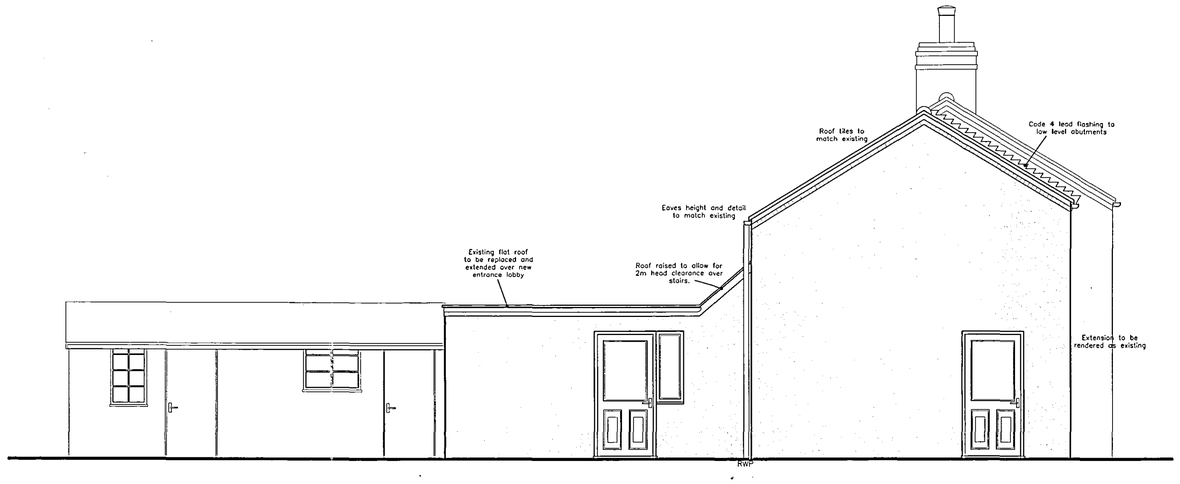

SIDE ELEVATION
SCALE 1:50

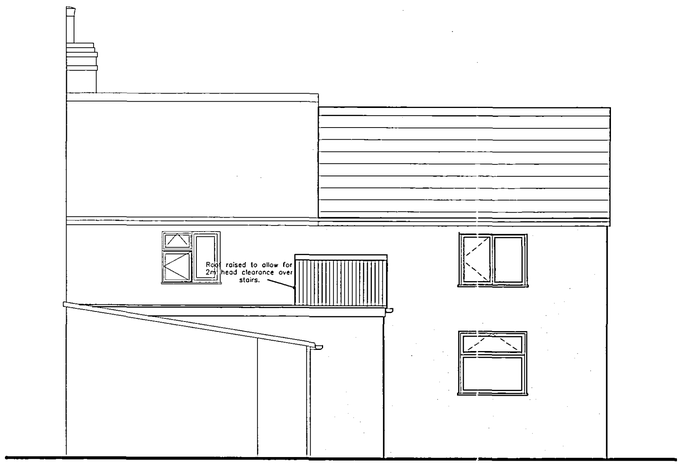

REAR ELEVATION
SCALE 1:50

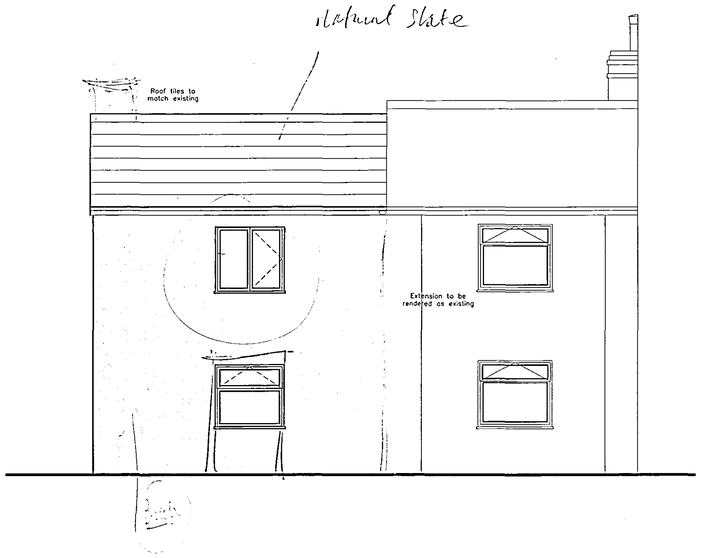

FRONT ELEVATION
SCALE 1:50

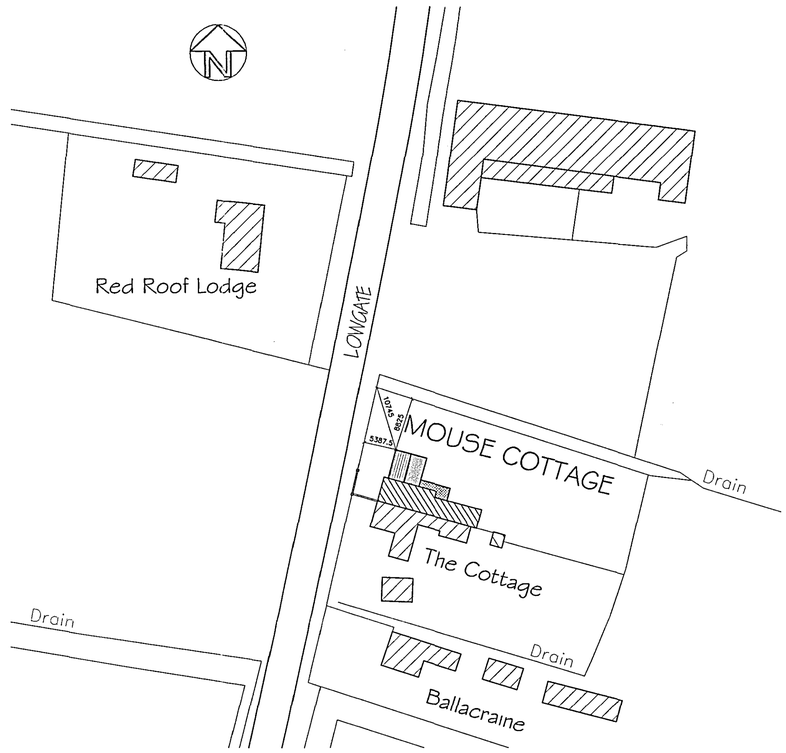

BLOCK PLAN
SCALE 1:500

Planning & Development
16 MAR 2005
Ref: 35/05

DETERMINED PLAN

NEIL DOWLMAN Architecture
Neil Dowlman Architecture Ltd
14 Main Ridge West
Boston, Lincs PE21 6QQ
Tel: 01205 357272 Fax: 01205 351115
Email: boston@neildowlman-architecture.co.uk
Offices also at Alford & Grantham
www.neildowlman-architecture.co.uk
Member of The Royal Institute of British Architects
Member of British Institute of Architectural Technologists
Corporate Building Engineer
Chartered Architects * Architectural Technologists
Designers * Building Engineers * Project Managers
Planning Supervisors * Party wall Surveyors * Access Consultants

Client: Mr. Bilcock

Project: Mouse Cottage, Lowgate, Fleet Hargate, Lincolnshire.

Title: Proposed Elevations and Block Plan

Scale: 1:50 1:500

Date: Nov '04'

Drawn by: AF

Drawing No.: B1476-02

Revision: C

A1