© Design Copyright reserved. Written consent must be obtained before copying or reproducing this drawing. Do not scale this drawing, use figured dimensions only. Contractors are responsible for taking and checking site dimensions. Any discrepancy must be reported to the Architectural Technologist immediately.

LEGEND / NOTES COLUMN :



SIDE ELEVATION

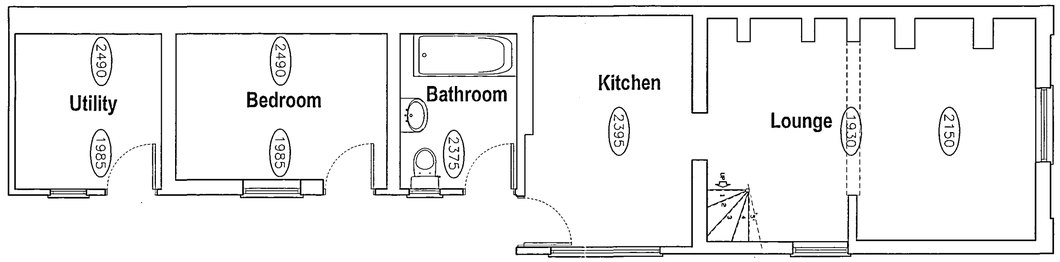

GROUND FLOOR PLAN

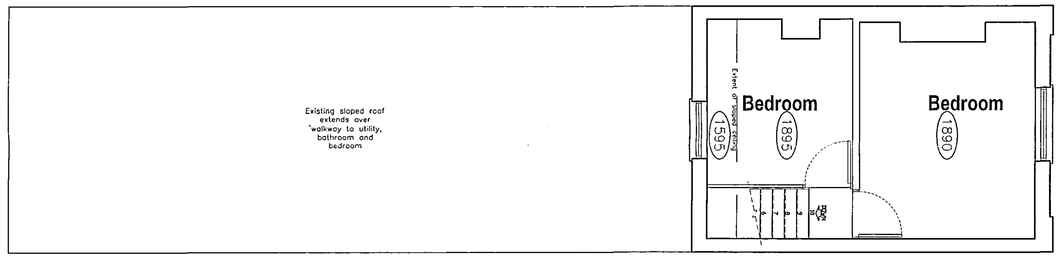

FIRST FLOOR PLAN

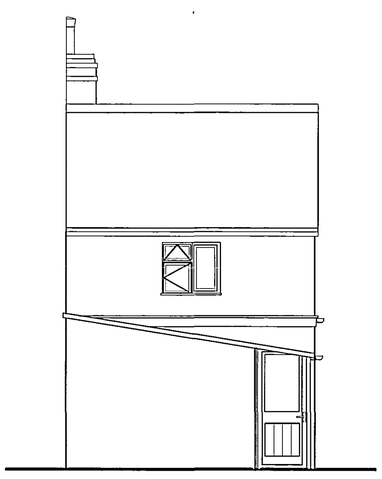

REAR ELEVATION

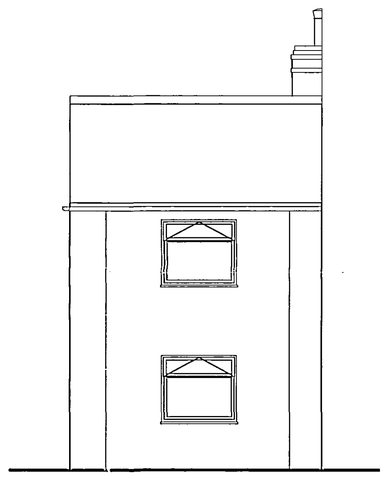

FRONT ELEVATION

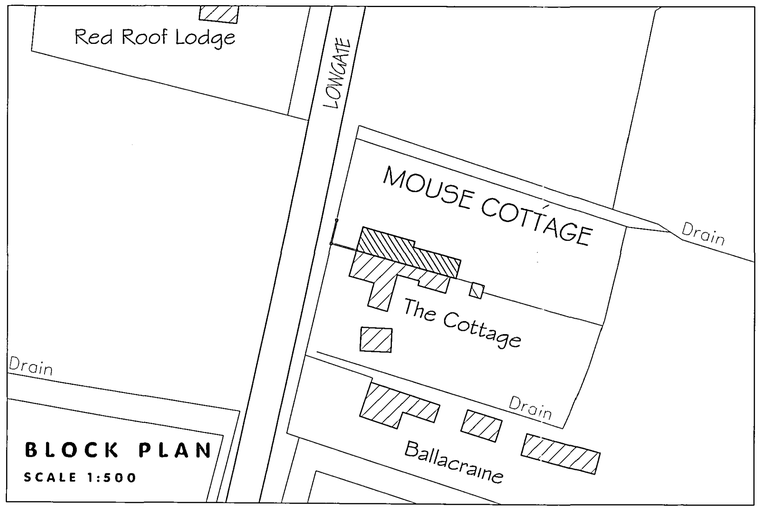

BLOCK PLAN
SCALE 1:500

DETERMINED PLAN

Planning & Development
16 MAR 2005
Ref: 354/05

NEIL DOWLMAN
Architecture
Neil Dowlman Architecture Ltd
14 Main Ridge West
Boston, Lincs PE21 6QQ
Tel: 01205 357272 Fax: 01205 351115
Email: boston@neildowlman-architecture.co.uk
Members of The Royal Institute of British Architects
Members of British Institute of Architectural Technologists
Corporate Building Engineer
Chartered Architects * Architectural Technologists
Designers * Building Engineers * Project Managers
Planning Supervisors * Party wall Surveyors * Access Consultants
Offices also at Alford & Grantham
www.neildowlman-architecture.co.uk

Client	Scale
Mr. Bilcock	1:50 1:500
Project	Date
Mouse Cottage	Nov '04'
Lowgate	Drawn by: AF
Fleet Hargate	Drawing No.
Lincolnshire.	B1476-01
Title	Revision
Existing	

A1