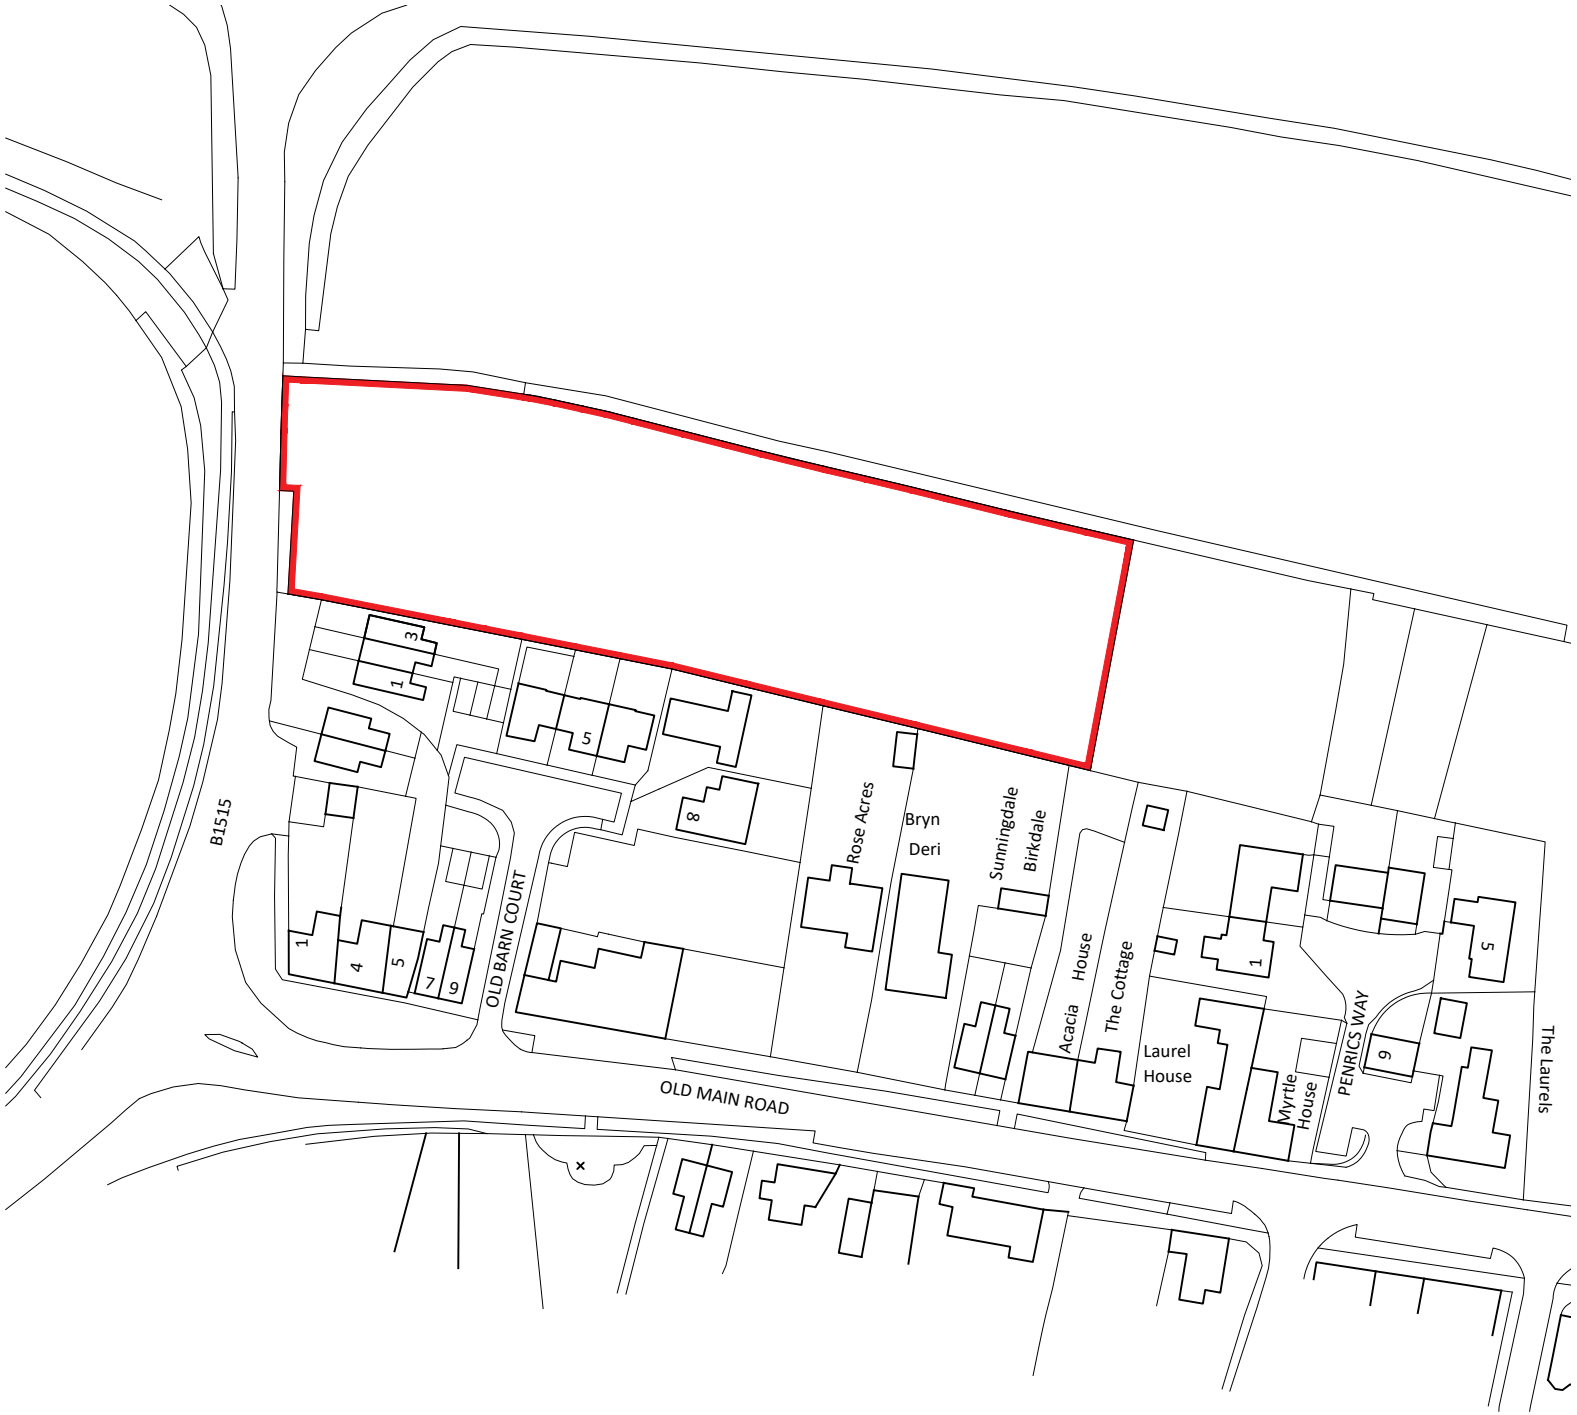



**Notes**

**Copyright**
© Robert Doughty Consultancy Limited.
All rights described in the Copyright, Designs and Patents Act 1988 have been asserted.

**Ordnance Survey Map**
© Crown Copyright. OS Licence No: AR 100010613.

N

0 10 20 30 40 50m

| Rev | Description | Date |
|---|---|---|
| - | - | - |

Robert Doughty Consultancy

32 High Street, Helpringham
Sleaford, Lincolnshire, NG34 0RA

Tel: 01529 421646
Email: admin@rdc-landplan.co.uk
Web: www.rdc-landplan.co.uk

**Client**
Applegate Homes (Lincs) Ltd

**Project**
Land off Fleet Road
Fleet Hargate

**Drawing**
Location Plan

| Scale @ A4 | Date |
|---|---|
| 1: 1250 | 23/03/22 |

| Drawn By | Checked By |
|---|---|
| WW | LMS |

| Job Number | Status | Purpose of Issue |
|---|---|---|
| 1459-5 | PL | Planning |

| Drawing No. | Rev |
|---|---|
| 1459-5_PL_LP01 | - |