
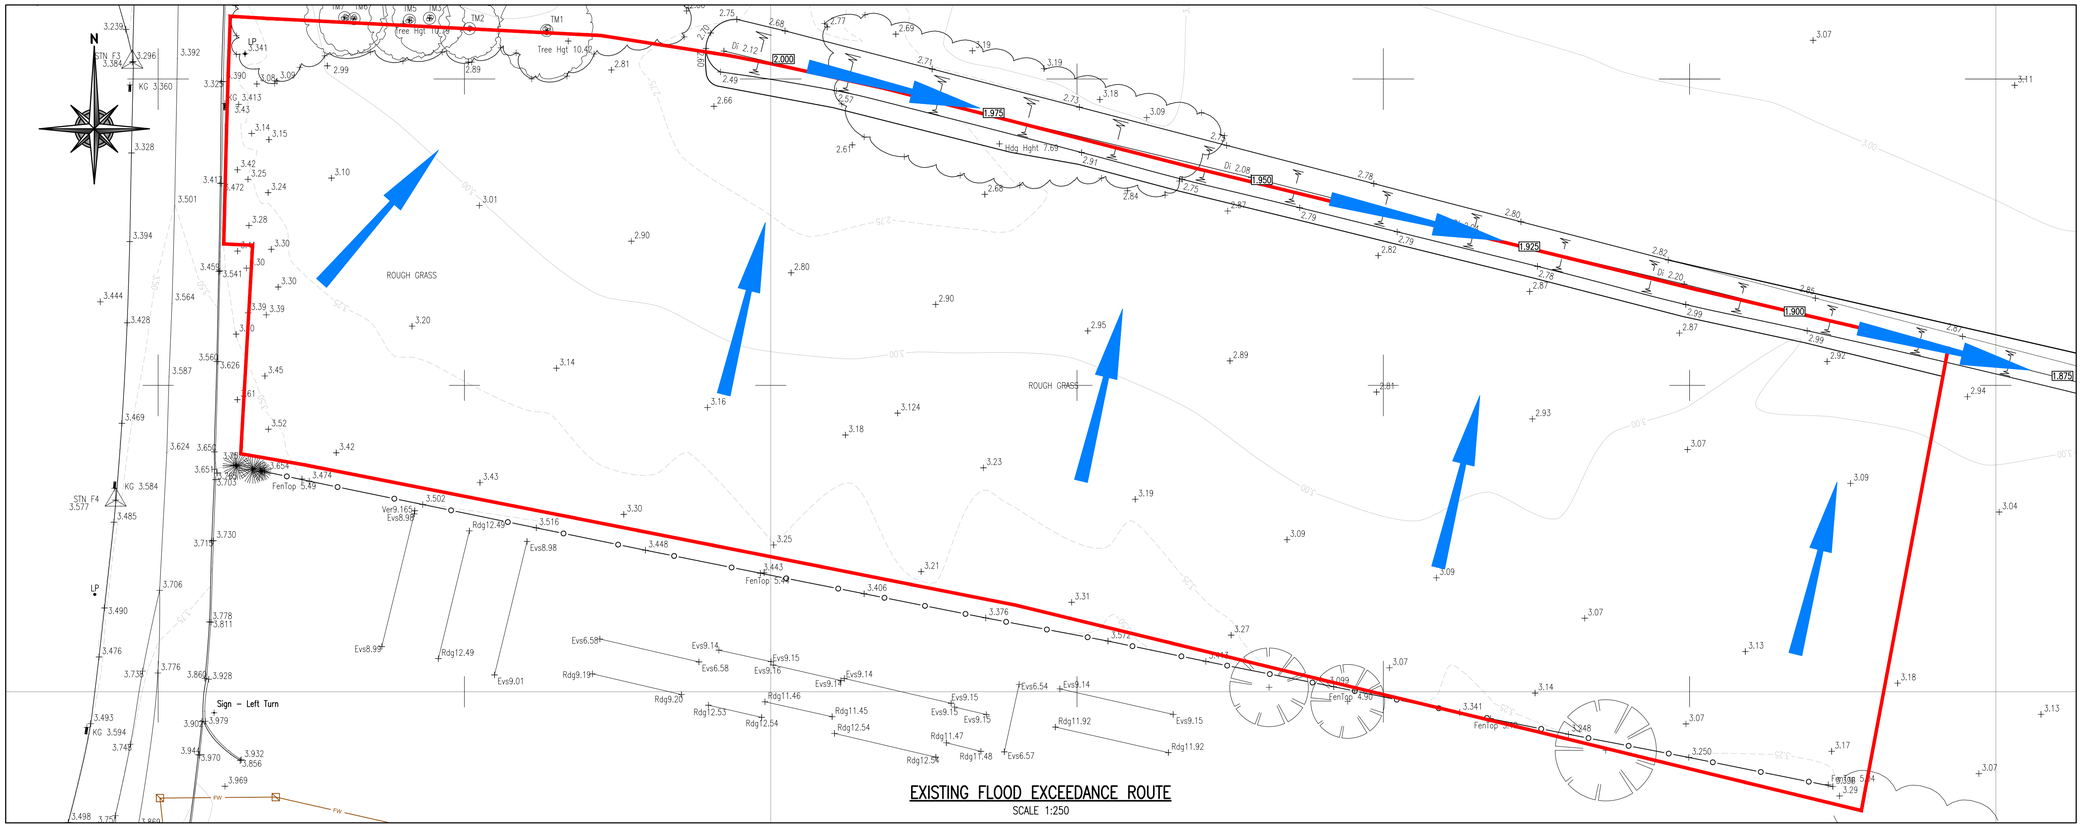


EXISTING FLOOD EXCEEDANCE ROUTE

SCALE 1:250

DENOTES FLOOD EXCEEDANCE ROUTE

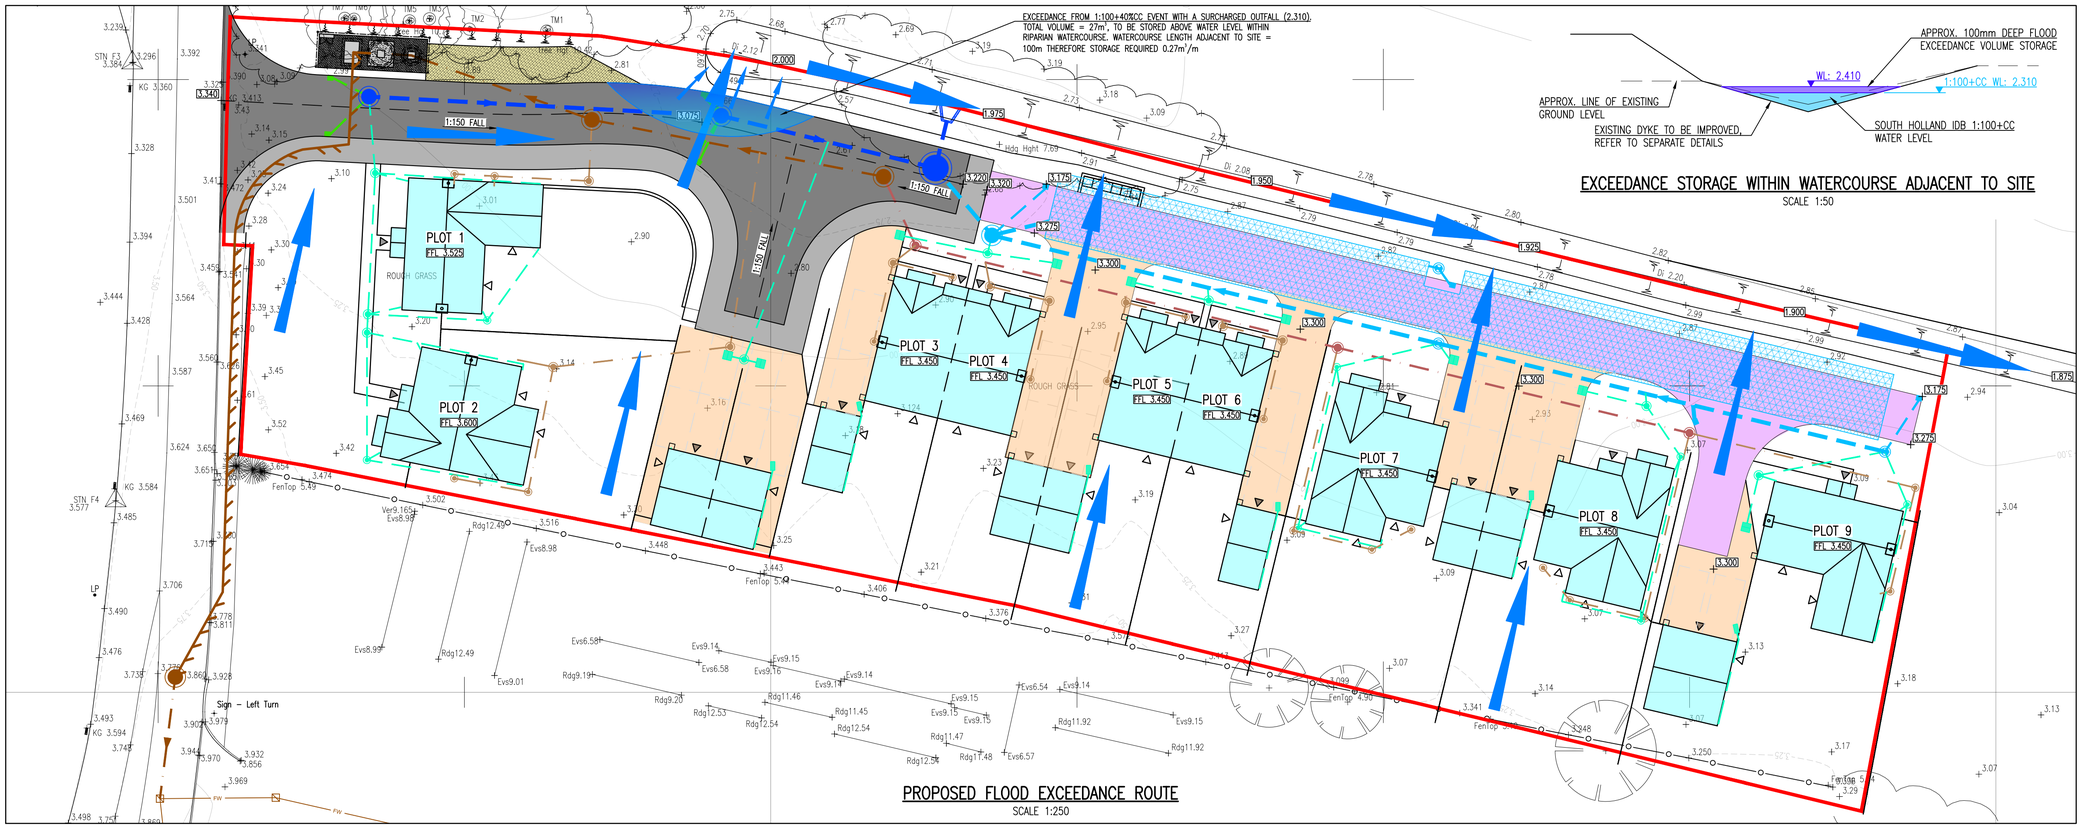

PROPOSED FLOOD EXCEEDANCE ROUTE

SCALE 1:250

EXCEEDANCE STORAGE WITHIN WATERCOURSE ADJACENT TO SITE

SCALE 1:50

0 2.5 5 7.5 10 15 20 25m

1:250

REV.	DESCRIPTION	DRN.	APP.	DATE
–	PRELIMINARY – FOR COMMENT.	MP	APW	08.07.22

SHIELDS WILSON
e: info@shieldswilson.co.uk t: 01775 729252
STRUCTURAL AND CIVIL ENGINEERING

STATUS FOR INFORMATION

CLIENT APPLEGATE HOMES (LINCS) LTD.

PROJECT PROPOSED RESIDENTIAL DEVELOPMENT
LAND OFF FLEET ROAD,
FLEET HARGATE, SPALDING

TITLE EXISTING & PROPOSED FLOOD EXCEEDANCE ROUTES

DATE	JUN. '22	SCALE @A1	DRAWING NO.	REV.
DRAWN	MP	1:250	SW 22-212-004	–

COPYRIGHT SHIELDS WILSON LIMITED. ALL RIGHTS RESERVED.