



TYPICAL CROSS SECTION THROUGH PRIVATE DRIVEWAY, SHARED DRIVEWAY AND DYKE

SCALE 1:20

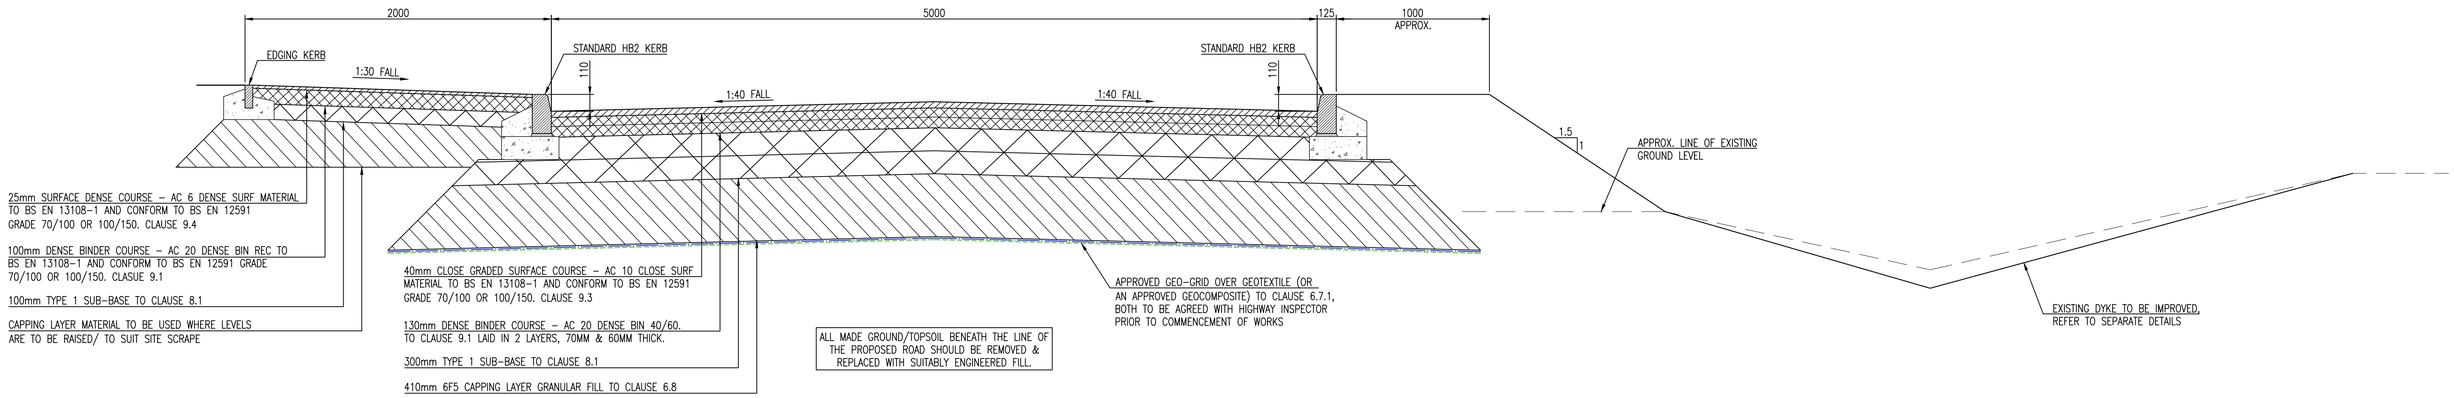

TYPICAL CROSS SECTION THROUGH ADOPTABLE FOOTPATH & TARMAC ROAD AND DYKE

SCALE 1:20

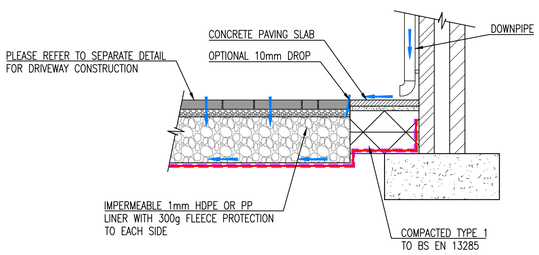

TYPICAL DOWNPIPE DETAIL ONTO PERMEABLE PAVING DETAIL

SCALE 1:20

0 0.2 0.4 0.6 0.8 1.2 1.6 2m

1:20

REV.	DESCRIPTION	DRN.	APP.	DATE
–	PRELIMINARY – FOR COMMENT.	MP	APW	08.07.22

SHIELDS WILSON
e: info@shieldswilson.co.uk t: 01775 729252
STRUCTURAL AND CIVIL ENGINEERING

STATUS: FOR INFORMATION

CLIENT: APPLEGATE HOMES (LINCS) LTD.

PROJECT: PROPOSED RESIDENTIAL DEVELOPMENT
LAND OFF FLEET ROAD,
FLEET HARGATE, SPALDING

TITLE: PROPOSED TYPICAL COSTRUCTION DETAILS

DATE	JUN. '22	SCALE @A1 1:20	DRAWING NO.	REV.
DRAWN	MP		SW 22-212-006	–

COPYRIGHT SHIELDS WILSON LIMITED. ALL RIGHTS RESERVED.