


REFUSE VEHICLE TRACKING

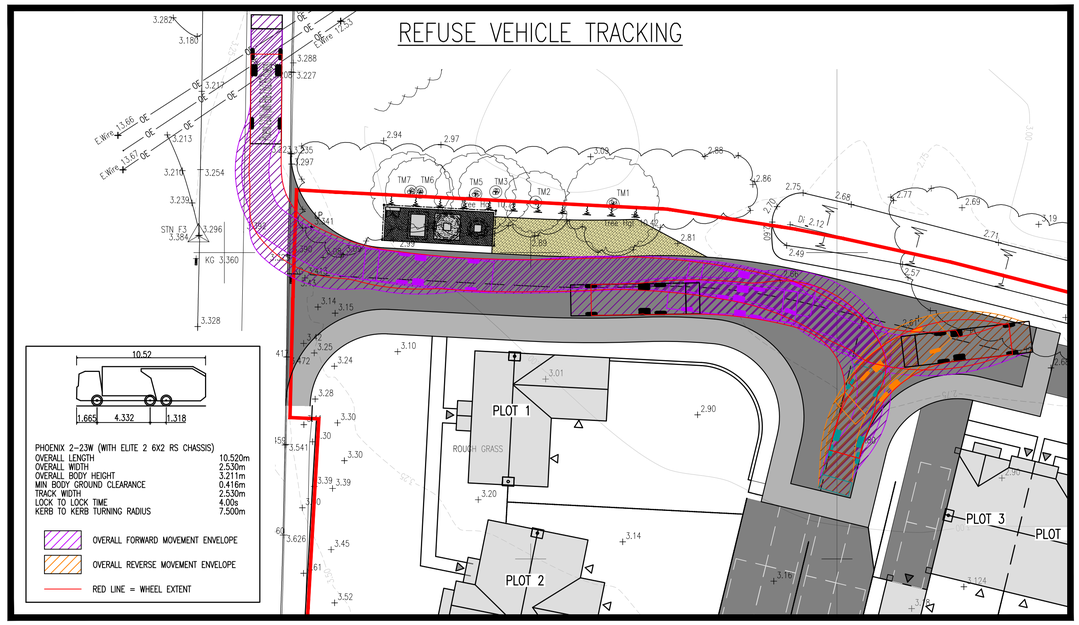

FIRE TENDER TRACKING

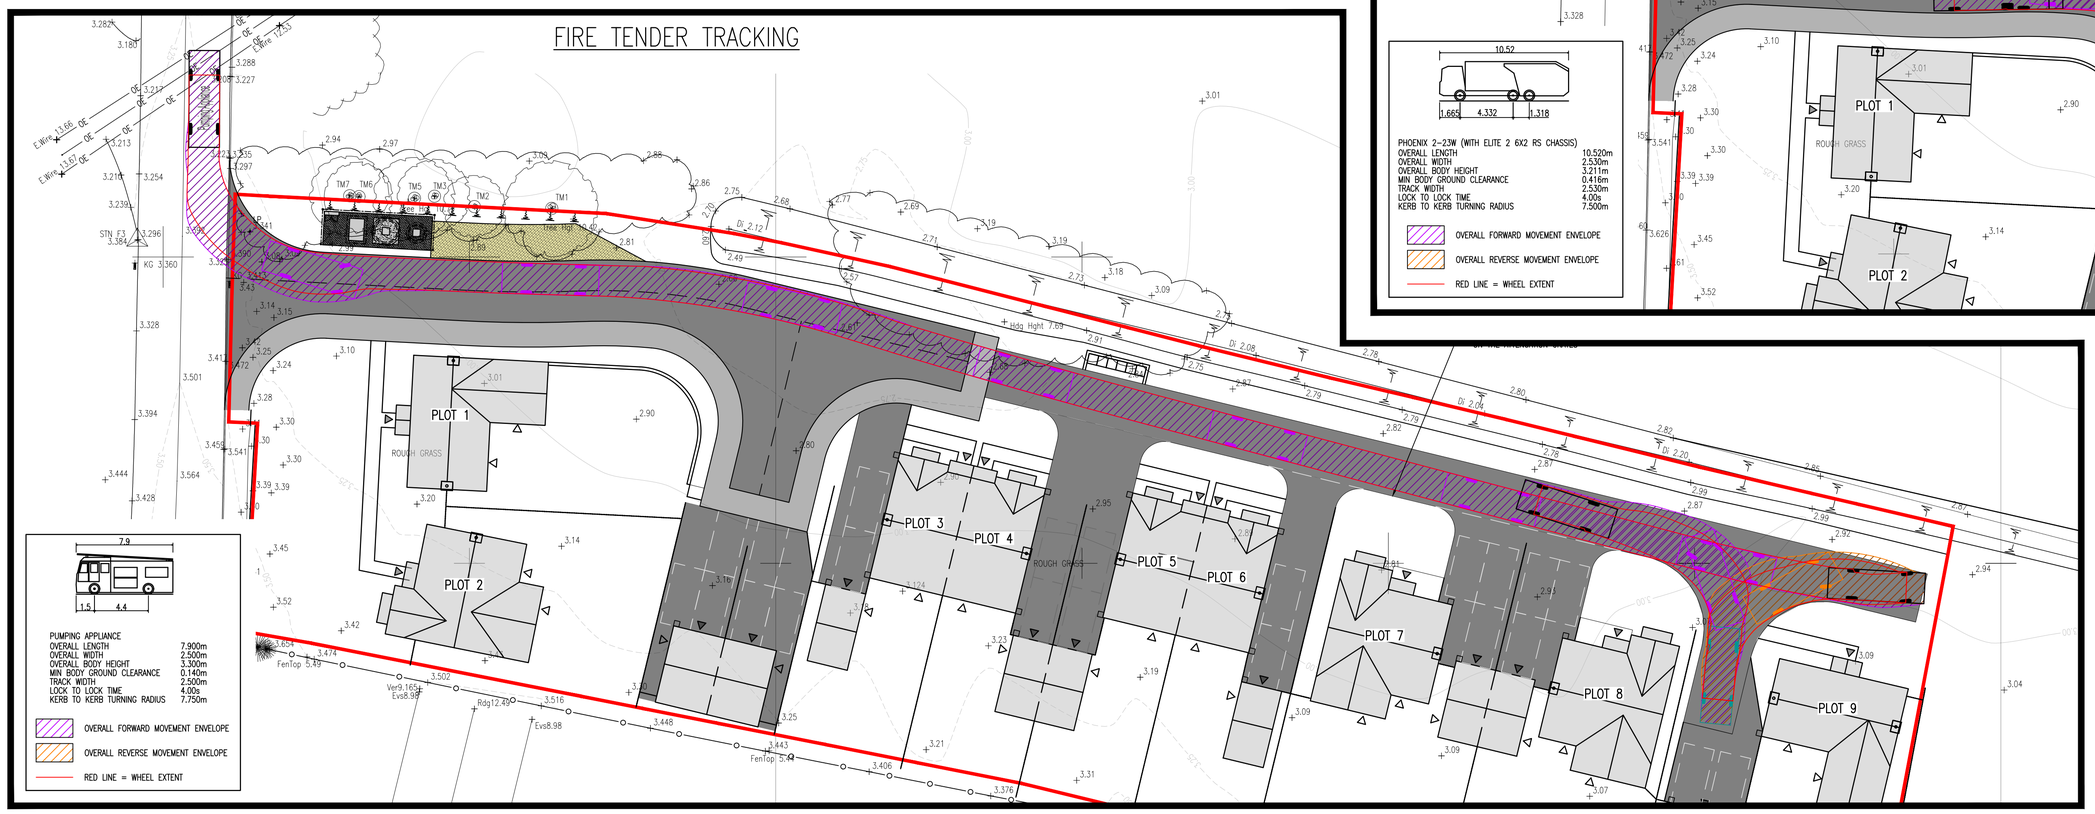

FOUL WATER TANKER TRACKING

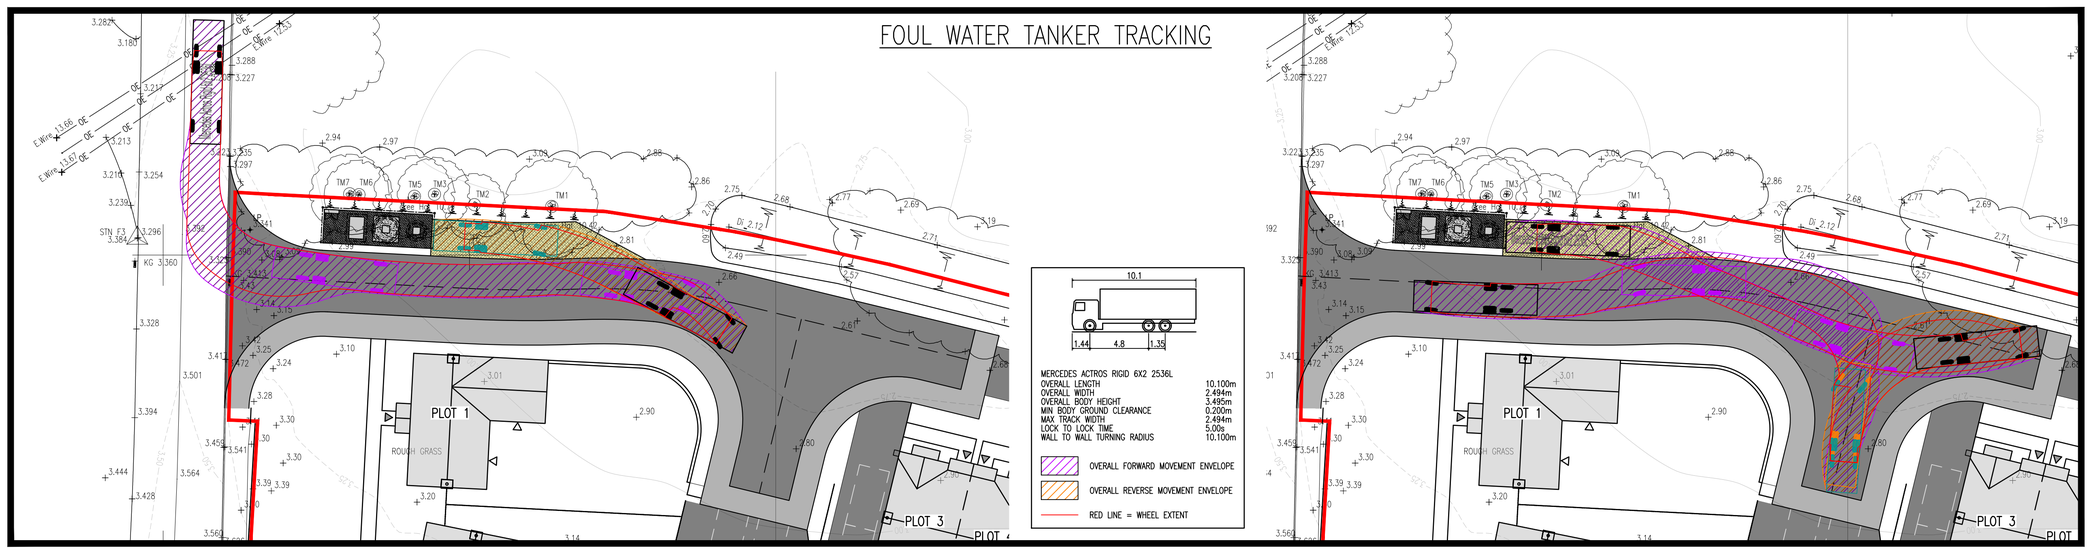

0 2.5 5 7.5 10 15 20 25m
1:250

REV.	DESCRIPTION	DRN.	APP.	DATE
–	PRELIMINARY – FOR COMMENT.	MP	APW	08.07.22

SHIELDS WILSON
e: info@shieldswilson.co.uk t: 01775 729252
STRUCTURAL AND CIVIL ENGINEERING

STATUS FOR INFORMATION

CLIENT APPLEGATE HOMES (LINCS) LTD.

PROJECT PROPOSED RESIDENTIAL DEVELOPMENT
LAND OFF FLEET ROAD,
FLEET HARGATE, SPALDING

TITLE PROPOSED VEHICLE TRACKING

DATE	JUN. '22	SCALE @A1 1:250	DRAWING NO. SW 22-212-007	REV. –
DRAWN	MP			

COPYRIGHT SHIELDS WILSON LIMITED. ALL RIGHTS RESERVED.