

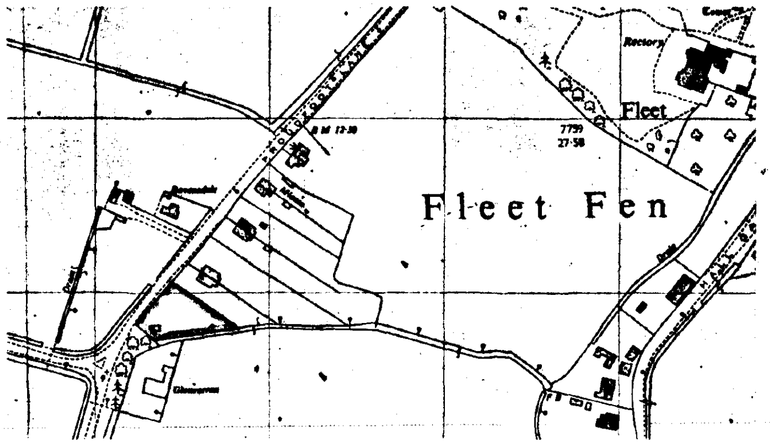


Location Plan 1:2500

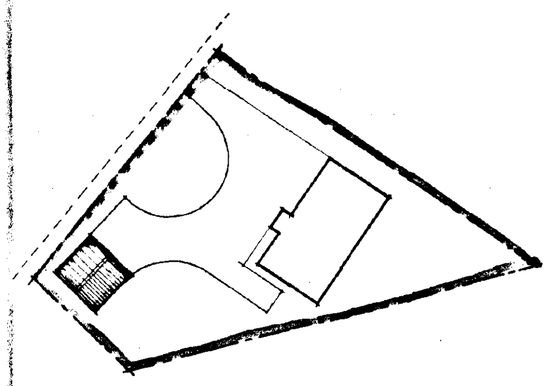


Block Plan 1:500


NORTH

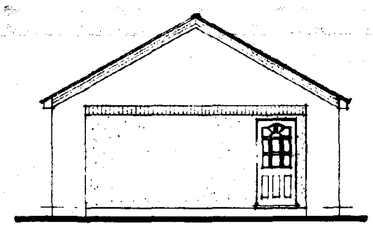


North - East

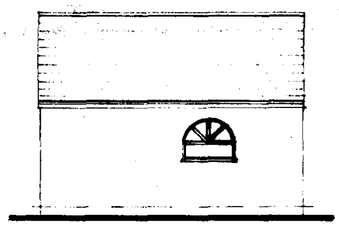


North - West

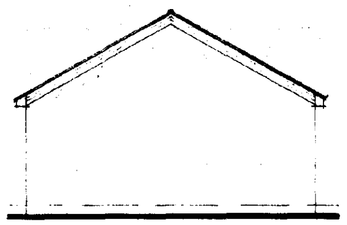

South - West

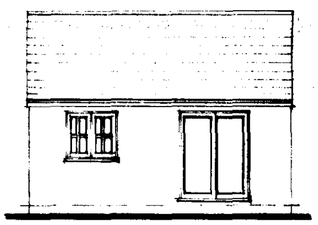

South - East

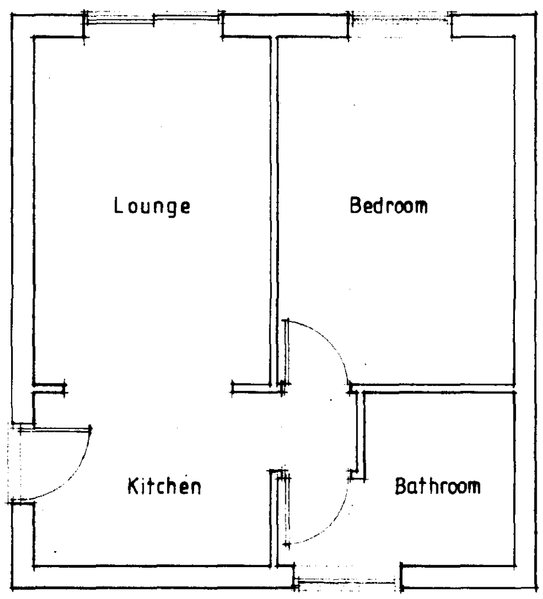

SOUTH HOLLAND DC
HOUSING & PLANNING
23 APR 1996
Ref: 0367/96

DETERMINED
PLAN

COOPER ARCHITECTURAL DESIGN
BRONXON, HOCKLESGATE
FLEET, SPALDING, LINC'S. PE12 8LF
TEL/FAX (0406) 423902

Client: MR G. PILE.

Project:
CONVERSION OF GARAGE TO GRANNY ANNEXE
FEN LODGE
5 BENSGATE ROAD,
FLEET,
LINC'S.

Drawing:

Scale: 1:50 1:100	Drawing No.
Date: APRIL '96	Drawn