STUDIO 11 architecture

Do not scale directly from this drawing. All discrepancies are to be brought to the attention of the below office.

The copyright to this drawing is owned by studio 11 architecture.

Housetype Schedule


3 Bedroom House			
The Hylton	820ft²	Plots 3, 4	2
The Lancaster	934ft²	Plots 9	1
The Alnwick	930ft²	Plots 2, 7	2
			5
4 Bedroom House			
The Lumley	1102ft²	Plots 5	1
The Lincoln	1068ft²	Plots 1, 6, 8	3
			4

Total 9

Gross Site Area 0.44 hectares (1.09acres)



Site Layout 1:500

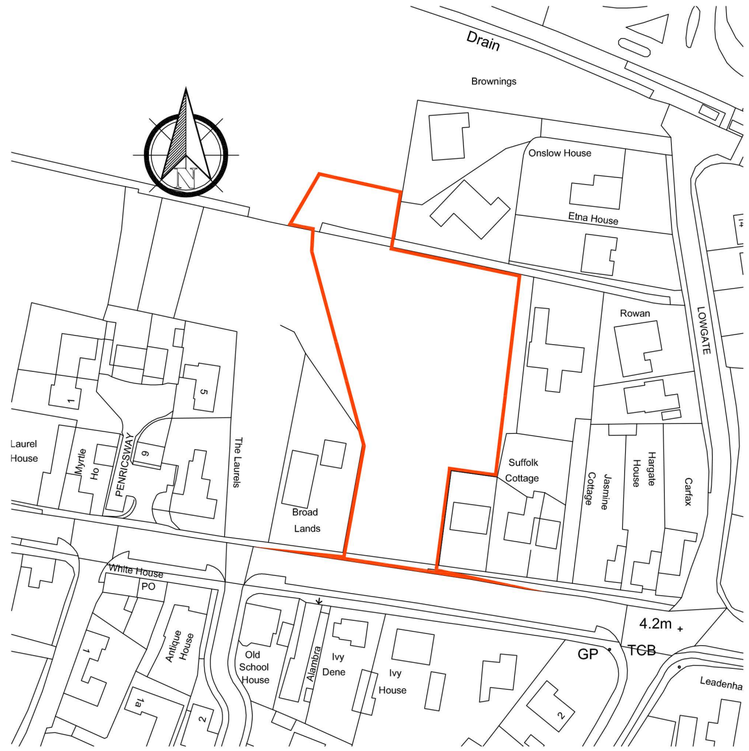

Location Plan 1:1250

Chartered Institute of Architectural Technologists

Measurement Bar - When printed correctly this line measures 100mm.

PLANNING APPLICATION

REVISION	DATE	DRAWN	DESCRIPTION

CLIENT Seagate Homes

PROJECT Proposed residential development at Land off Old Main Road, Fleet Hargate

DRAWING Site Layout and Location Plan

SCALE 1:500&1:1250 @ A2 **DRAWN** BCP **DATE** 29.03.2017

STUDIO11 architecture

DRAWING NO. 356.PL.01

STUDIO 11 ARCHITECTURE LTD, THE BOATHOUSE, HARBOUR SQUARE, NENE PARADE, WISBECH, CAMBRIDGESHIRE. PE13 3BH
T: 01945 467339 E: design@studio11architecture.co.uk W: www.studio11architecture.co.uk
OFFICES: ***THE SPARKHOUSE****, LINCOLN, LINCOLNSHIRE LN6 7TS* ***THE BOATHOUSE****, WISBECH, CAMBRIDGESHIRE PE13 3BH* ***KEYSTONE INNOVATION CENTRE****, THETFORD, NORFOLK IP24 1JD*