
Ordnance Survey®

DC/5/11-002

OS Sitemap®

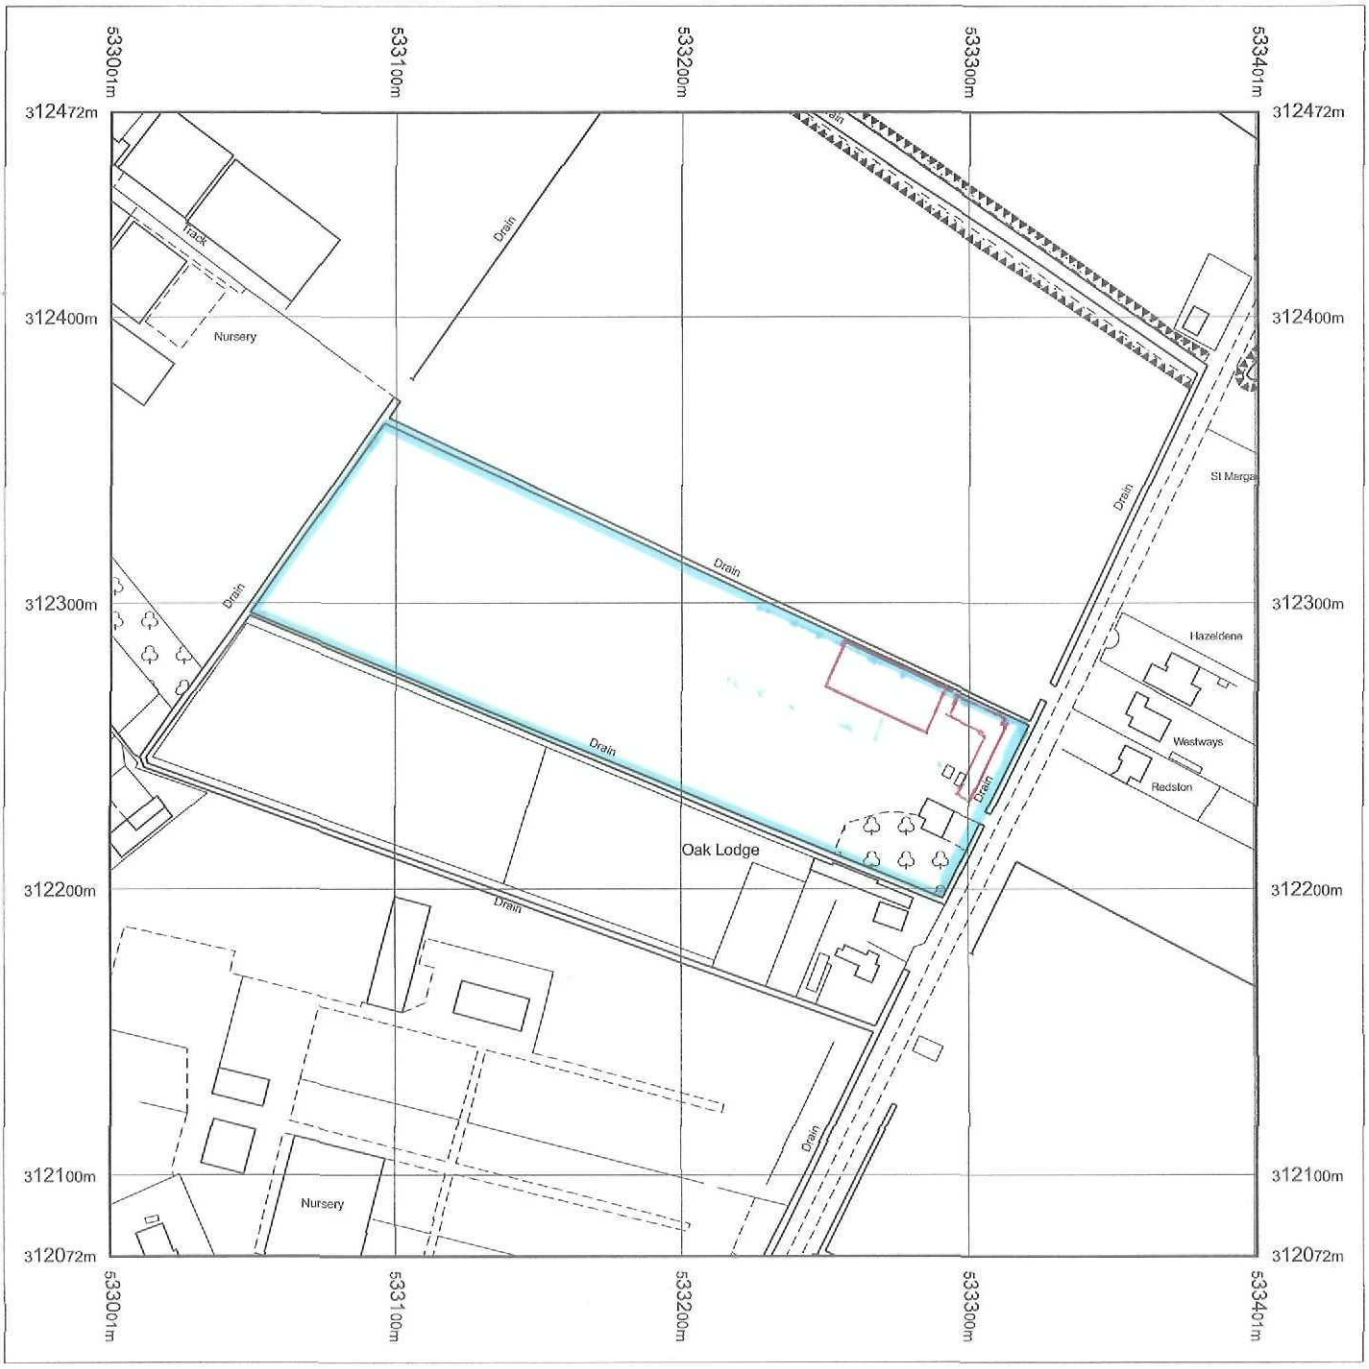

Produced 12.05.2011 from the Ordnance Survey National Geographic Database and incorporating surveyed revision available at this date. © Crown Copyright 2011.

Reproduction in whole or part is prohibited without the prior permission of Ordnance Survey.

Ordnance Survey, the OS Symbol and OS Sitemap are registered trademarks of Ordnance Survey, the national mapping agency of Great Britain.

The representation of a road, track or path is no evidence of a right of way.

The representation of features as lines is no evidence of a property boundary.

Metres
0 20 40 60 80 100


Scale 1:2500

Supplied by: **Bookmark Spalding Ltd**
Serial number: 00118400
Centre coordinates: 533201 312271.5

Further information can be found on the OS Sitemap Information leaflet or the Ordnance Survey web site: www.ordnancesurvey.co.uk

SHDC
Planning & Development
18 MAY 2011
Ref: 0380-11

DC/5/11-003

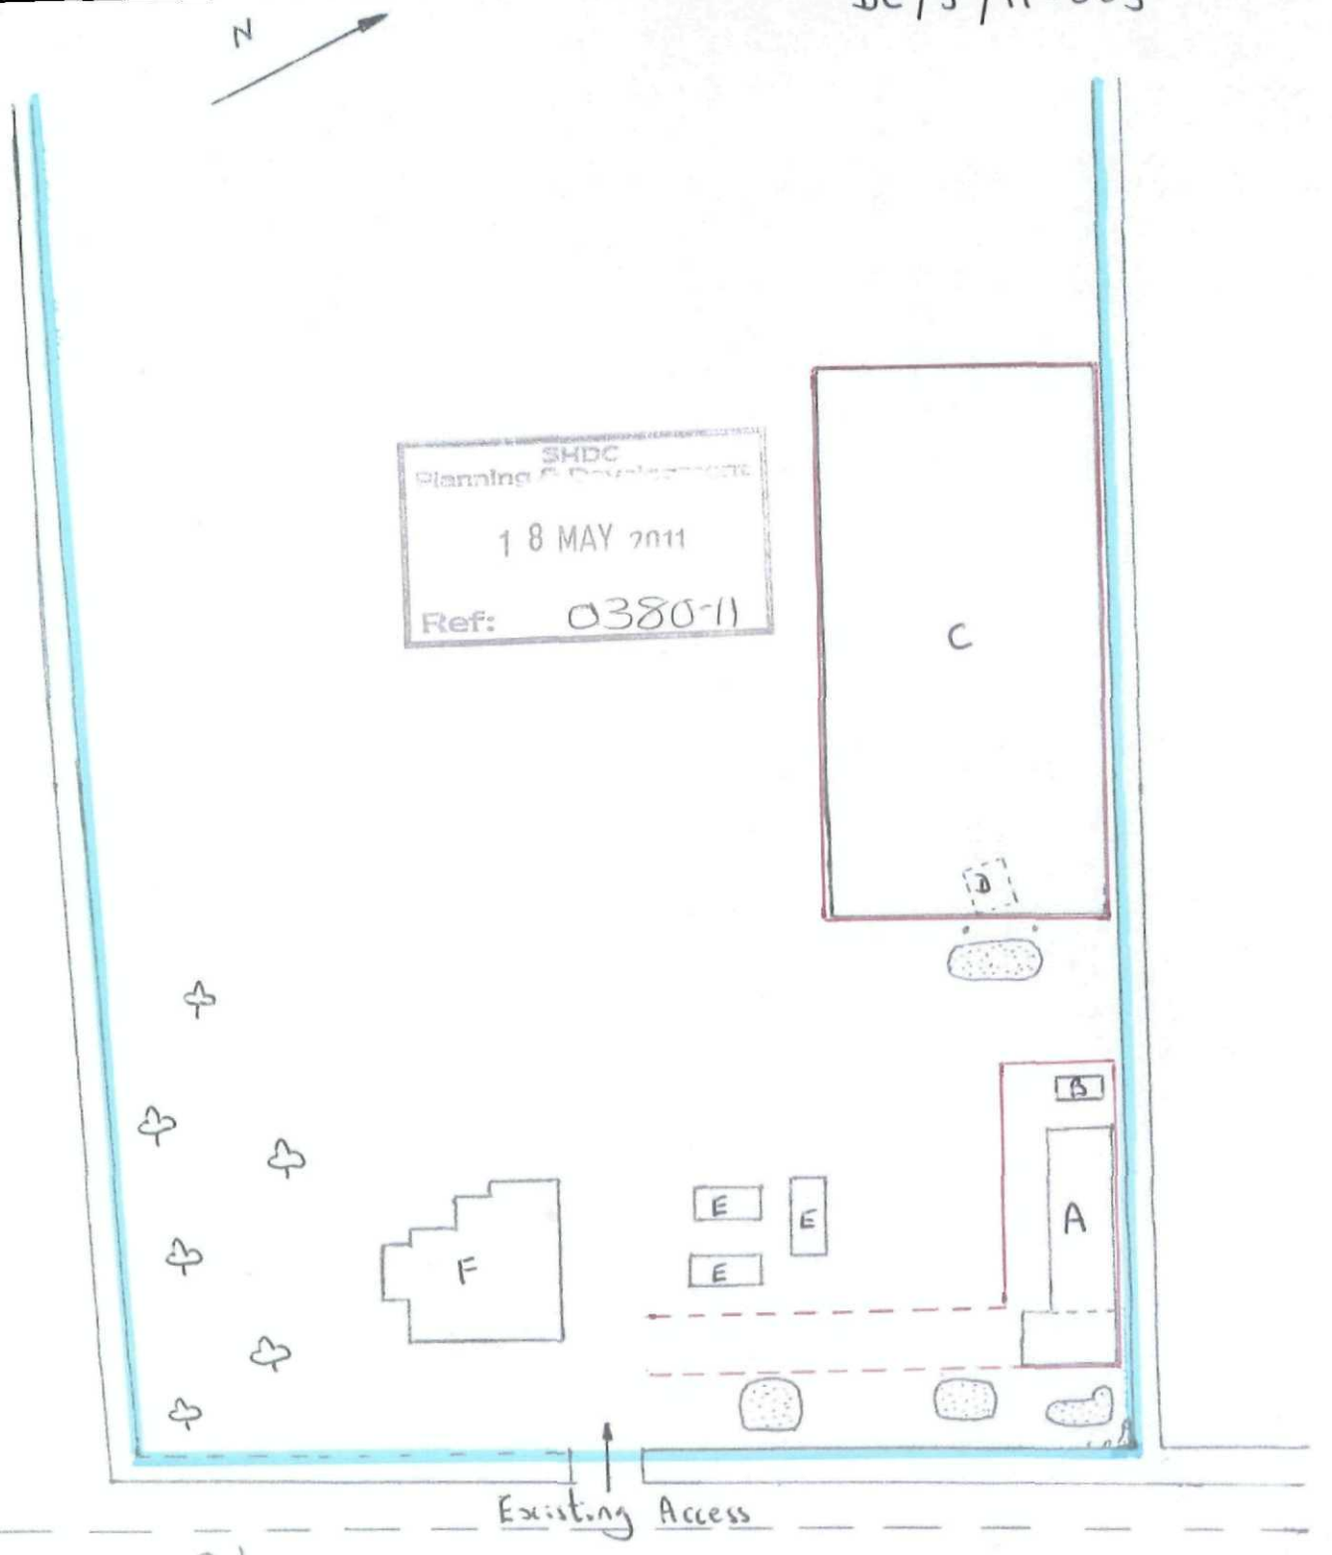

Scale 1/500 Block Plan (showing indicative layout)

A - proposed stable / storage shed
B - manure trailer
C - Menage
D - existing shed to be removed
E - existing buildings
F - bungalow
existing planting
orchard

DC/5/11-005

All-Weather Ménage

Red Lodge,
Langary Gate, Fleet Coy, Gedney Hill, Spalding,
Lincs, PE12 0RU

Construction Plan

SHDC
Planning & Development
18 MAY 2011
Ref: 0380-11

