




Green Letters On Yellow Background.

SIGN (1) (2) (3) (4) & (8) (5) (6) & (9) (7)

	(1)	(2)	(3)	(4) & (8)	(5)	(6) & (9)	(7)
	Post Mounted.	Post Mounted.	Post Mounted.	Post / Fence Mounted.	Post Mounted.	Fence Mounted.	Fence Mounted.
Height:-	5'-6"	3'-6"	2'-6"	2'-6" / 4'-0"	3'-0"	5'-6" 4'-0"	4'-0"

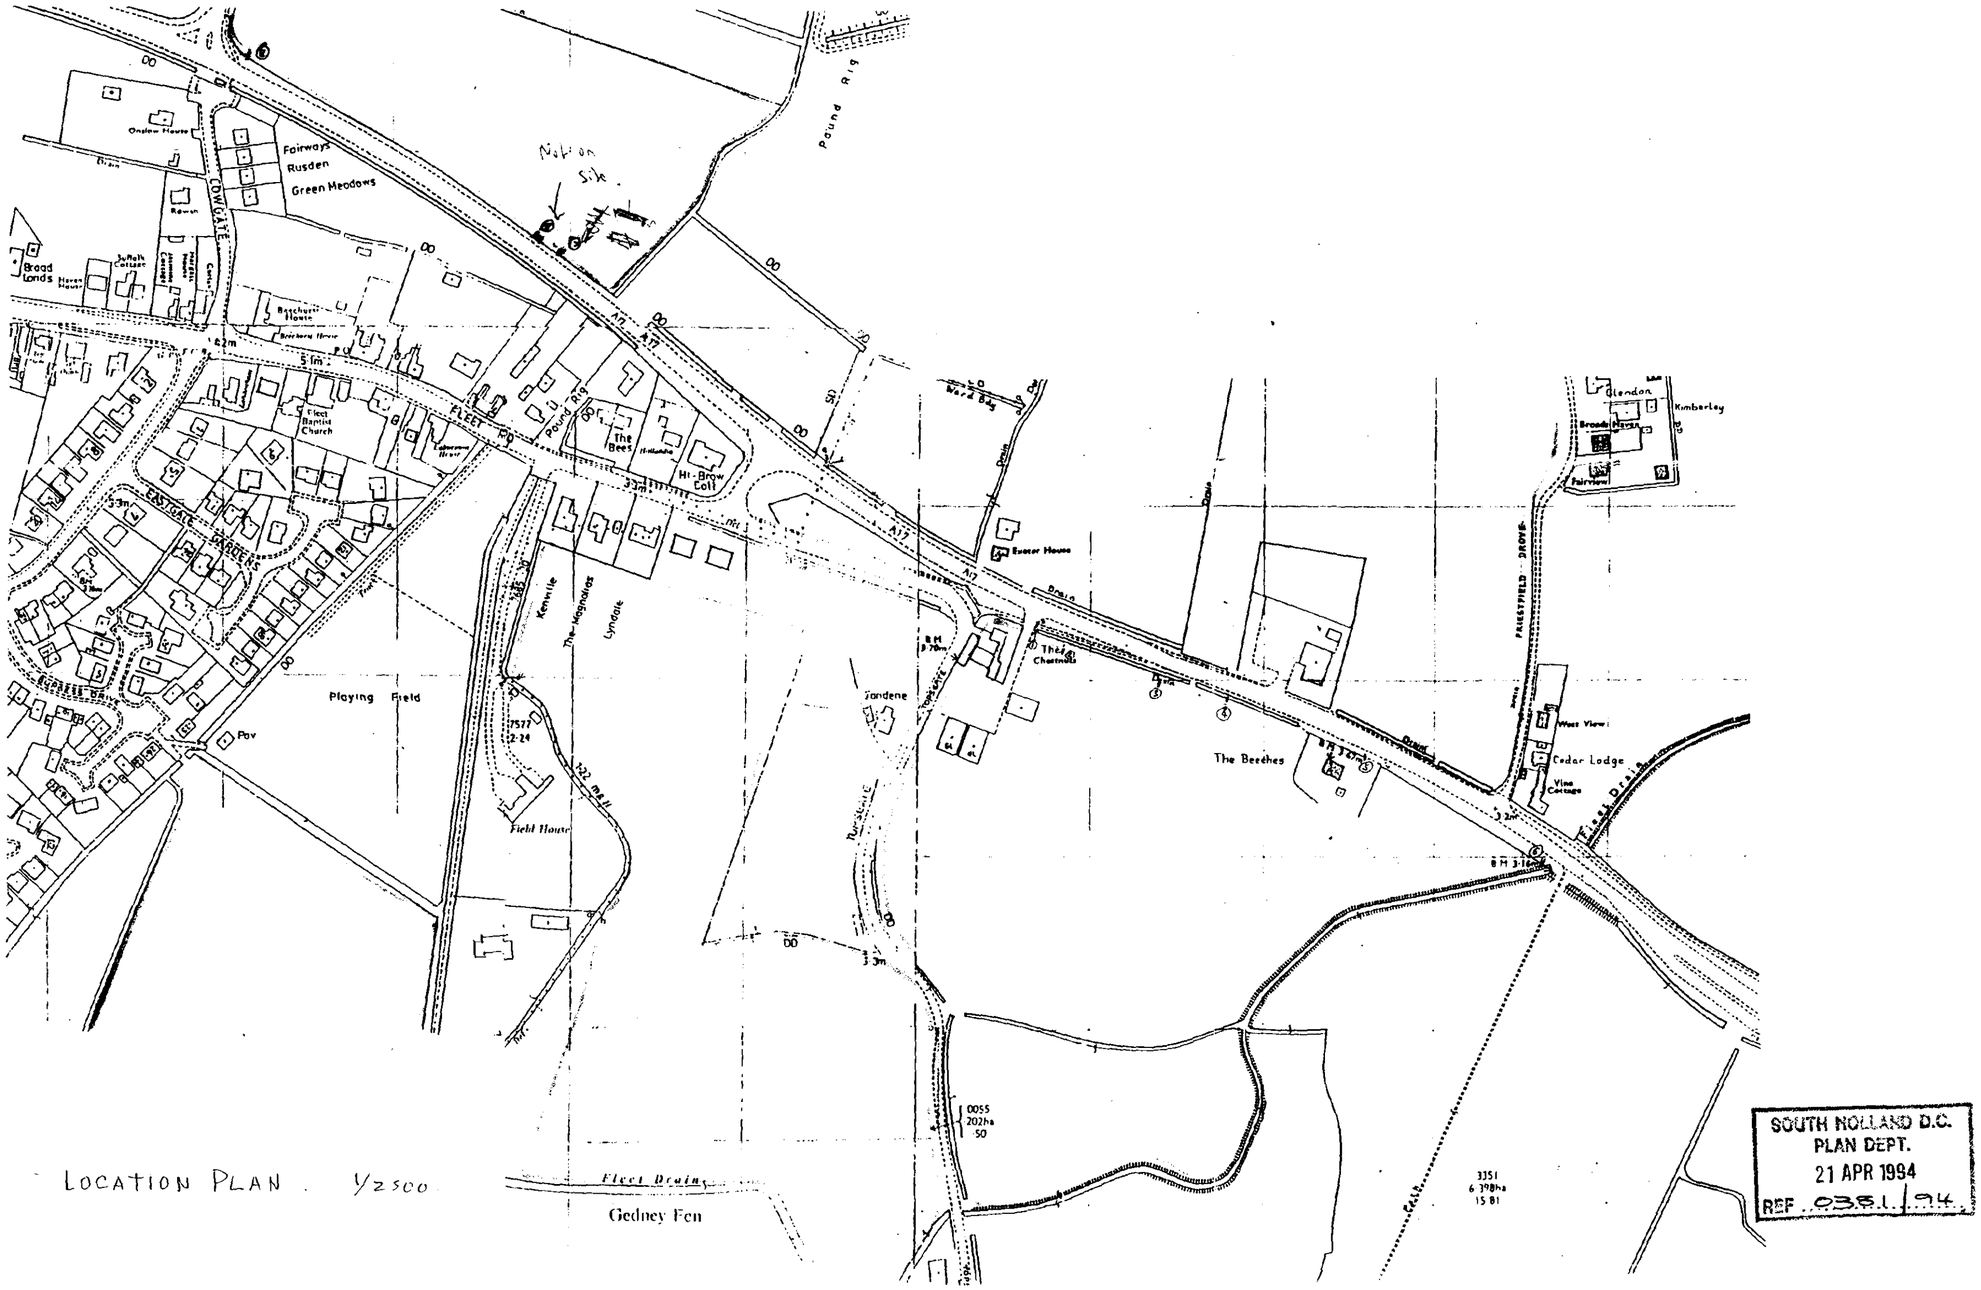

LOCATION PLAN. 1/2500

SOUTH HOLLAND D.C.
PLAN DEPT.
21 APR 1994
REF. 0351/94

CONTRACTOR TO CHECK ALL DIMENSIONS ON SITE BEFORE WORK COMMENCES.

revision	date	init.	revision details

PODDINGTONS
43 Double Street,
Spalding,
Lincs, PE11 2AA
Telephone:
Spalding (01775) 61856
68296
architectural design consultants

project
PROPOSED SIGNS
NOS. 7,8,&9.

drawing
H. PIGGINS & SON, "THE CHESTNUTS", TOPSGATE, GEDNEY.

scale	drawing no
1/2500.	TAP/2566/3
	B
date	drawn YZ
MARCH 1994	checked