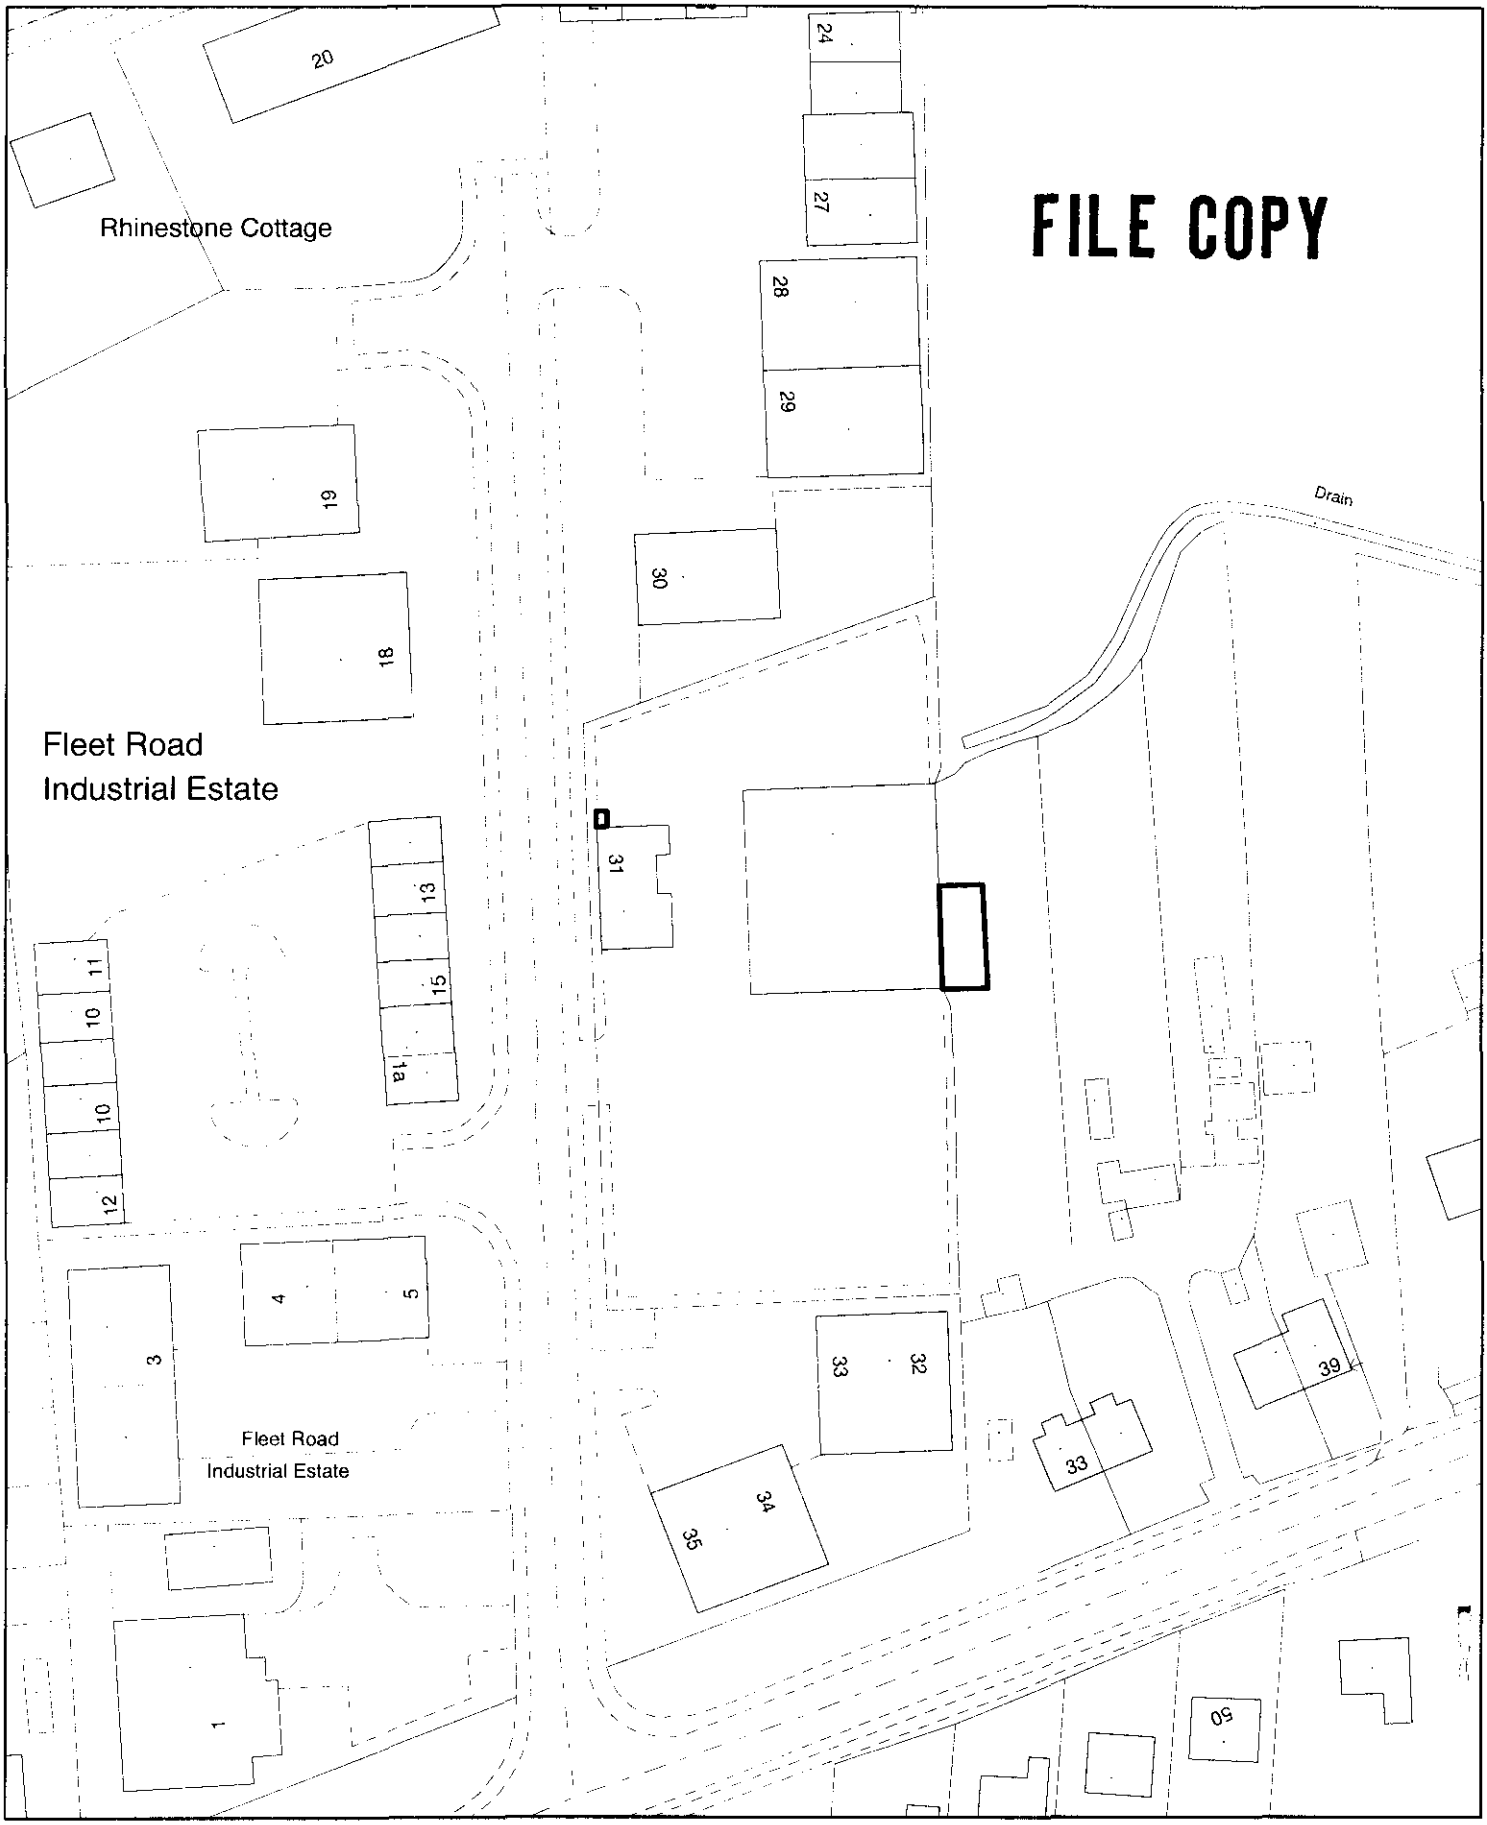


SOUTH HOLLAND DISTRICT COUNCIL

Planning Application Location Plan
Ward Member Notification

H05/0382/00

Scale: 1:1000

FILE COPY


Housing and Planning Services Department

Council Offices, Priory Road, Spalding, Lincolnshire
PE11 2XE

PLEASE DO NOT COPY THIS PLAN
This map is reproduced from Ordnance Survey material with permission of Ordnance Survey on behalf of Her Majesty's Stationery Office (c) Crown copyright. Unauthorised reproduction infringes Crown copyright and may lead to prosecution or civil proceedings. South Holland District Council LA079413 2000

Proposed Store Enlargement
Unit 4, Fleet Road Industrial Estate, Holbeach
For Banks Agriculture

1st November 1999

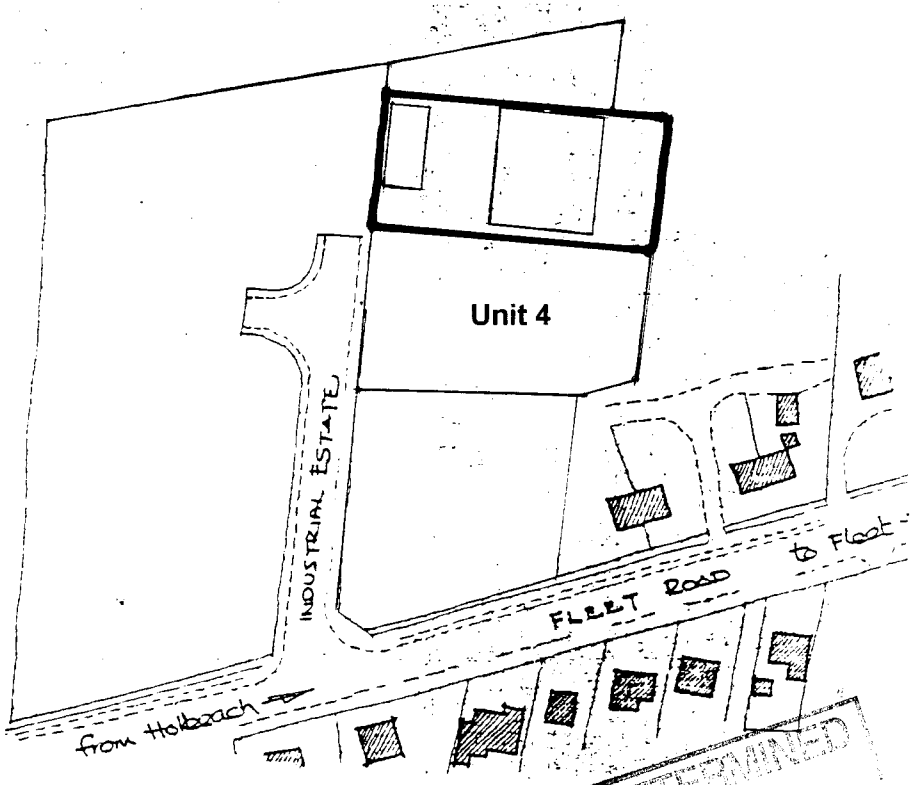

DETERMINED PLAN

SOUTH HOLLAND DC
HOLBEACH OFFICE
- 5 APR 2000
Ref: 0382/00

