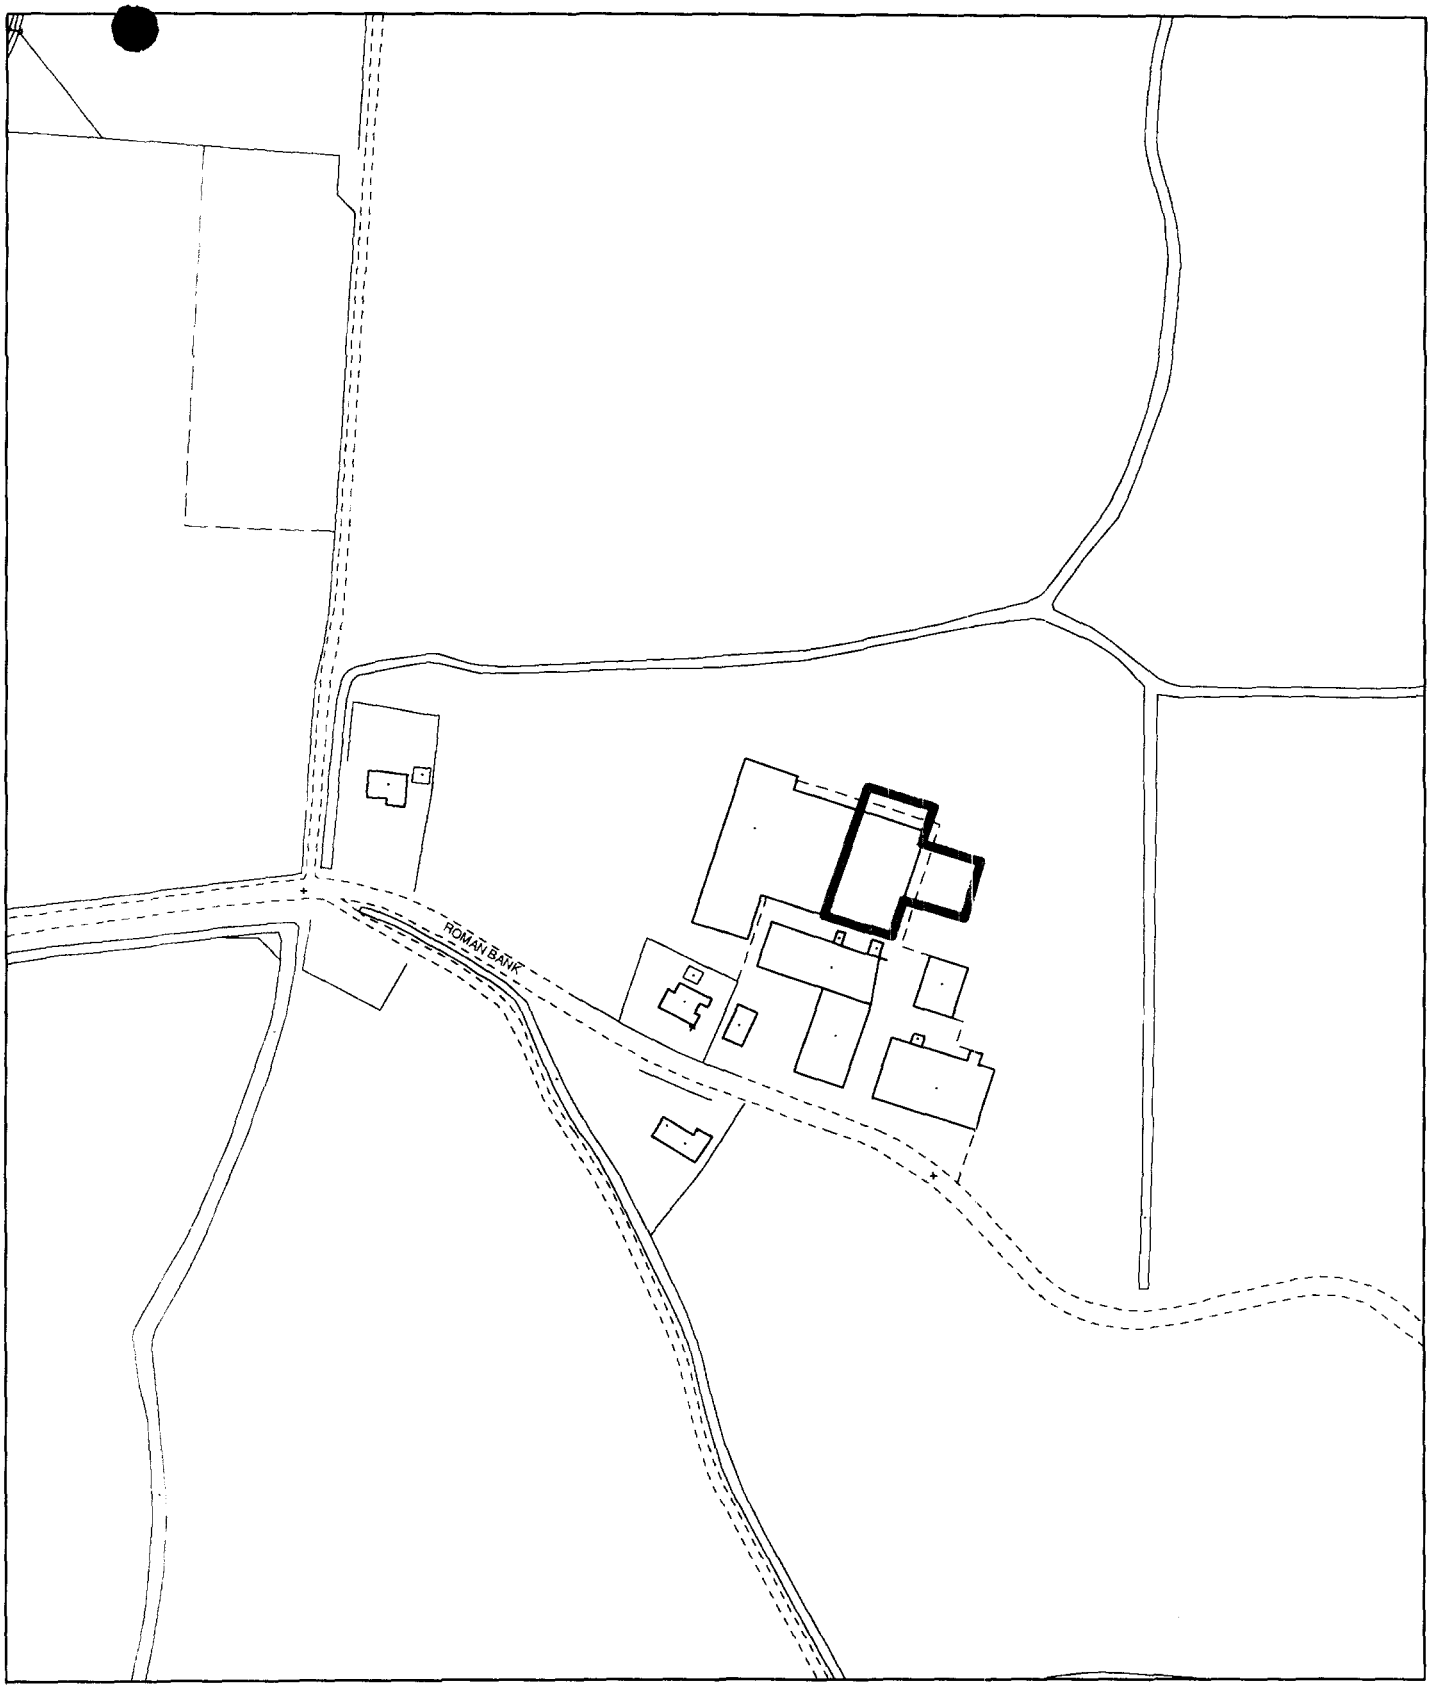


**Planning Application Location Plan**
**Ward Member Notification**

**H05/0382/02**

Scale: 1:2500

Planning and Development

Council Offices, Priory Road, Spalding, Lincolnshir

PLEASE DO NOT COPY THIS PLAN
This map is reproduced from Ordnance Survey material with permission of Ordnance Survey on behalf of Her Majesty's Stationery Office (c) Crown copyright. Unauthorised reproduction infringes Crown copyright and may lead to prosecution or civil

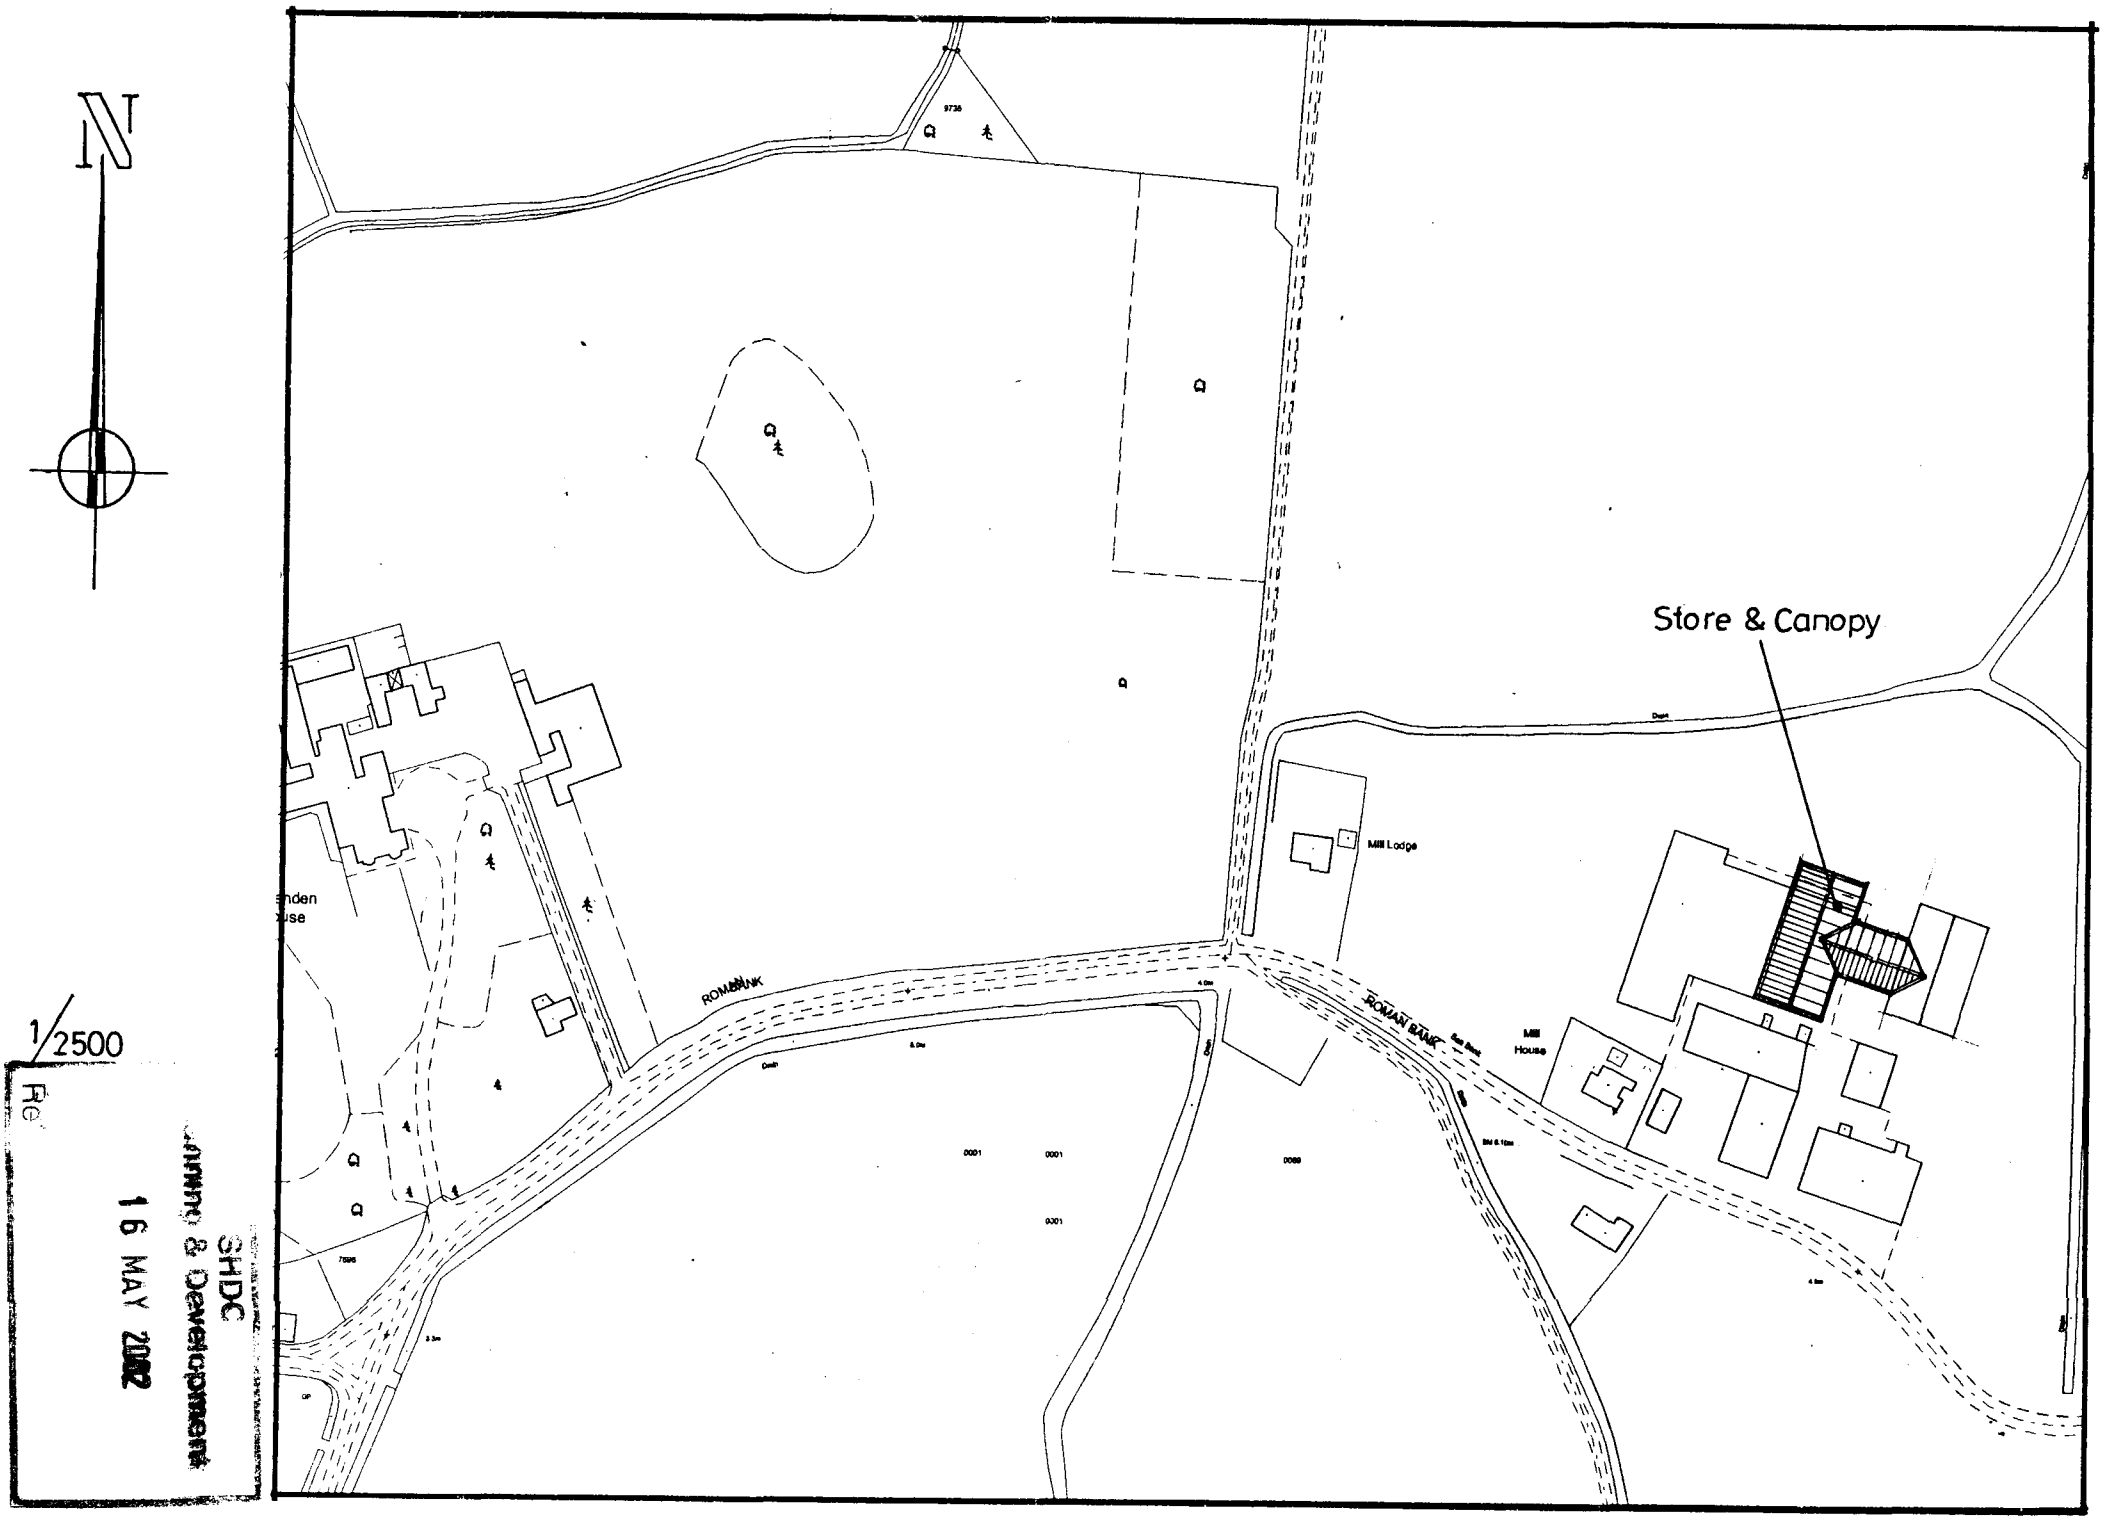
N
Store & Canopy
Mill Lodge
Mill House
ROMAN BANK
ROMAN BANK
1/2500
16 MAY 2002
SHDC
Planning & Development