

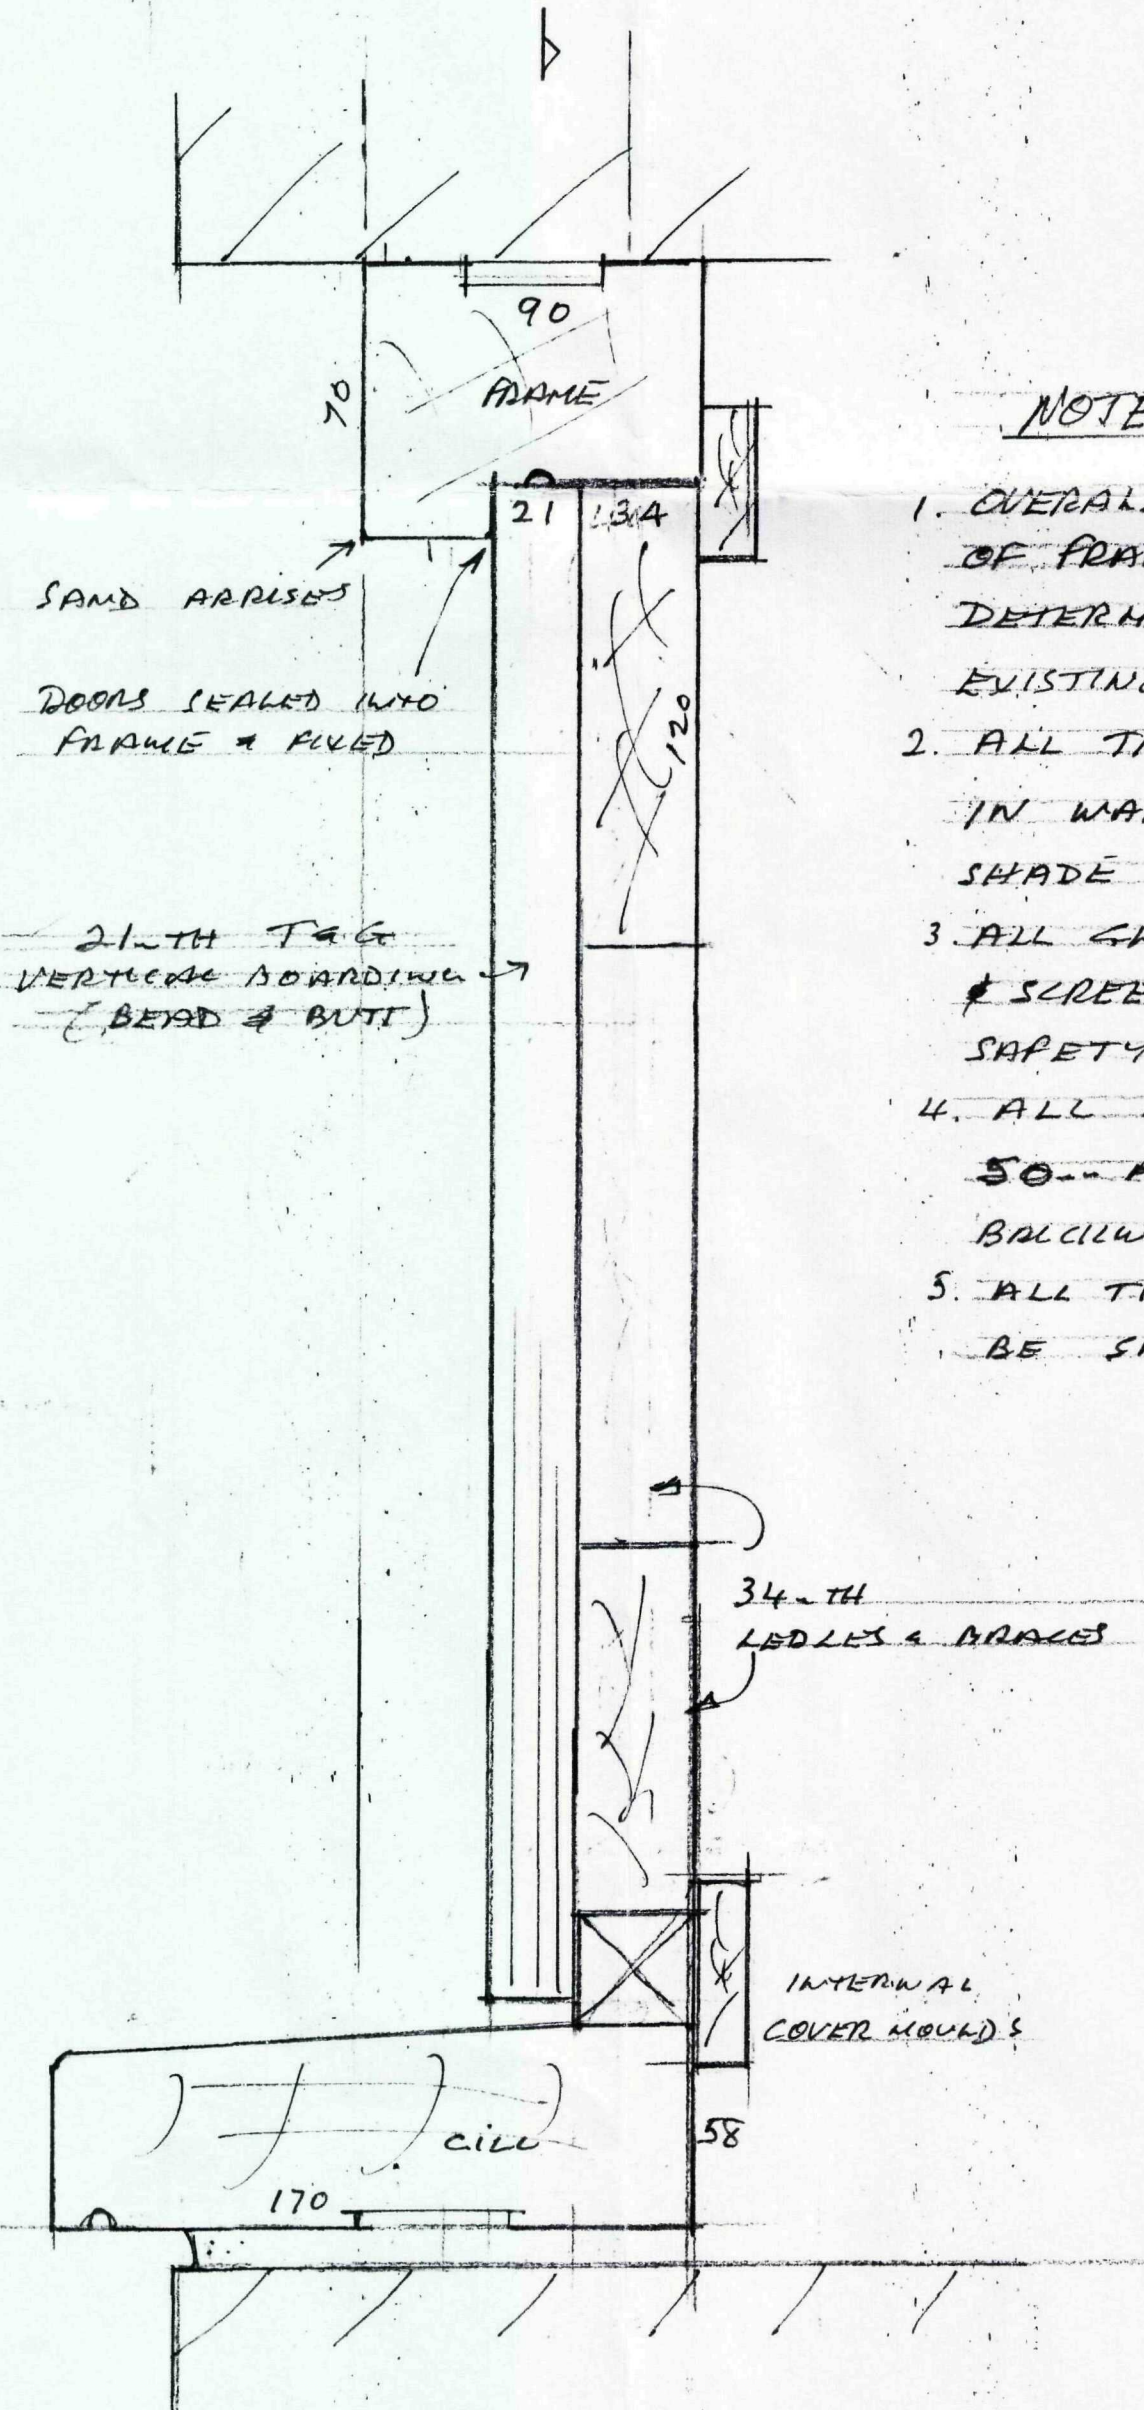
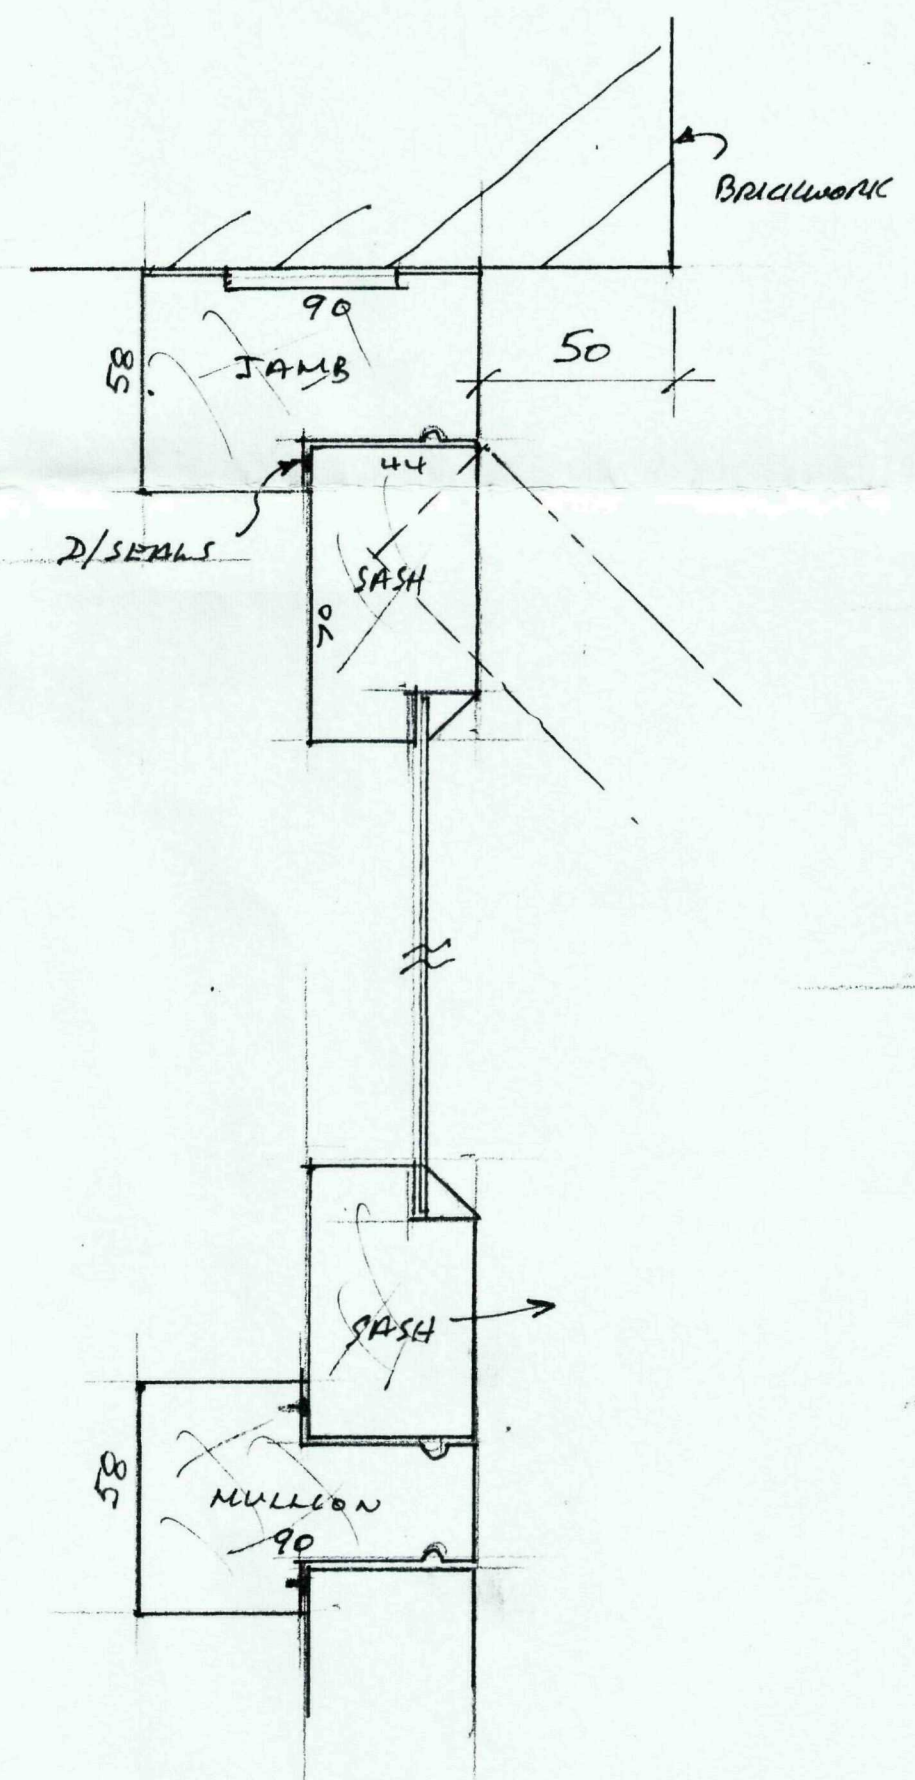
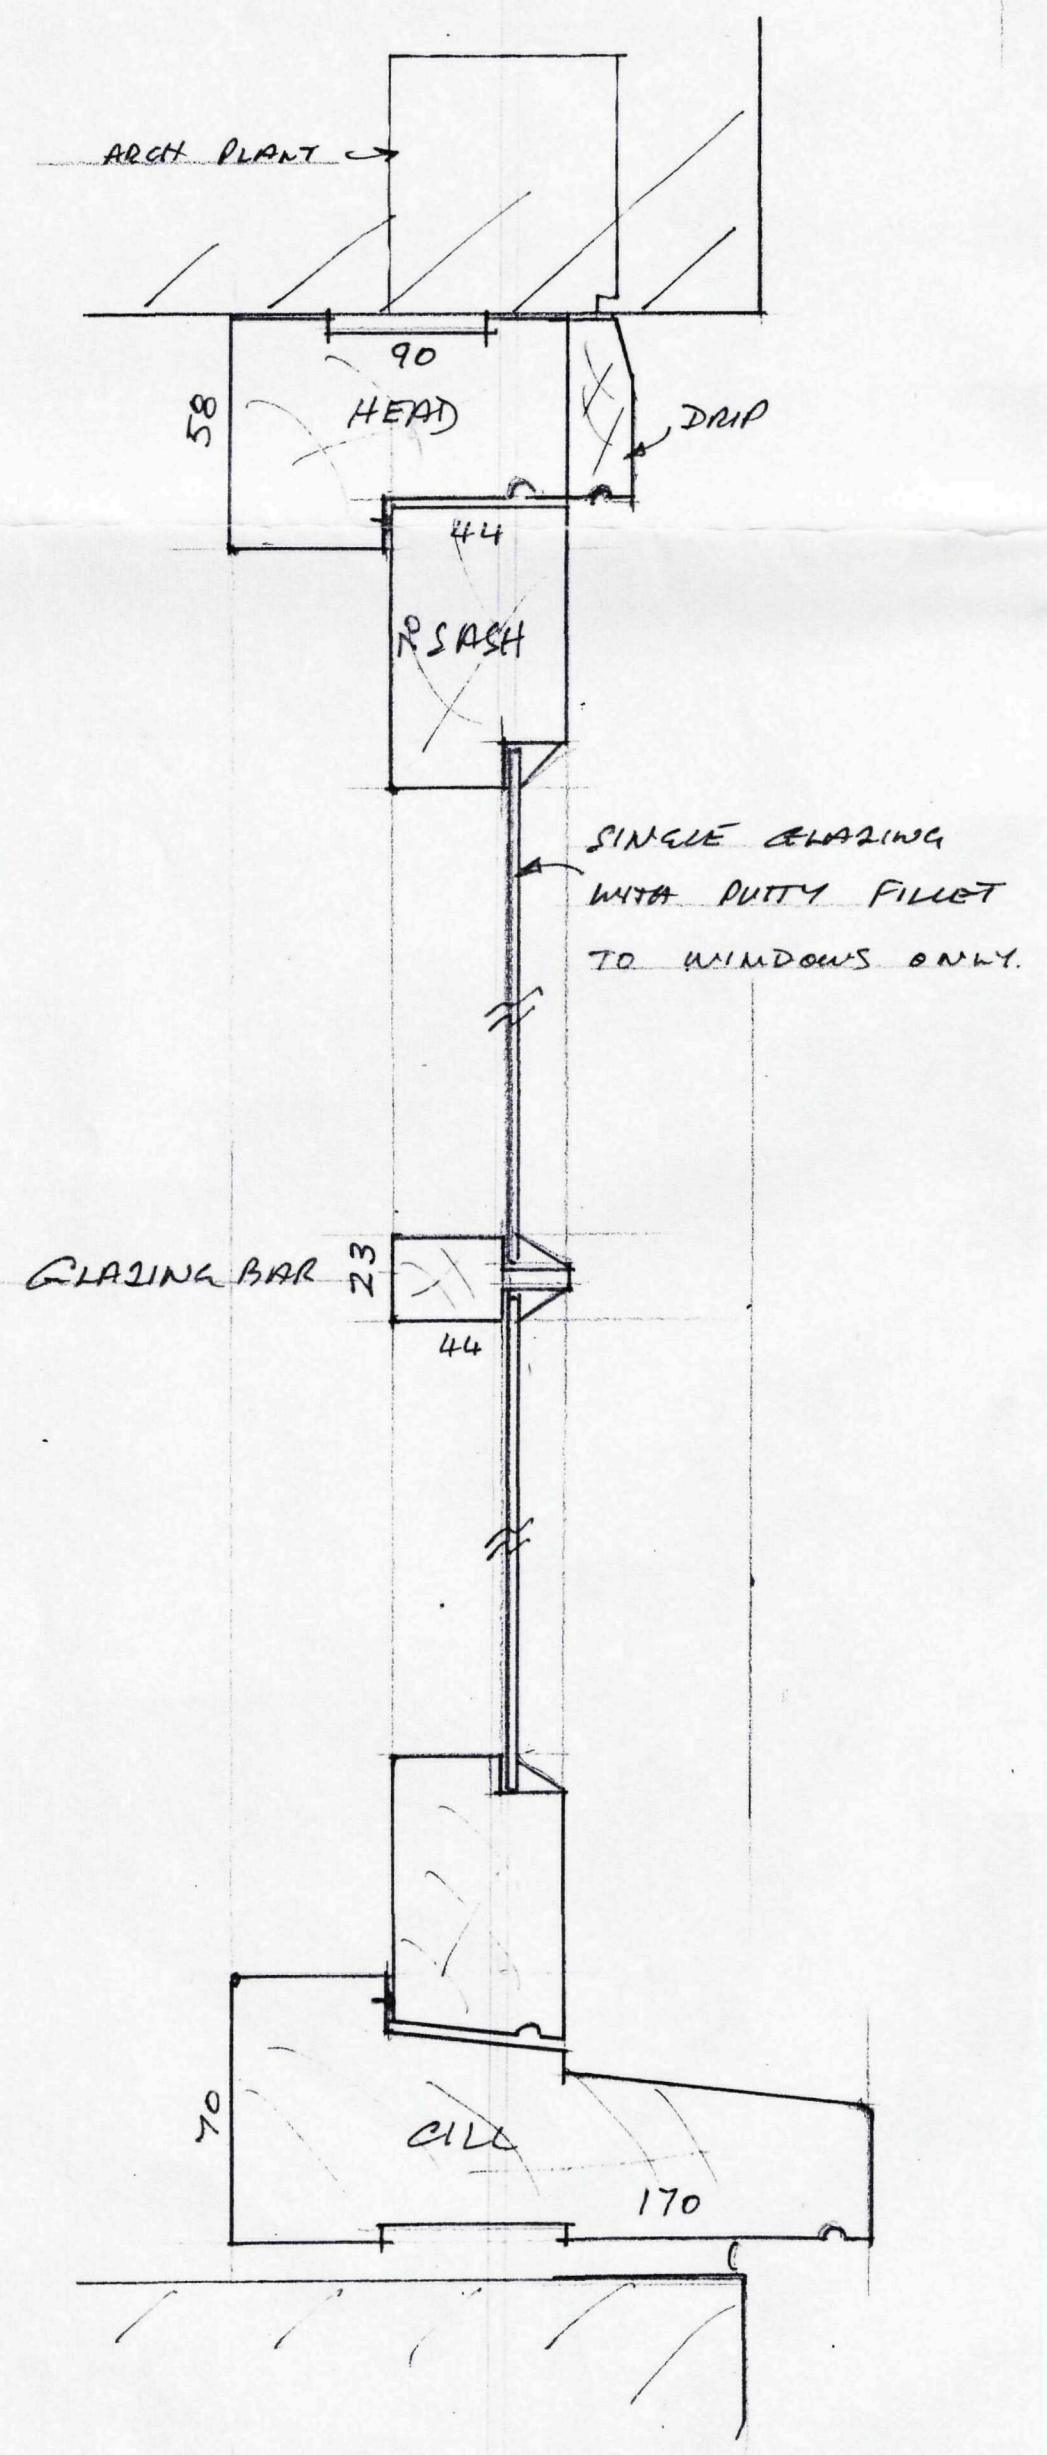
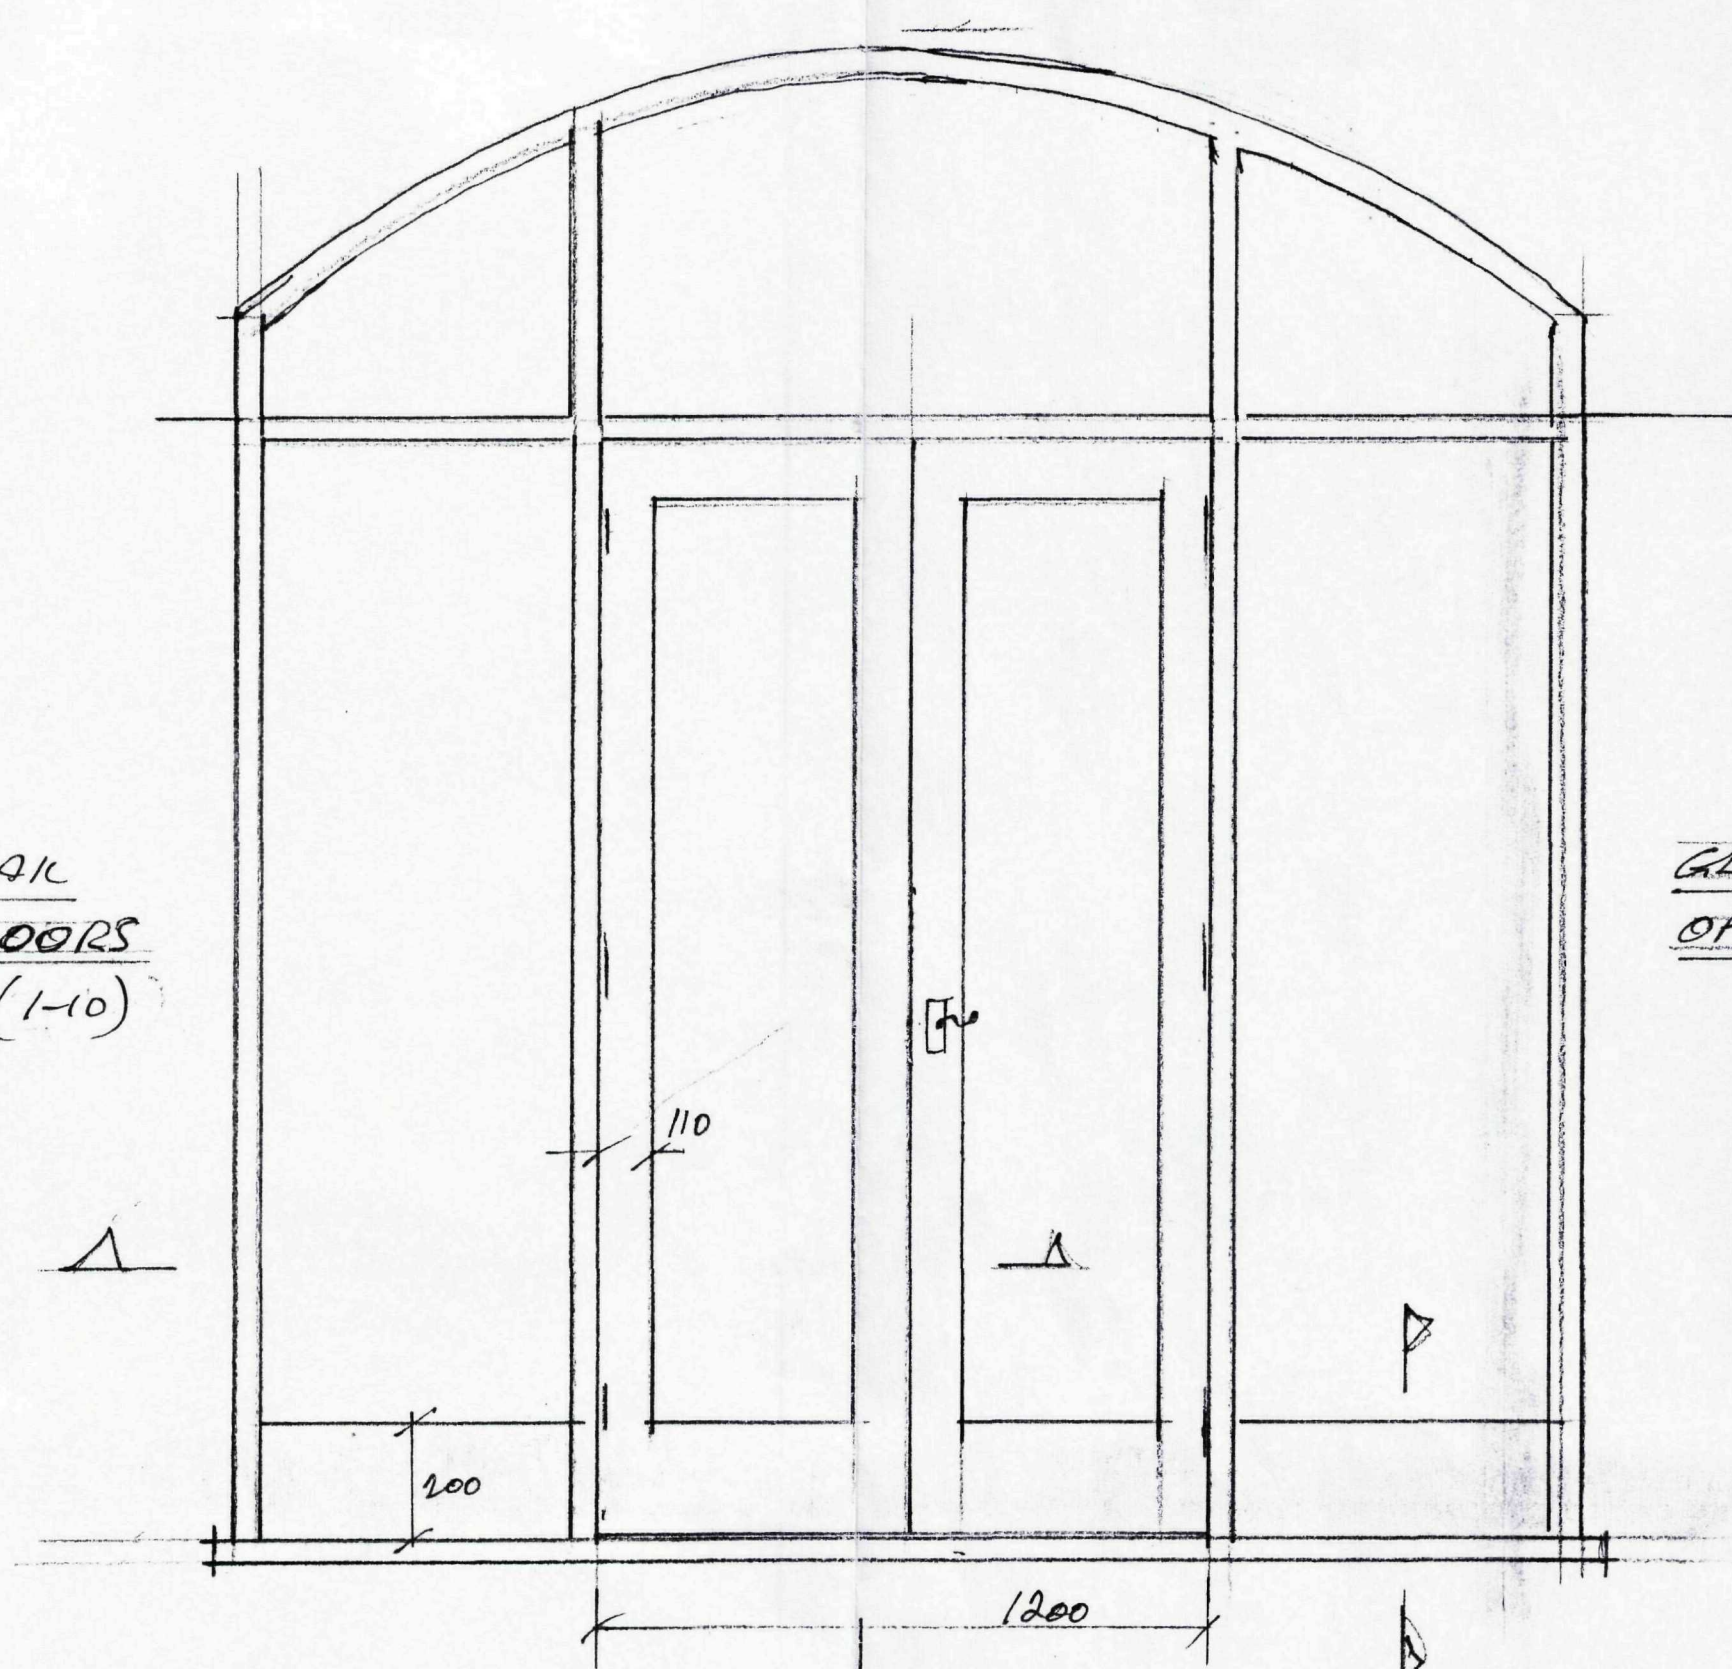
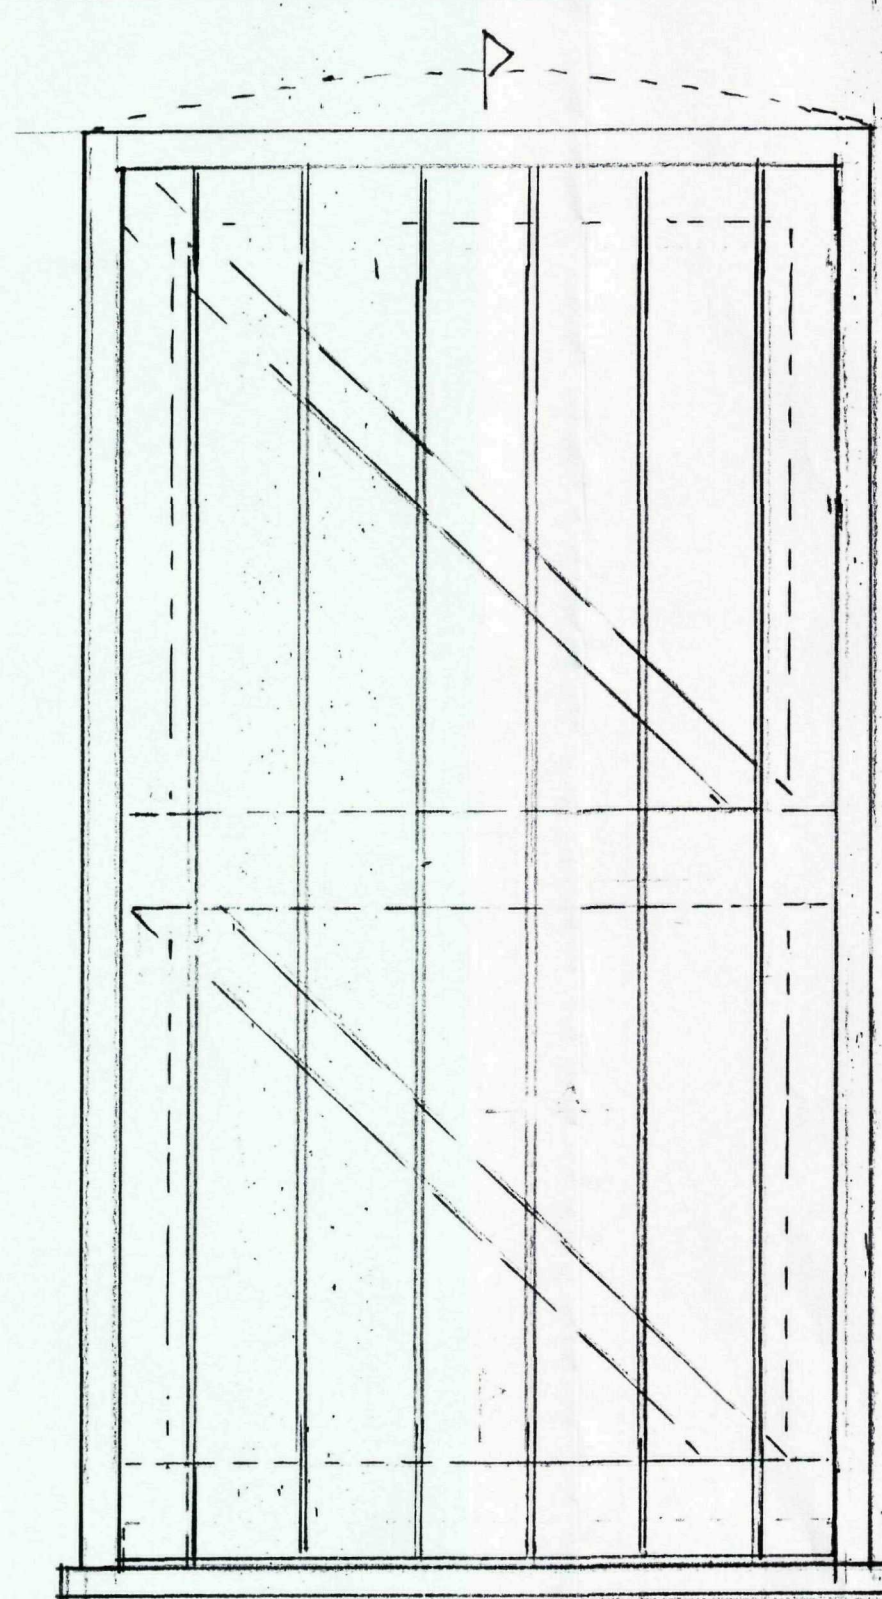
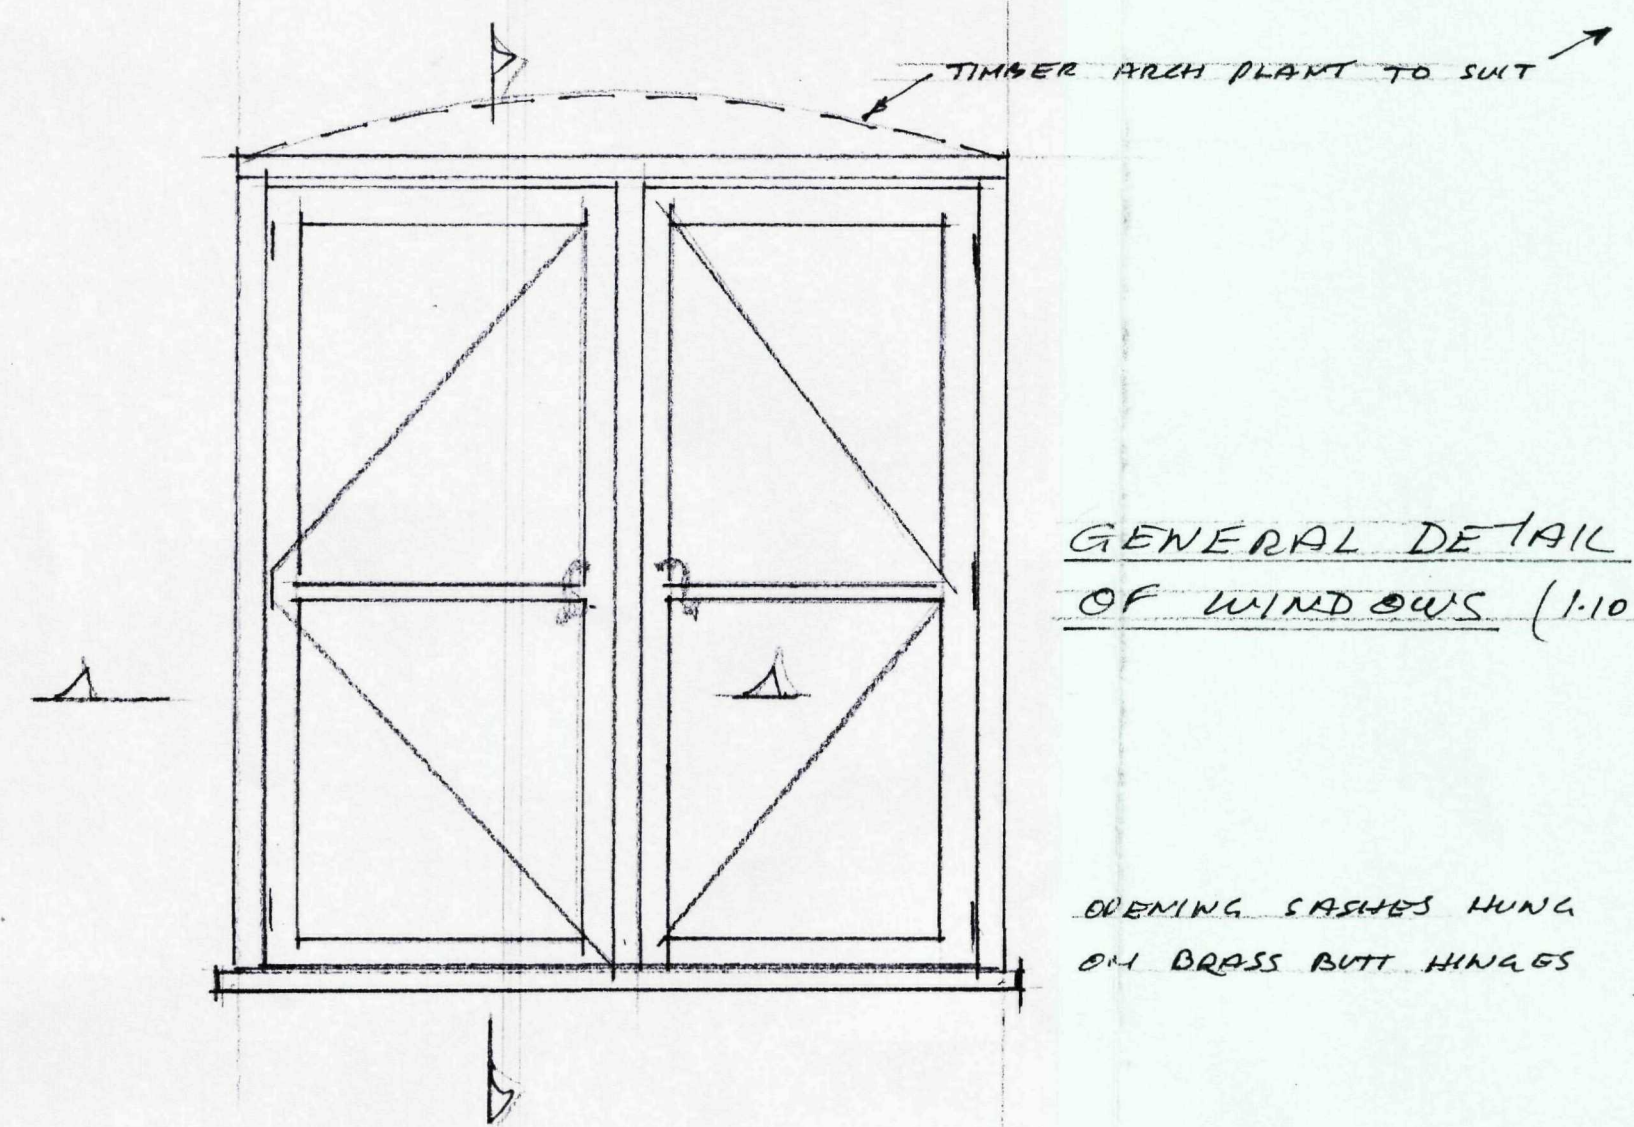


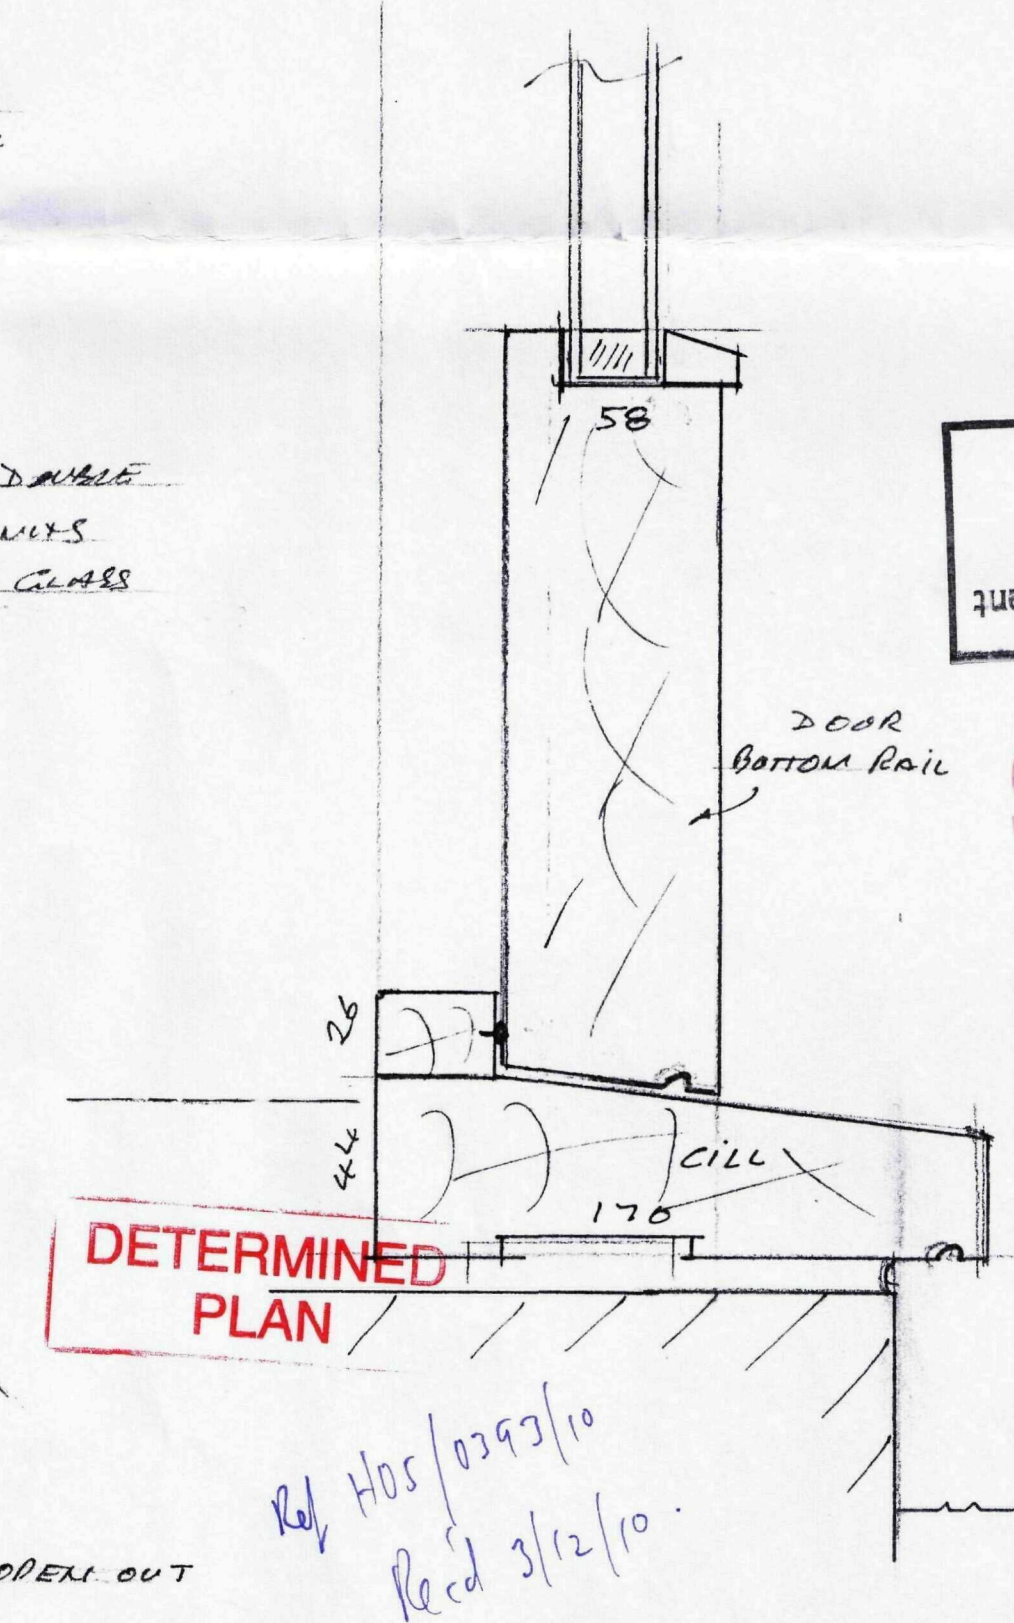




- NOTES
1. OVERALL DIMENSIONS OF FRAMES TO BE DETERMINED BY EXISTING APERTURES.
 2. ALL TIMBER FINISHED IN WALNUT STAIN - SHADE TO BE ADDED.
 3. ALL GLAZING TO DOORS & SCREENS TO BE IN SAFETY GLASS.
 4. ALL FRAMES SET BACK 50mm FROM FACE OF BALCONYWORK.
 5. ALL TIMBER ARRISES TO BE SANDED.

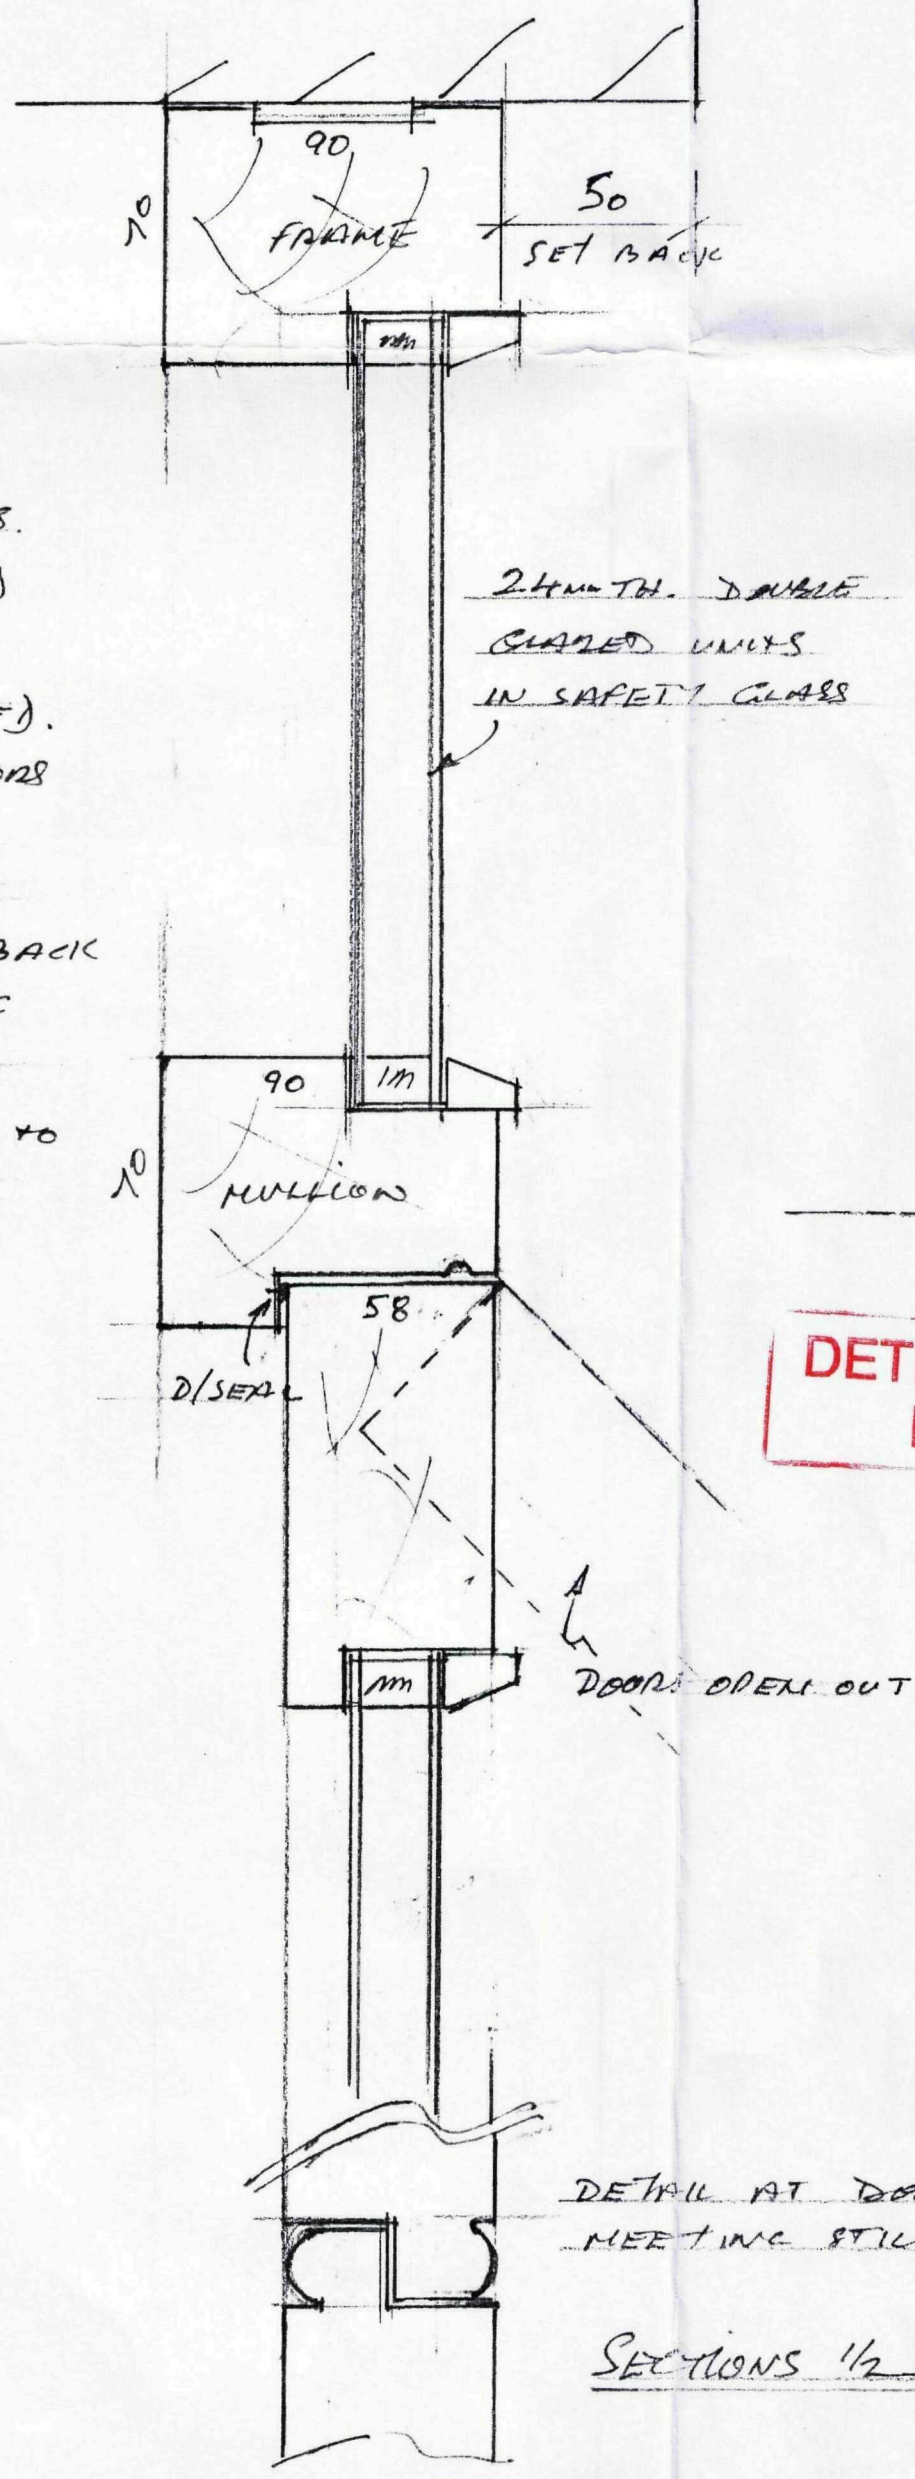

PROPOSED BARN CONVERSION HAISEDYRE LANE FLEET	
EXTERNAL JOINERY DETAILS (WINDOWS - DOORS - SCREENS)	
DRAWN PBC	DATE MARCH 07
SCALES AS SHOWN	PEC/SD/OI


Ref: 03 DEC 2010
Planning & Development
SHEC

SCANNED

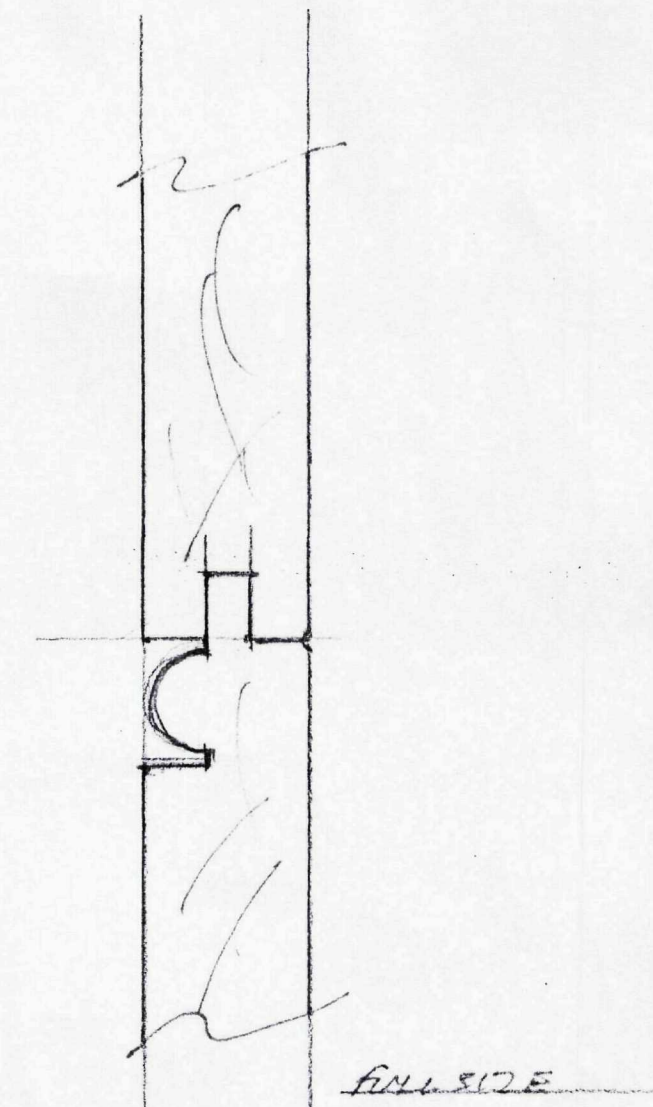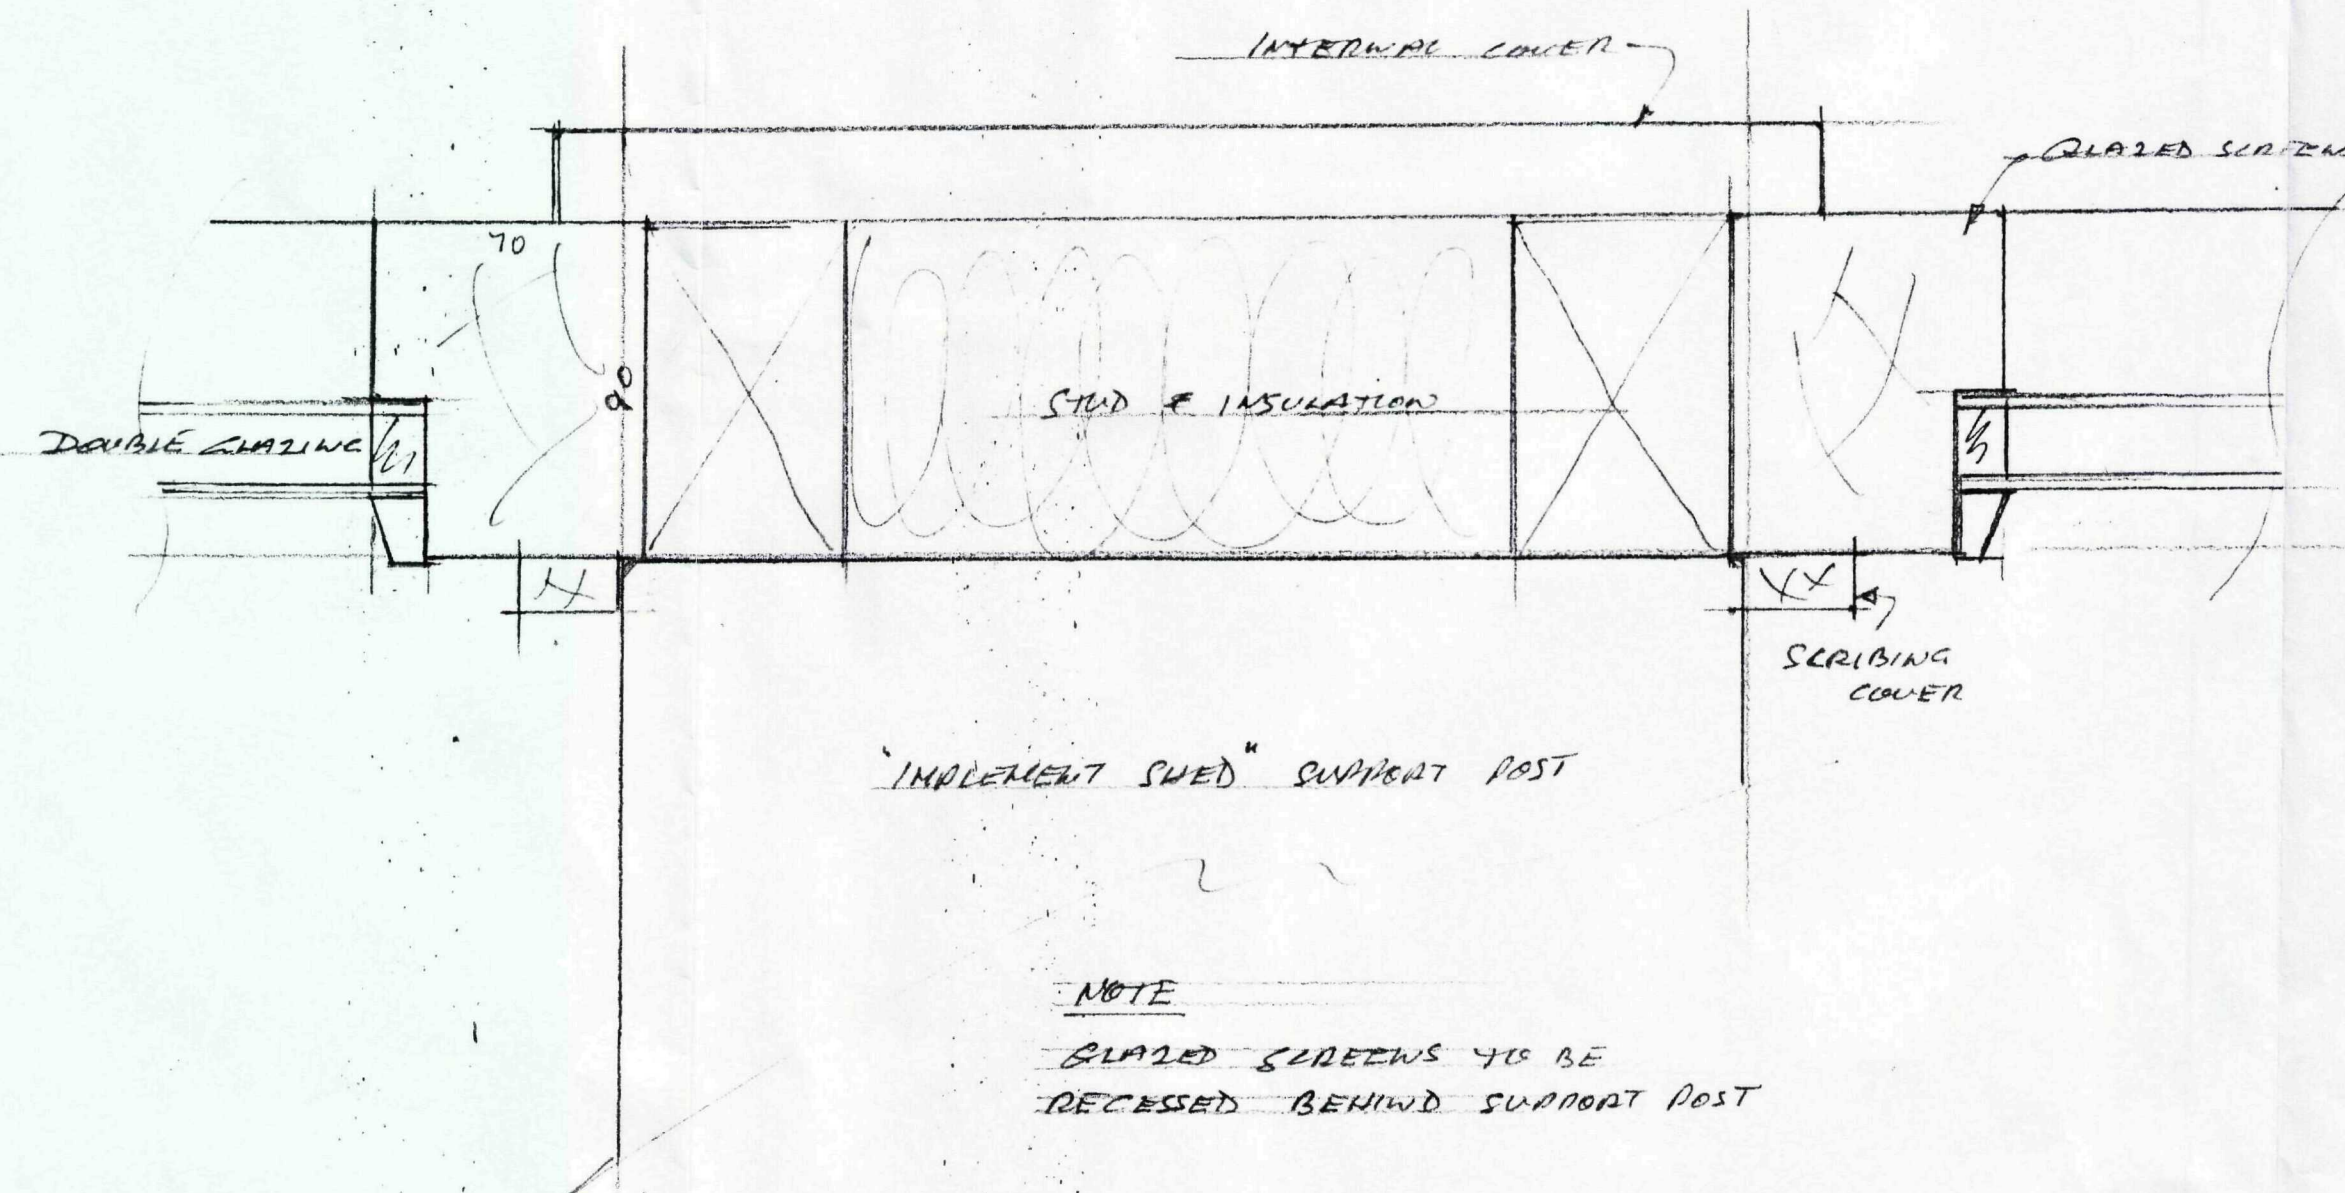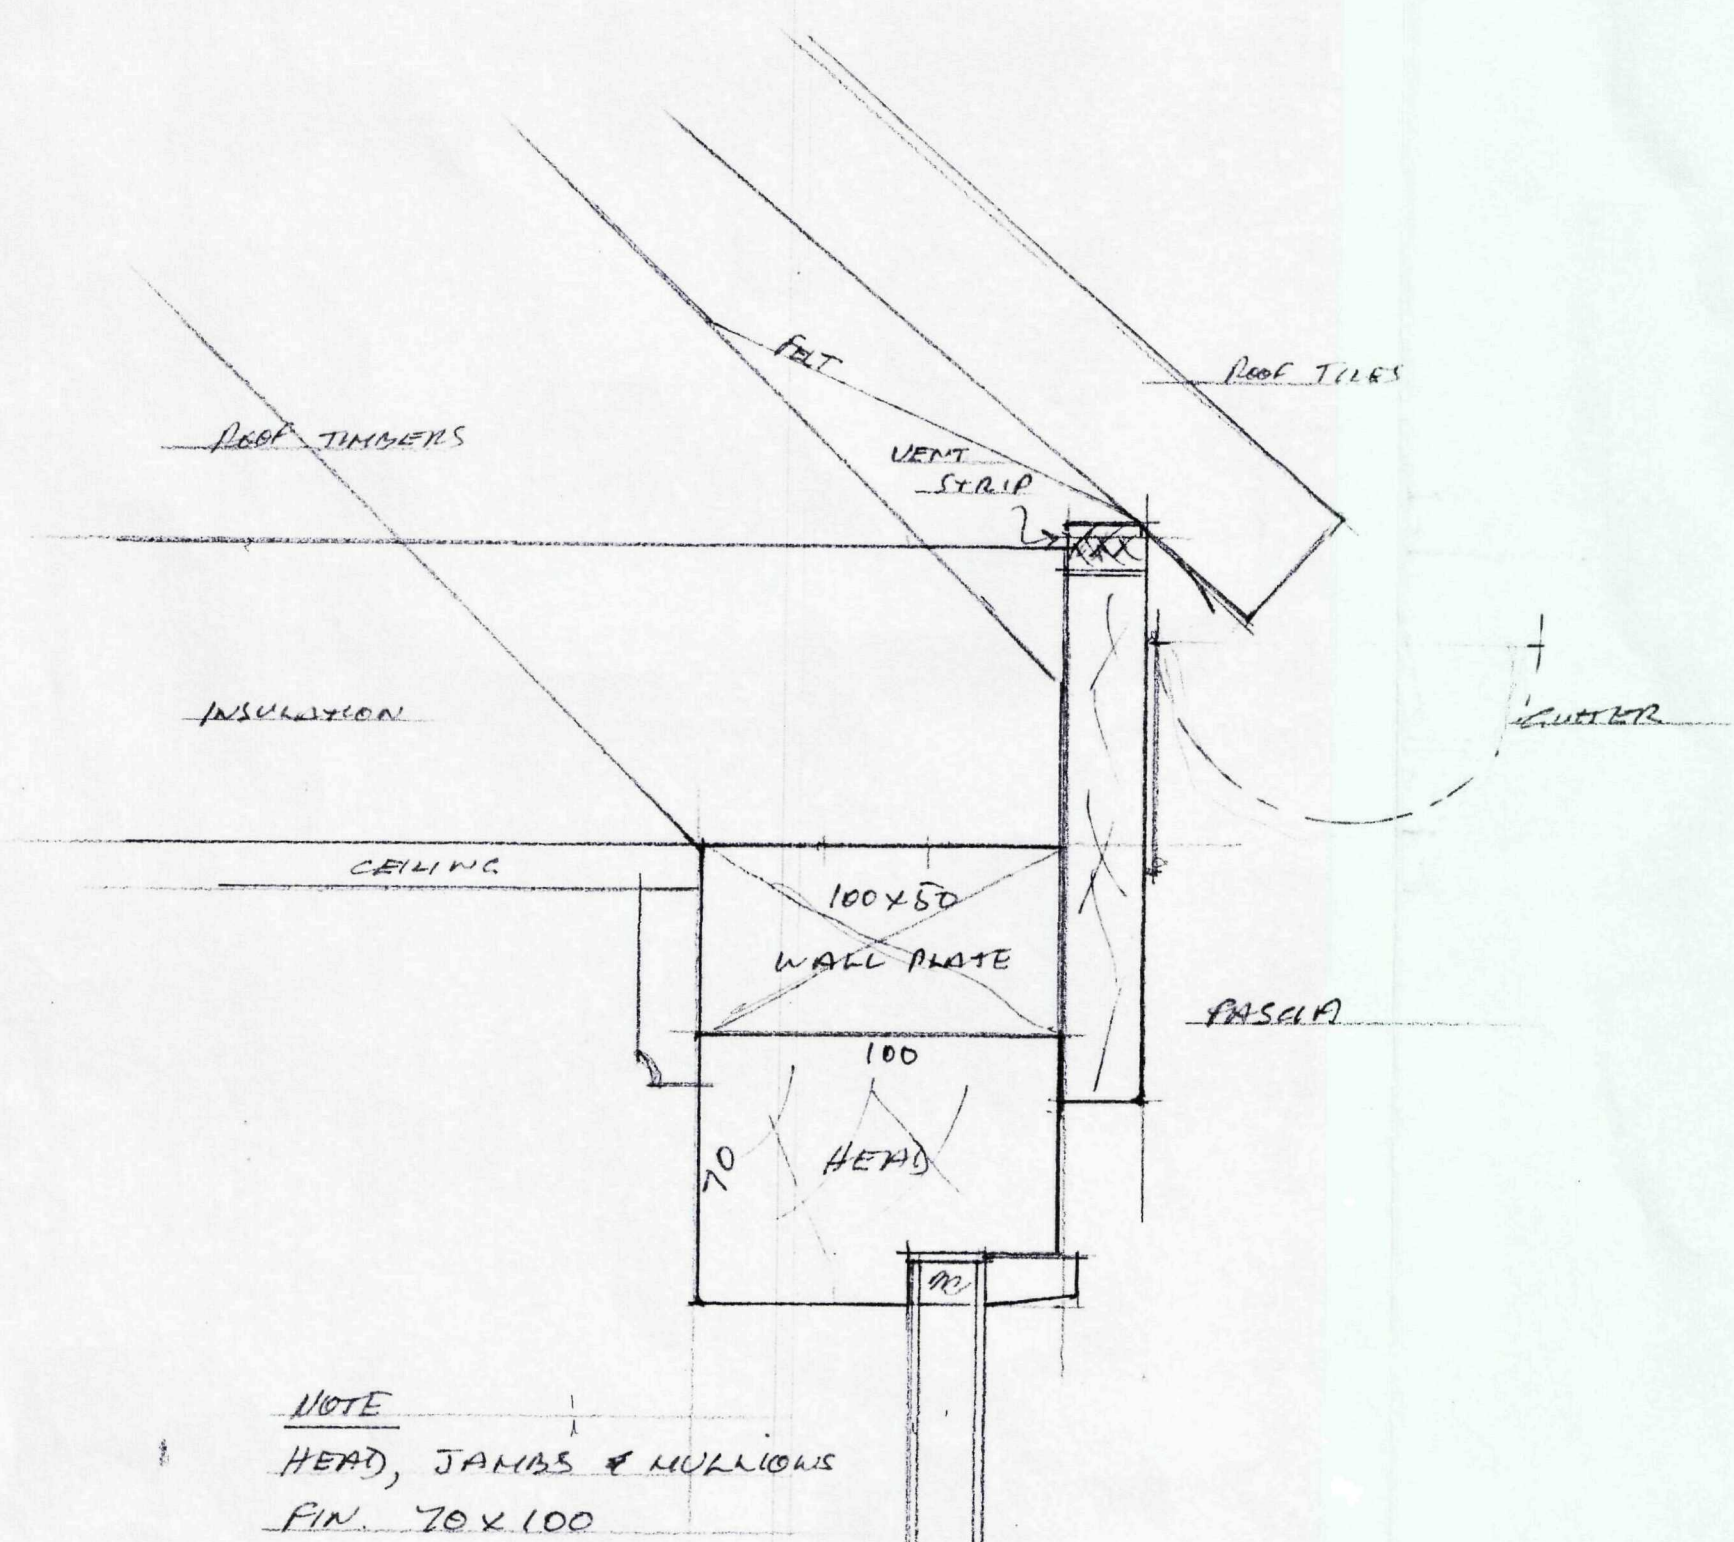


PLAN DETAIL OF GLAZED SCREENS
TO KITCHEN/DINER AREA 1/2 SCALE


DETAIL OF T&G
BED & BUTT BOARDING

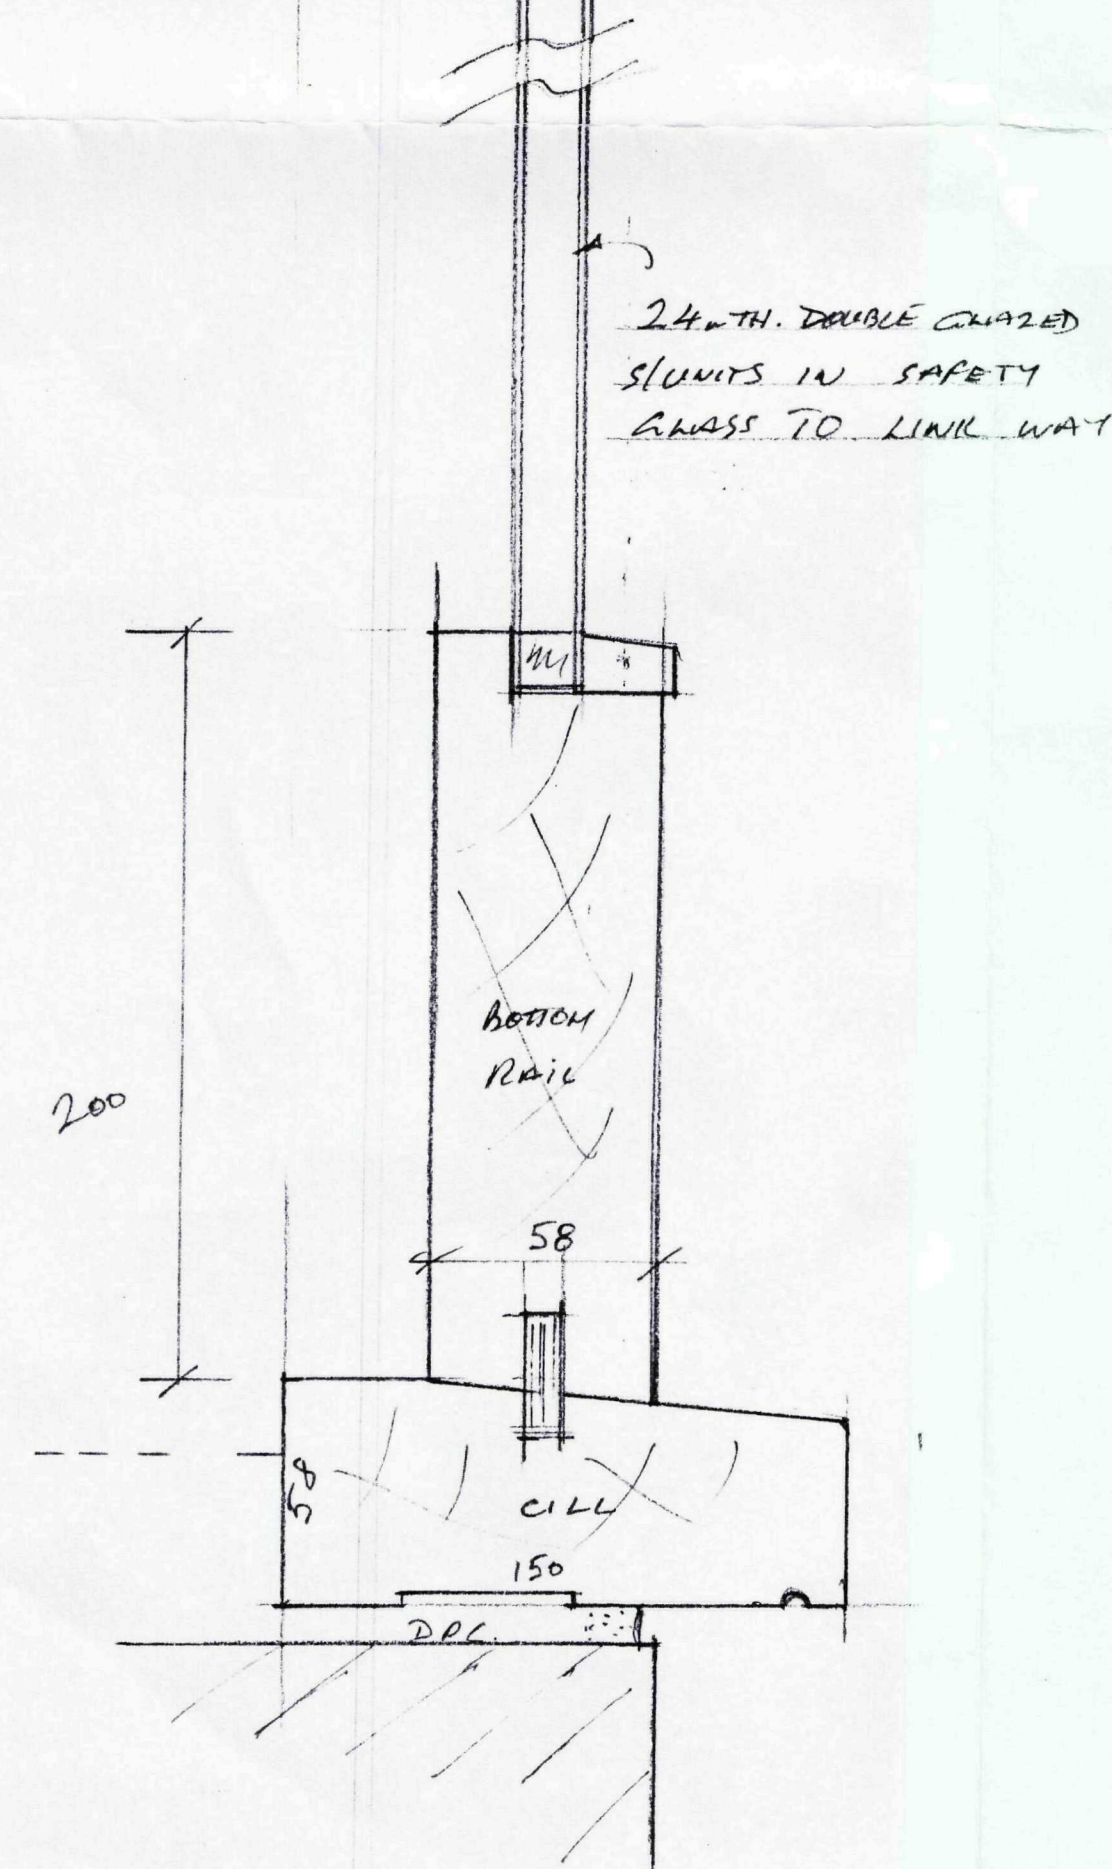

SECTION THRO' LINK WAY 1/2 SCALE

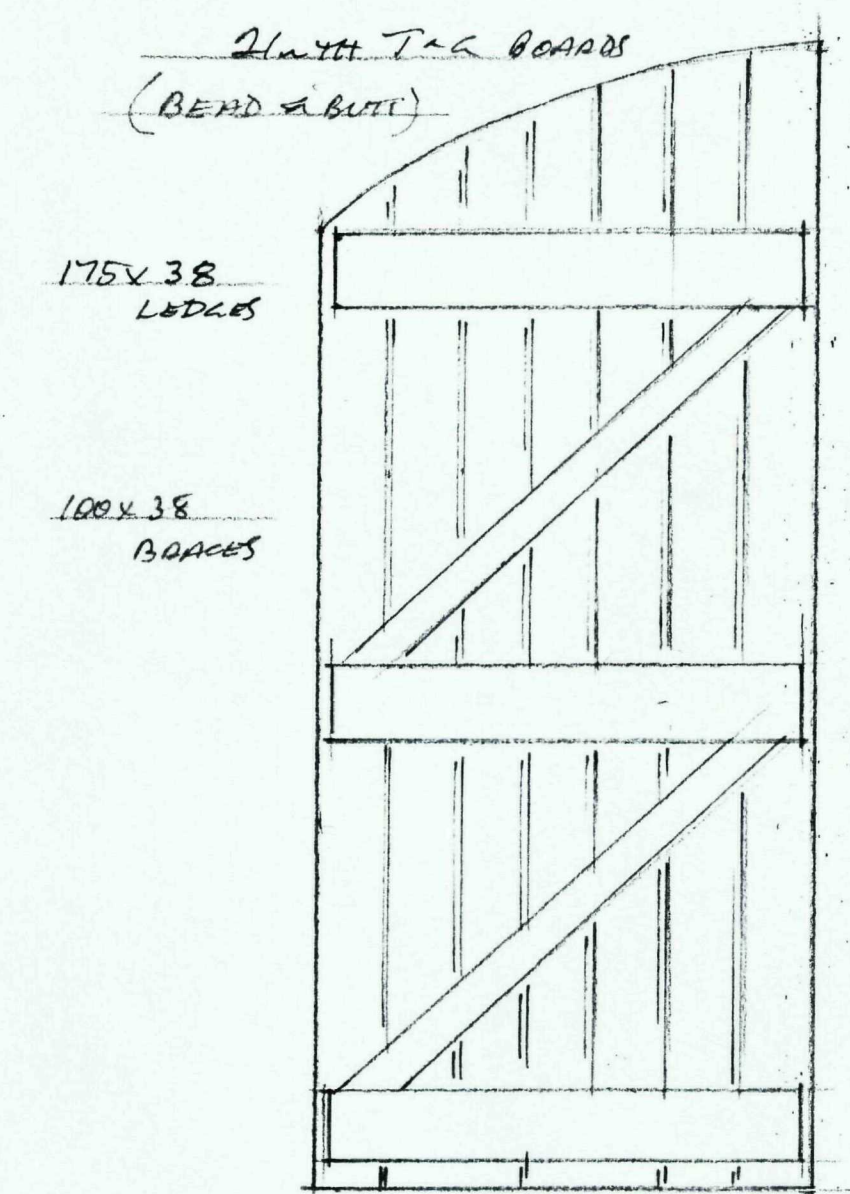

FIXED SHUTTER DETAIL TO
ARCHED SCREENS

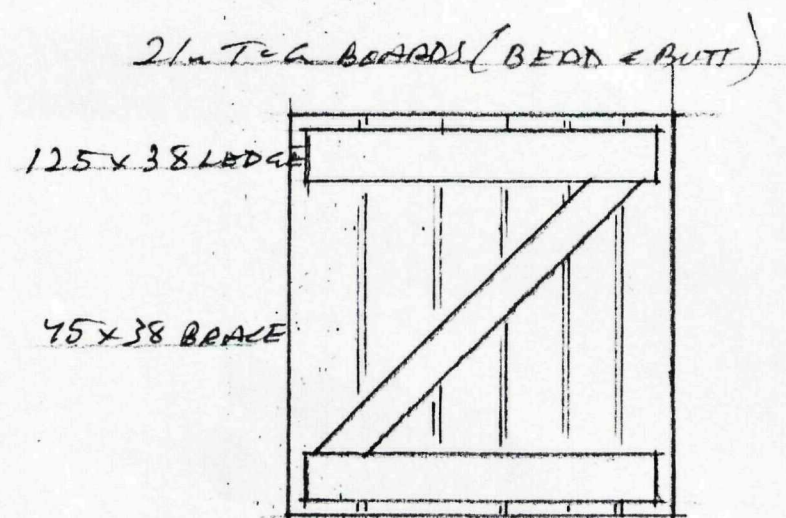

FIXED SHUTTER DETAIL
TO SOME WINDOWS

SHDC
Planning & Development
03 DEC 2010
Ref:

SCANNED

Ref: H05/0303/10

Ref: 3/12/10

DETERMINED
PLAN


PROPOSED BARN CONVERSION
MAISEDYRE LANE FLEET

EXTERNAL JOINERY DETAILS
(LINK WAY/ SHUTTERS/ MISC.)


DRAWN 1/10	DATE MARCH 07
SCALES AS SHOWN	DRAWN NO DEC/SD/02




VIEW-D

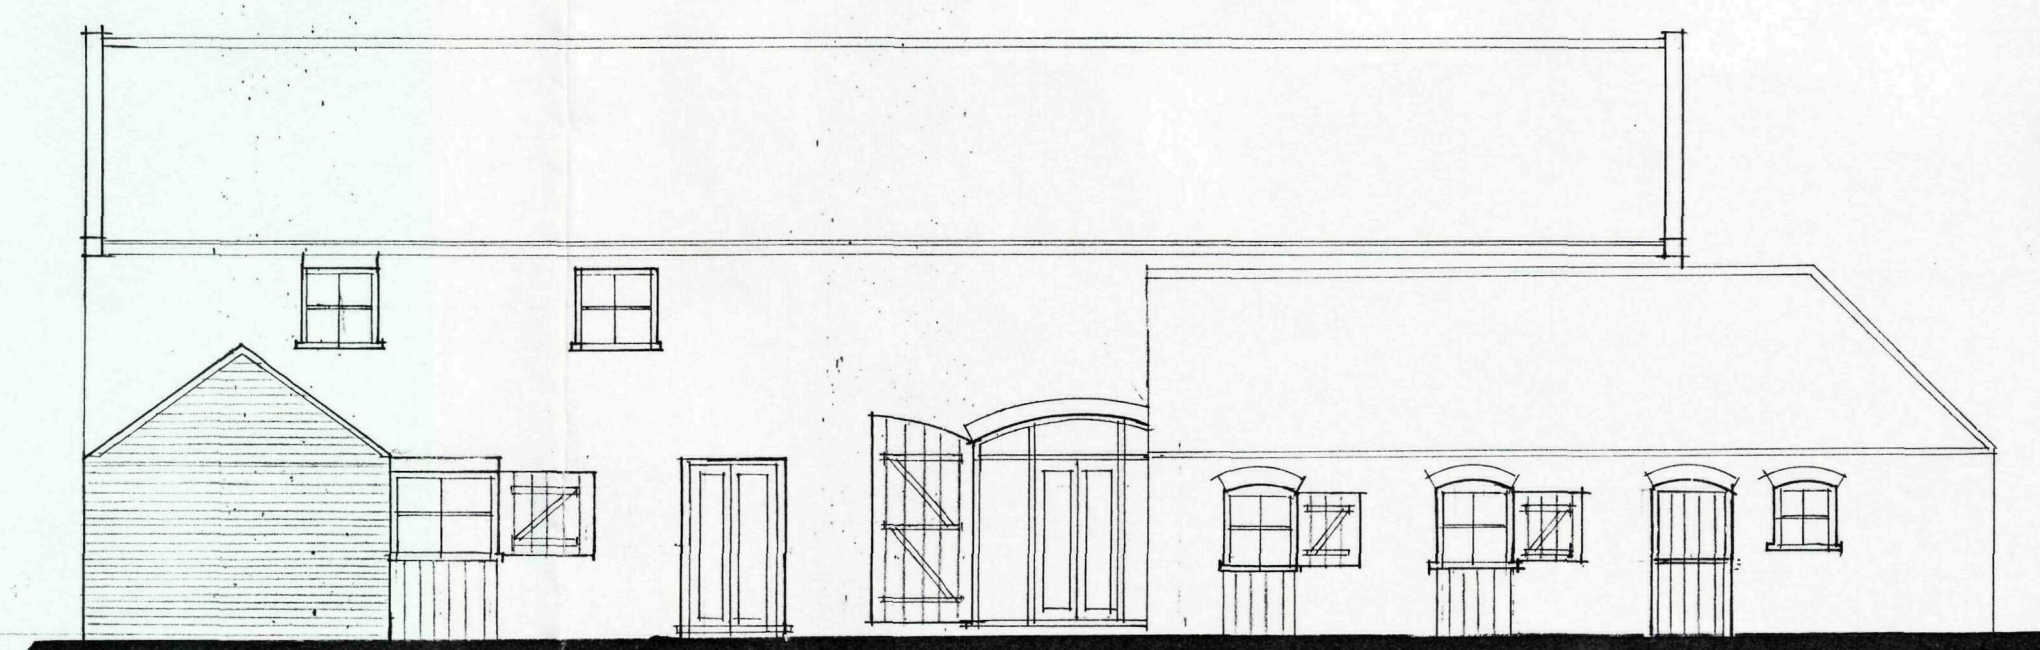


VIEW-B

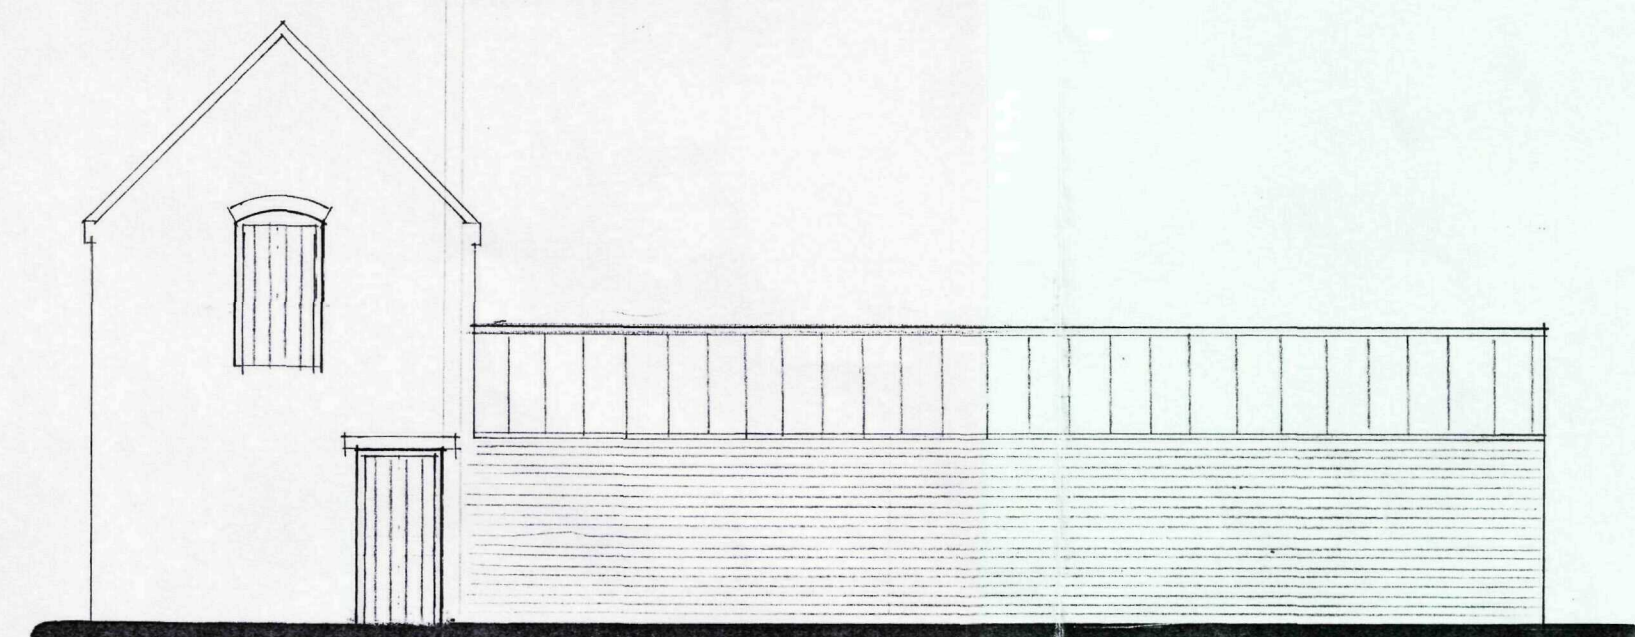


VIEW-G

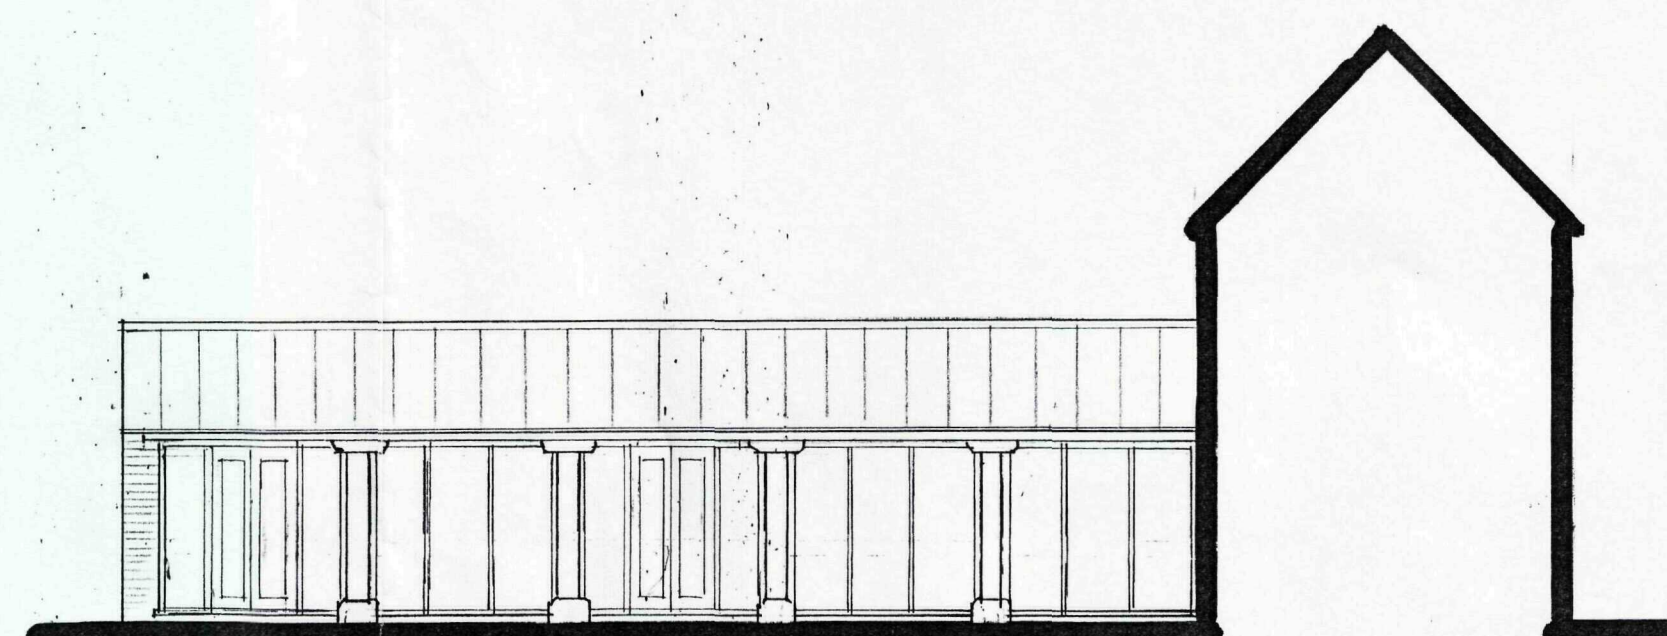


VIEW-E

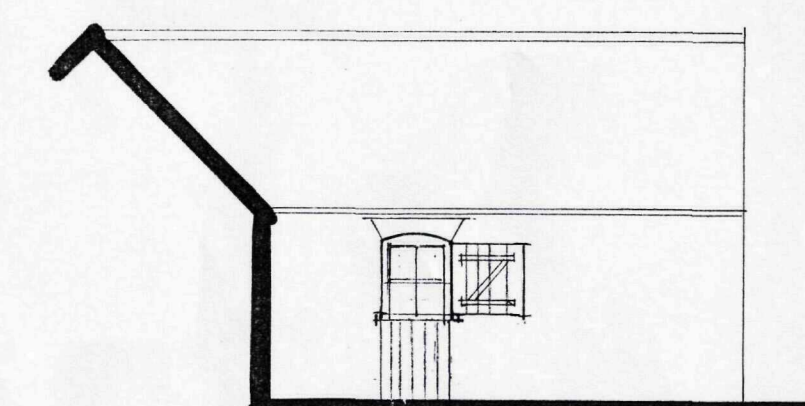


VIEW-C

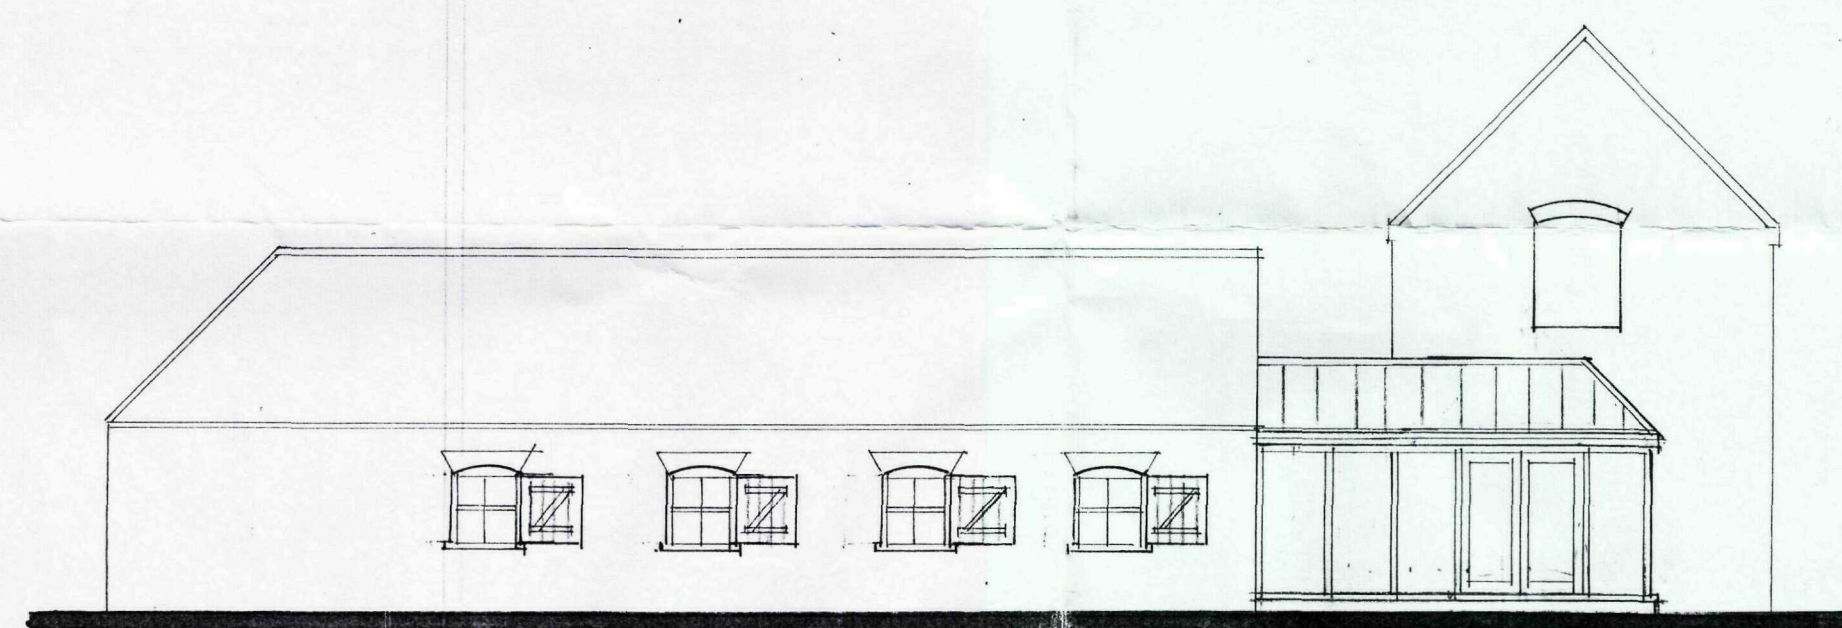

VIEW-A

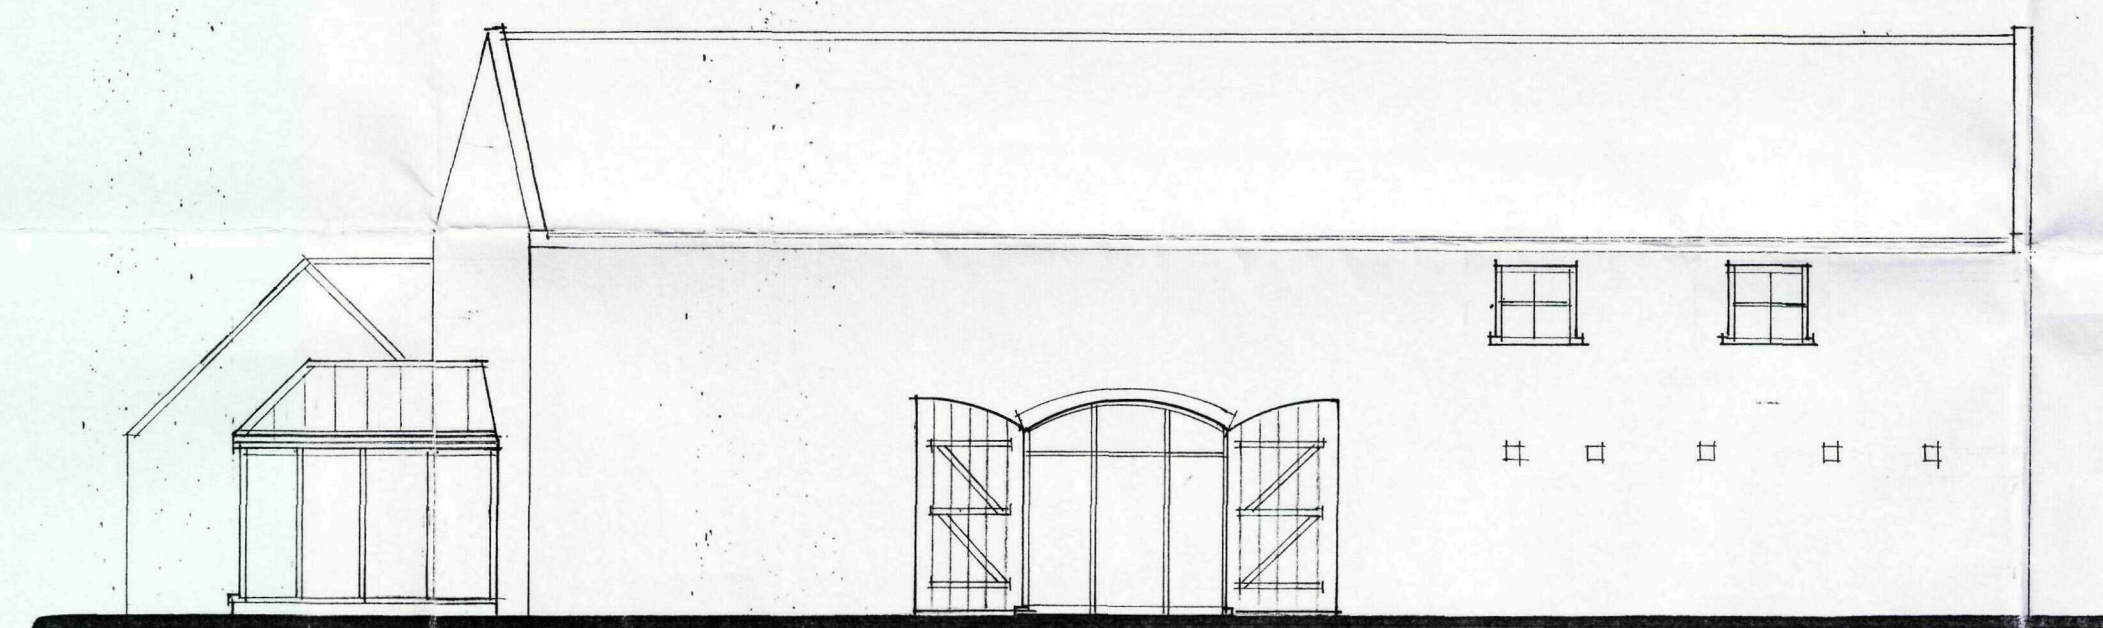

VIEW-F

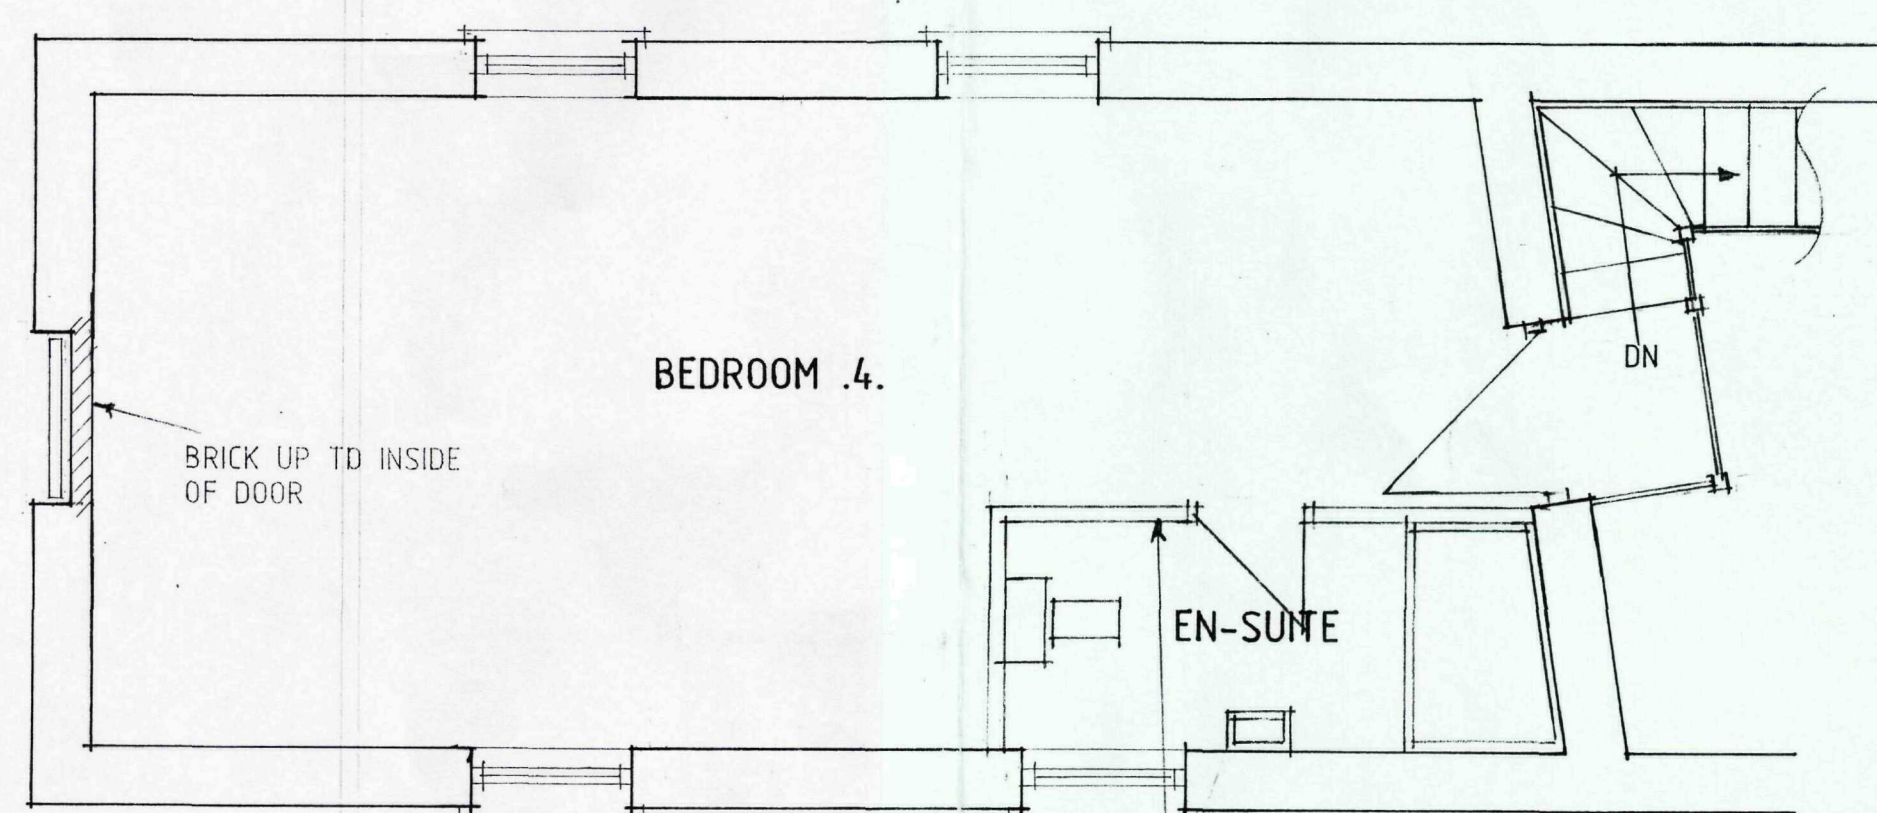

PROPOSED FIRST FLOOR PLAN

PROVIDE PARTITIONS TO PROVIDE

Existing stable door on single-storey barn on View - B to be retained and renovated, as necessary.

Doors to main entrance to two-storey barn on View - B to be replaced with new vertical boarded doors pinned back to wall.

Doors on two-storey barn on View - G to be retained and renovated, as necessary.

Existing window shutters to be retained and renovated, as necessary, and pinned back to wall.

SCANNED

E - IMF. ADDED - 18.11.10
D - DESIGN ALTS - 14.10
C - ALTS - 15.5.08
B - IMF. ADDED - 23.3.07
A - DESIGN ALTS - 23.3.06

SCANNED

DETERMINED
PLAN

4/10/03/10
Rec'd 19/10/10

SHDC
Planning & Development
13 NOV 2010
Ref:

Status
DESIGN
CONSULTANTS IN ARCHITECTURE & PLANNING

PROPOSED CONVERSION OF
BARN TO DWELLING AT
MAISEDYKE LANE, FLEET
FOR

MR. A.J. FISHER, MRS. M. HUNT
& MRS. C. HARRISON.

PLAN & ELEVATIONS
AS PROPOSED

1:100 1:50 SD04-045/6
MARCH-06 B.GILHAM.

2 Edinburgh Walk, Holbeach,
Spalding, Lincs. PE12 7AP
Tel: 01406 424343 Fax: 01406 490702

