


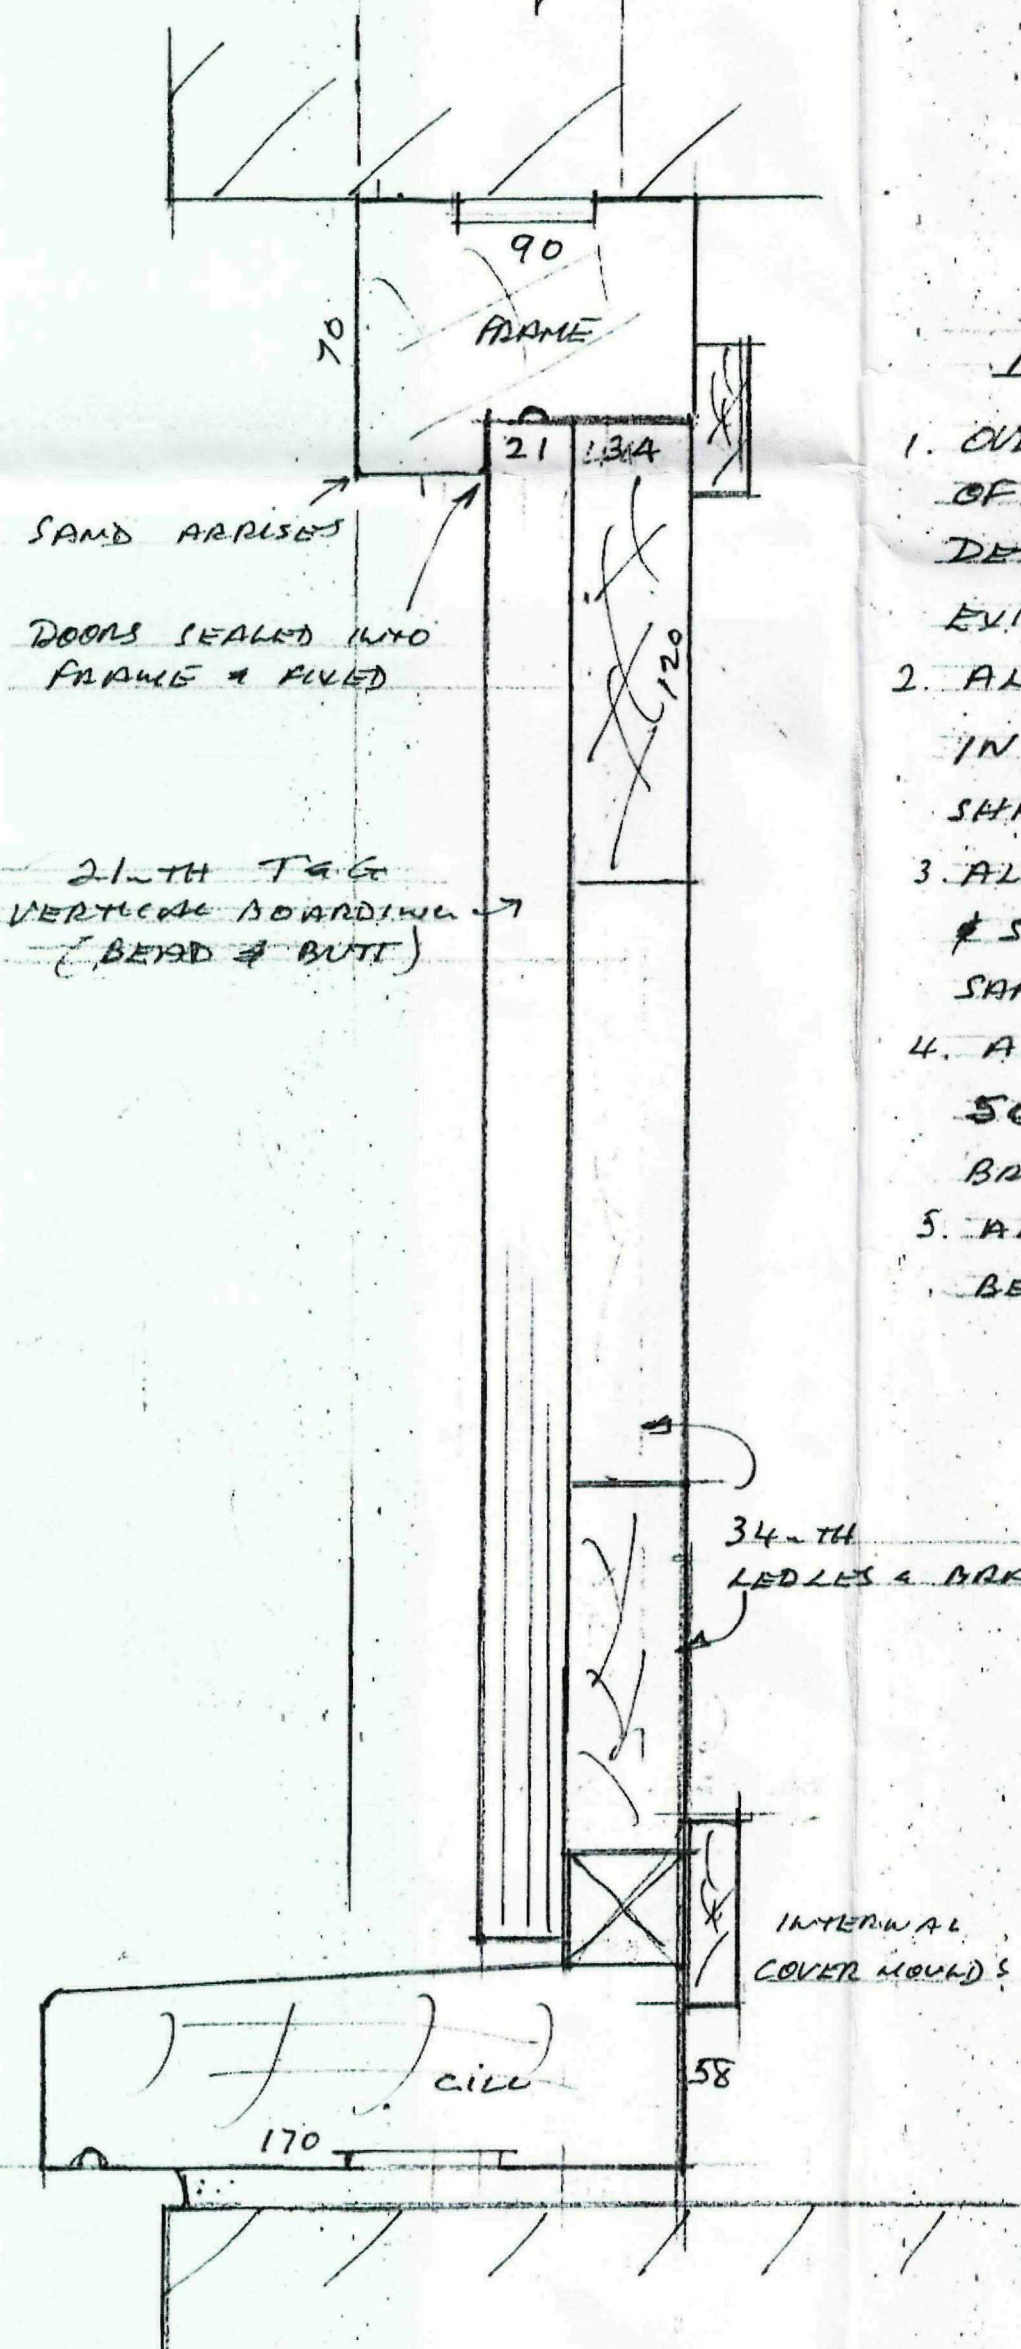
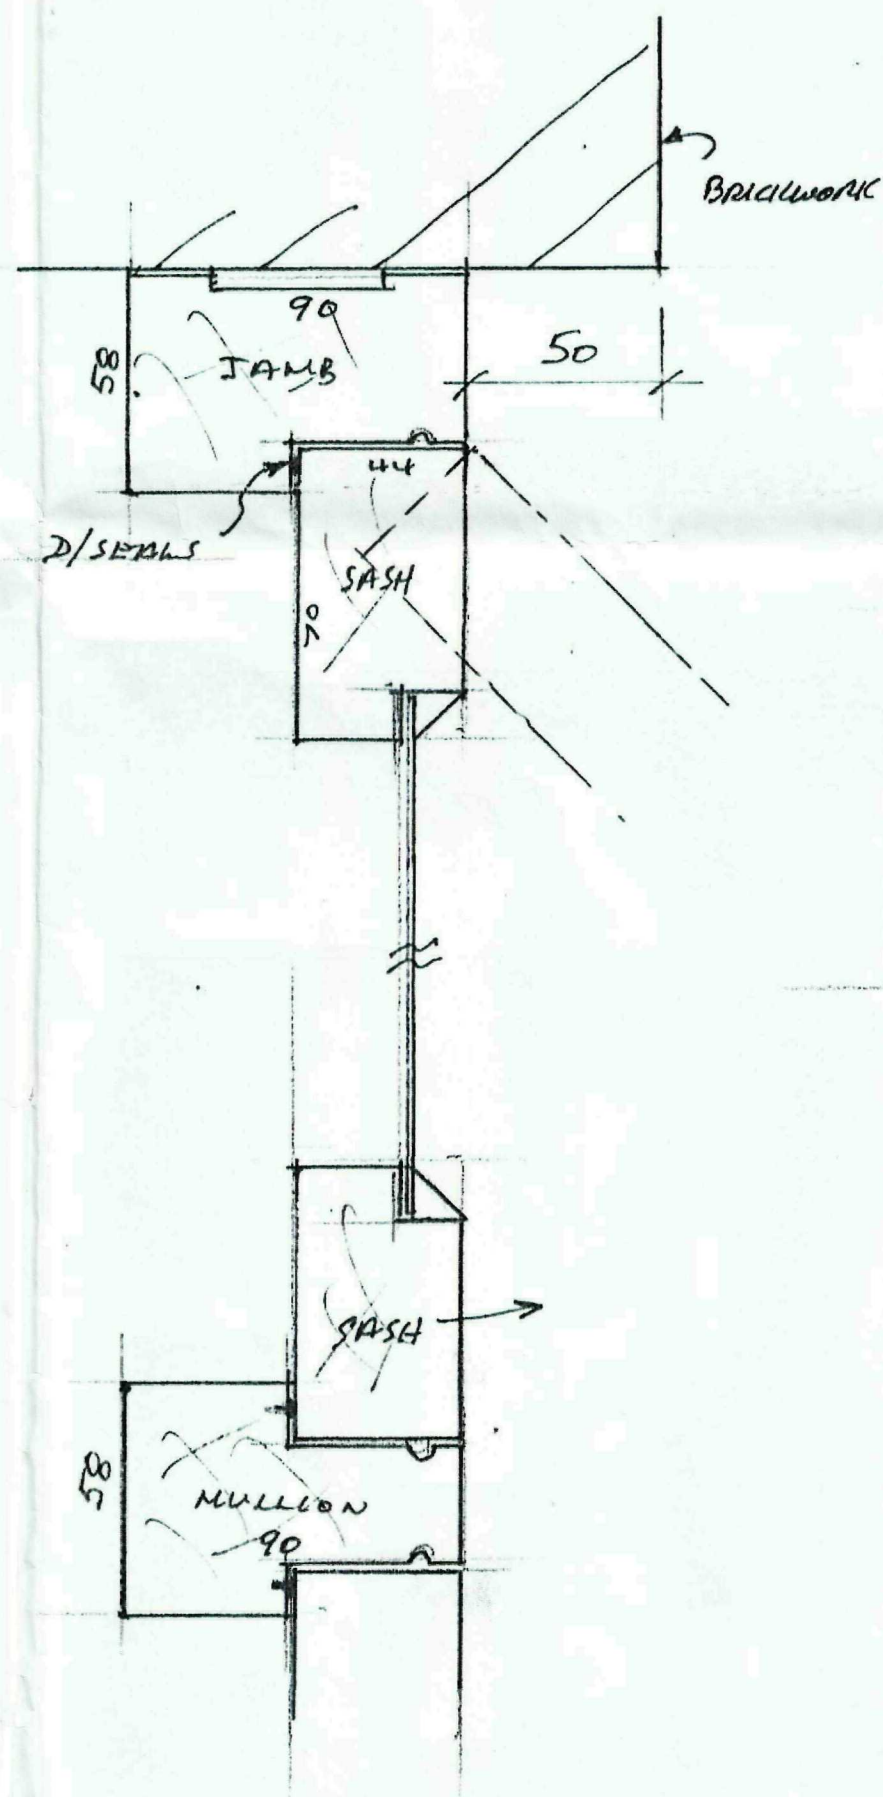
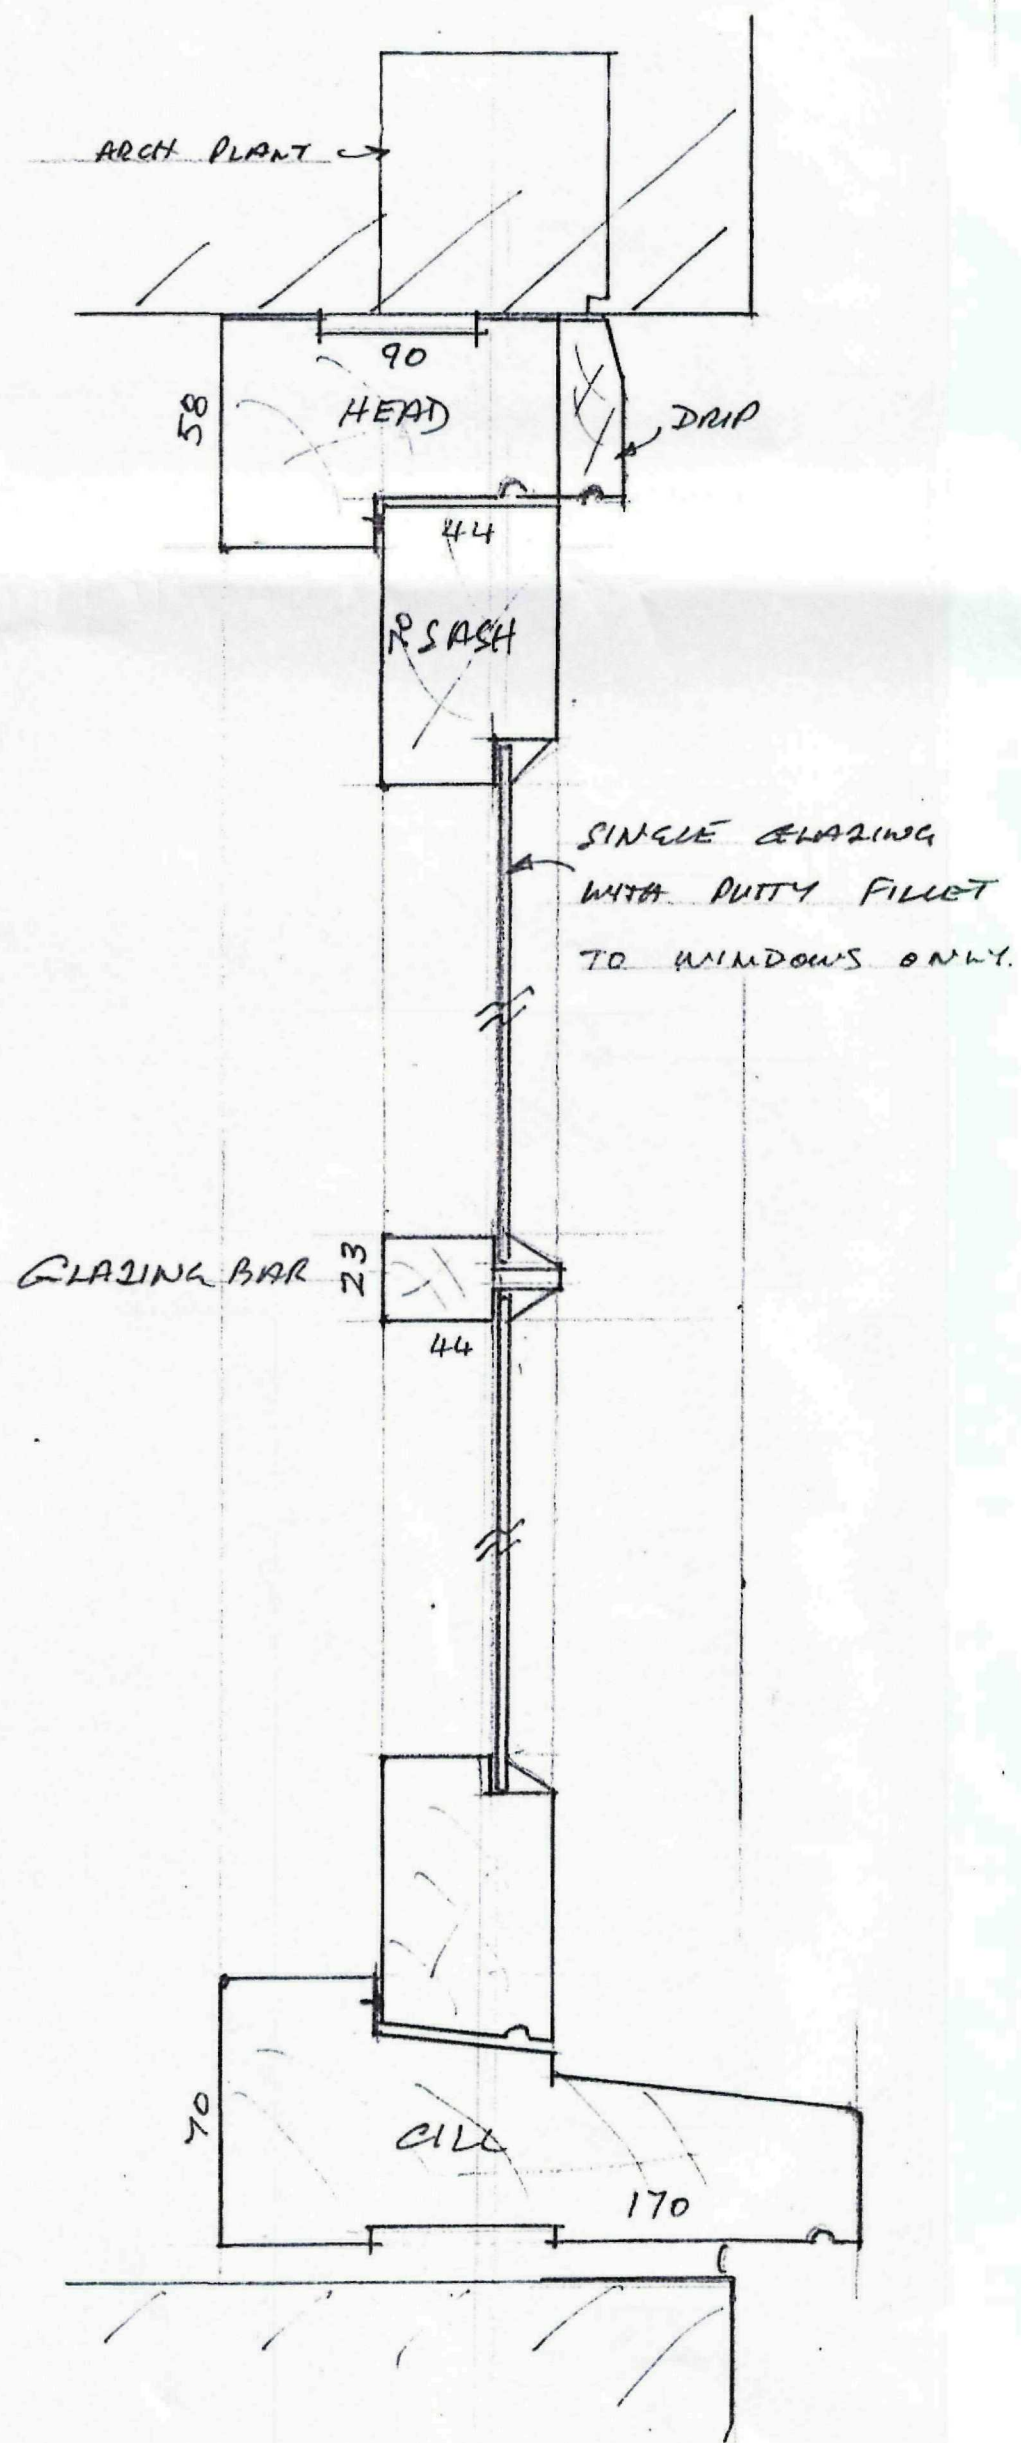
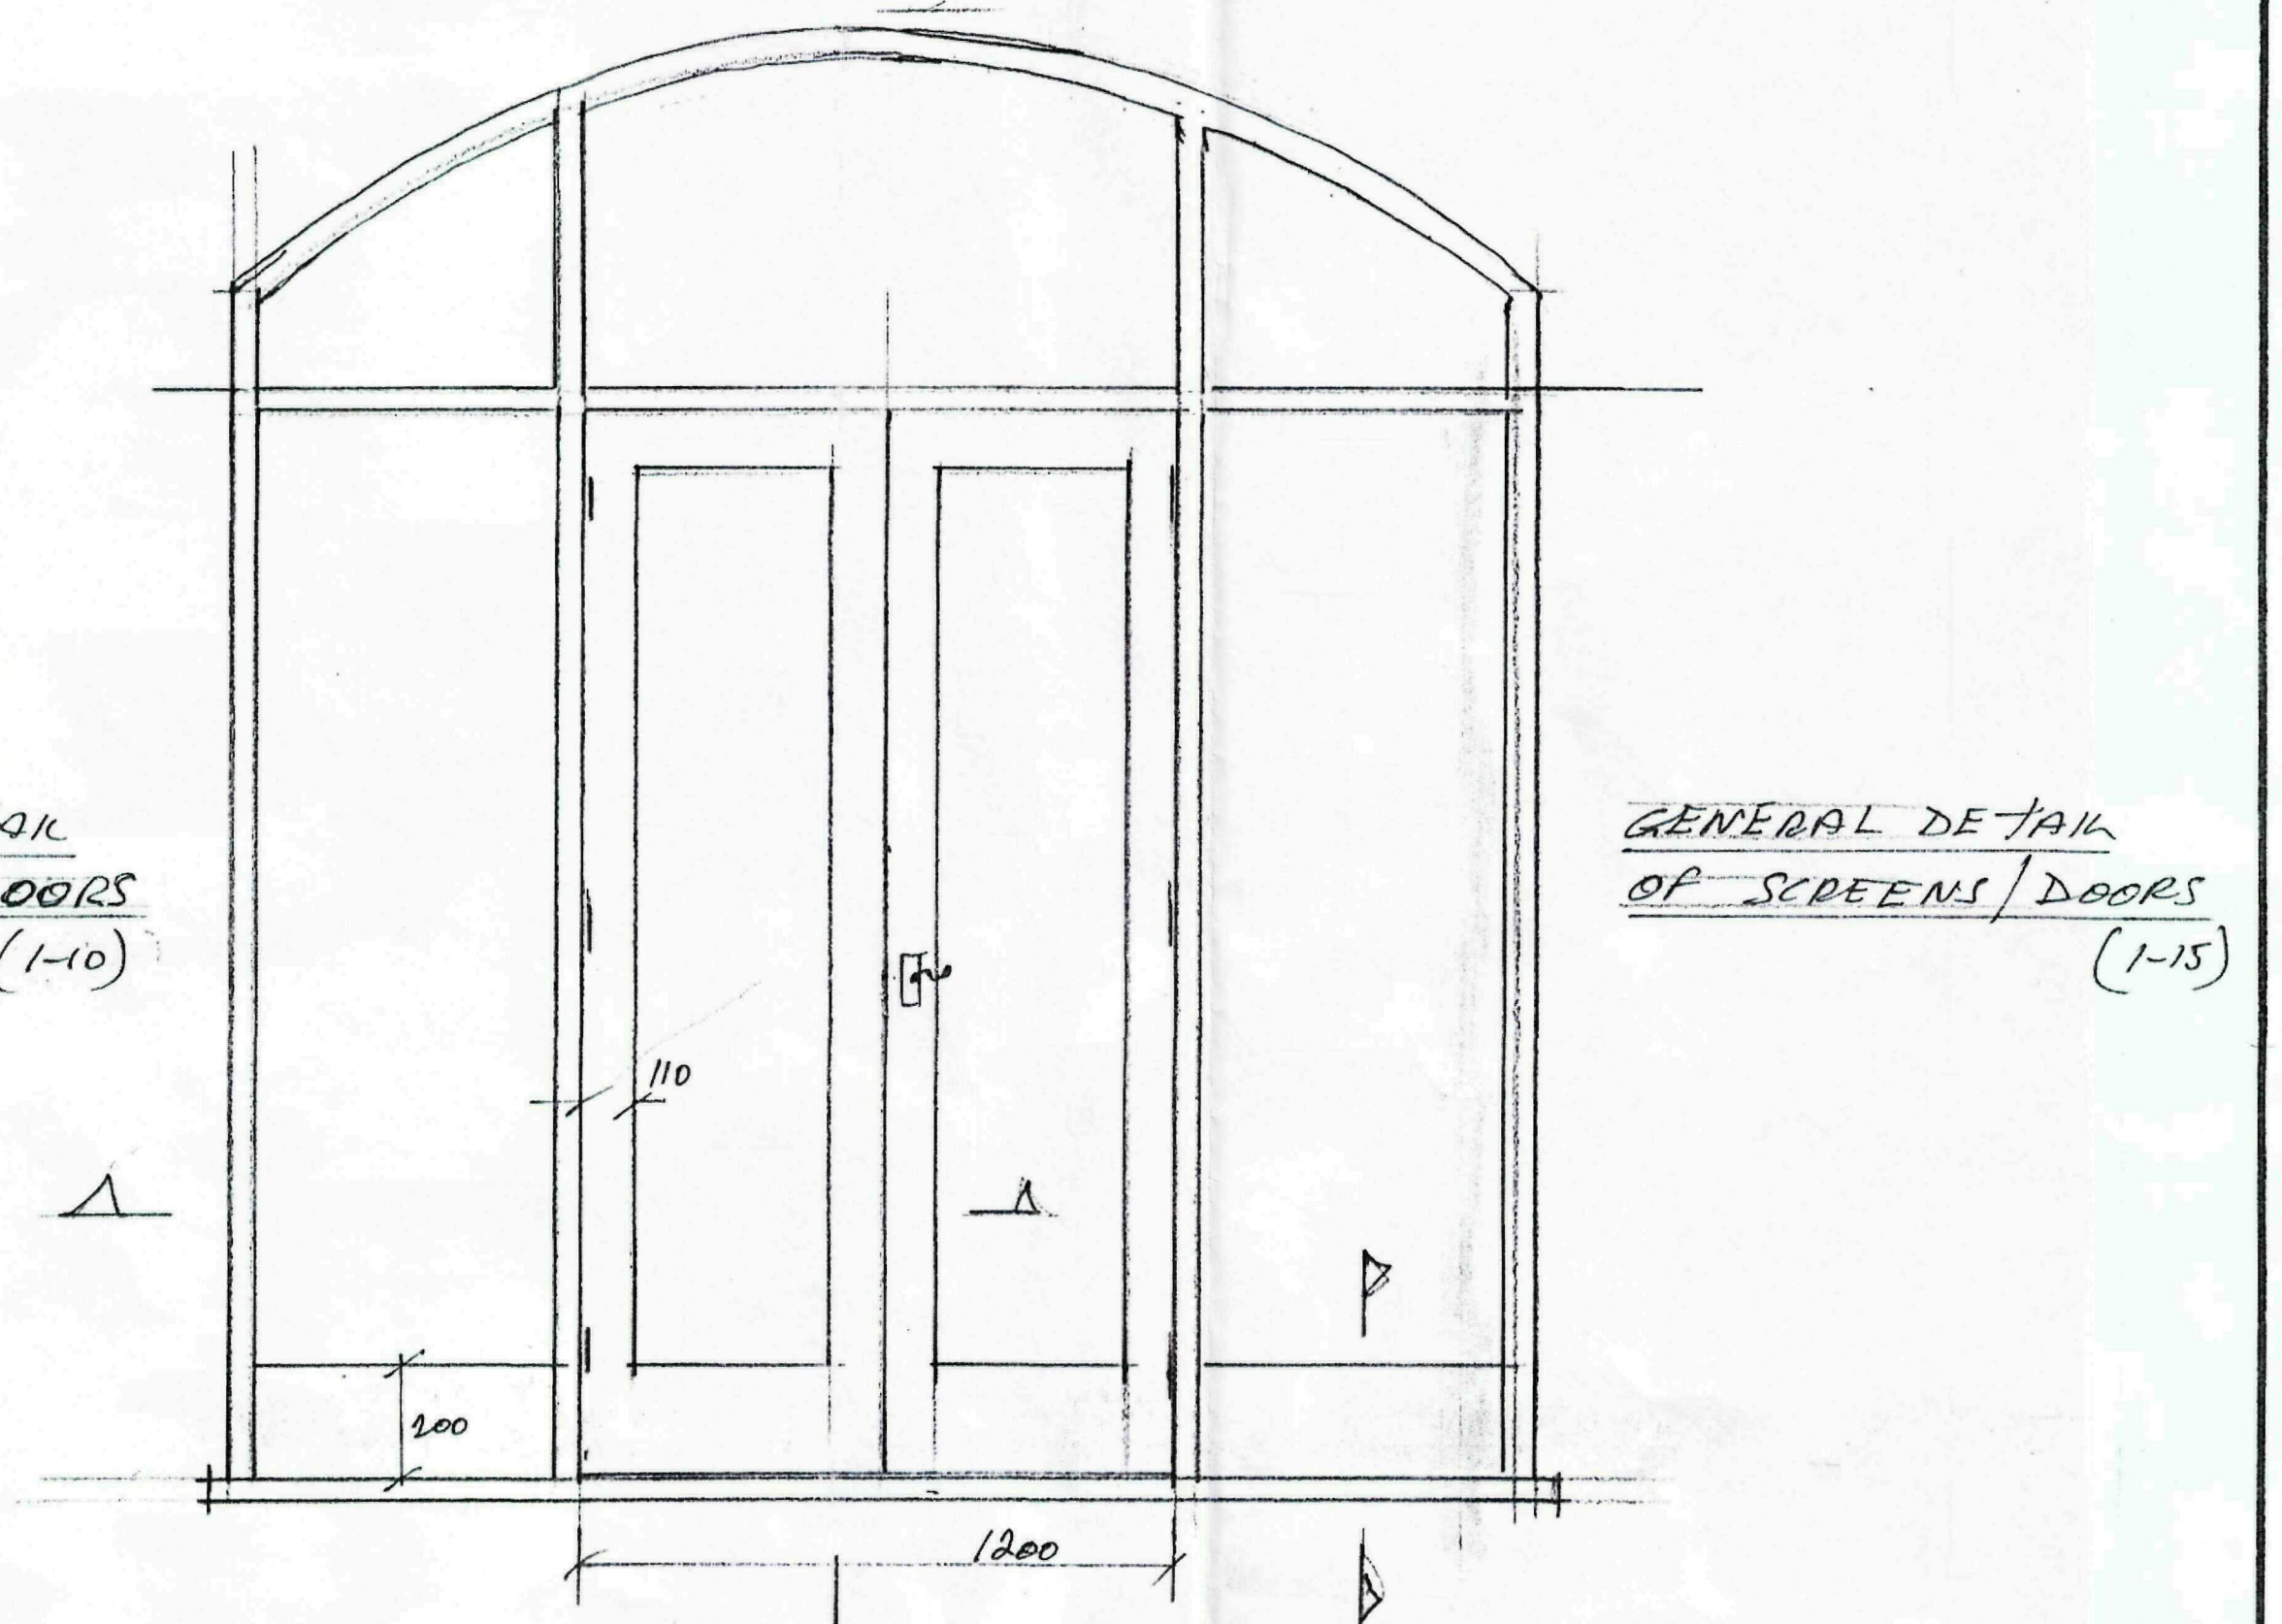
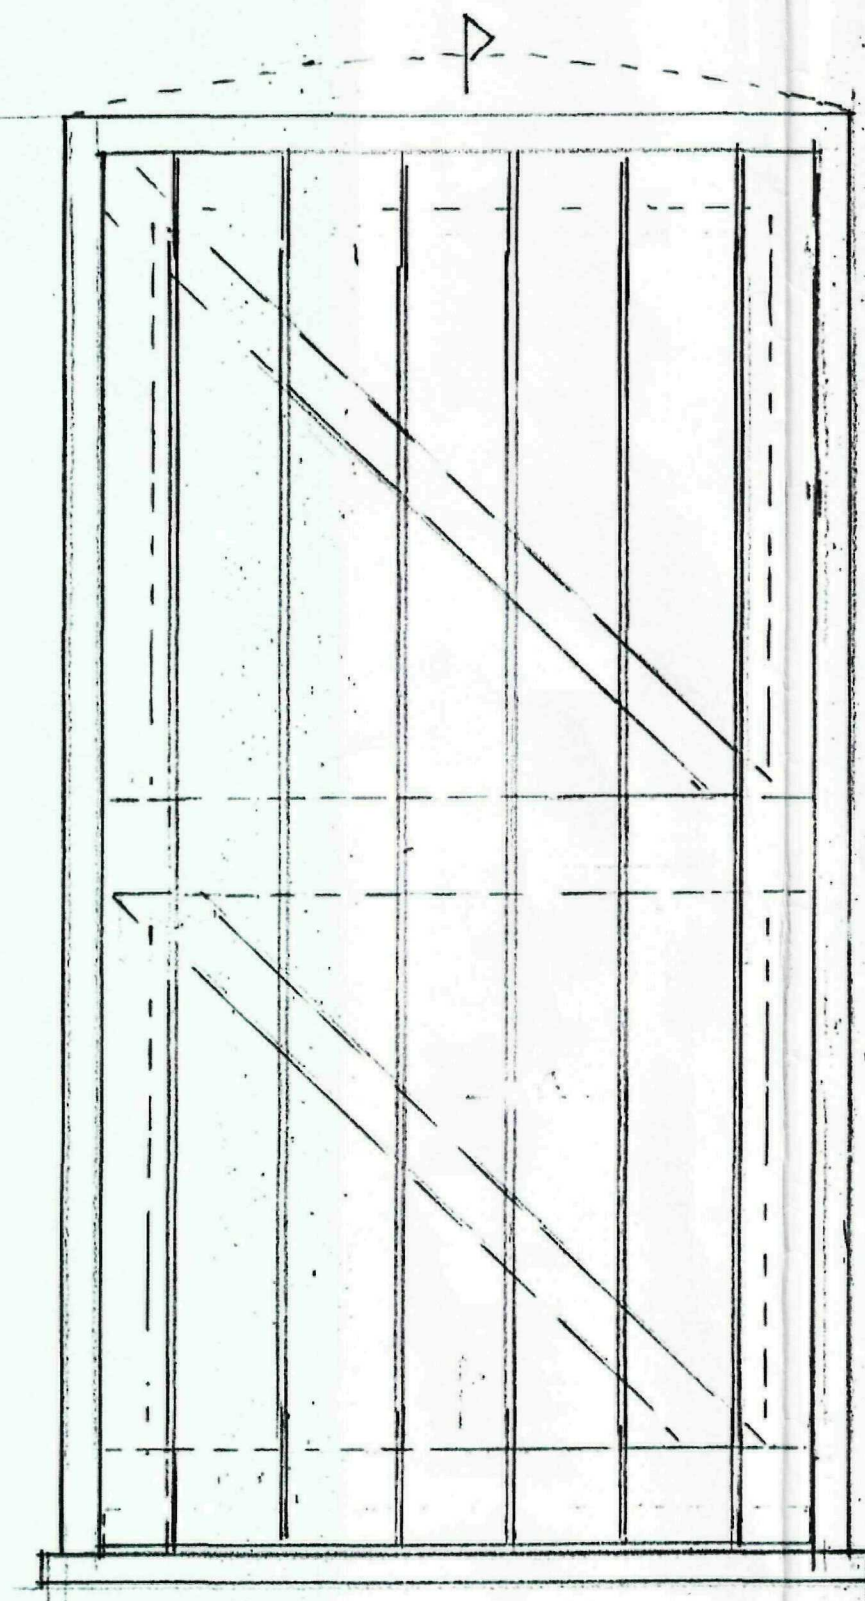
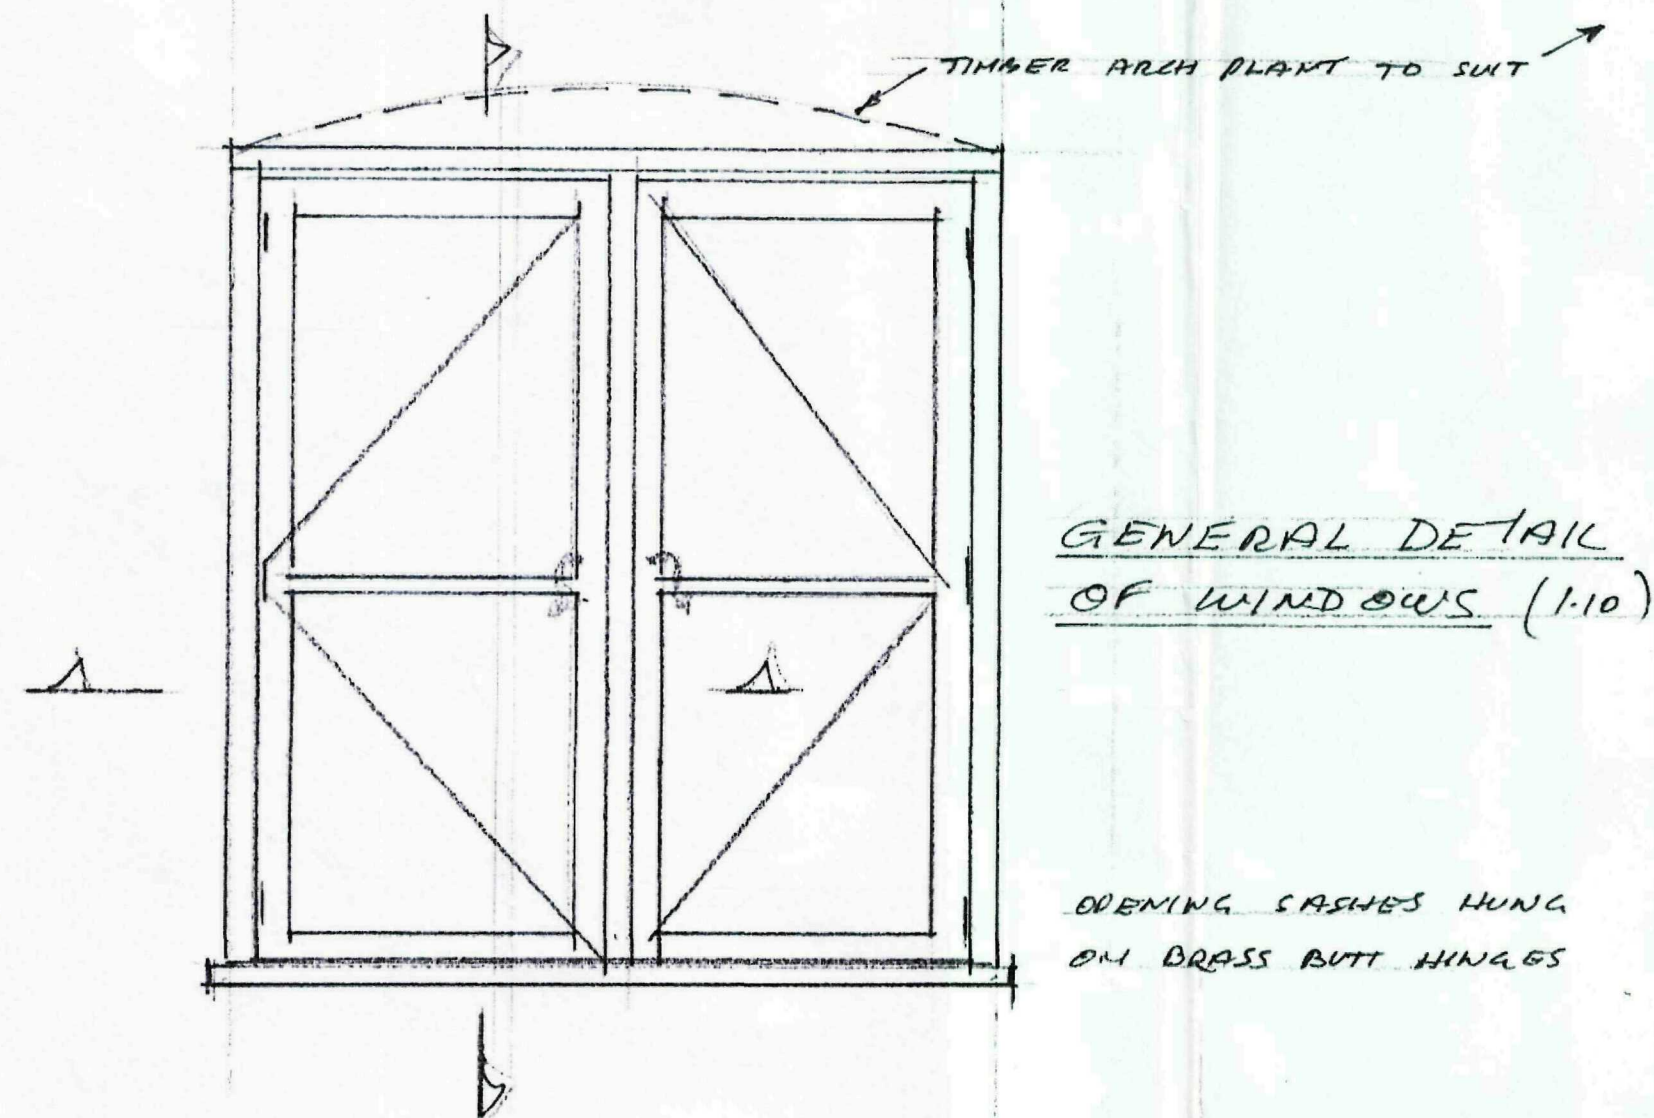


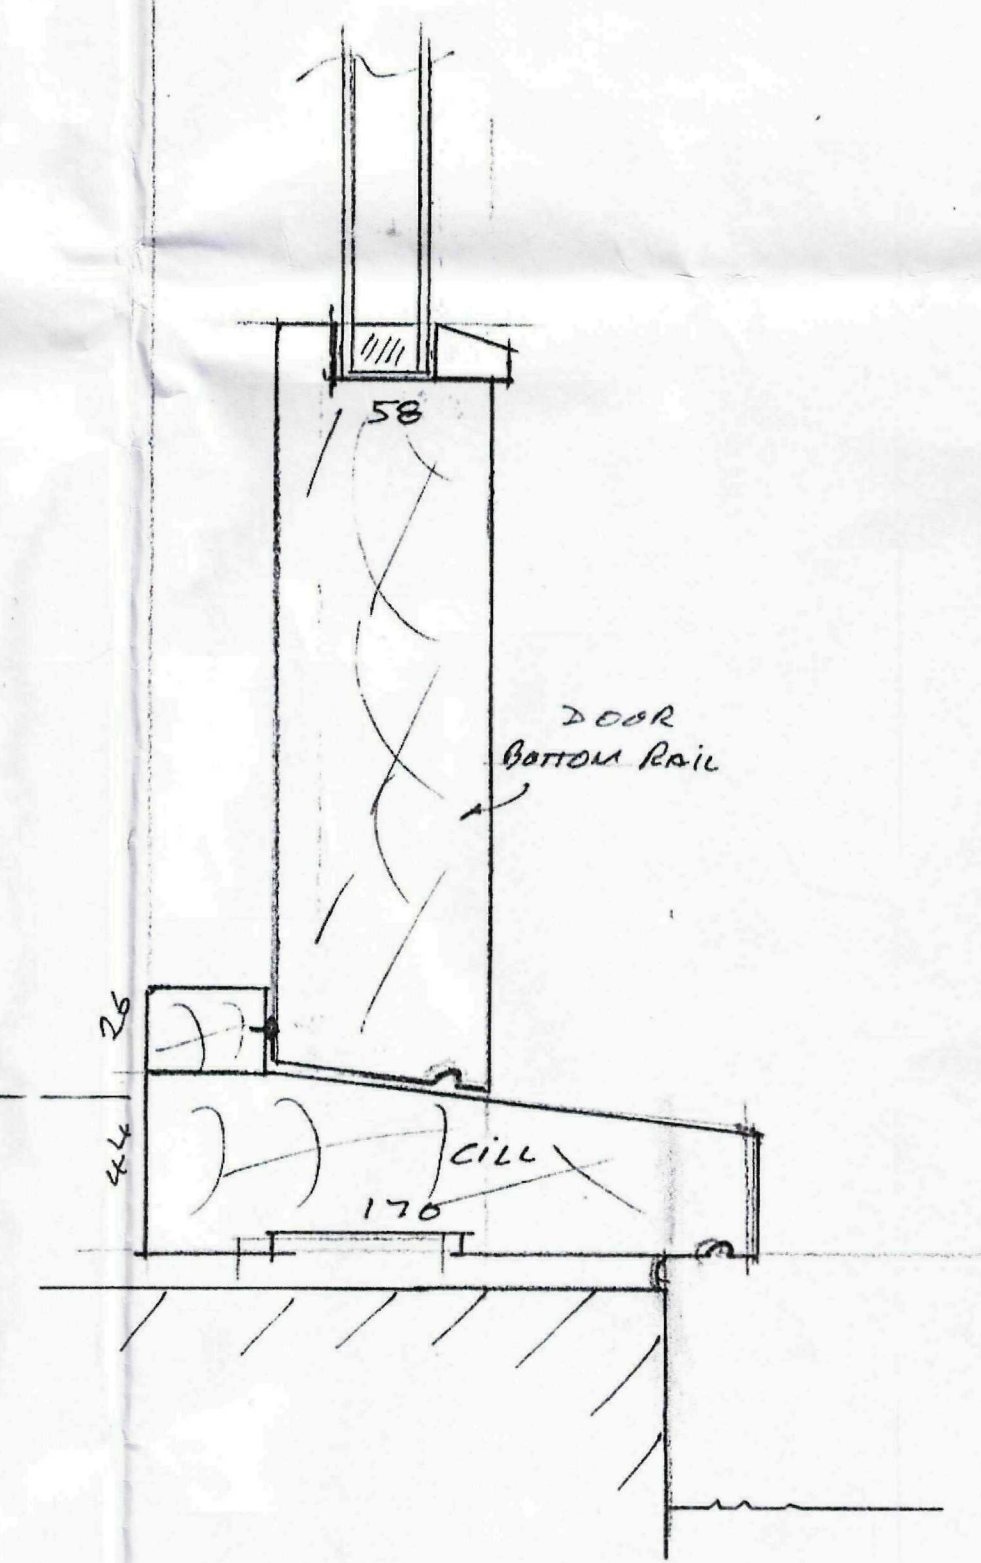


- NOTES
1. OVERALL DIMENSIONS OF FRAMES TO BE DETERMINED BY EXISTING APERTURES.
 2. ALL TIMBER FINISHED IN WALNUT STAIN - SHADE TO BE AGREED.
 3. ALL GLAZING TO DOORS & SCREENS TO BE IN SAFETY GLASS.
 4. ALL FRAMES SET BACK 50mm FROM FACE OF BALCONY.
 5. ALL TIMBER ARISES TO BE SANDED.

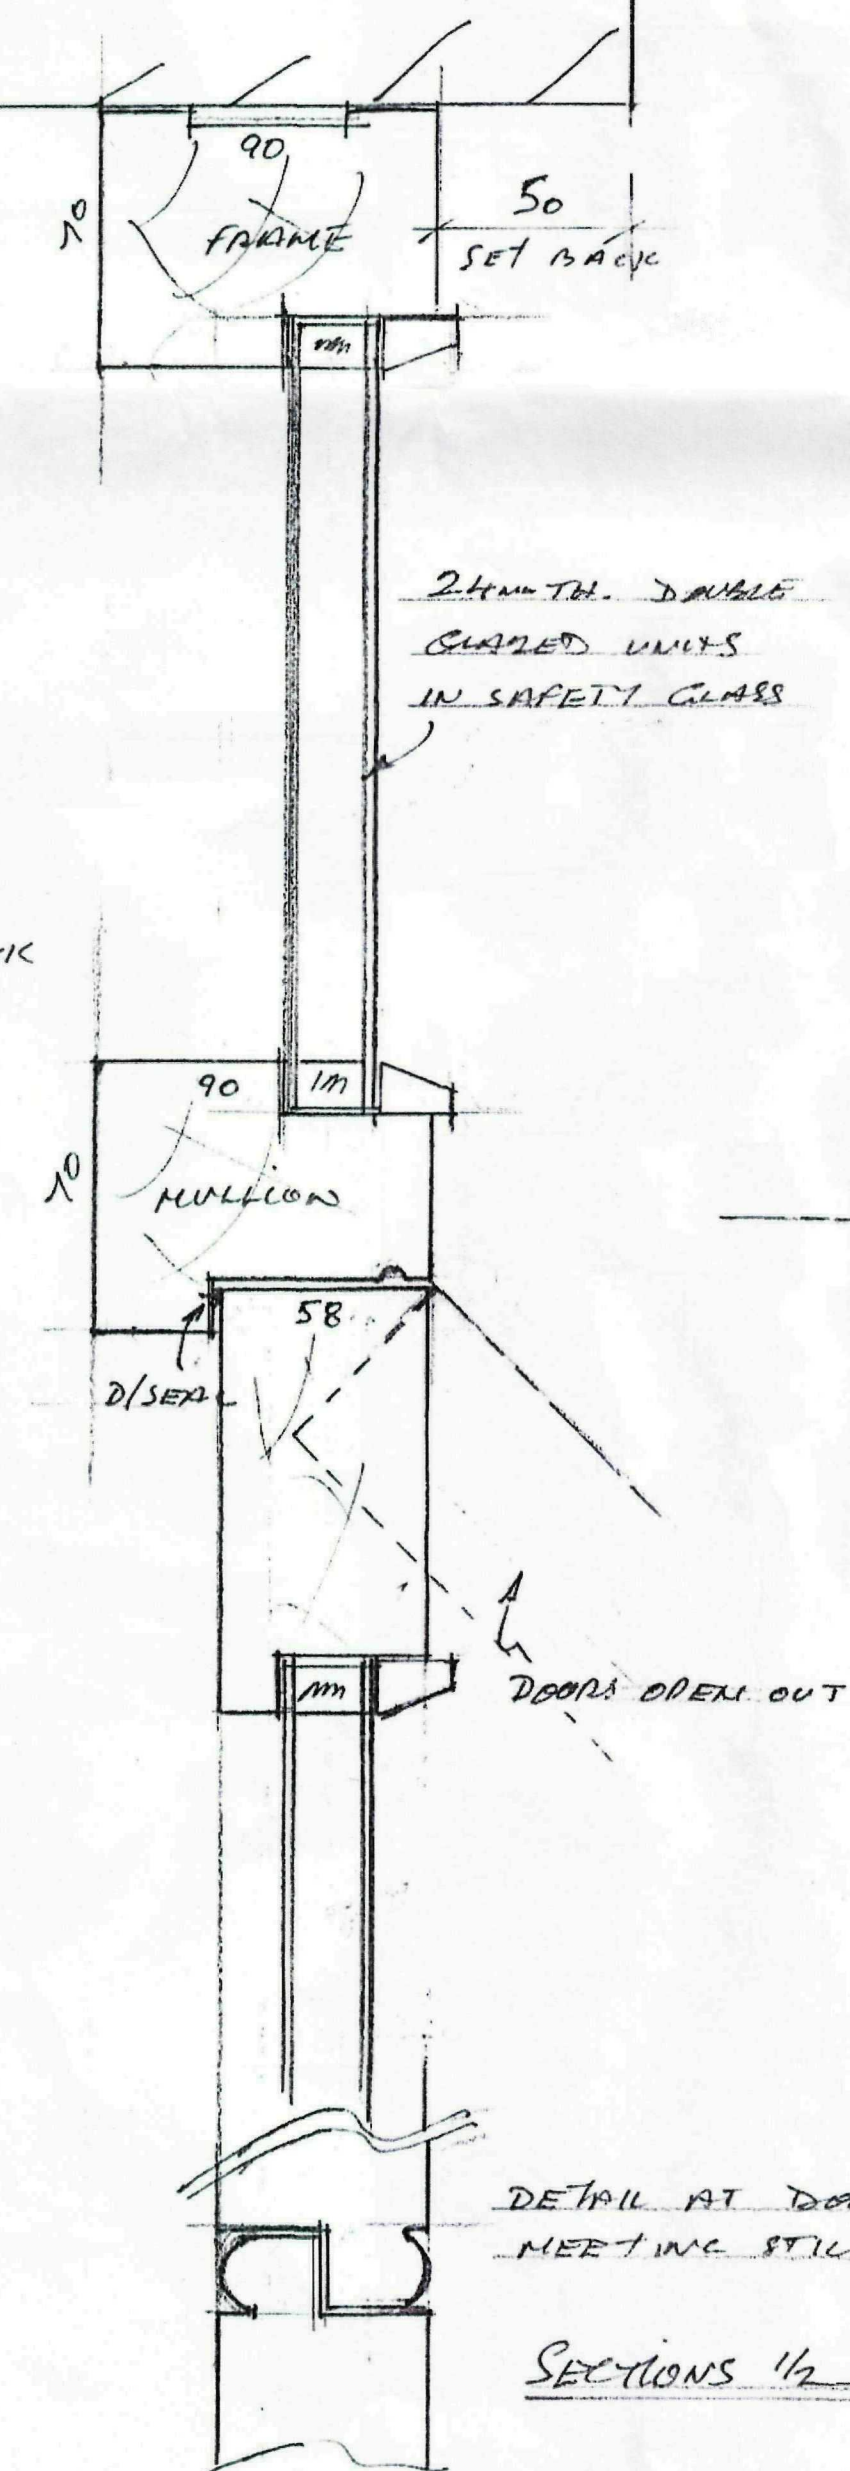


PROPOSED BARN CONVERSION MAISEDYLE LANE FLEET	
EXTERNAL JOINERY DETAILS (WINDOWS-DOORS-SCREENS)	
DRAWN PBC	DATE MARCH 07
SCALES AS SHOWN	PEC/SD/01

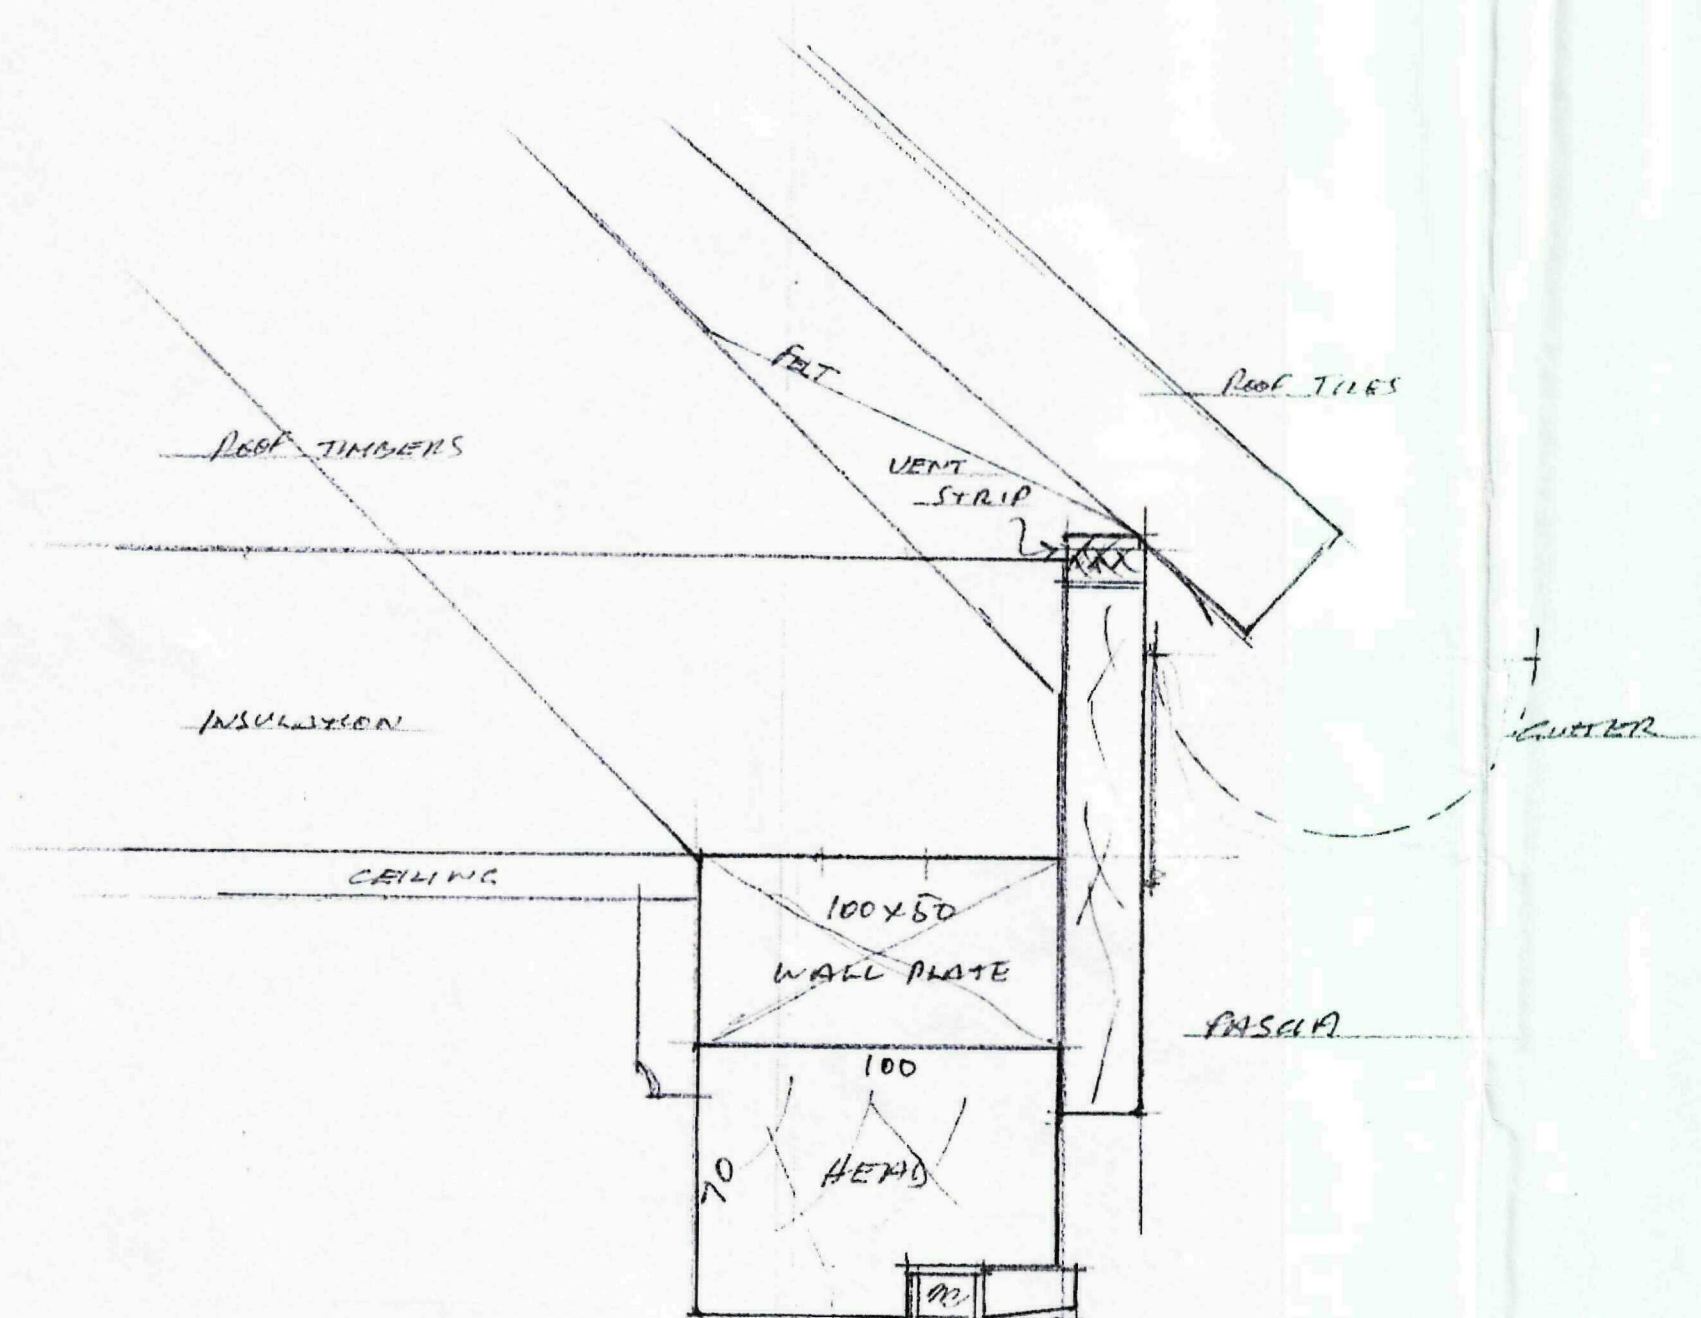

NOTE
HEAD, JAMBS & MULLIONS
FIN. 70x100

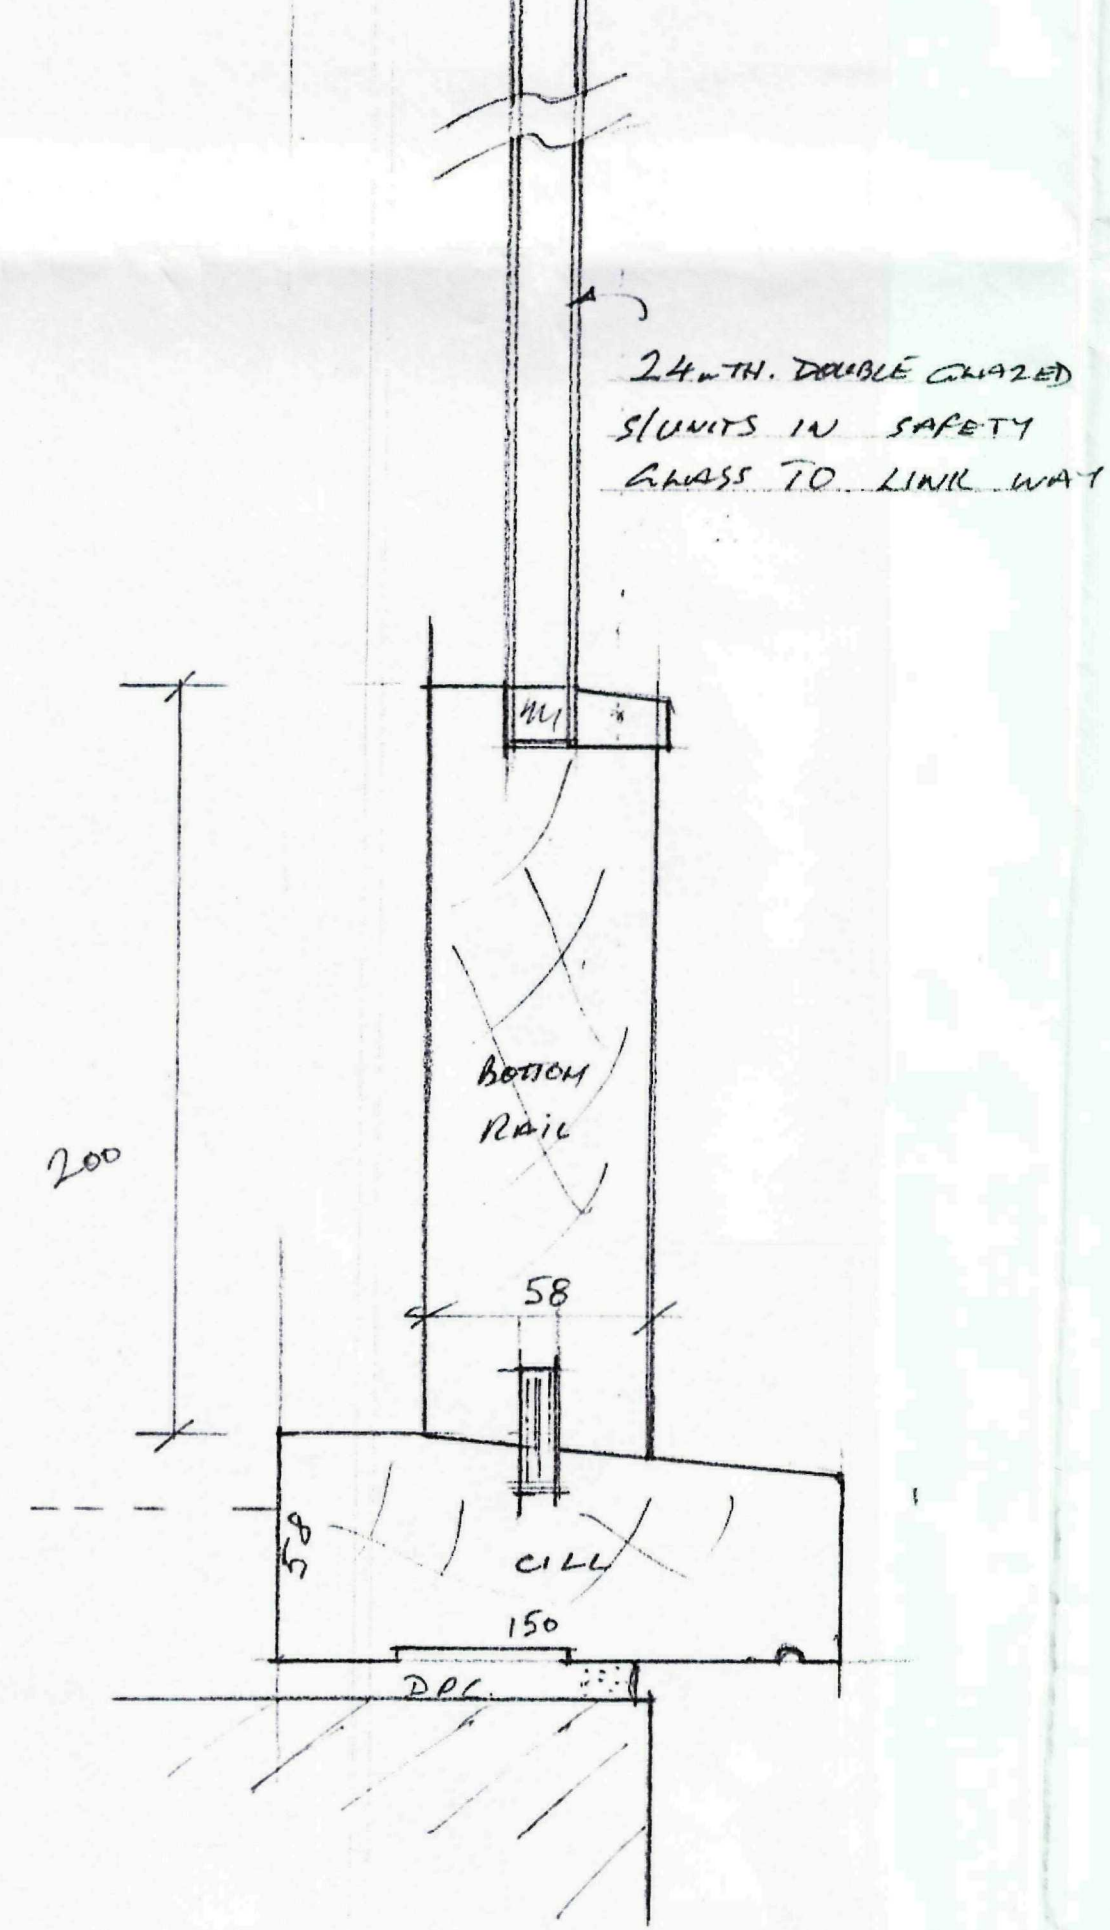


SECTION THRO' LINK WAY 1/2 SPACE

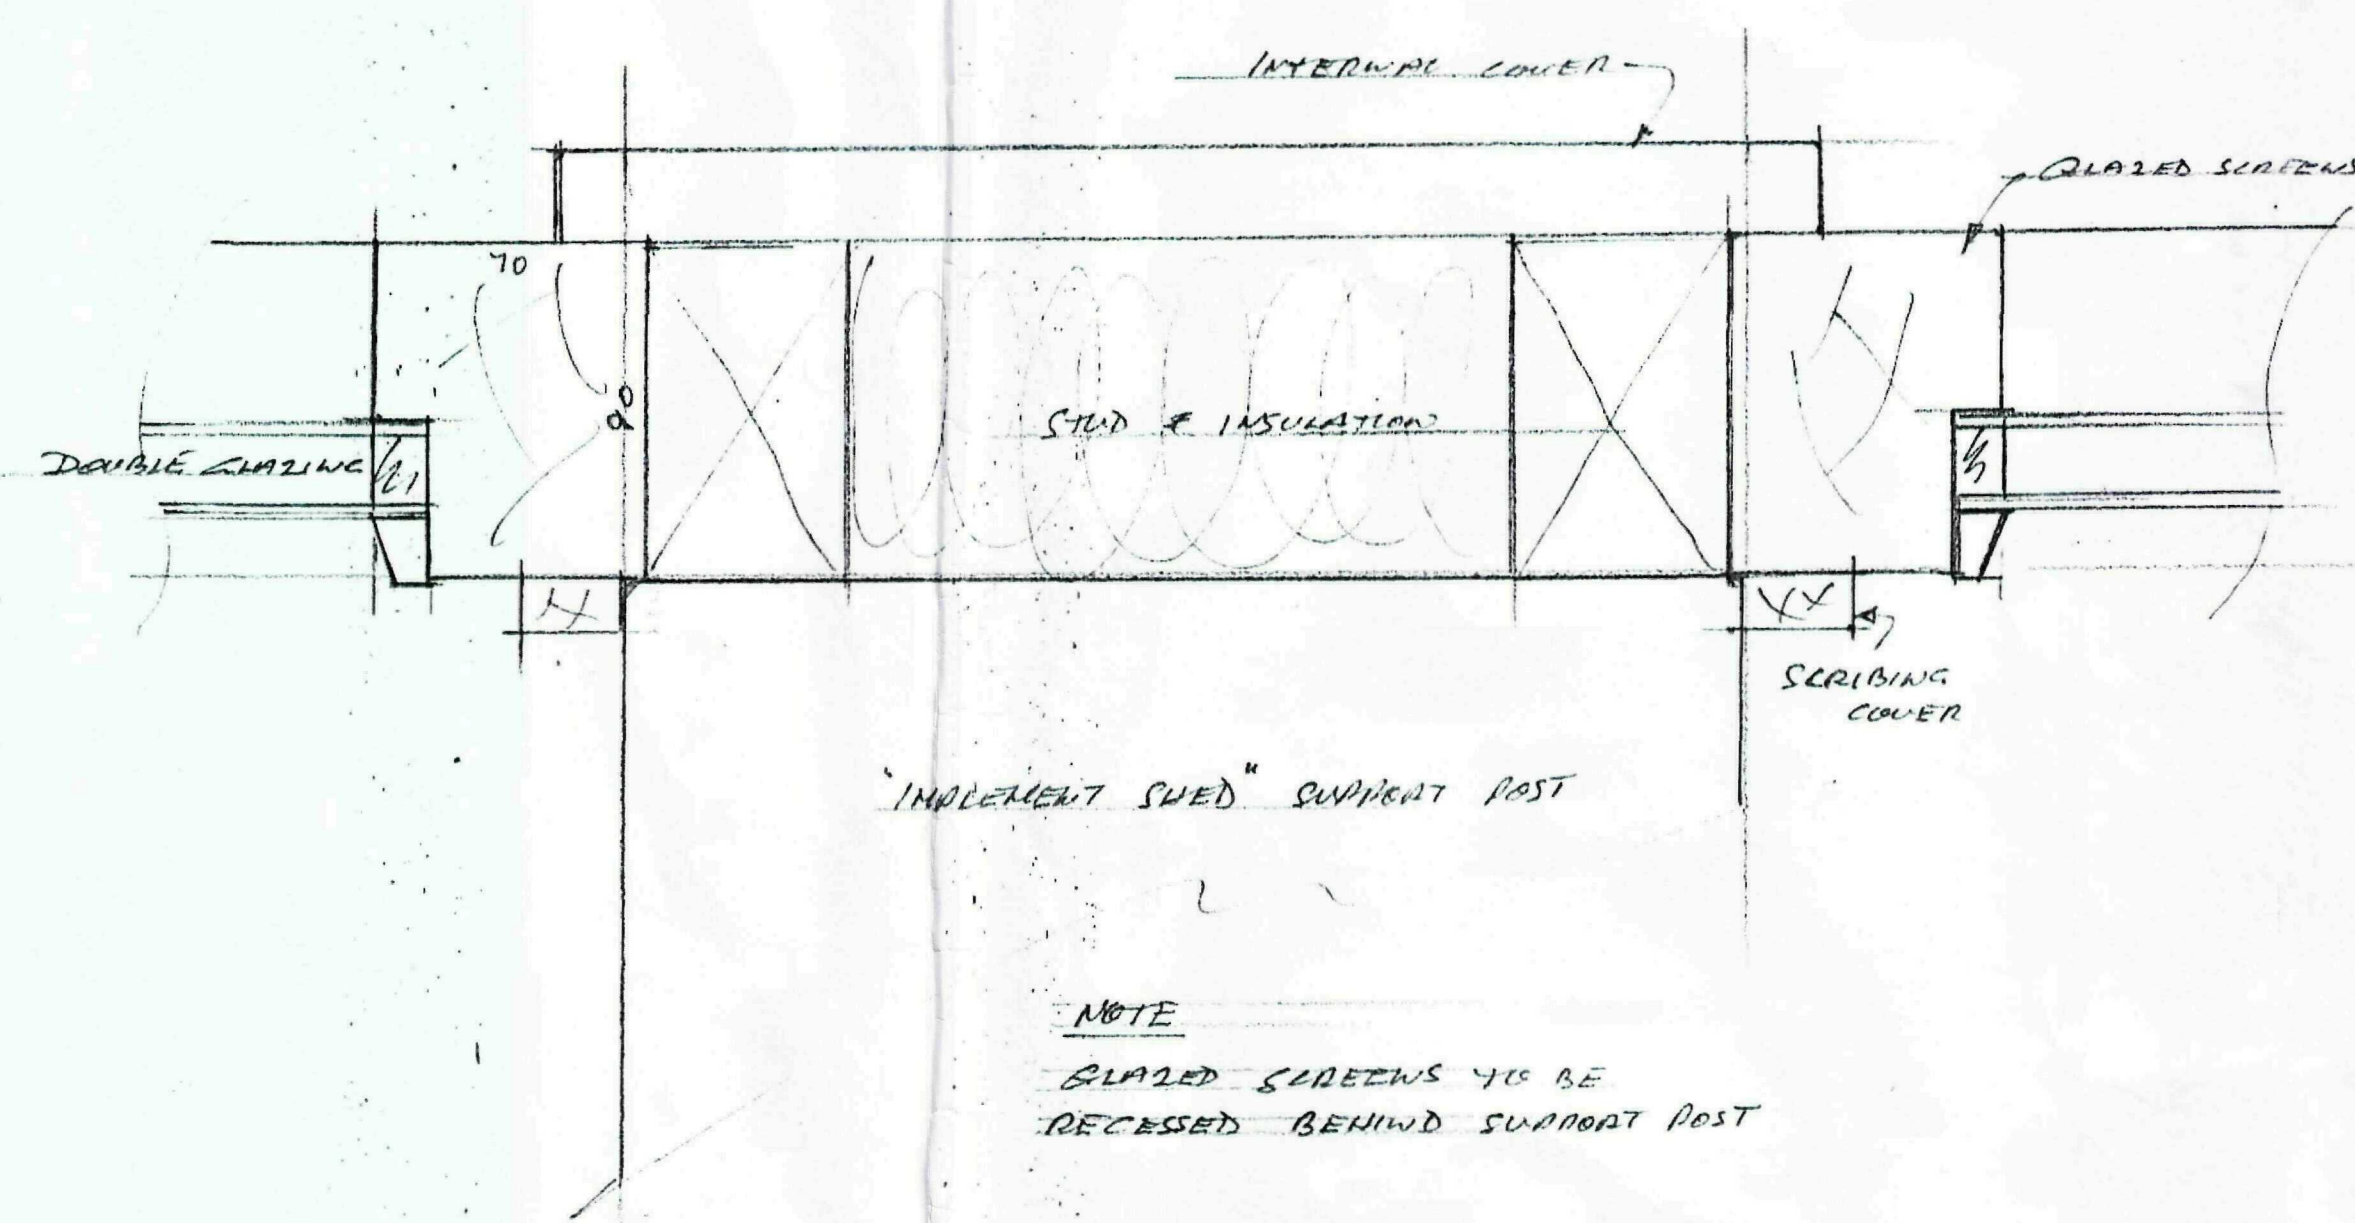


NOTE
GLAZED SCREENS TO BE
RECESSED BEHIND SURROUNT POST


PLAN DETAIL OF GLAZED SCREENS
TO KITCHEN / DINER AREA 1/2 SPACE

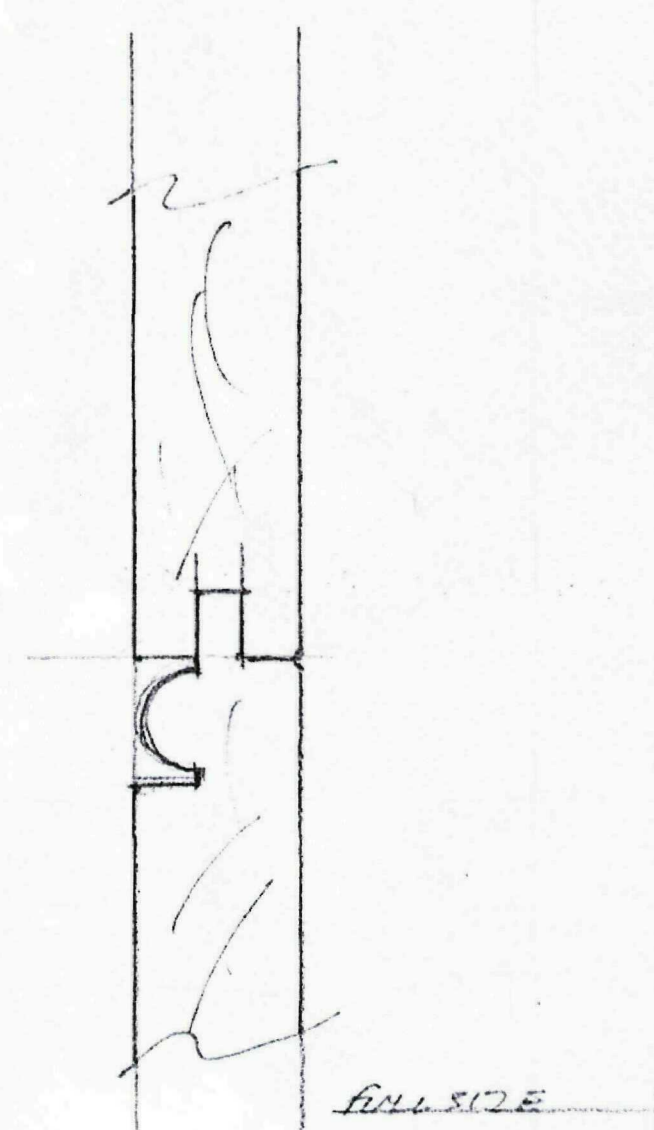

DETAIL OF TAG
BEED & BUTT BOARDING

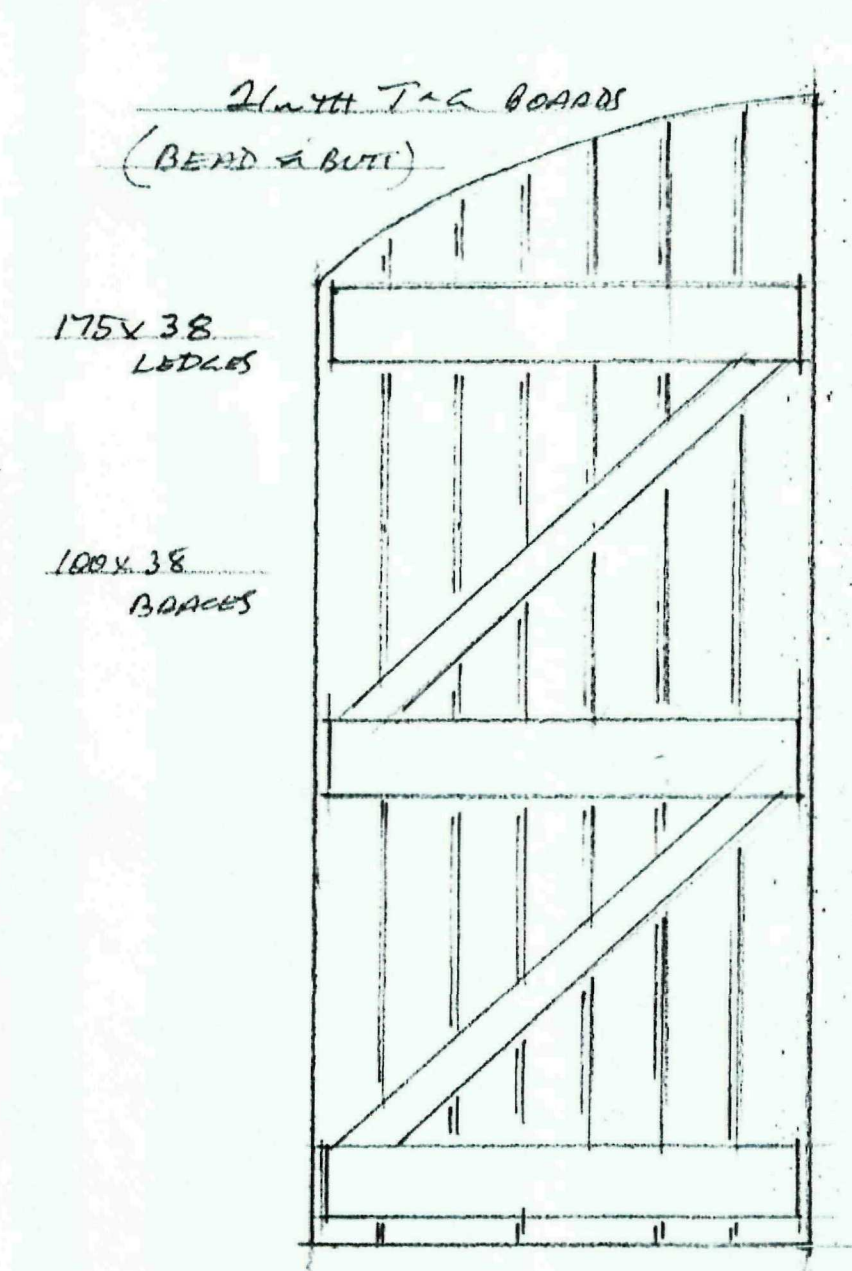

FIXED SHUTTER DETAIL TO
ARCHED SCREENS

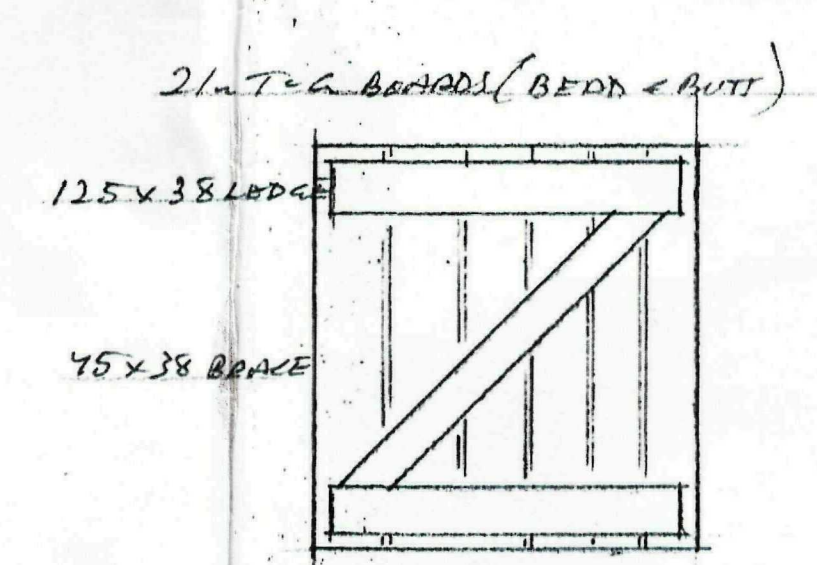


FIXED SHUTTER DETAIL
TO SOME WINDOWS

0394-10
Rec'd 9/11/10
**DETERMINED
PLAN**


PROPOSED BARN CONVERSION
MAISEDYRE LANE FLEET

EXTERNAL JOINERY DETAILS
(LINK WAY) SHUTTERS / MISC.

DRAWN 1/10	DATE MARCH 07
SCALES AS SHOWN	DRAWN NO PBC/SD/C7

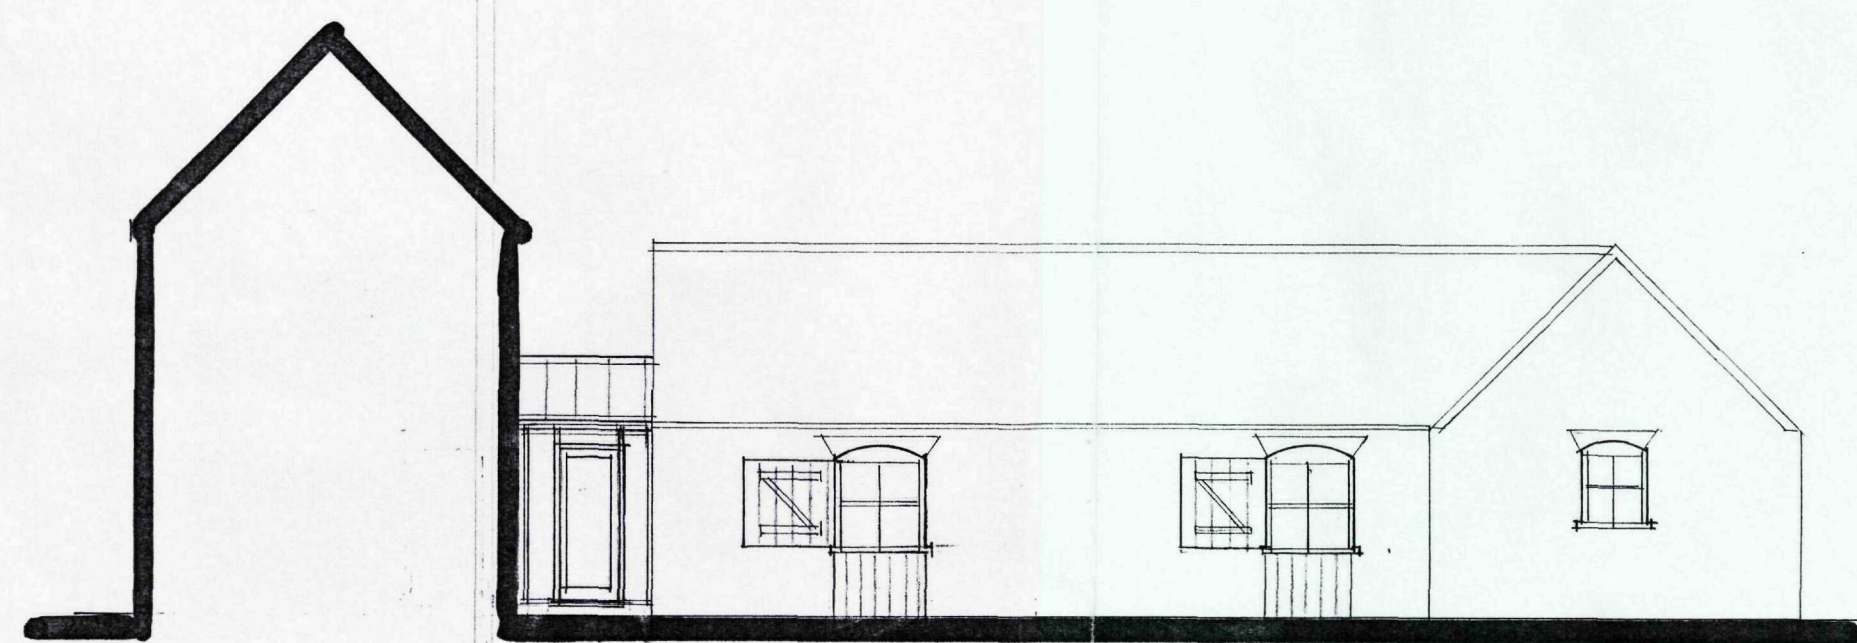

VIEW-D

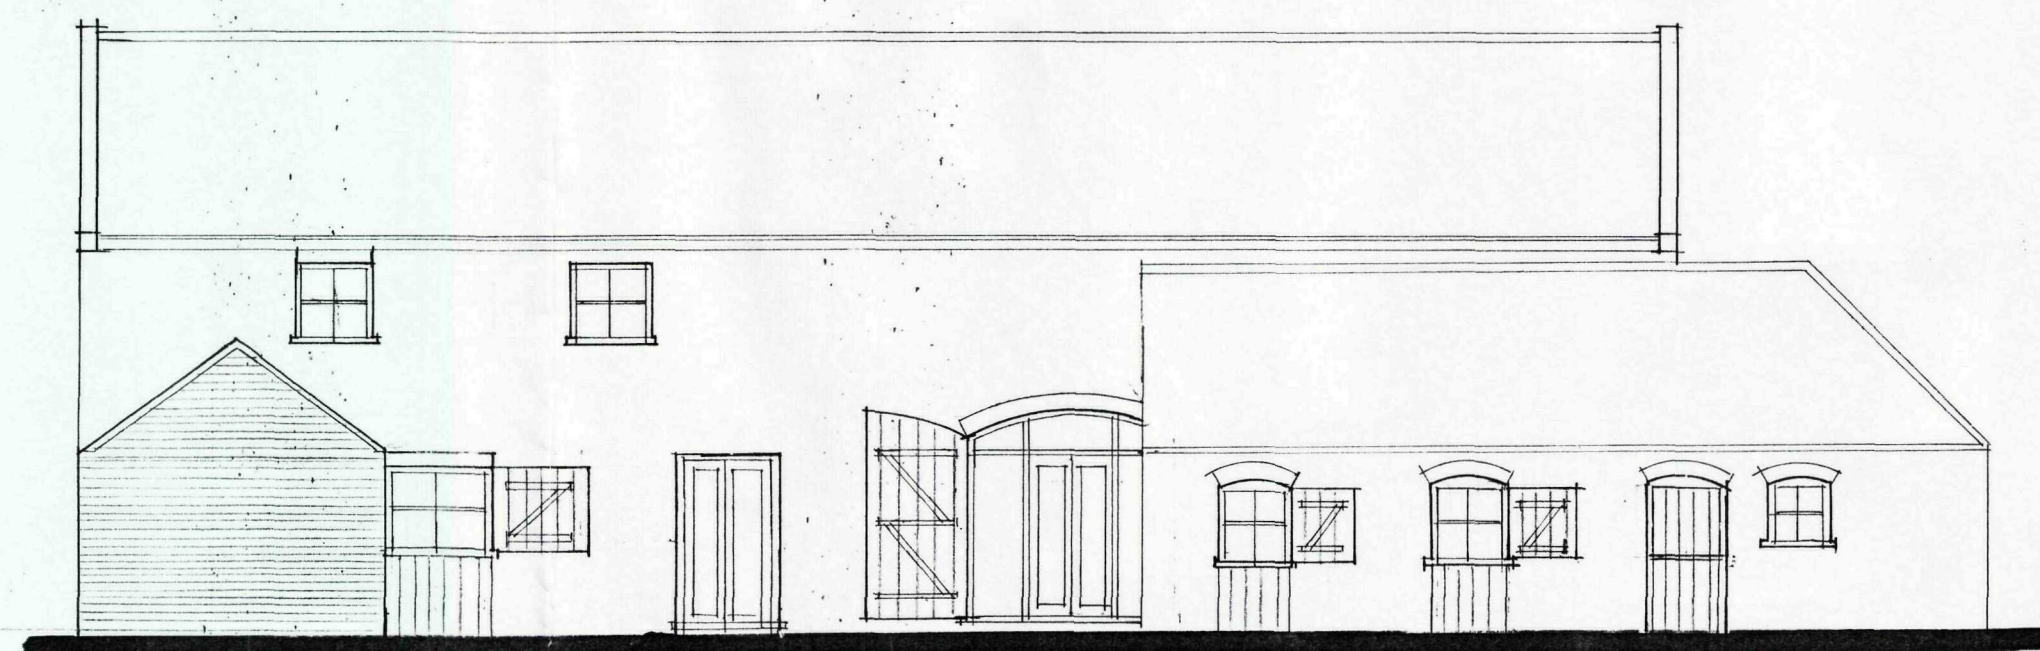


VIEW-B

Existing stable door on single-storey barn on View - B to be retained and renovated, as necessary.


Doors to main entrance to two-storey barn on View - B to be replaced with new vertical boarded doors pinned back to wall.

Doors on two-storey barn on View - G to be retained and renovated, as necessary.


Existing window shutters to be retained and renovated, as necessary, and pinned back to wall.

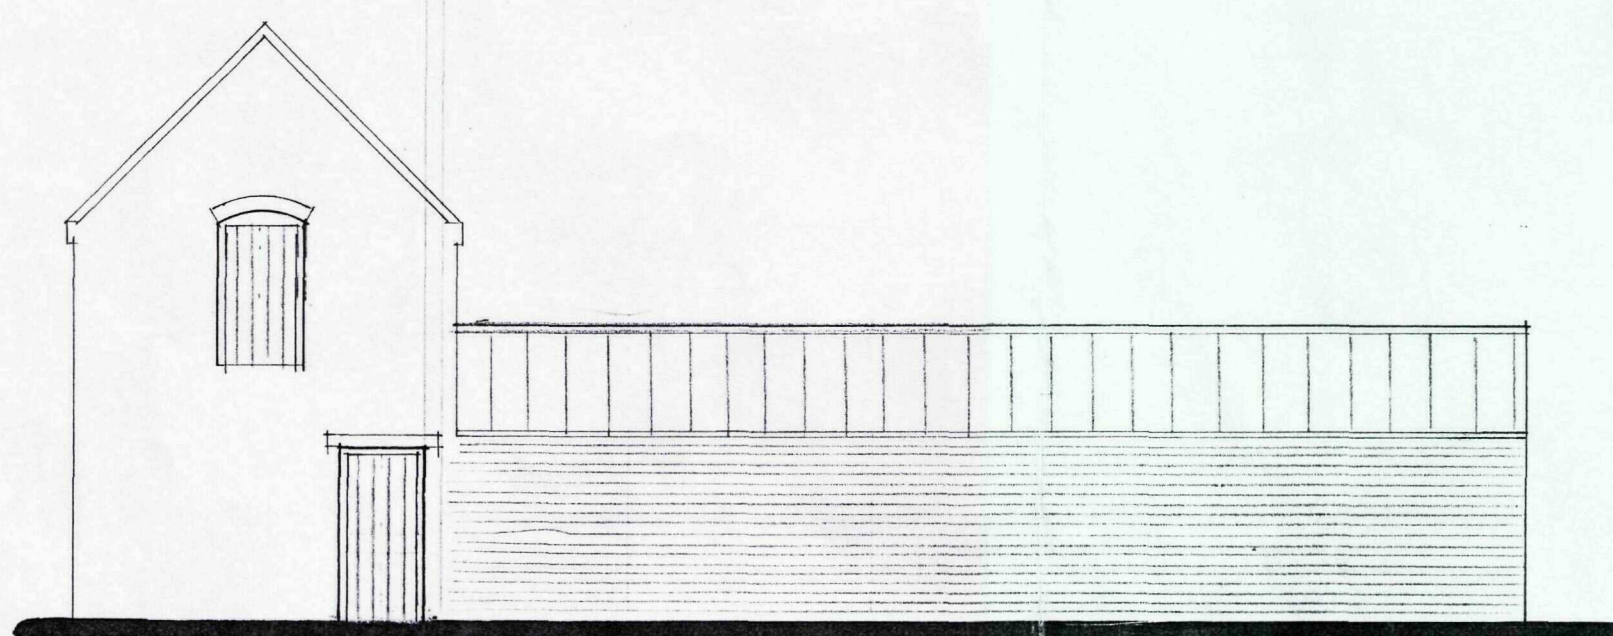


VIEW-G

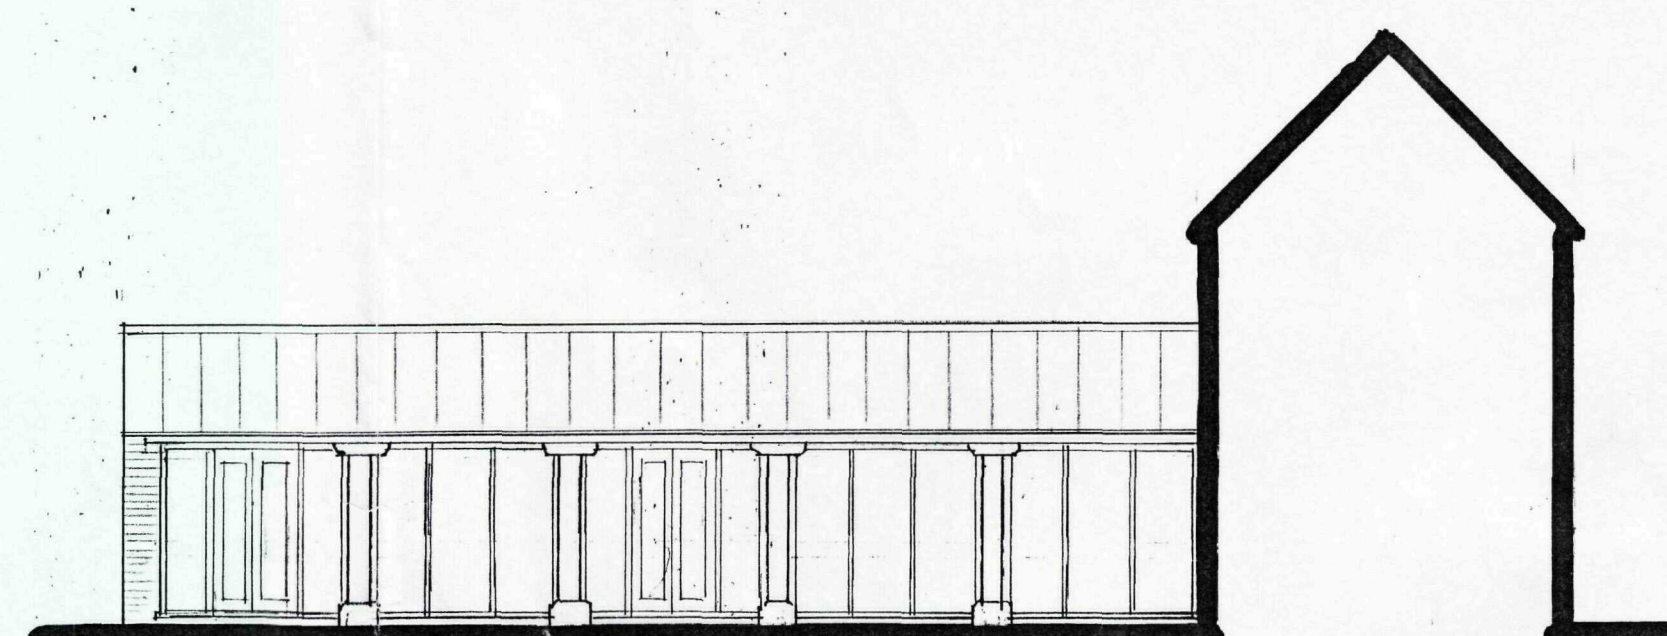

VIEW-E

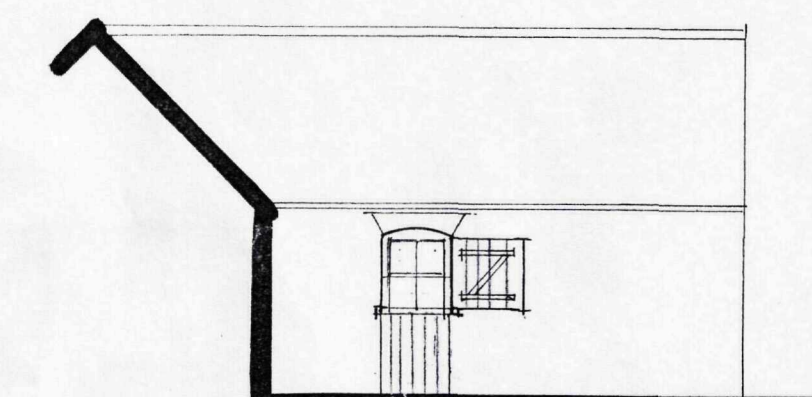

VIEW-C

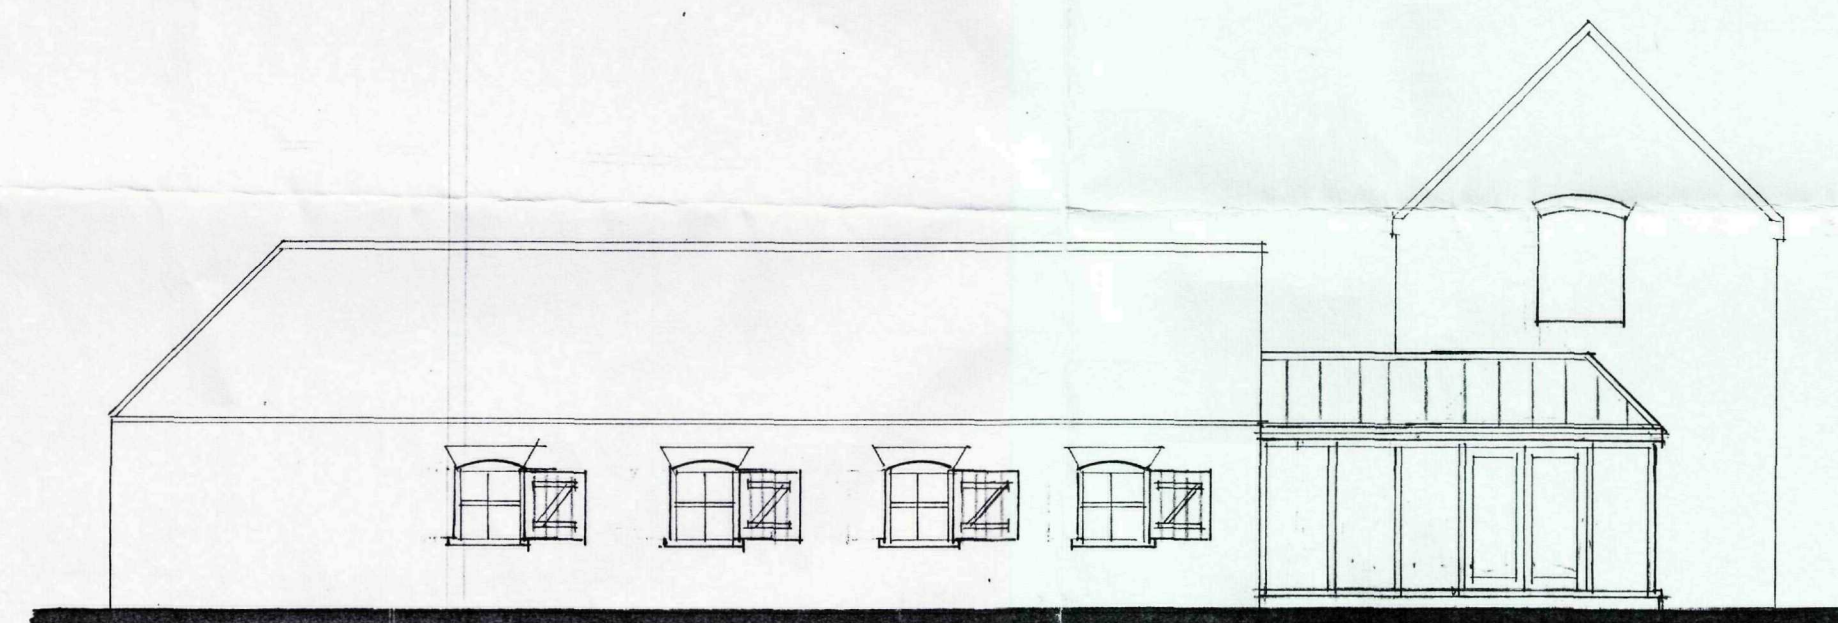


VIEW-A



VIEW-F

AMENDED PLAN.
03/11/10
Ref: 03/11/10
Rec'd 19/11/10

E - IMF. ADDED - 18.11.10
D - DESIGN ALTS - 14.10
C - ALTS - 15.5.08
B - IMF. ADDED - 23.3.07
A - DESIGN ALTS - 23.3.06

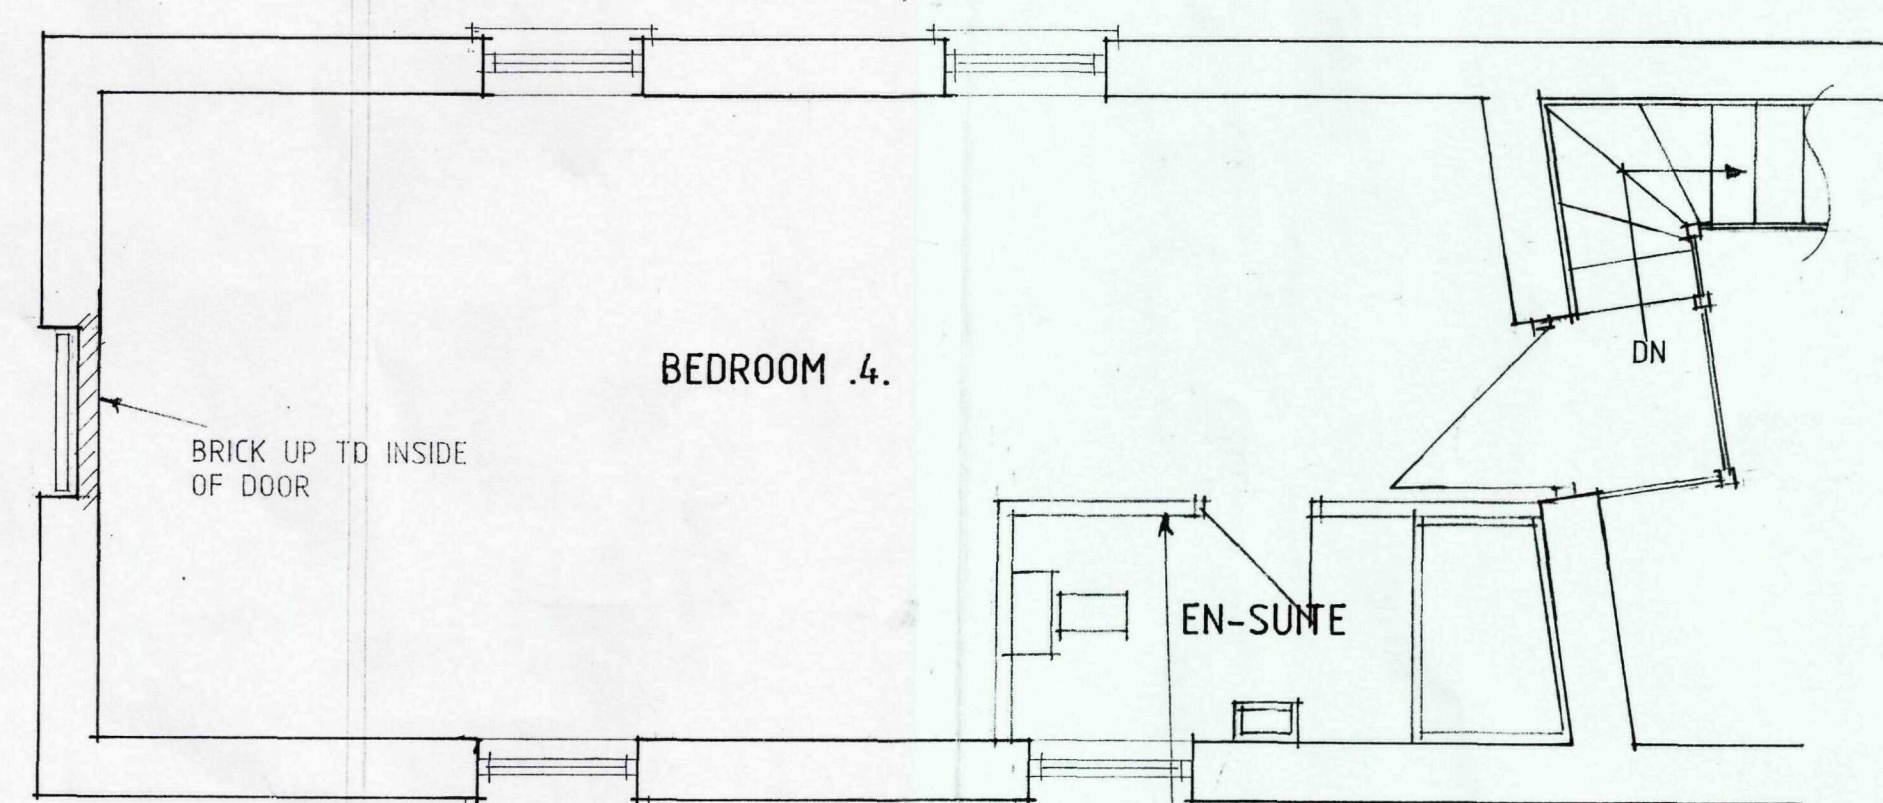

PROPOSED FIRST FLOOR PLAN

PROVIDE PARTITIONS TO PROVIDE

SHDC
Planning & Development
19 DEC 2010
Ref:

**DETERMINED
PLAN**

Status
DESIGN
CONSULTANTS IN ARCHITECTURE & PLANNING

PROPOSED CONVERSION OF
BARN TO DWELLING AT
MAISEDYKE LANE, FLEET
FOR

MR. A.J. FISHER, MRS. M. HUNT
& MRS. C. HARRISON.

PLAN & ELEVATIONS
AS PROPOSED

1:100 1:50 SD04-045/6
MARCH-06 B.GILHAM.

2 Edinburgh Walk, Holbeach,
Spalding, Lincs. PE12 7AP
Tel: 01406 424343 Fax: 01406 490702

