A0

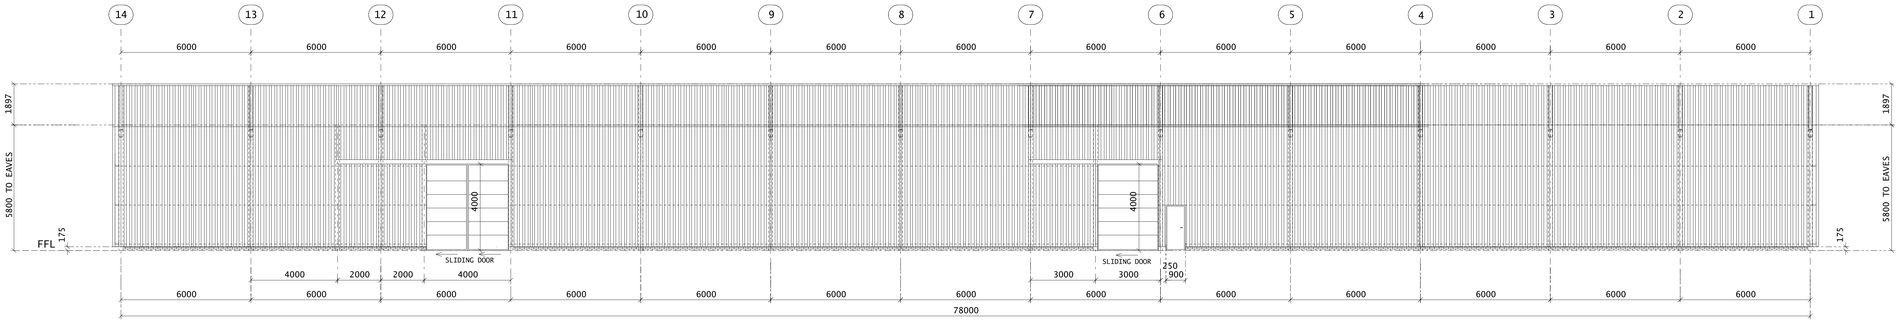

ELEVATION ON G/L A

(SCALE 1:100)

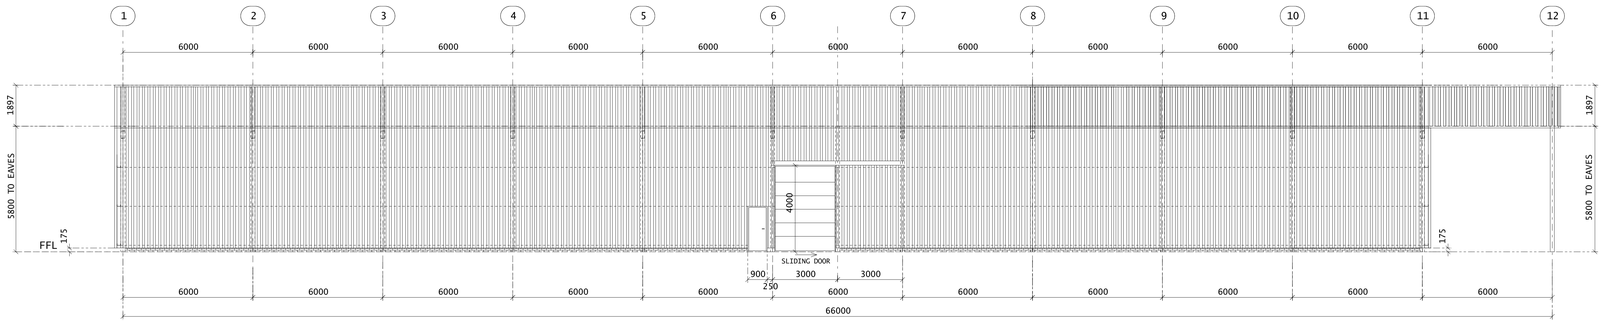

ELEVATION ON G/L C

(SCALE 1:100)

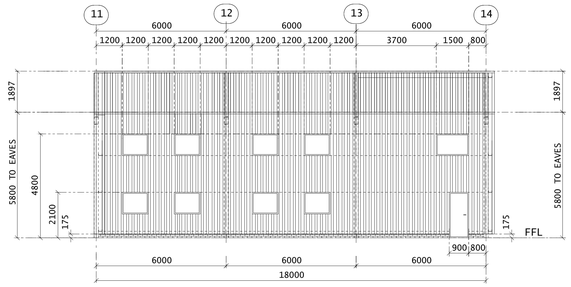

PART ELEVATION ON G/L B

(SCALE 1:100)

MATERIALS

ROOF - NATURAL GREY FIBRE CEMENT.

WALLS- OLIVE GREEN BOX PROFILE
PLASTISOL COATED STEEL,

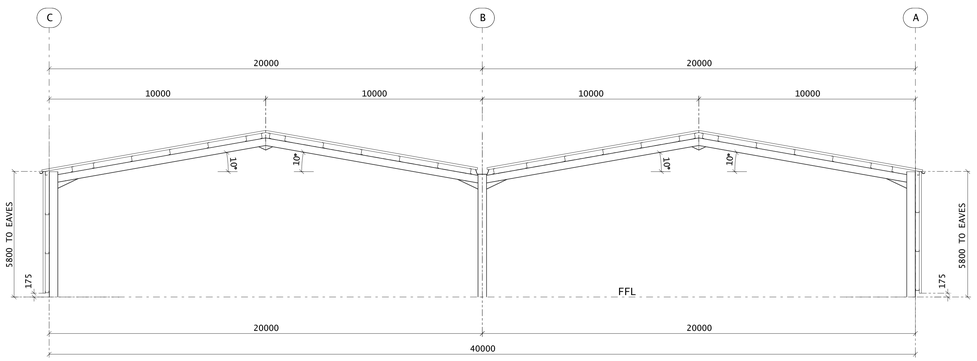

SECTION ON G/L 8

(SCALE 1:100)

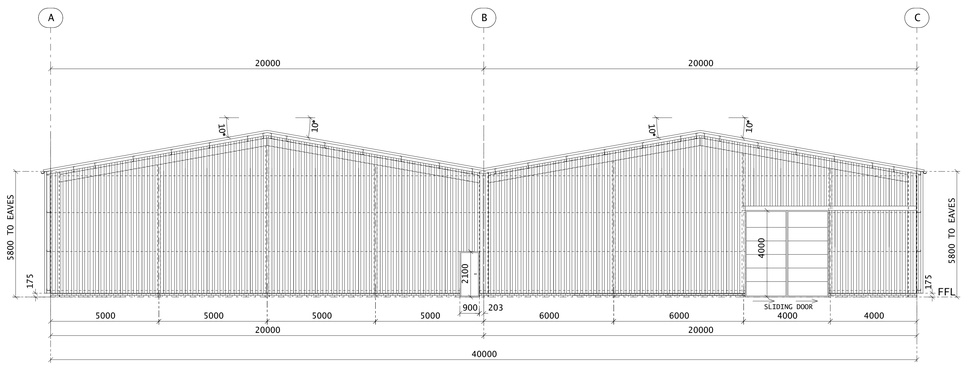

ELEVATION ON G/L 1

(SCALE 1:100)

REV	BY	DATE	DETAILS	REV	BY	DATE	DETAILS

GENERAL NOTES:
ALL DIMENSIONS IN MILLIMETERS.

CLIENT: YOU GARDEN LTD

PROJECT: PROPOSED NEW BUILDING

ADDRESS: KINGFISHER NURSERY, LONG LANE, GEDNEY HILL, SPALDING, LINCS. PE12 OPP

DRAWN	RJD	22/03/17
CHECKED		

M. D. Anthony Ltd.
Structural Steelwork and Cladding Specialists
Unit 20, The Dock Business Park, Ely, Cambs. CB7 4GS
Telephone: 01353 666201 Facsimile: 01353 662999

SCALE	JOB No	DWG No.	REV
AS NTD	E1255	P2	