
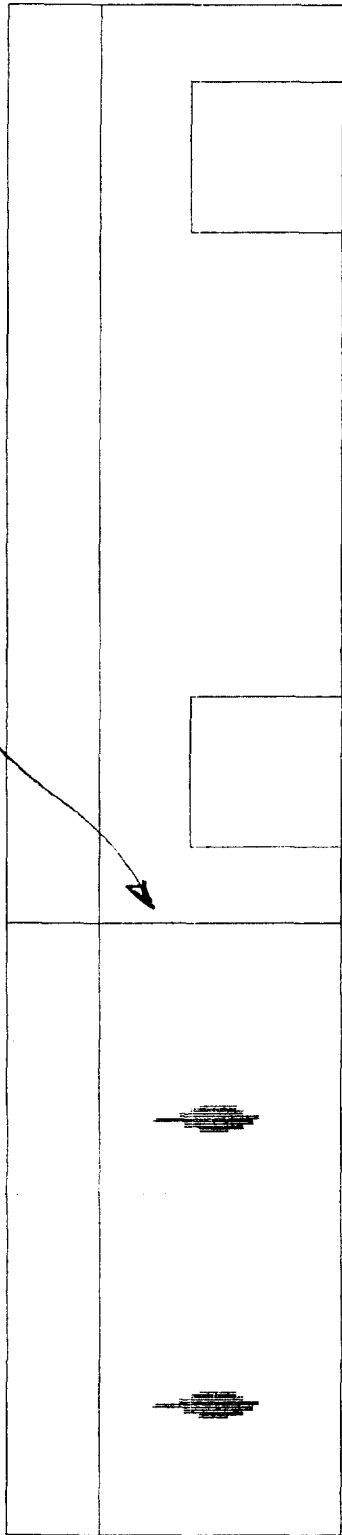


SOUTH HOLLAND DC
HOUSING & PLANNING
15 APR 1998
Ref: 0358/98

NEW EXTENSION EXISTING UNIT

WALL TO BE REMOVED

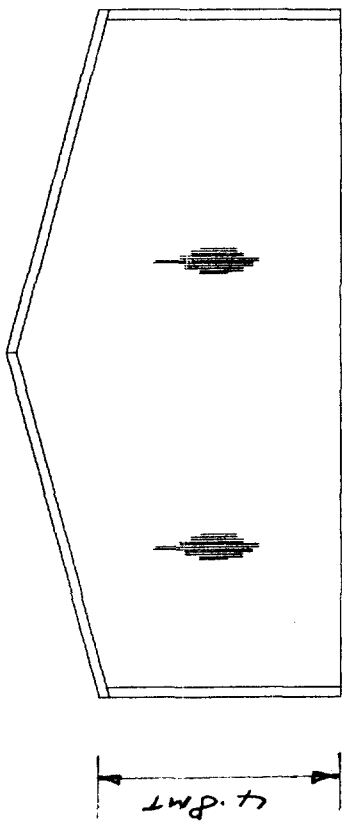

13.7m

NEW GABLE END

NOTE: NARROW GABLE END COMMENT
ROOT


BOX PICTURE GABLE SIDE & END

CLADDING

15mm v.p.b.c gable gutters

TO 100mm DOWNPIPE TO

1m x 1m x 1m SOUTHWALLS:

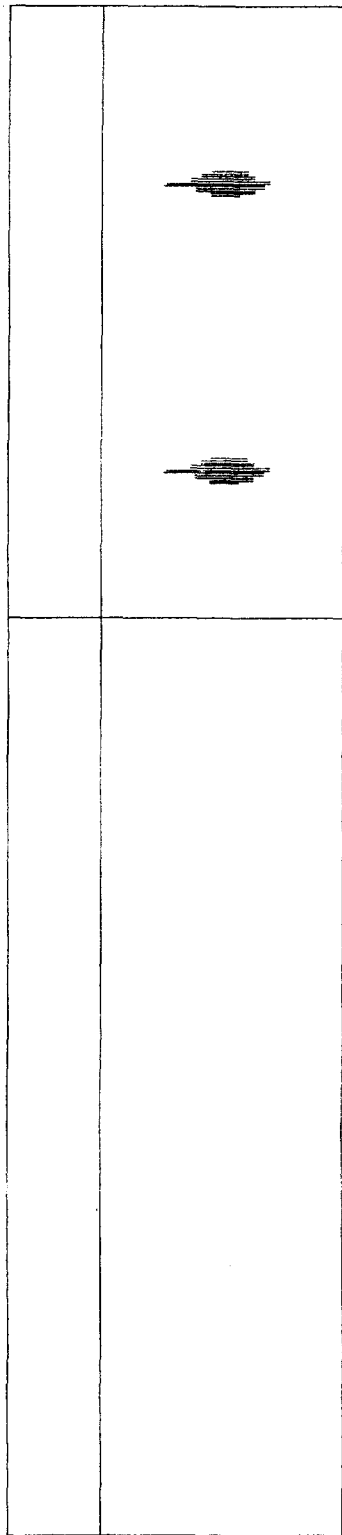

EXISTING UNIT NEW EXTENSION

12.2m

DETERMINED
PLAN

SCALE 1:150

DATE APR 98

RICHARD ELLIS MILL HOUSE FARM, FREET