


©Design Copyright reserved. Written consent must be obtained before copying or reproducing this drawing. Do not scale from this drawing, use dimensioned figures only. Contractors are responsible for taking and checking site dimensions. Any discrepancy must be reported to the architect immediately

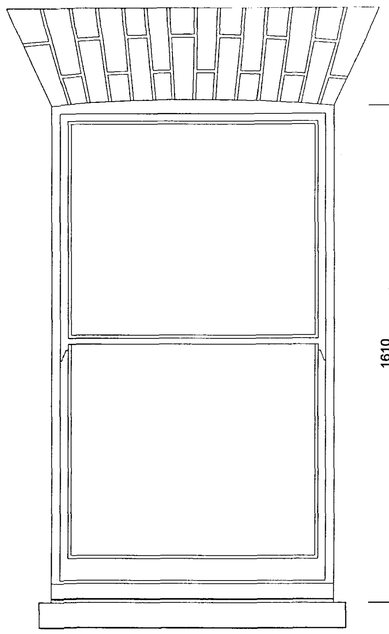


Existing External Ground & First floor
Typical Window Elevation
(1:10 scale)

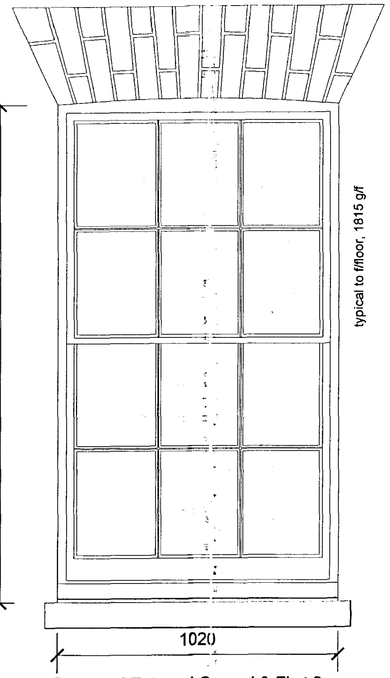


Proposed External Ground & First floor
Typical Window Elevation
(1:10 scale)

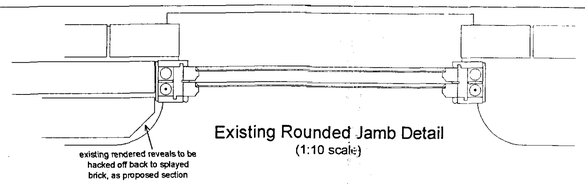


Existing Rounded Jamb Detail
(1:10 scale)

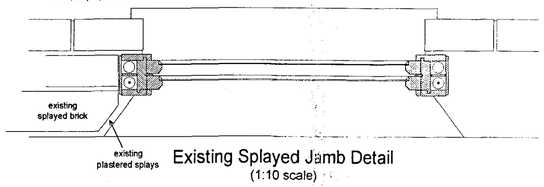


Existing Splayed Jamb Detail
(1:10 scale)

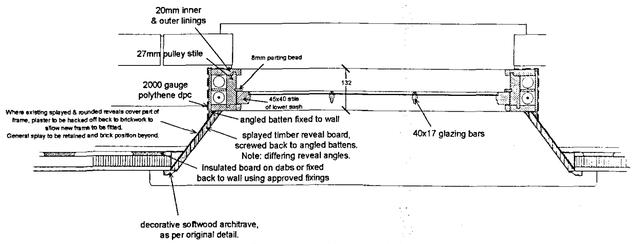


Proposed Splayed Jamb Detail :-
Horizontal Window Section
(1:10 scale)

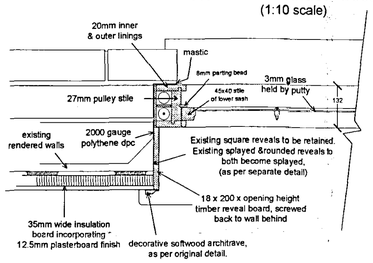


Proposed Square Jamb Detail:
where existing are square.
(1:10 scale)

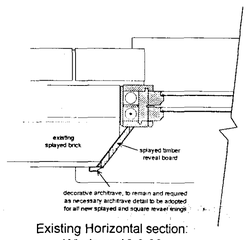


Existing Horizontal section:
Windows 18 & 28
(1:10 scale)

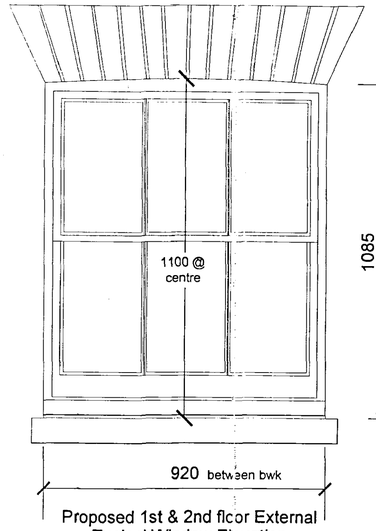


Proposed 1st & 2nd floor External
Typical Window Elevation
(1:10 scale)

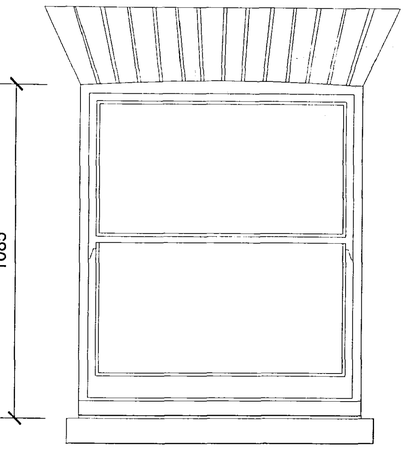


Existing 1st & 2nd floor External
Typical Window Elevation
(1:10 scale)

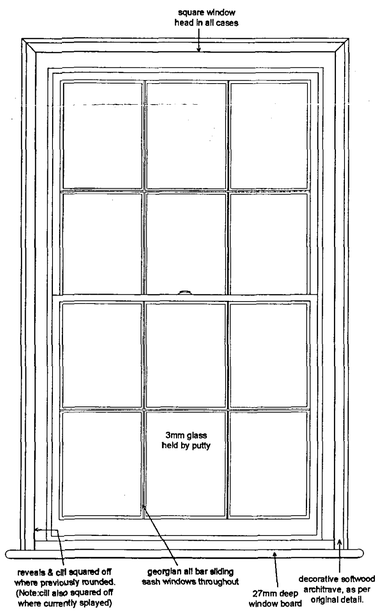


Proposed Internal Ground & First floor
Typical Window Elevation:square reveals
(1:10 scale)

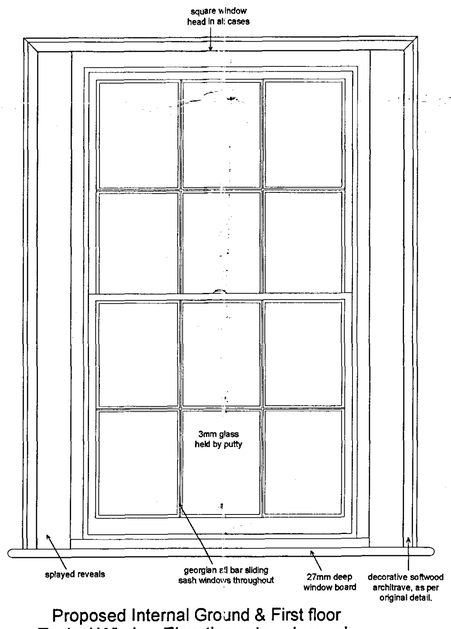

Proposed Internal Ground & First floor
Typical Window Elevation:splayed reveals
(as per existing reveals at windows 18 & 28)
(1:10 scale)

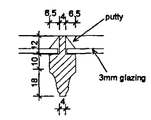


Proposed Glazing Bar
(1:2 scale)

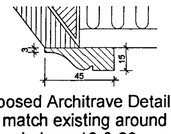


Proposed Architrave Detail:
To match existing around
windows 18 & 28
(1:2 scale)


Drawing to be read in conjunction with
schedule of external openings

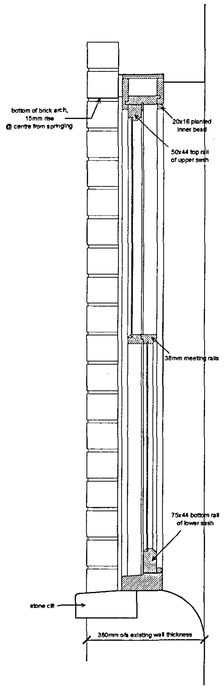

Existing G/Floor Window:-
Typical vertical section
(1:10 scale)

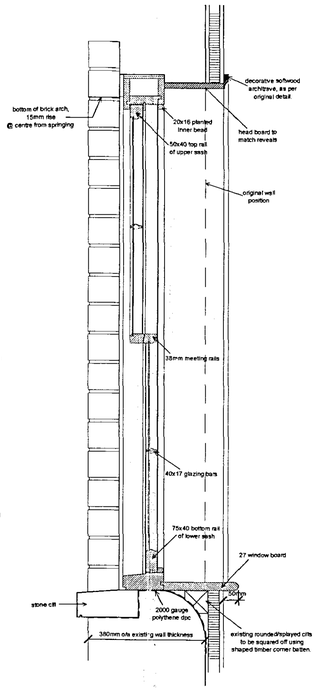


Proposed G/Floor Window:-
Typical vertical section
(1:10 scale)

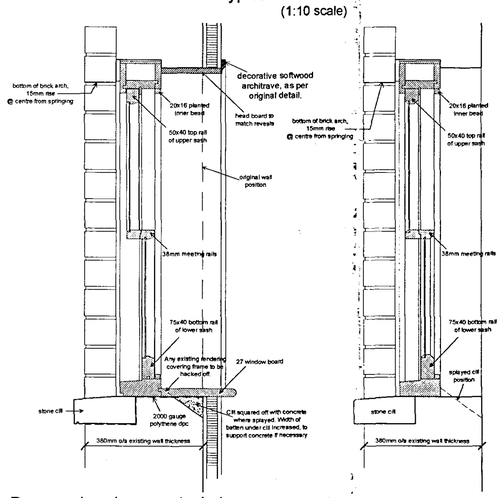

Proposed replacement window:-
Typical vertical section
(1:10 scale)

Existing Window:-
Typical vertical section
(1:10 scale)

Proposed Internal 1st & 2nd floor
Typical Window Elevation
(1:10 scale)

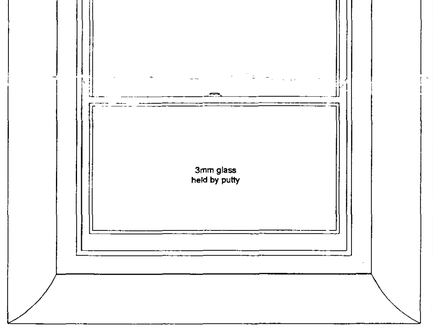

Existing Internal 1st & 2nd floor
Typical Window Elevation:rounded reveals
(1:10 scale)

SHDC
Planning & Development
31 MAR 2008
Ref: 0407108

Rev C	Wall insulation detail amended to show wall battens omitted	12/07
Rev B	Architrave style amended & general arrangement of details amended	11/07
Rev A	General amends to Window sections & stile/glazing bar styles	

CB Design Group
Chartered Architects + Planning Consultants
NFU Buildings - Camelgate - Spalding - Lincolnshire PE12 6ET
Telephone 01-775 722241 Fax 01-775 769986
Email enquiries@cblnewhomes.co.uk

Client: Castle Building Limited
Scale: 1:10/1:2
Project: Holbeach House, Fleet Road, Holbeach
Date: Oct 2007
Drawn by: LPR
DETERMINED PLAN
Drawing No.: 2018/021
Title: Window Details Sheet 1
Revision: C

A1