

©Design Copyright reserved. Written consent must be obtained before copying or reproducing this drawing. Do not scale from this drawing, use dimensioned figures only. Contractors are responsible for taking and checking site dimensions. Any discrepancy must be reported to the architect immediately.

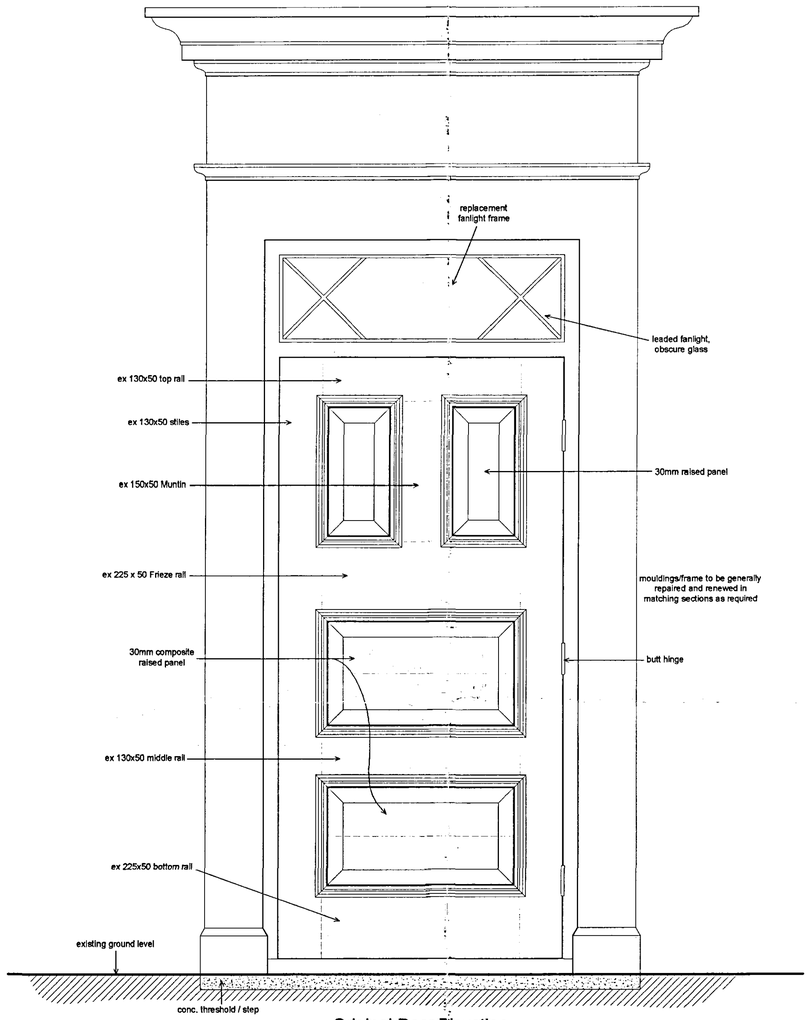


Original Door Elevation
(1:10 scale)

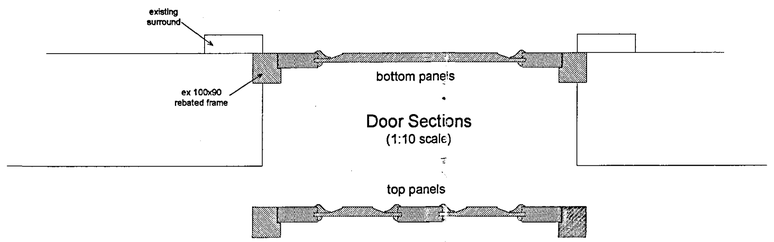


Door Sections
(1:10 scale)


Original / Existing Door Details:
as per opening ref 111

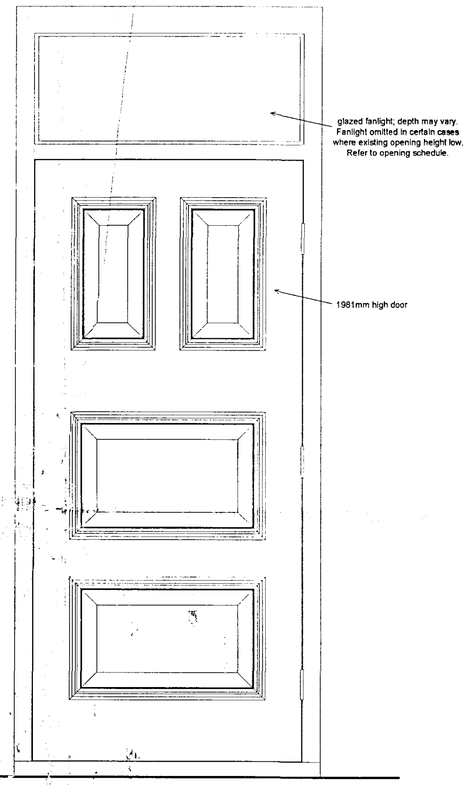


Proposed Door & Fanlight 920w x 2450h.
Style to match existing,
width/height to suit relevant opening.
(1:10 scale)

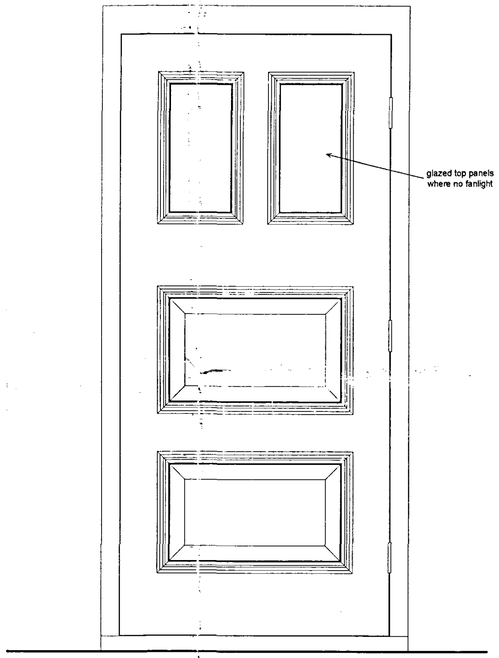

Proposed Door Without fanlight.
Style to match existing
(1:10 scale)

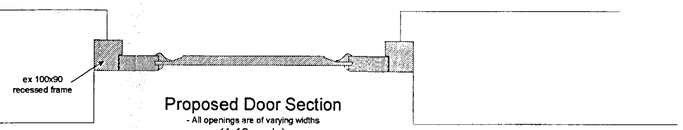

Proposed Door Section
- All openings are of varying widths
(1:10 scale)

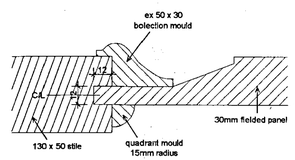

Original & Proposed Bolection
Moulding/panel-stile joint
(1:2 scale)

SHDC
Planning & Development
3 1 MAR 2008
Ref: 0407/08

REV A PROPOSED DOOR SECTION ADDED 28/3/08

CB Design Group
Chartered Architects + Planning Consultants
NFU Buildings - Camelgate - Spalding - Lincolnshire PE12 6ET
Telephone 01-775 722241 Fax 01-775 769986
Email enquiries@cblnewhomes.co.uk

Client: Castle Building Limited
Scale: 1:10 / 1:2
Project: Holbeach House, Fleet Road, Holbeach
Date: Oct 2007
Drawn by: LPR
Drawing No.: 2018/023
Title: Door Details
Revision: A

DETERMINED PLAN

A1