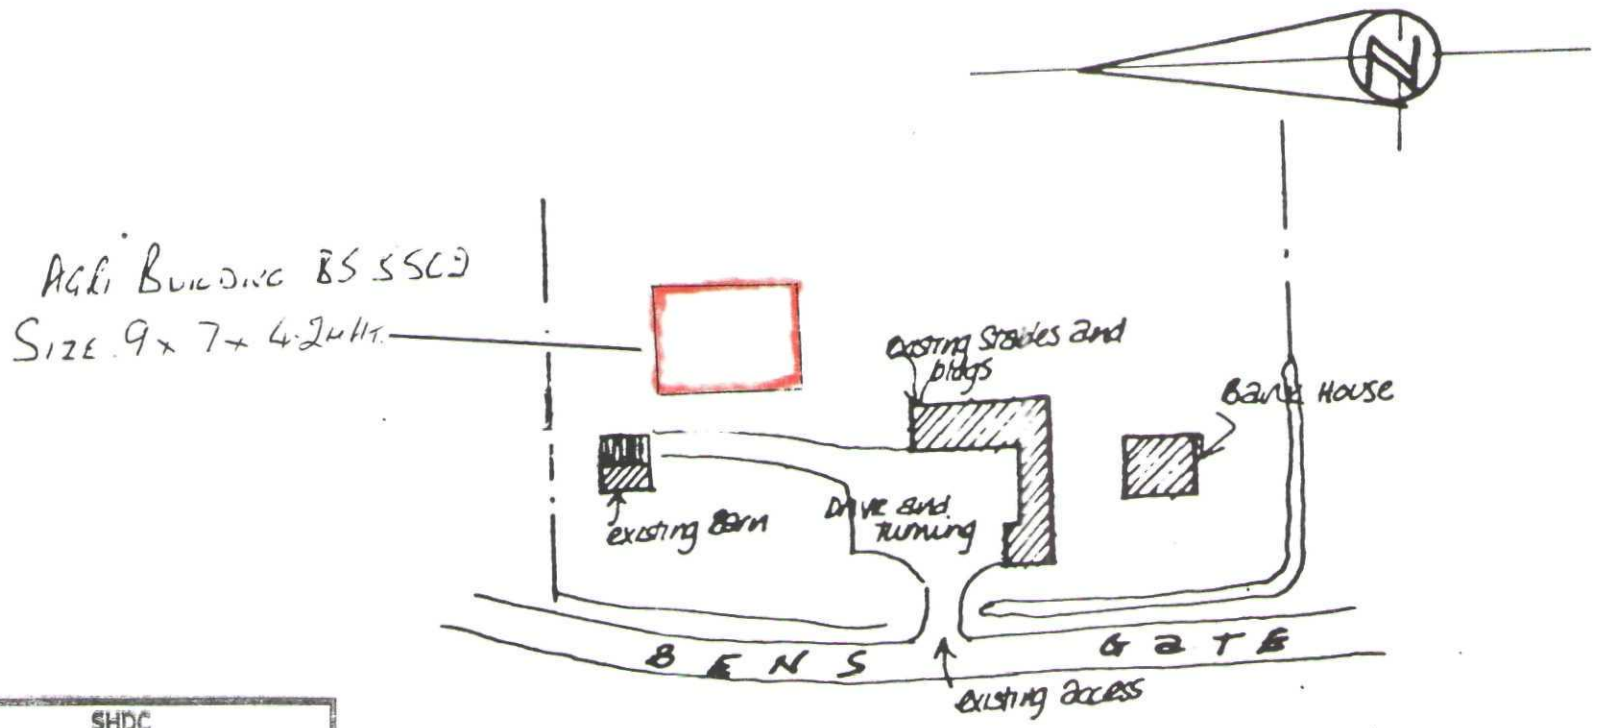


SHDC
Planning & Development
28 MAY 2004
Ref: 0408/04

Site Plan Layout

1:500

SUPERSEDED