



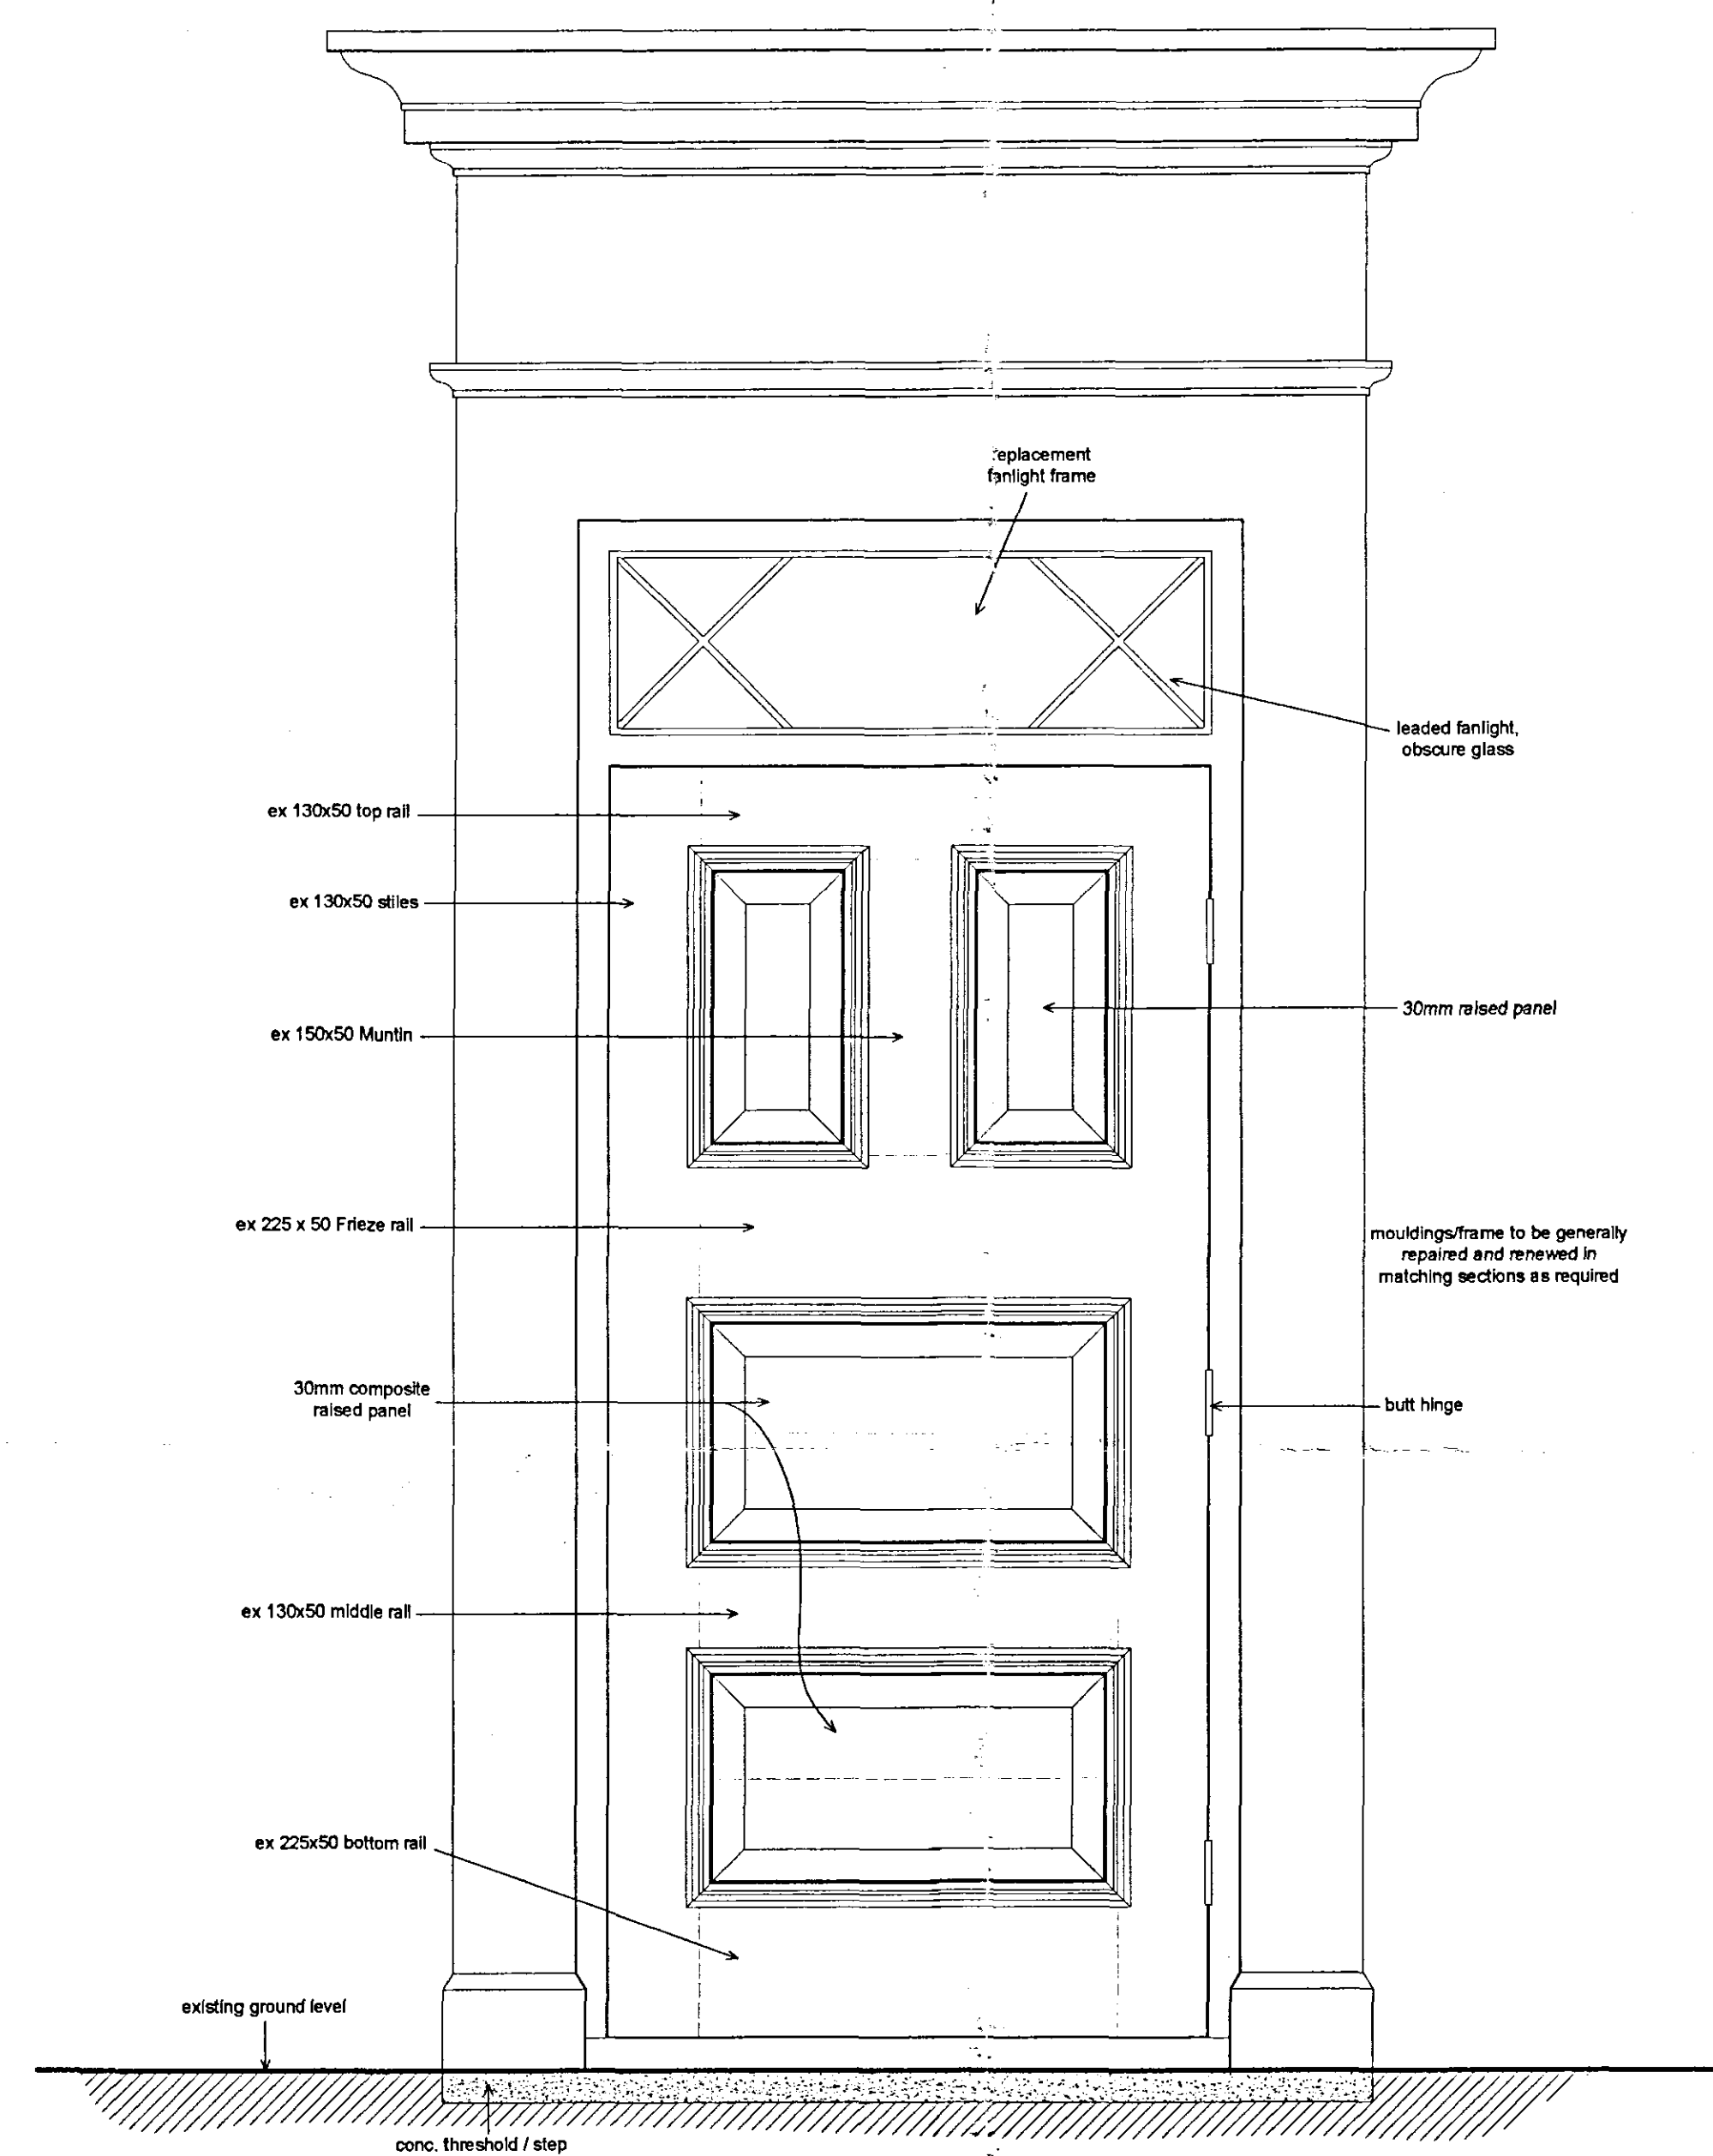


Original Door Elevation
(1:10 scale)

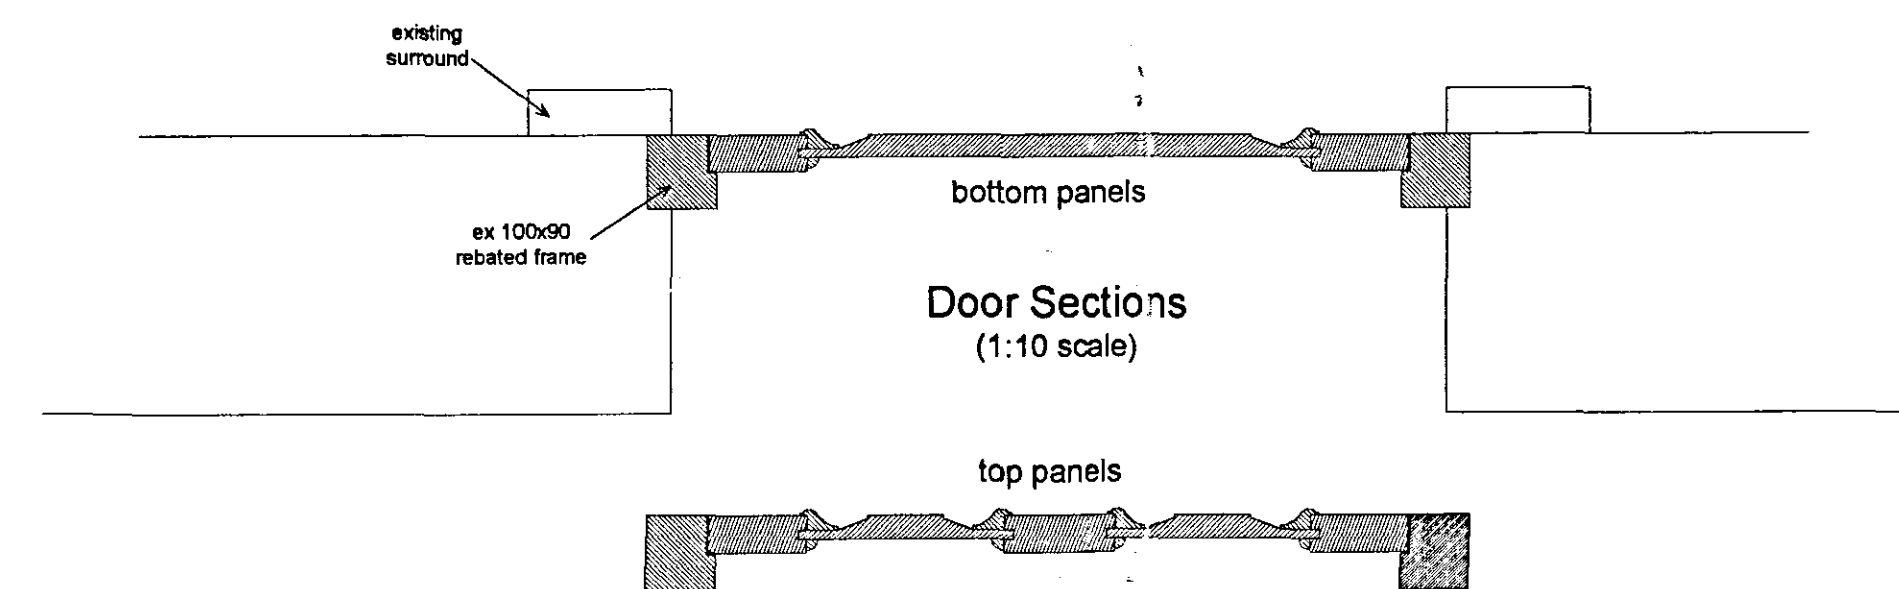


Door Sections
(1:10 scale)


Original / Existing Door Details:
as per opening ref 111

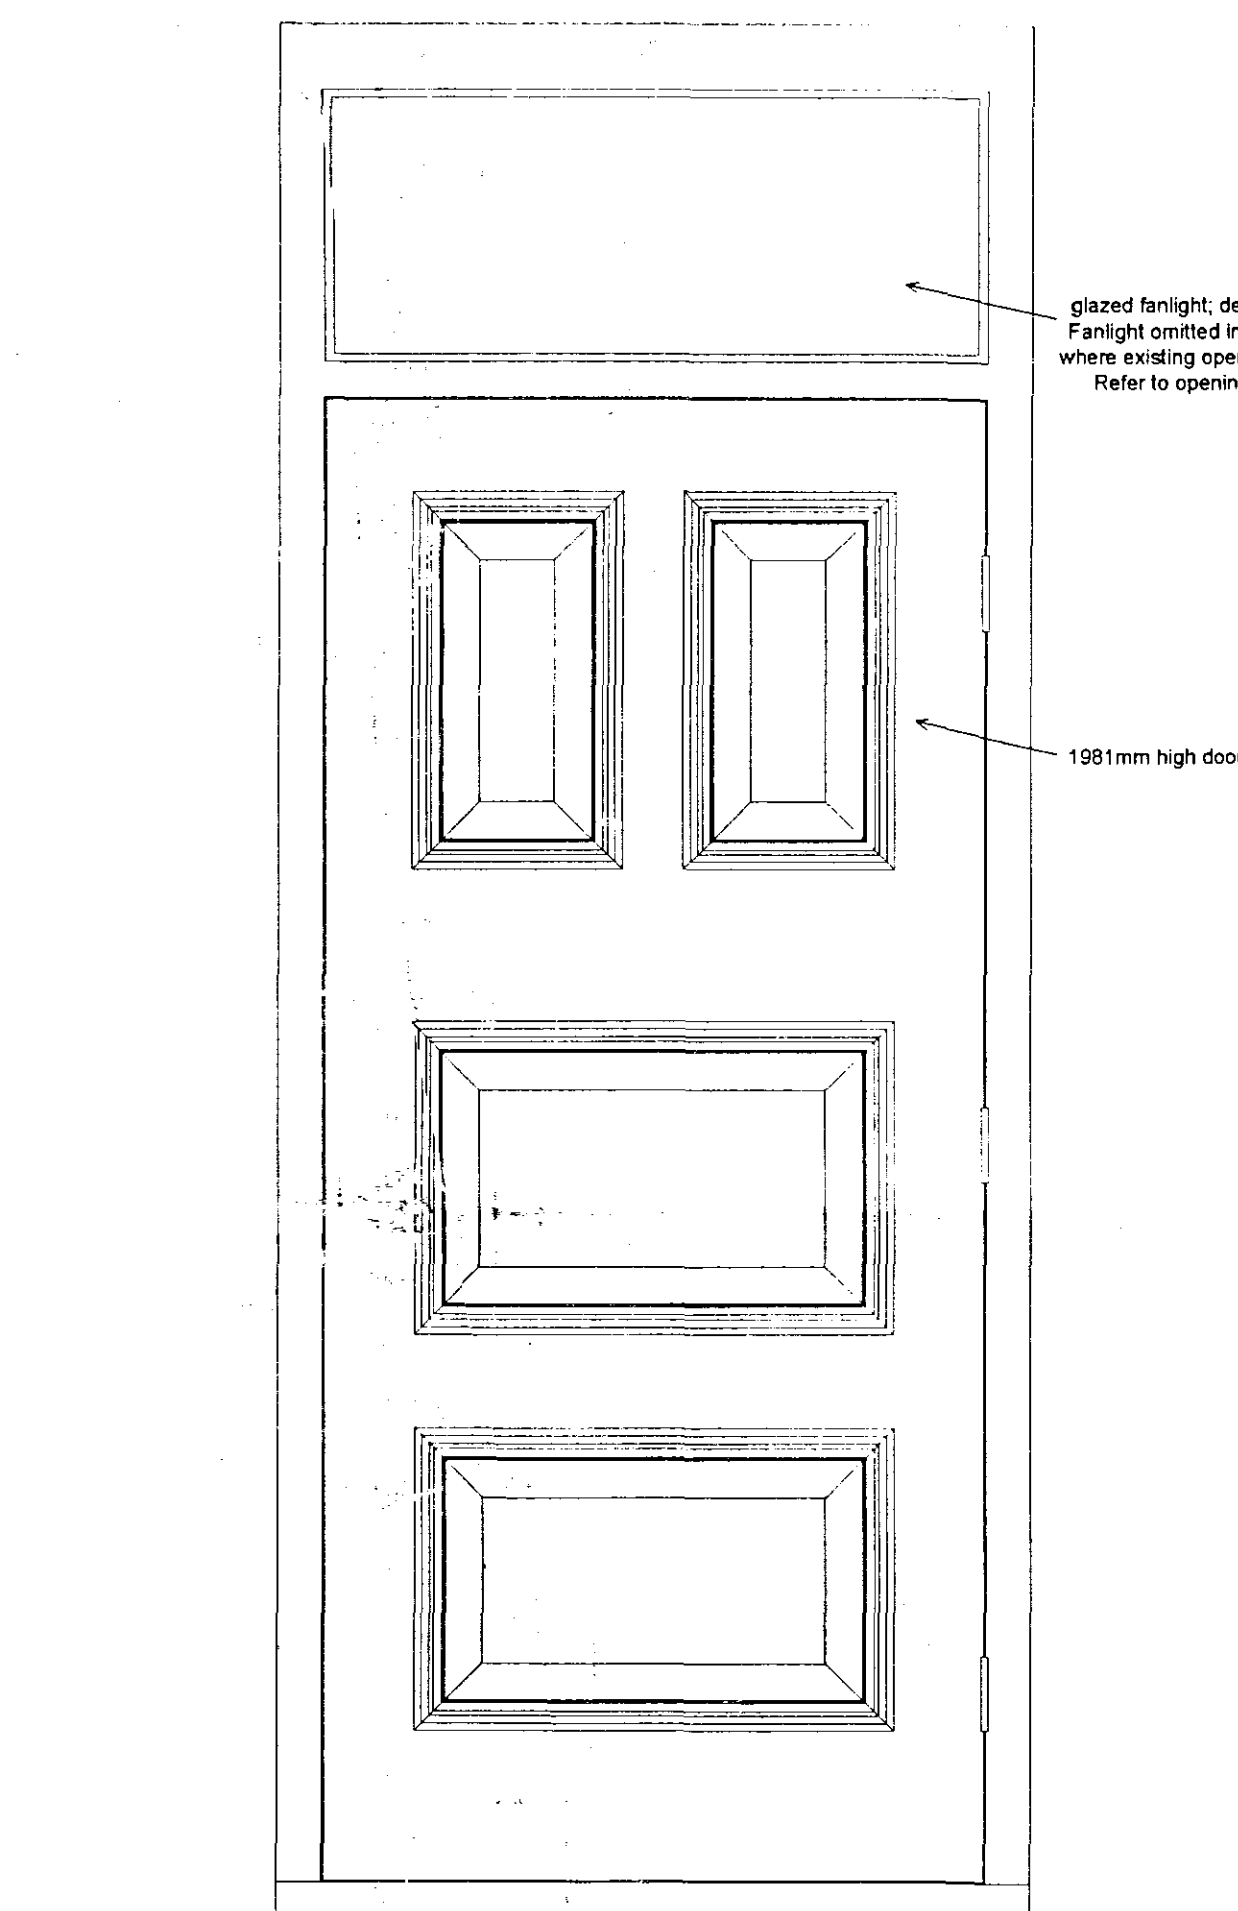


Proposed Door & Fanlight 920w x 2450h.
Style to match existing,
width/height to suit relevant opening.
(1:10 scale)

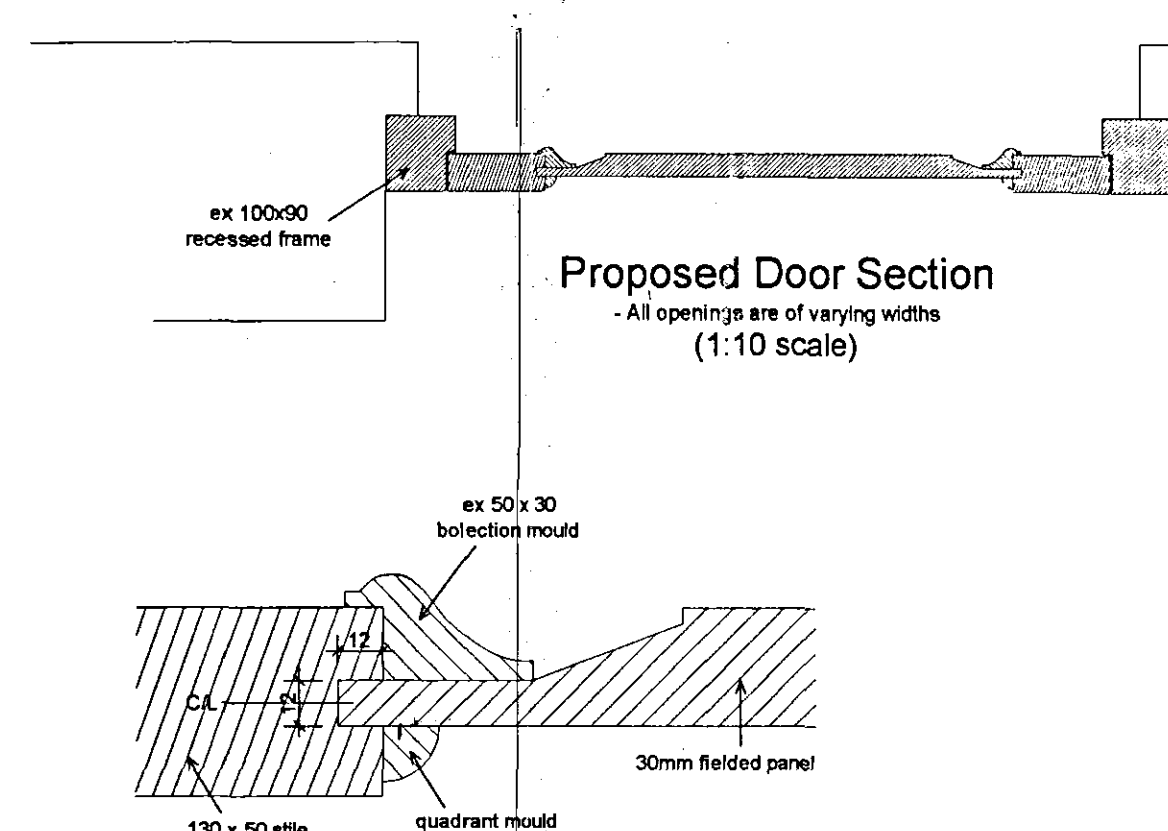

Proposed Door Section
- All openings are of varying widths
(1:10 scale)

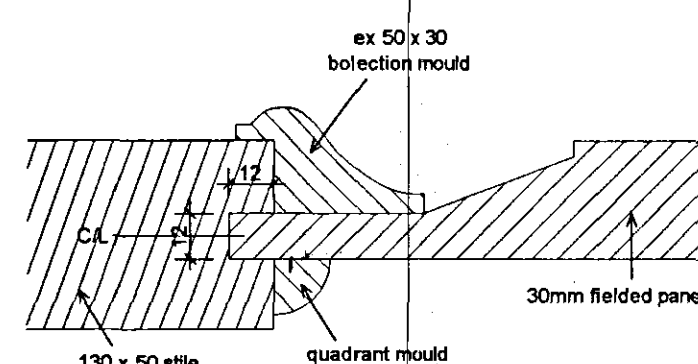

Original & Proposed Bolection
Moulding/panel-stile joint
(1:2 scale)

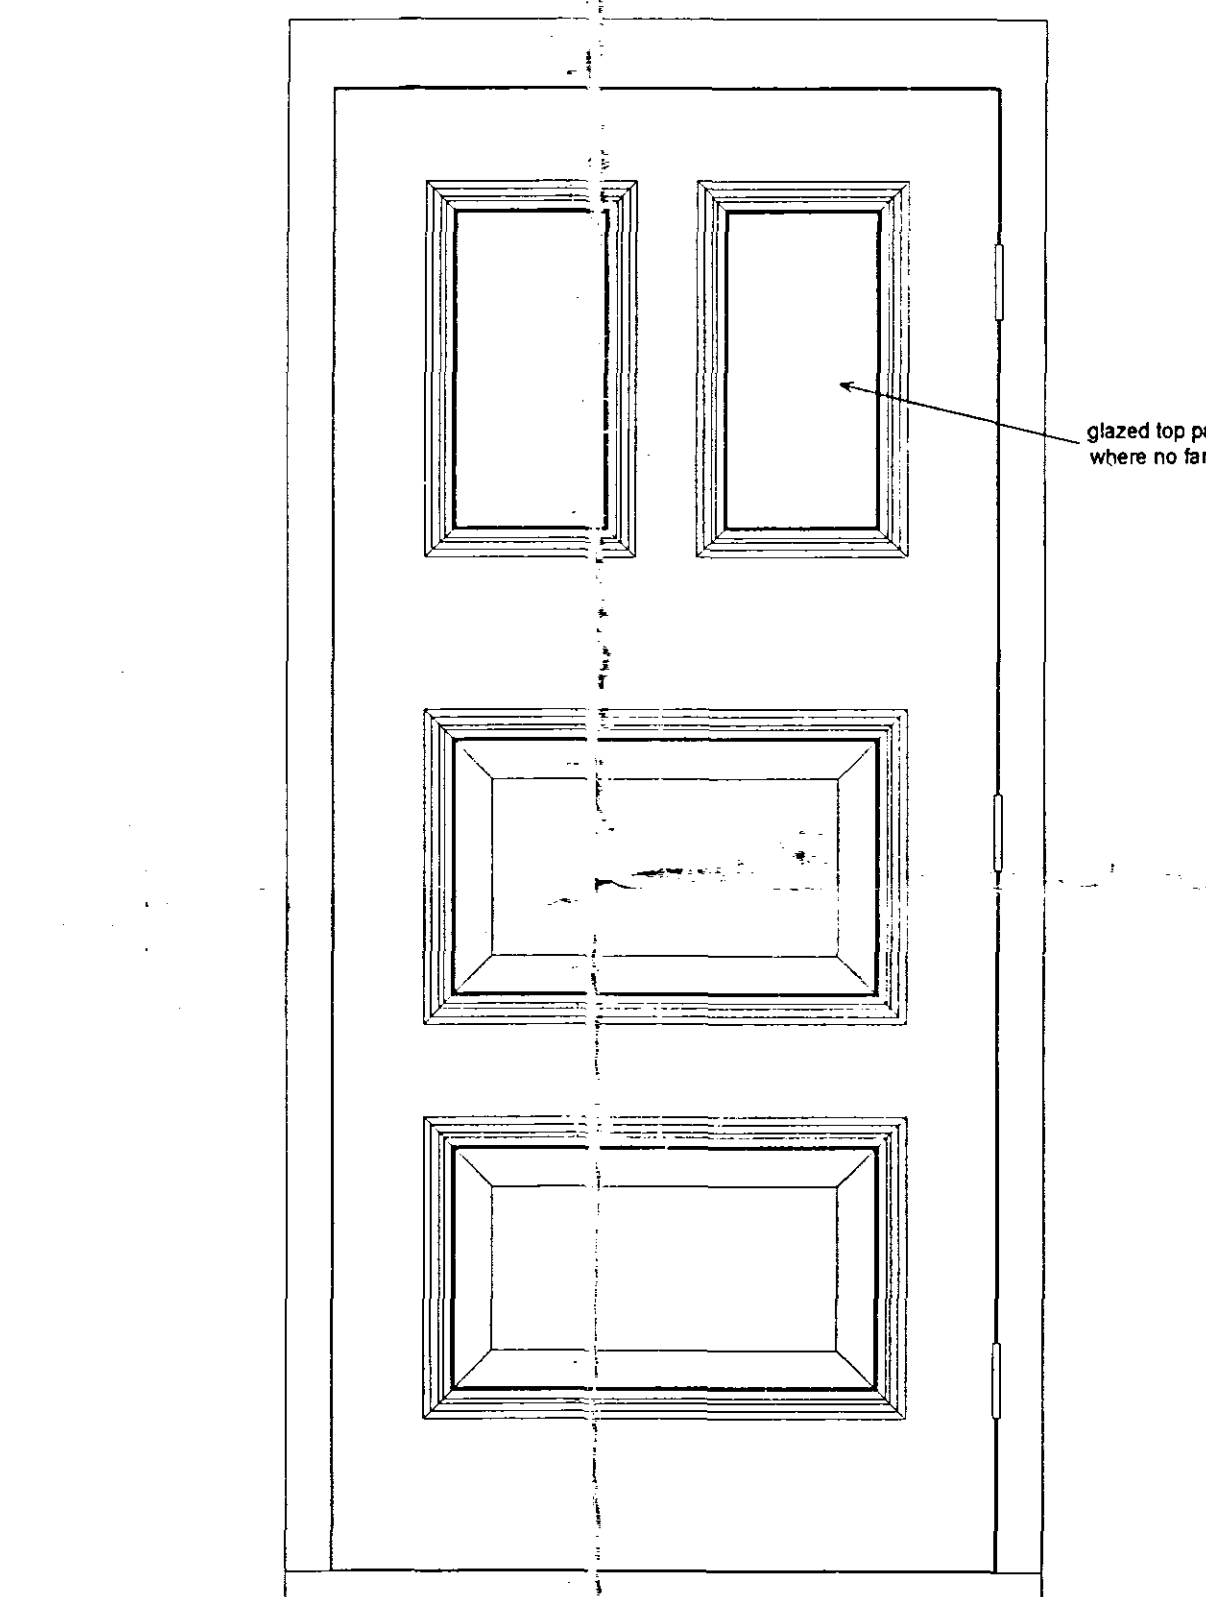

Proposed Door Without fanlight.
Style to match existing
(1:10 scale)

SHDC
Planning & Development
31 MAR 2008
Ref: 0408/08

REV A PROPOSED DOOR SECTION ADDED 28/3/08

CB Design Group

Chartered Architects + Planning Consultants

NFU Buildings - Camelgate - Spalding - Lincolnshire PE12 6ET
Telephone 01-775 722241 Fax 01-775 769986
Email enquiries@cbnewhomes.co.uk



Client	Castle Building Limited	Scale	1:10 / 1:2
Project	Holbeach House Fleet Road Holbeach	Date	Oct 2007
Drawn by	LPR	Revision	
Drawing No.	2018/023		
Title	Door Details		A