

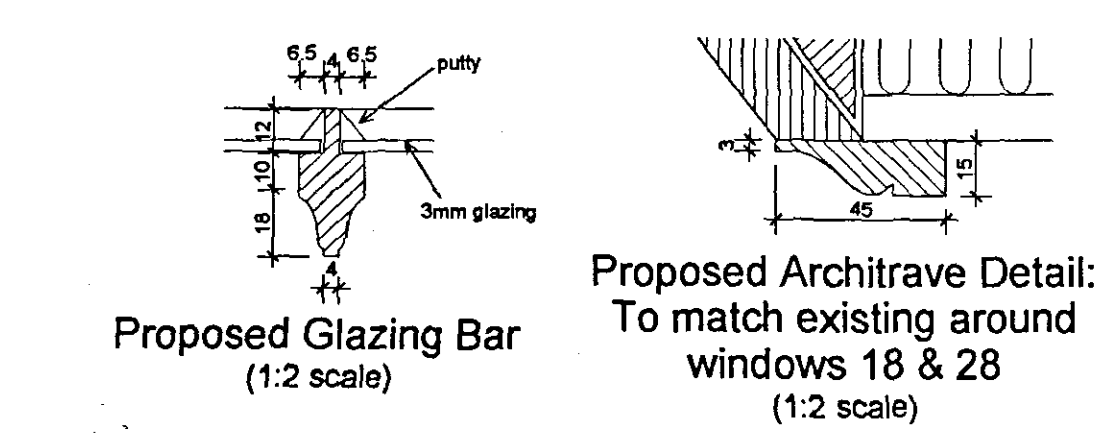
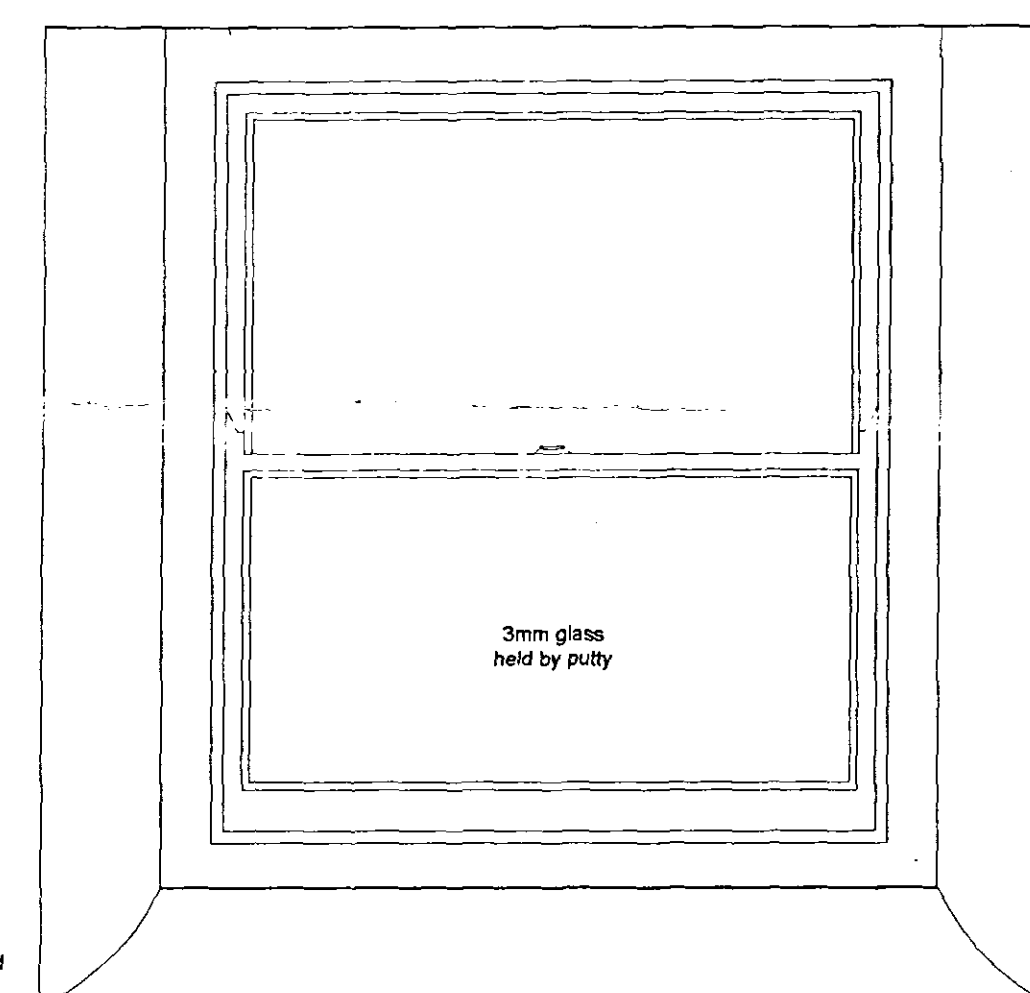
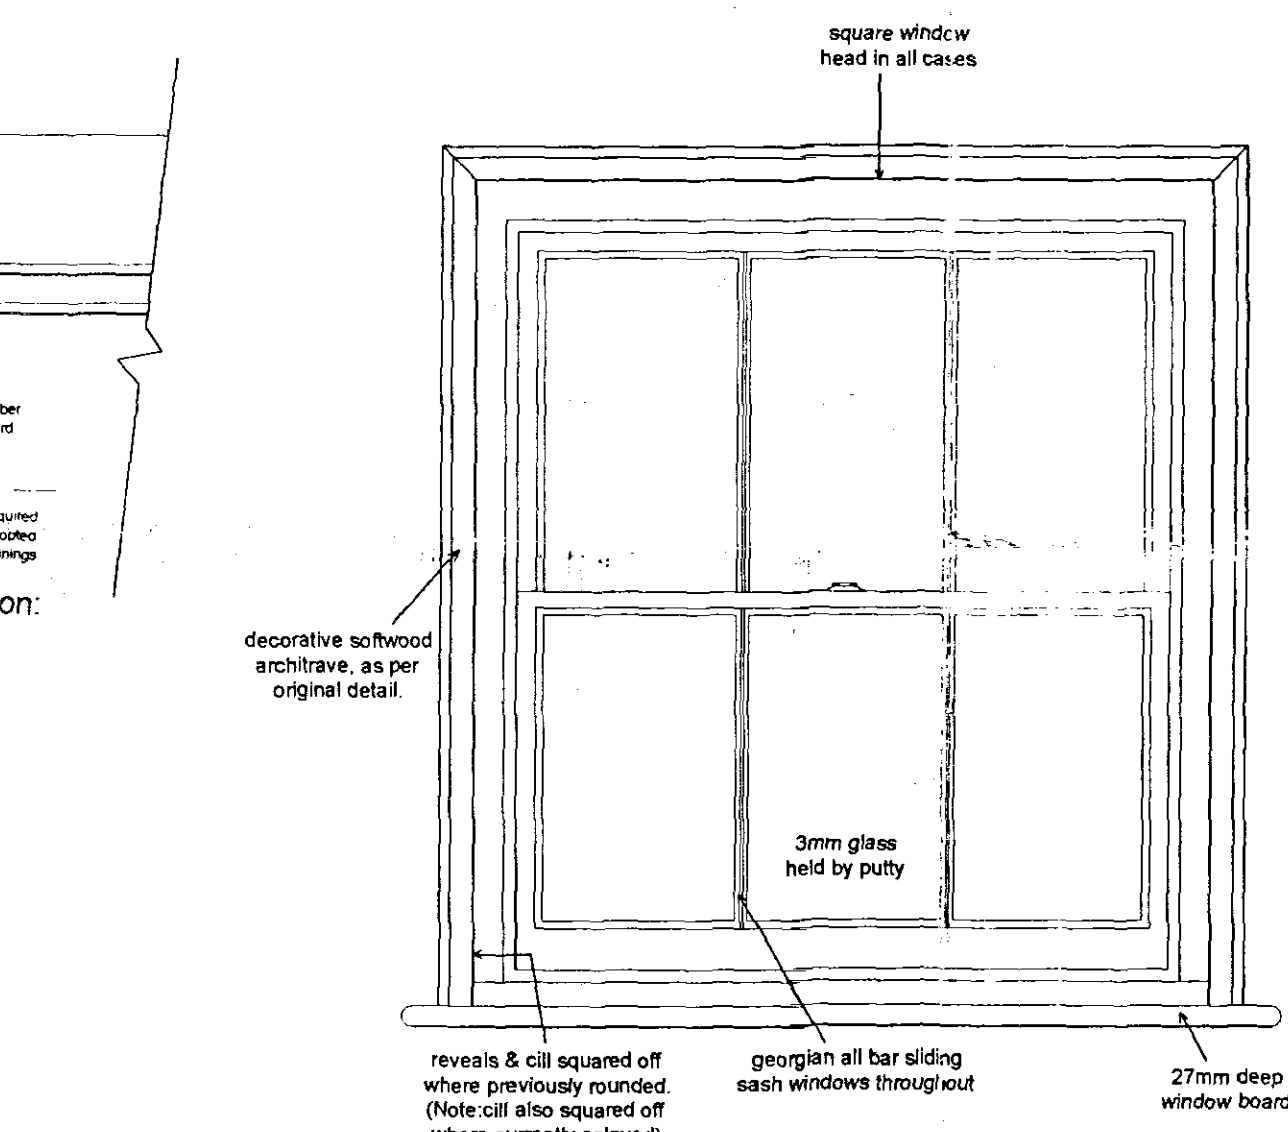
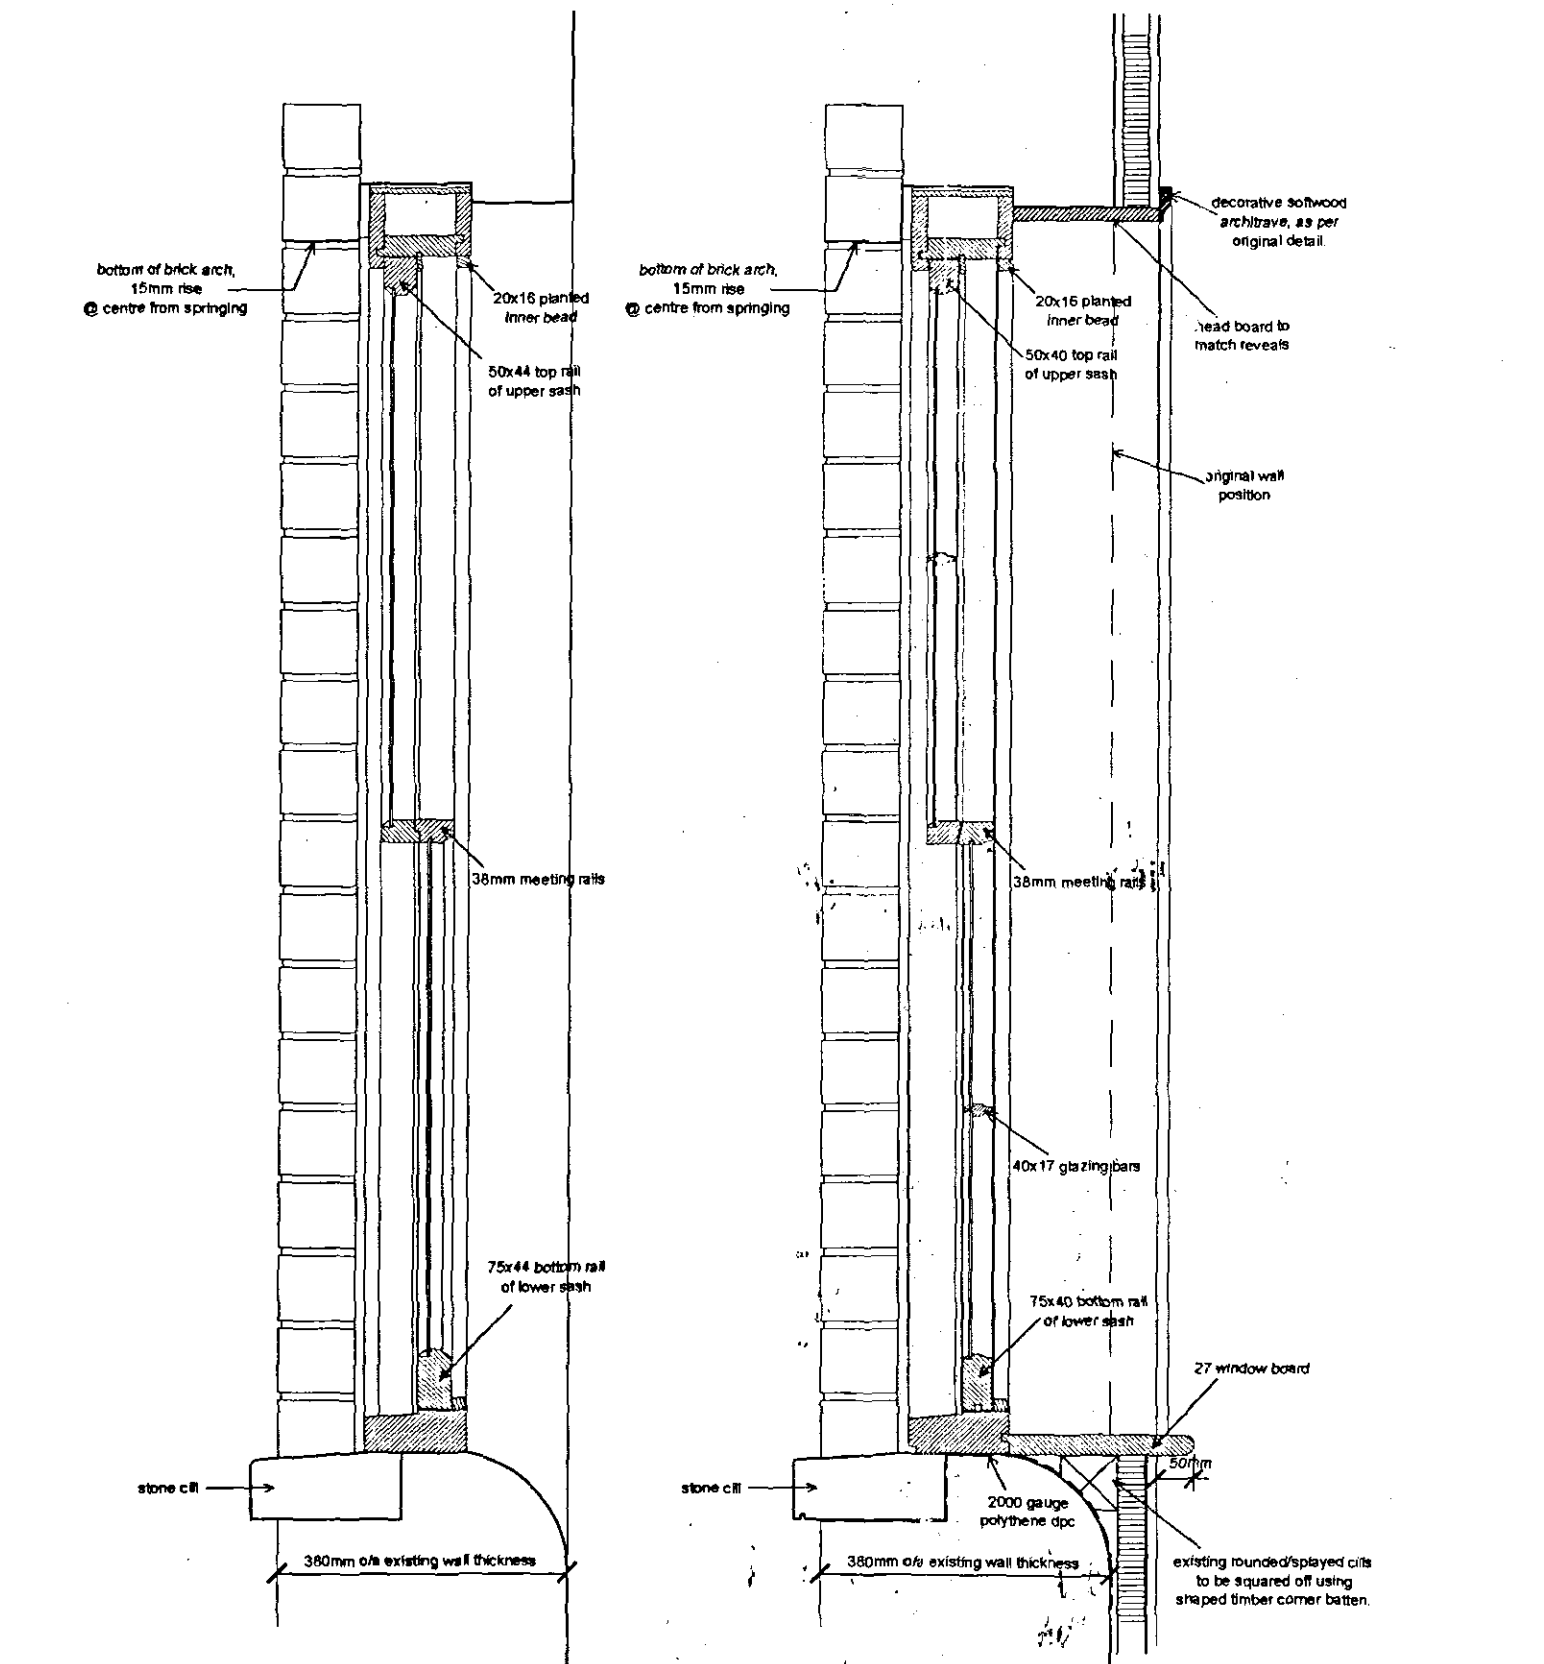
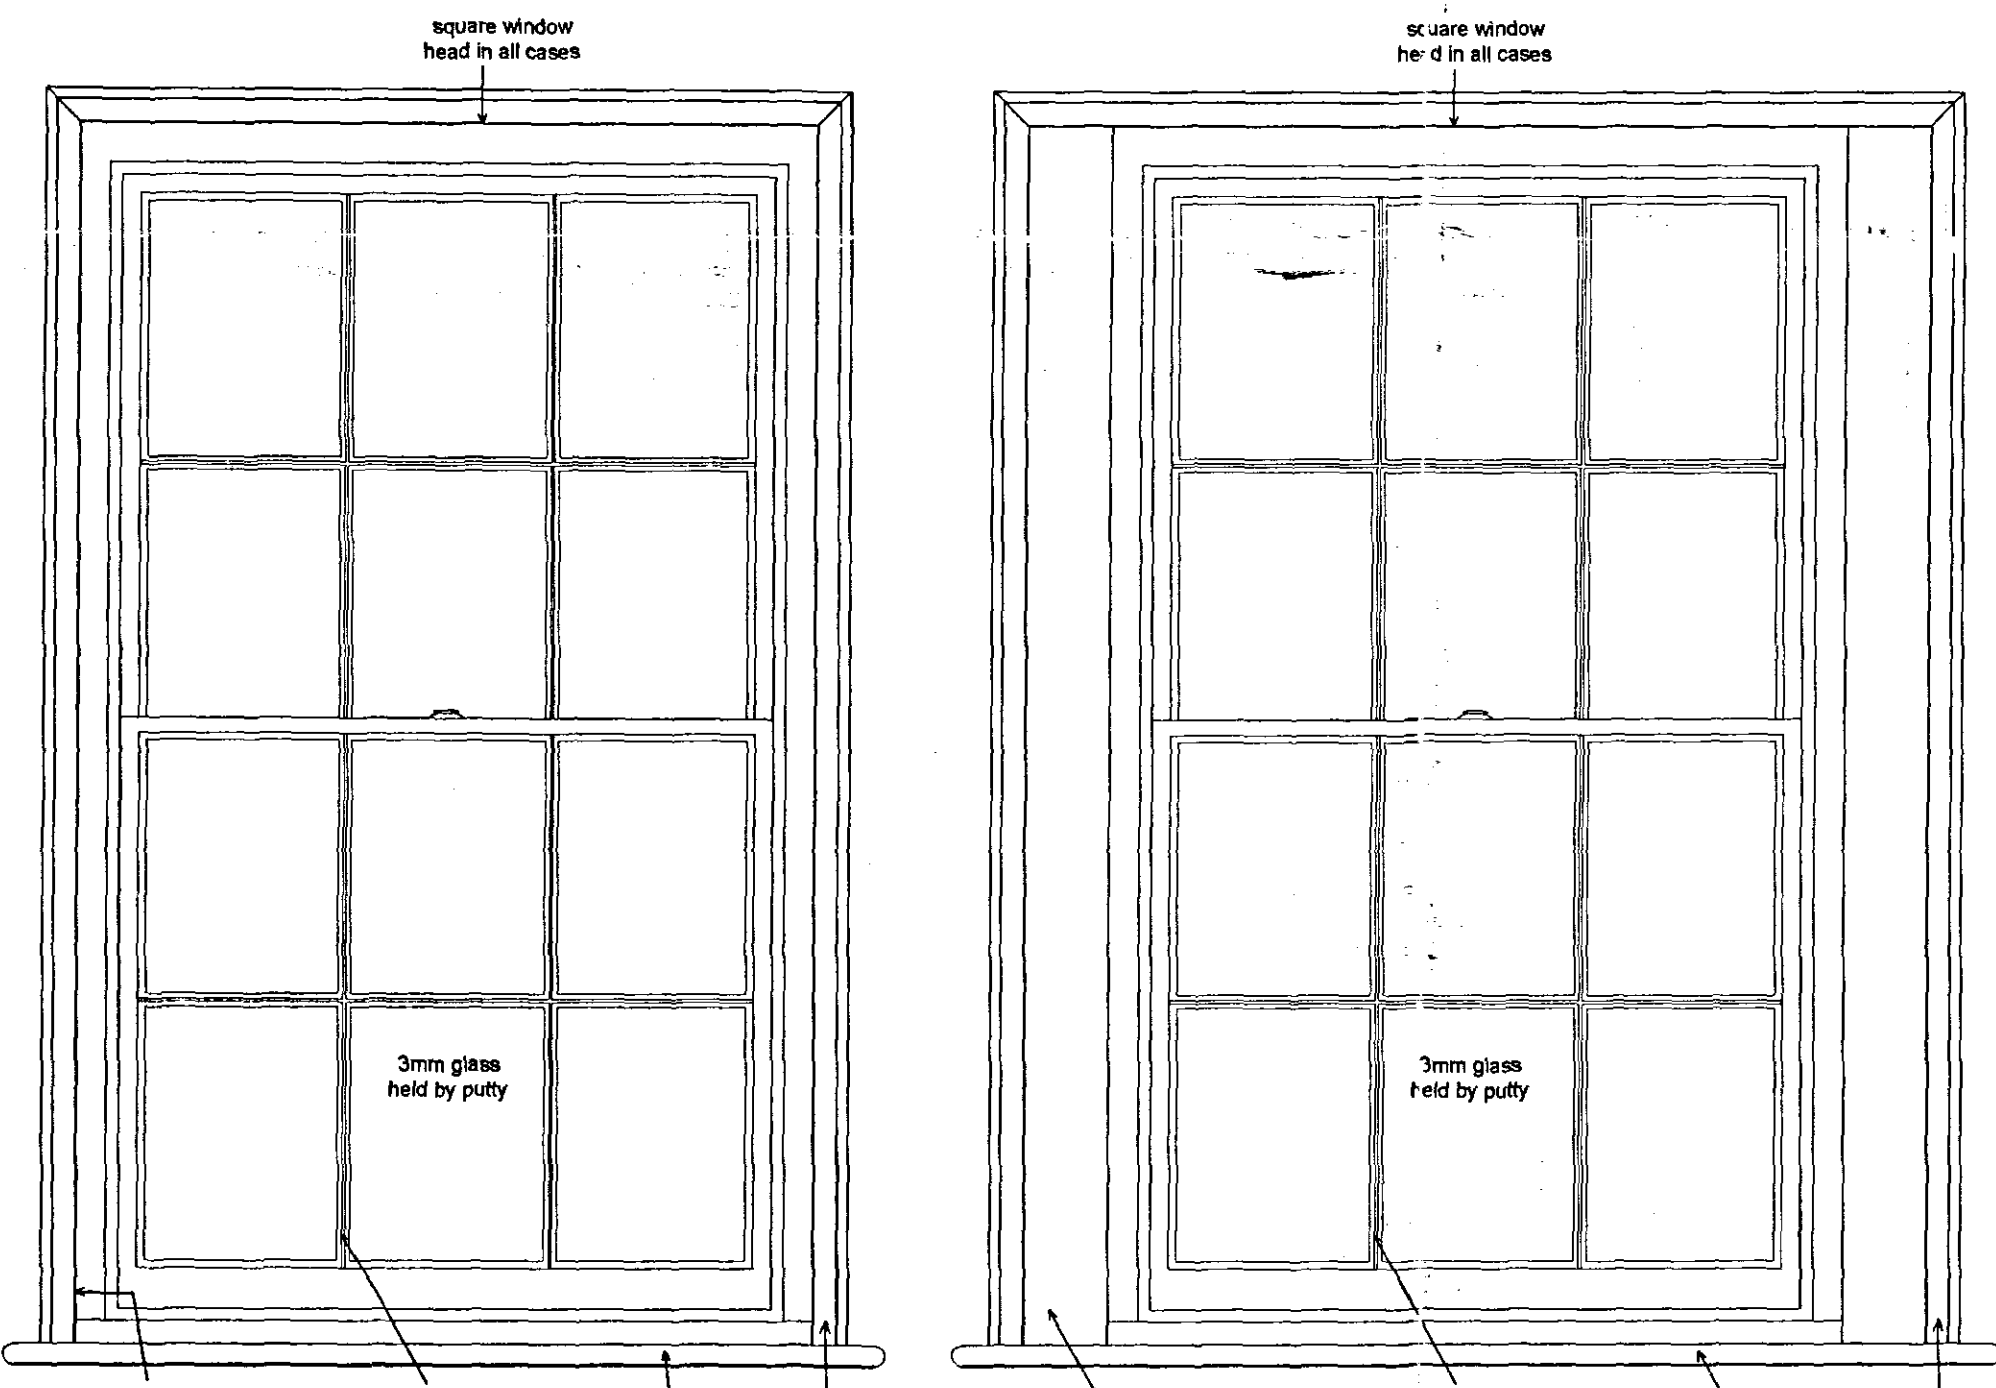
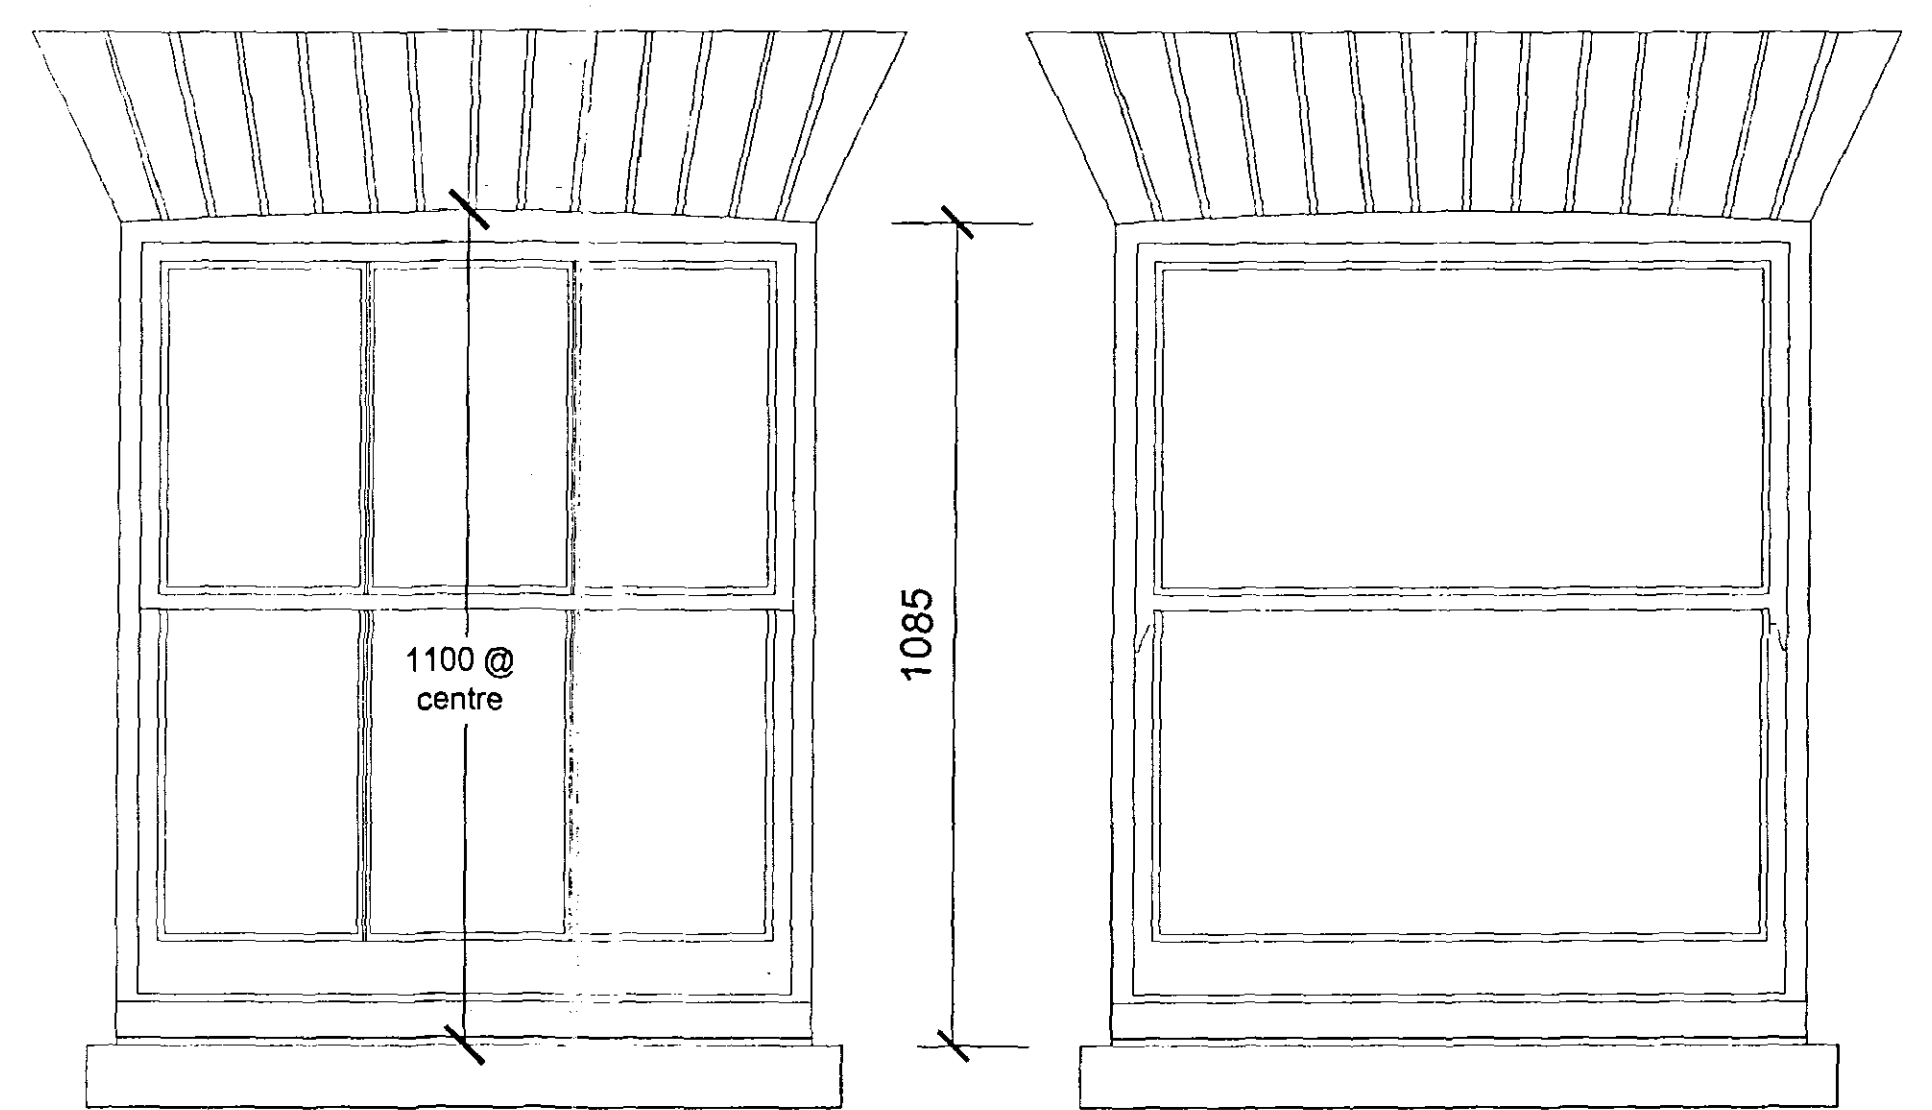
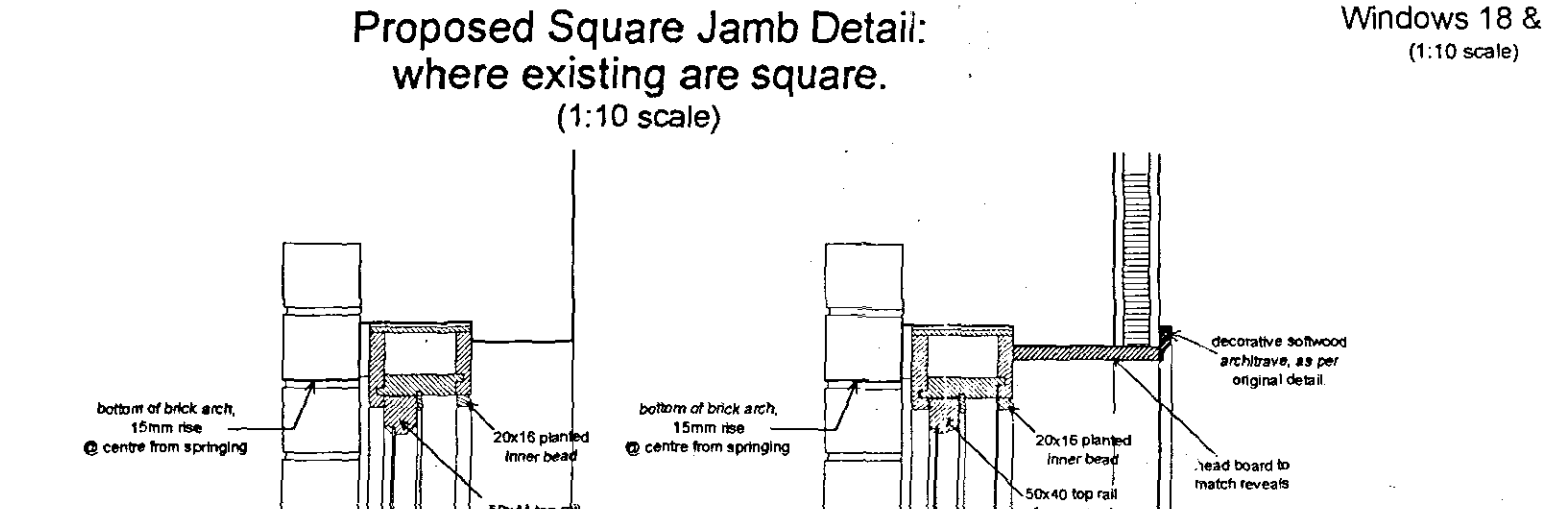
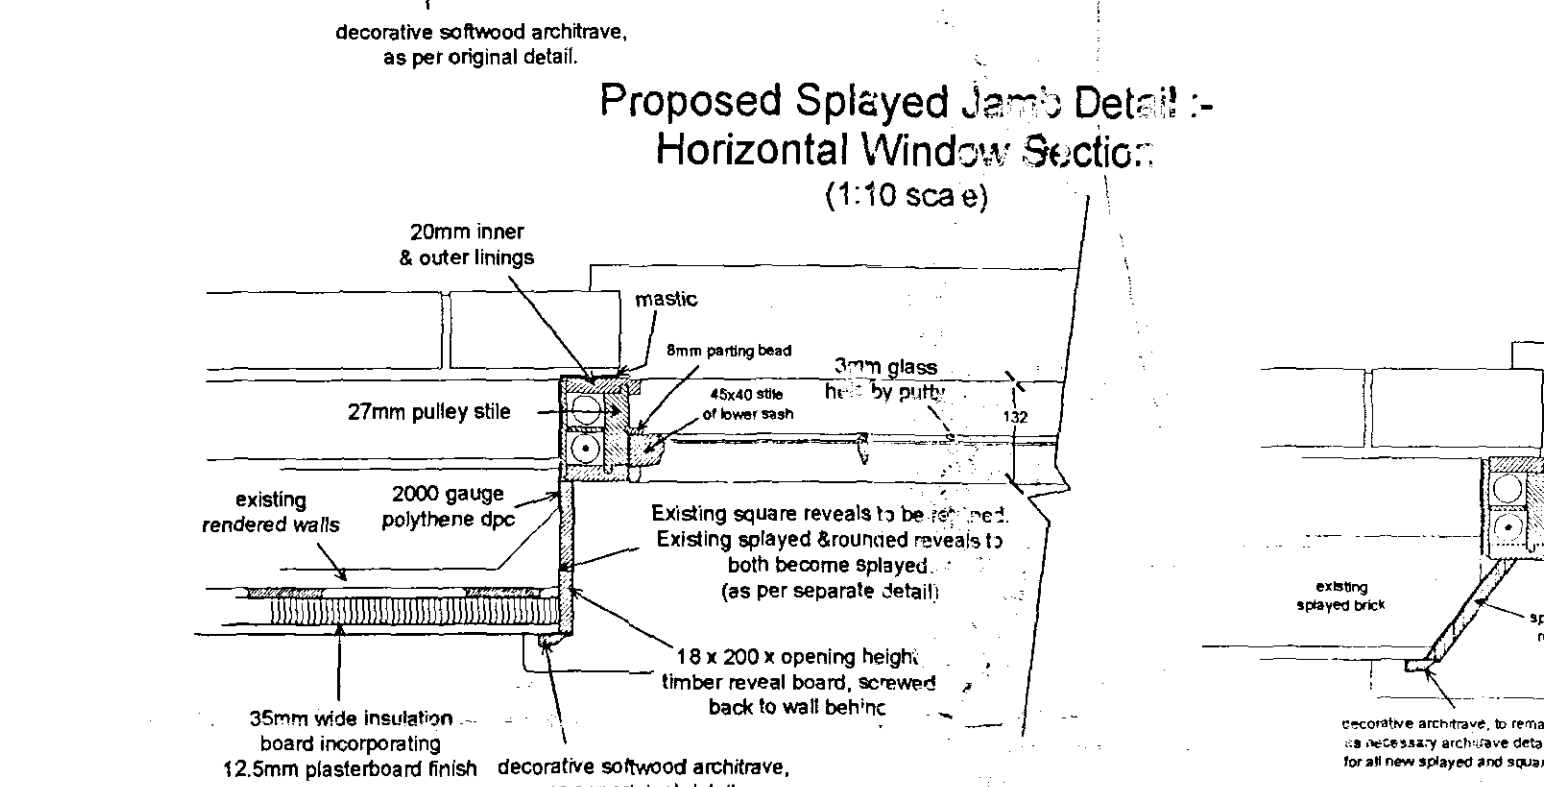
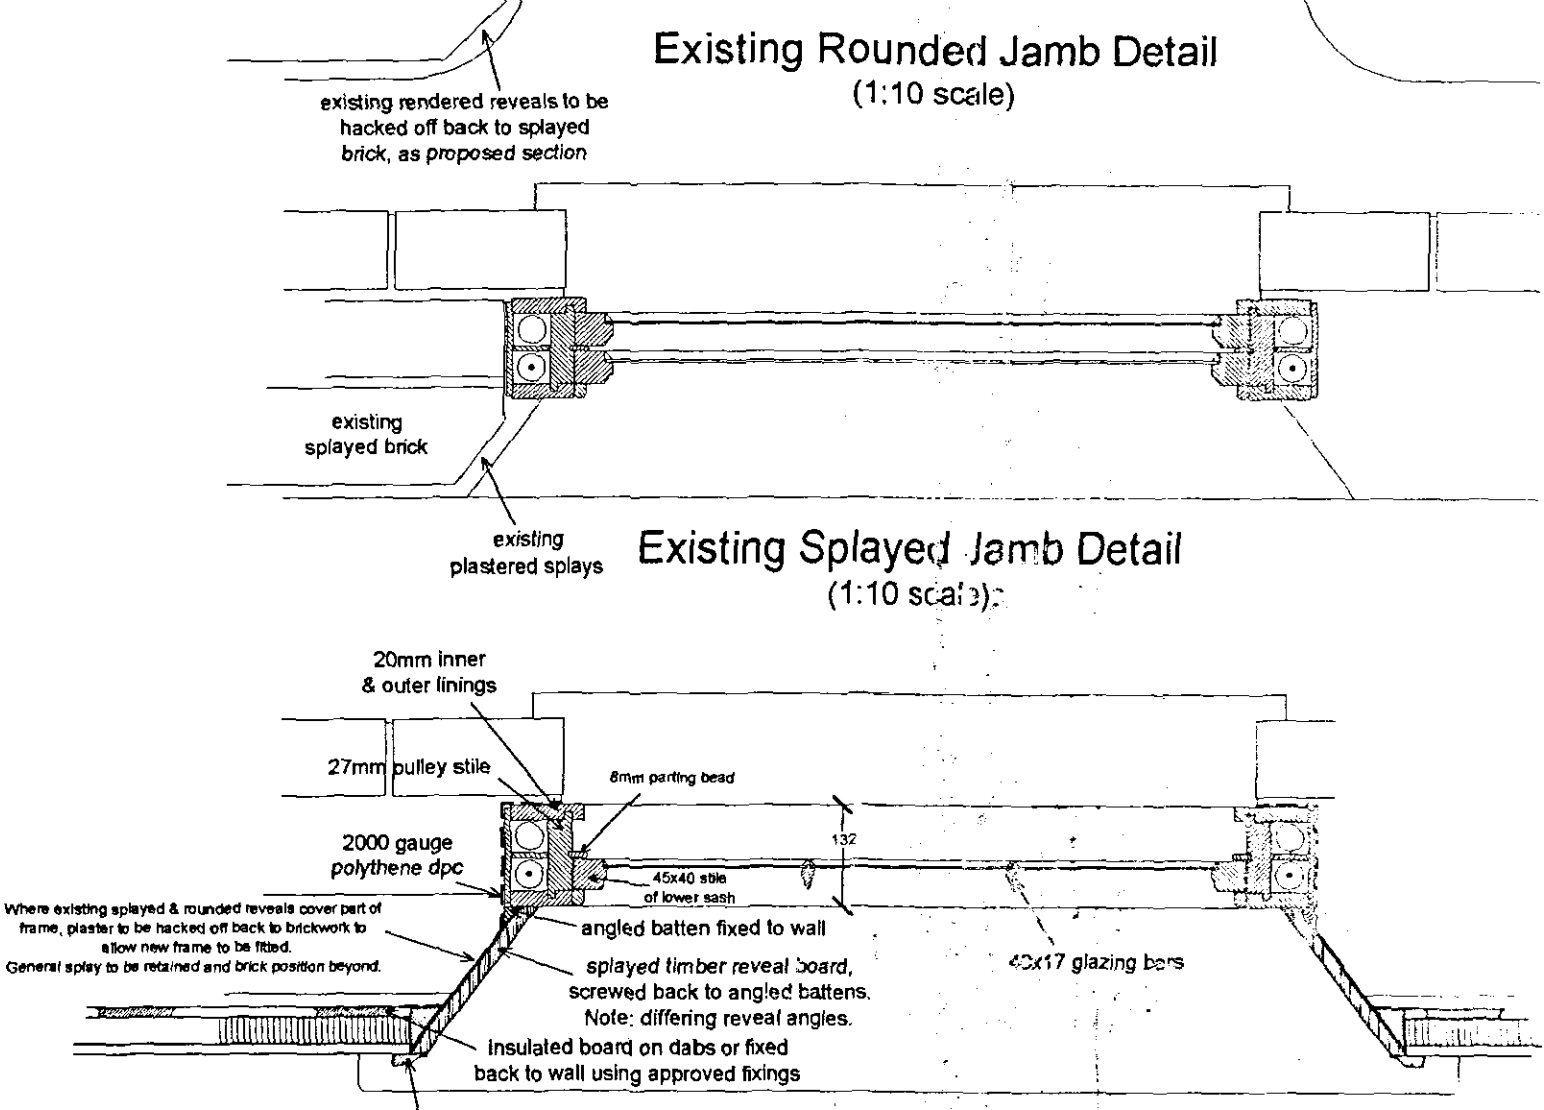


© Design Copyright reserved. Written consent must be obtained before copying or reproducing this drawing. Do not scale from this drawing, use dimensioned figures only. Contractors are responsible for taking and checking site dimensions. Any discrepancy must be reported to the architect immediately.

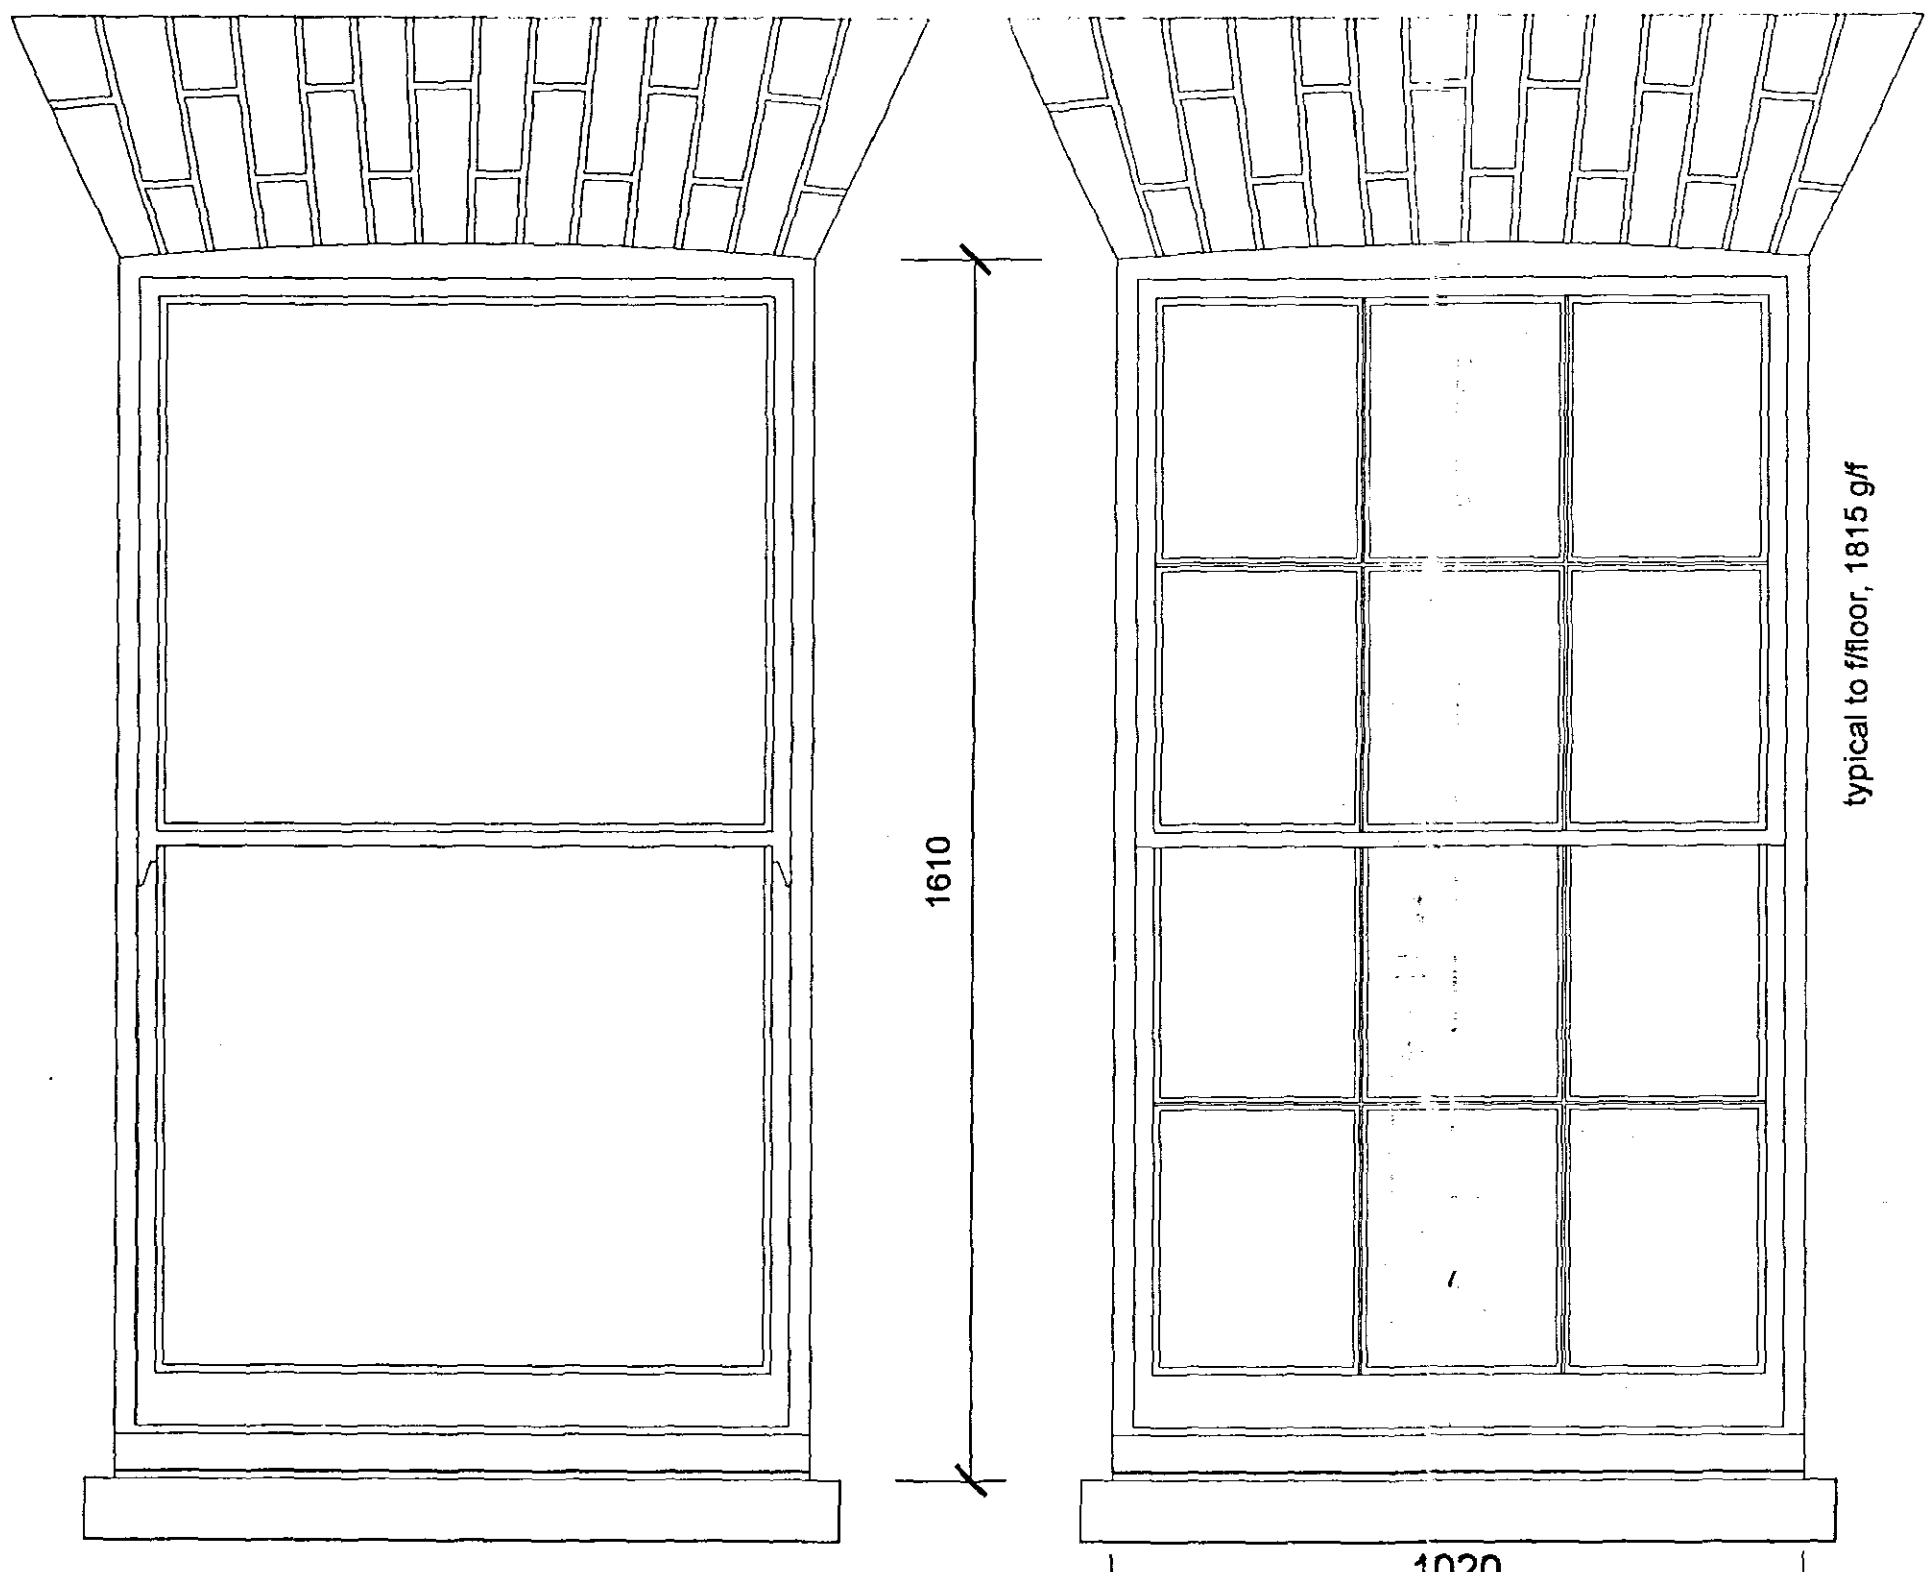

Drawing to be read in conjunction with schedule of external openings

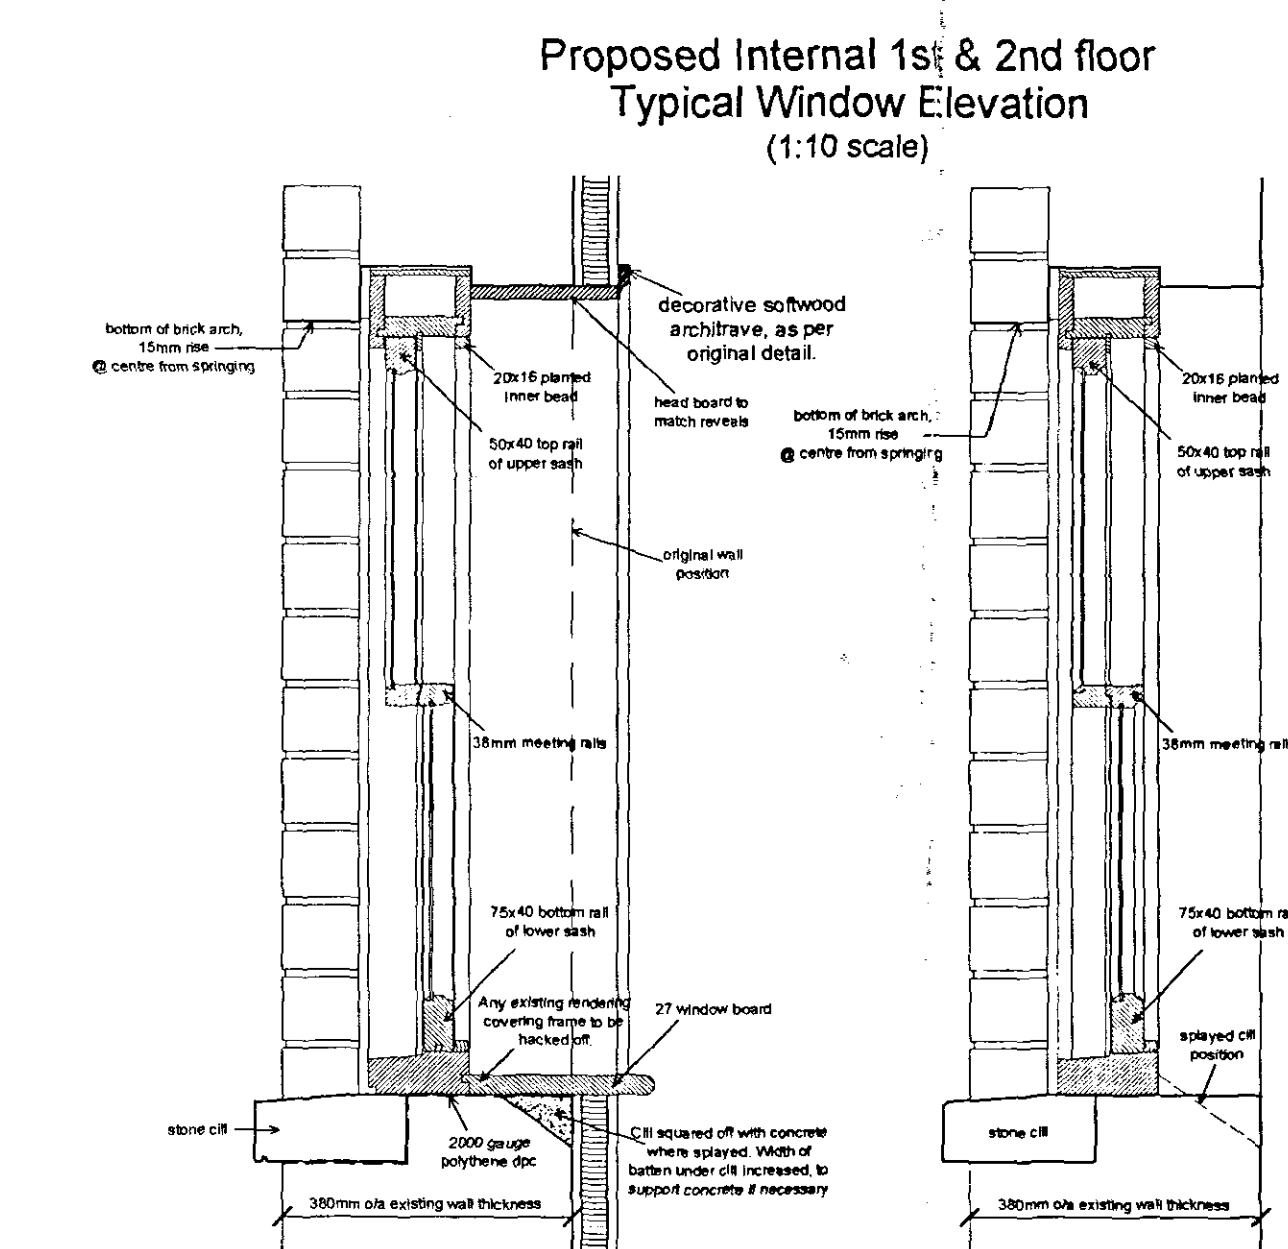

SHDC Planning & Development
31 MAR 2008
Ref: 0408/08

Rev C Wall insulation detail amended to show wall battens omitted 12/07
Rev B Architrave style amended & general arrangement of details amended 11/07
Rev A General amends to Window sections & stile/glazing bar styles

CB Design Group
Chartered Architects + Planning Consultants
NFU Buildings - Camelgate - Spalding - Lincolnshire PE12 6ET
Telephone 01-775 722241 Fax 01-775 769986
Email enquiries@cbnewhomes.co.uk

Member of The Royal Institute of British Architects
Member of Chartered Institute of Architectural Technicians

Client **Castle Building Limited** Scale 1:10/1:2
Project **Holbeach House Fleet Road Holbeach** Date **Oct 2007**
Drawn by **LPR**
Drawing No. **2018/021**
Title **Window Details Sheet 1** Revision **C**