


Please Note:

- This drawing may be printed and scaled FOR PLANNING PURPOSES.
- All dimensions to be CHECKED ON SITE and any DISCREPANCY reported to Design Three Sixty.
- The site boundary shown is the best assumed from available data & does NOT represent legal ownership.
- All dimensions in mm unless otherwise stated.

Equitone Pictura Slate cladding
<https://www.equitone.com/en/cladding-material/pictura>



Black Aluminium Windows

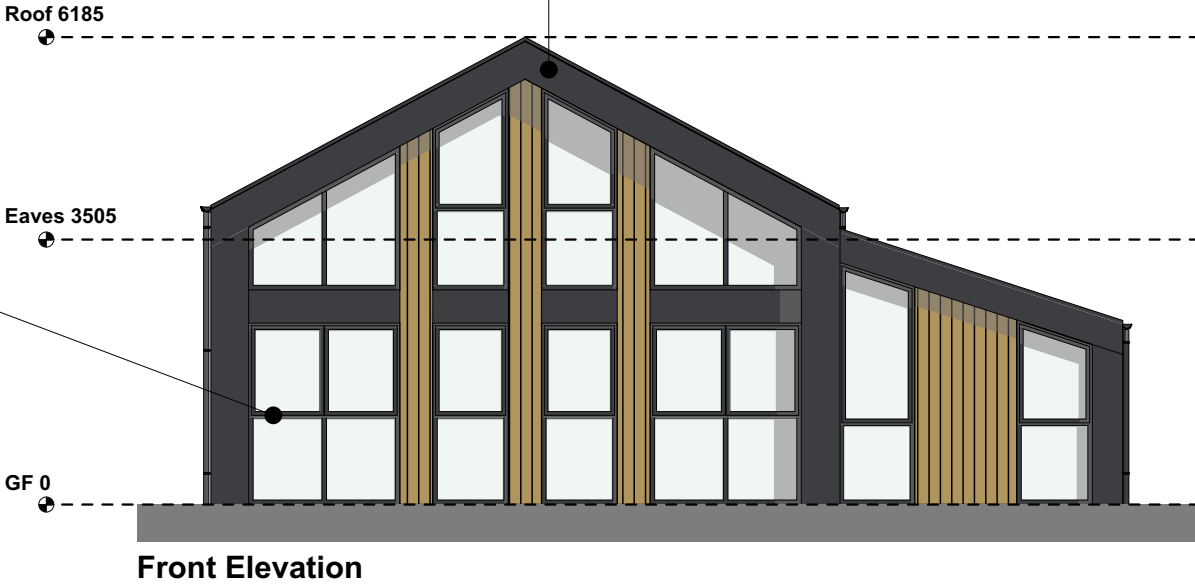

Natural Slate Roof Tiles
<https://www.roofingoutlet.co.uk/products/ardigonte-standard-grade-pre-holed-spanish-slate-500-x-250-mm>



Permachar Shade Cladding
<https://www.permachar.co.uk>



3D View



External areas to be grey porcelain tiles

Revisions.

DESIGN THREE SIXTY

E: info@designthreesixty.co.uk
T: +44 (0) 7904 224864
W: www.designthreesixty.co.uk

Project:
Class Q Conversion of Farm Building to Residential

Gables Nursery,
New Fen Drove,
Gedney Hill
Spalding
PE12 0PY
Client:
Mr N Geerlings

Drawing Title:

Material Schedule

Drawing by: IG / KF	Checked by: IG / KF
Date: 30-12-2024	Scale: 1:100 @A2
Drawing Number: 157-04	Revision: 0 / A / B / C / D / E / F / G / H / I / J / K