

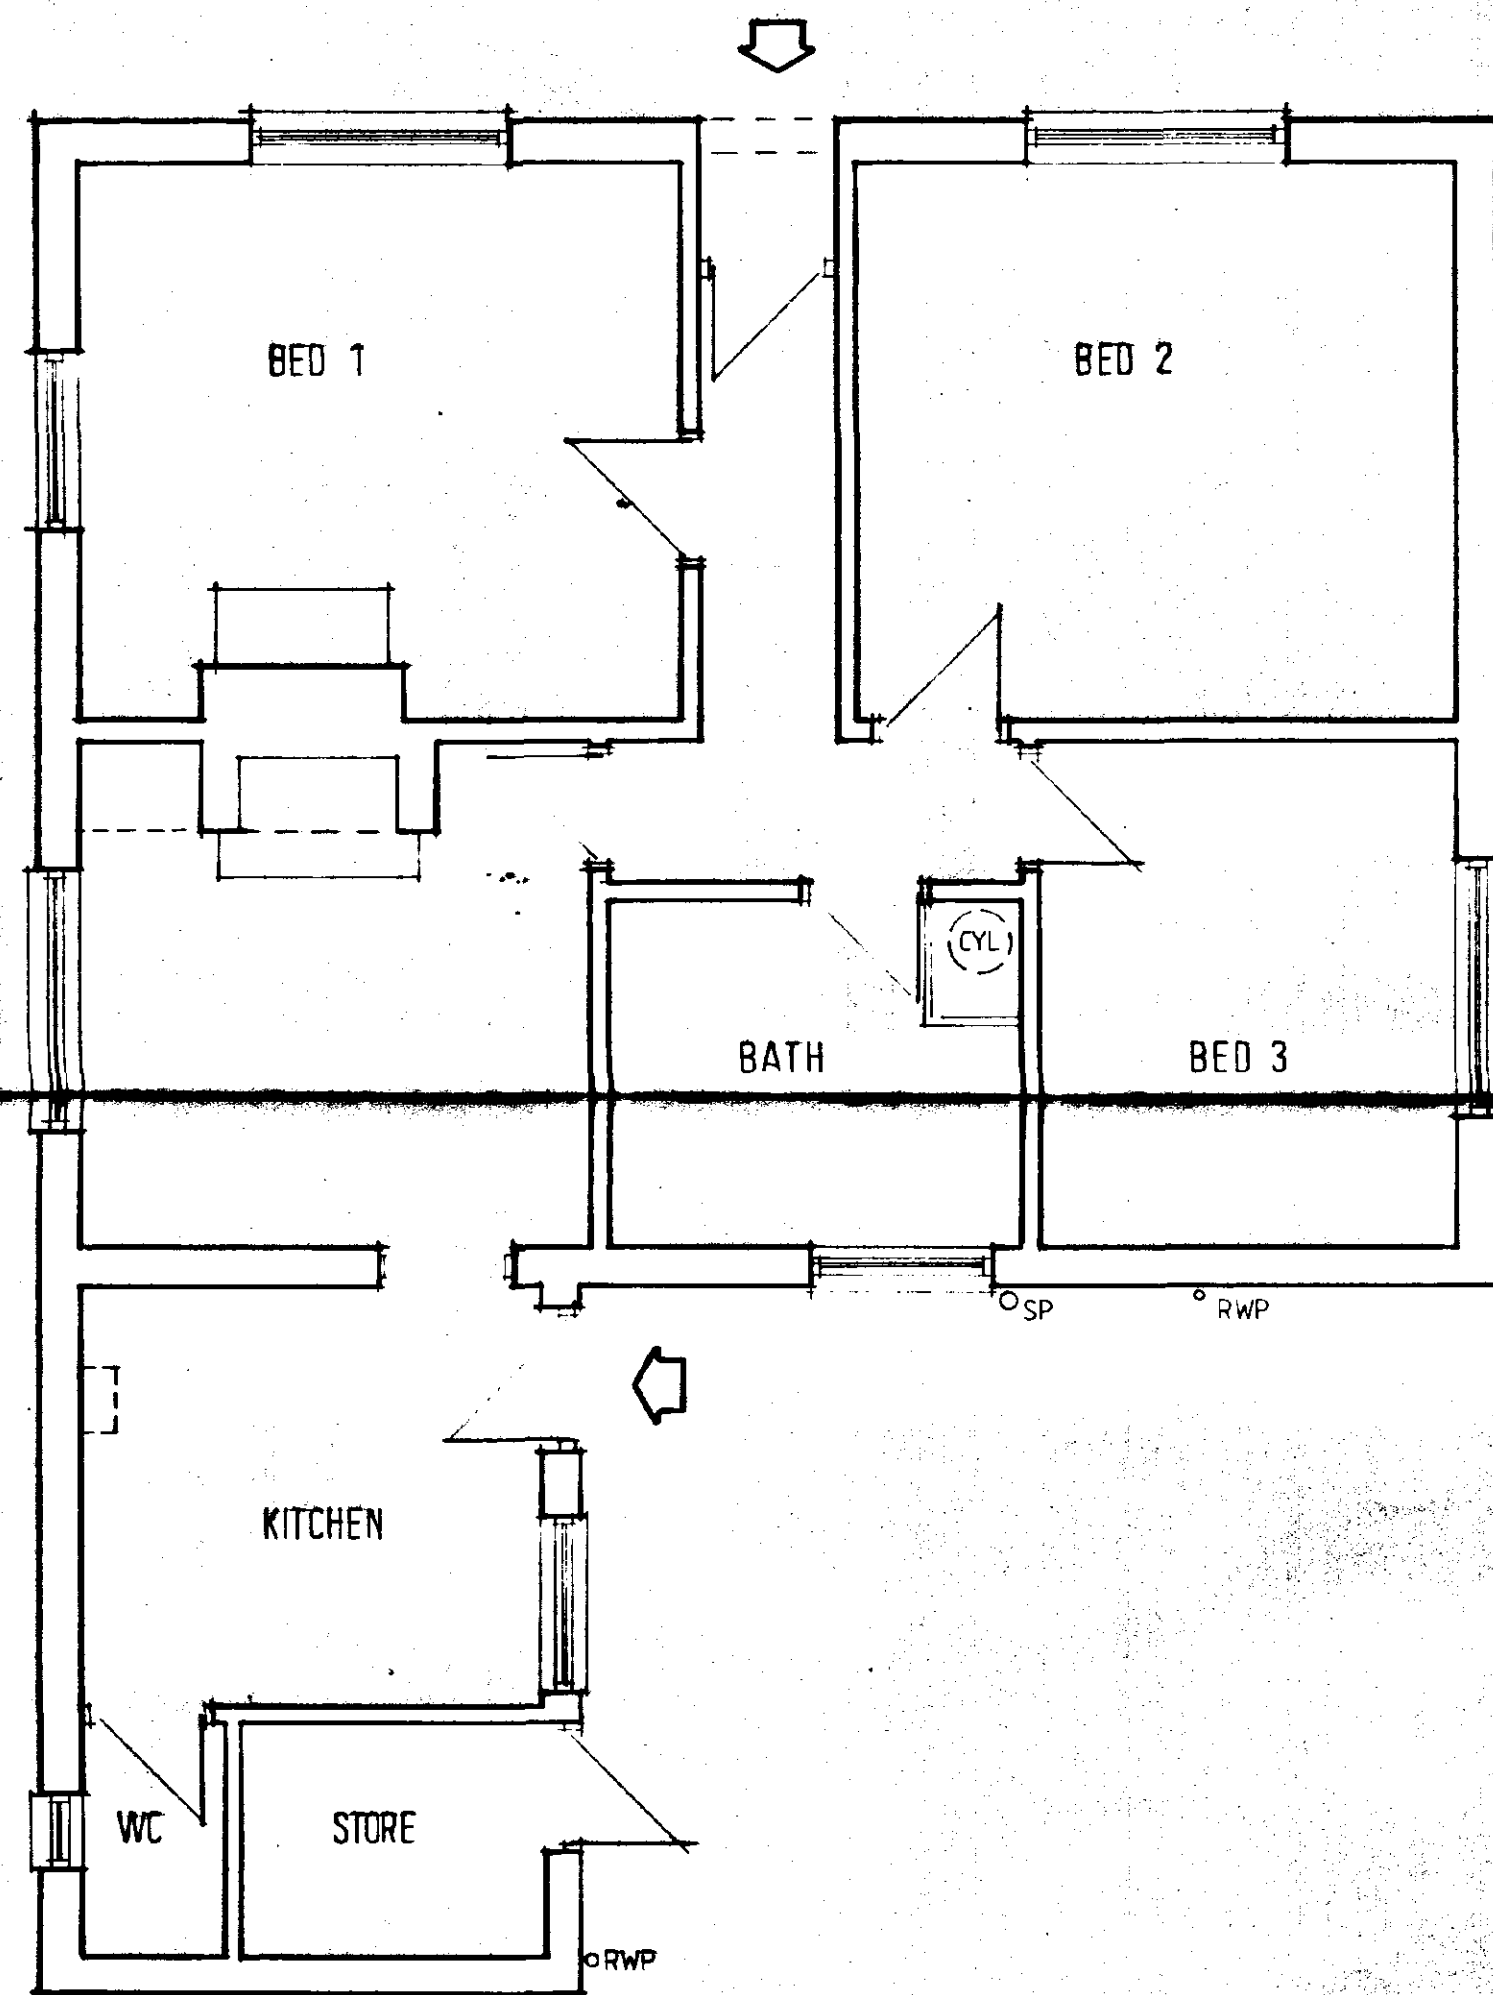
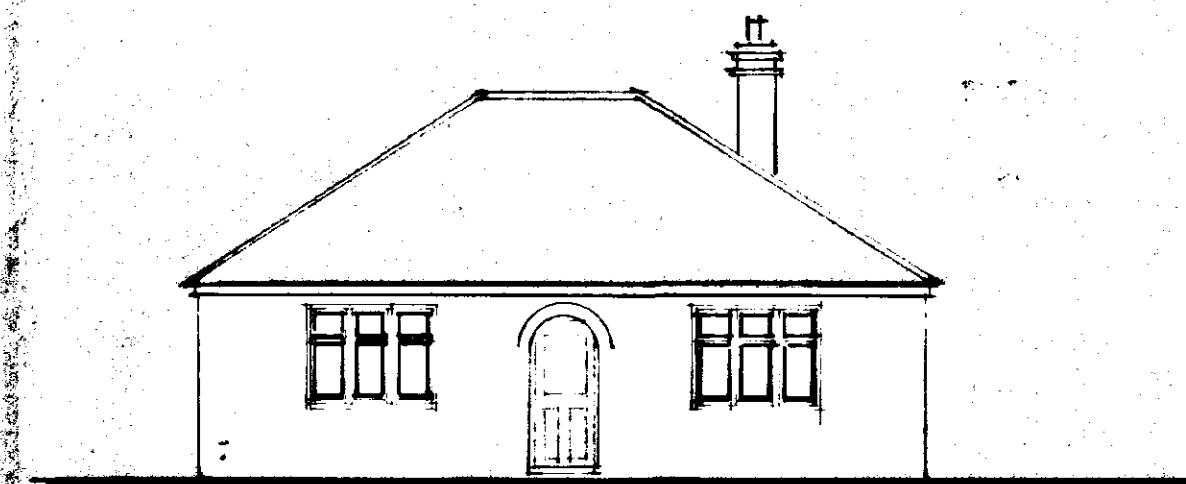
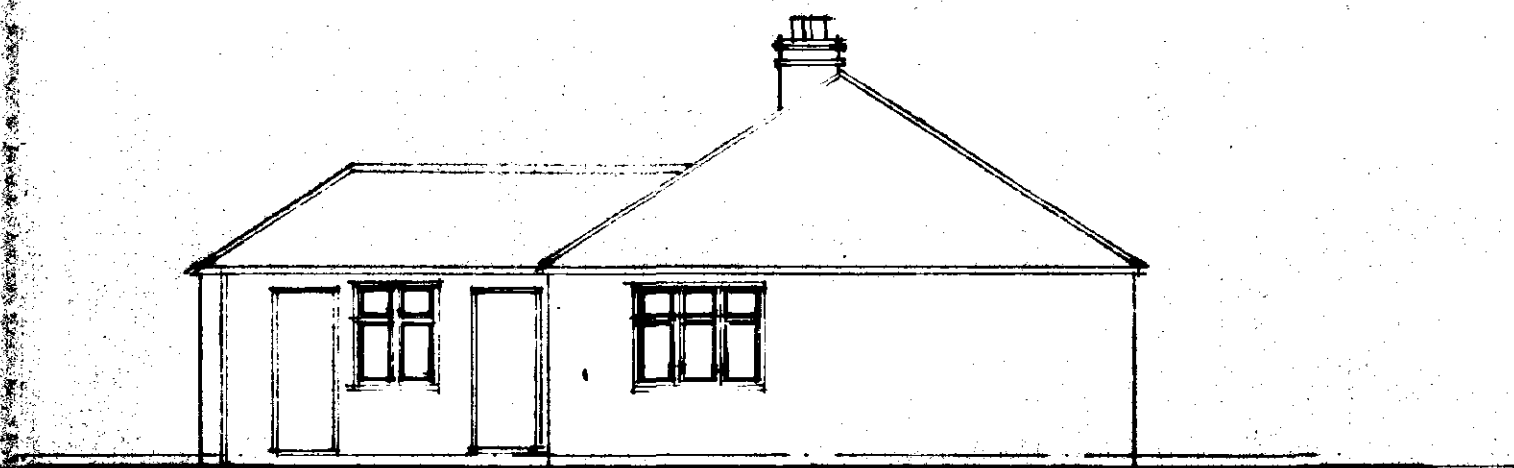


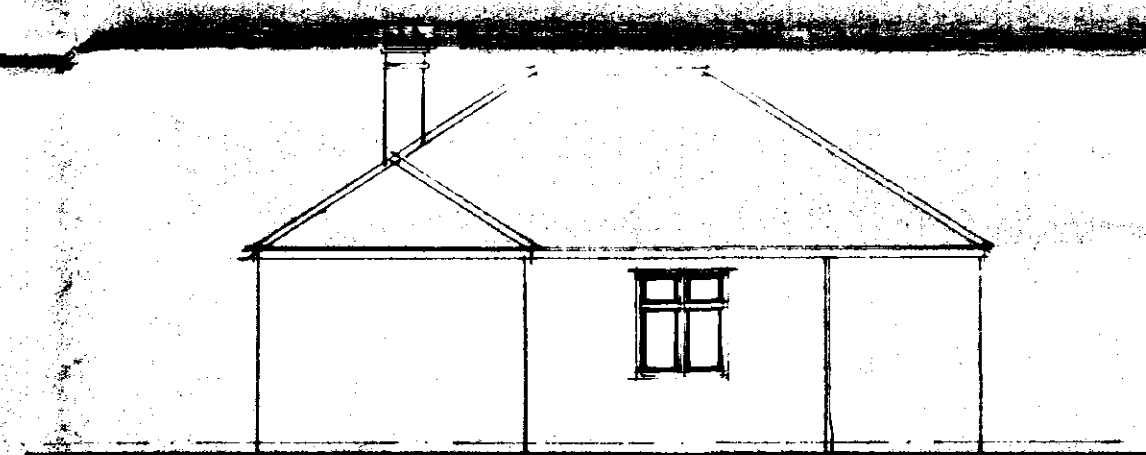

FLOOR LAYOUT EXISTING 1:50

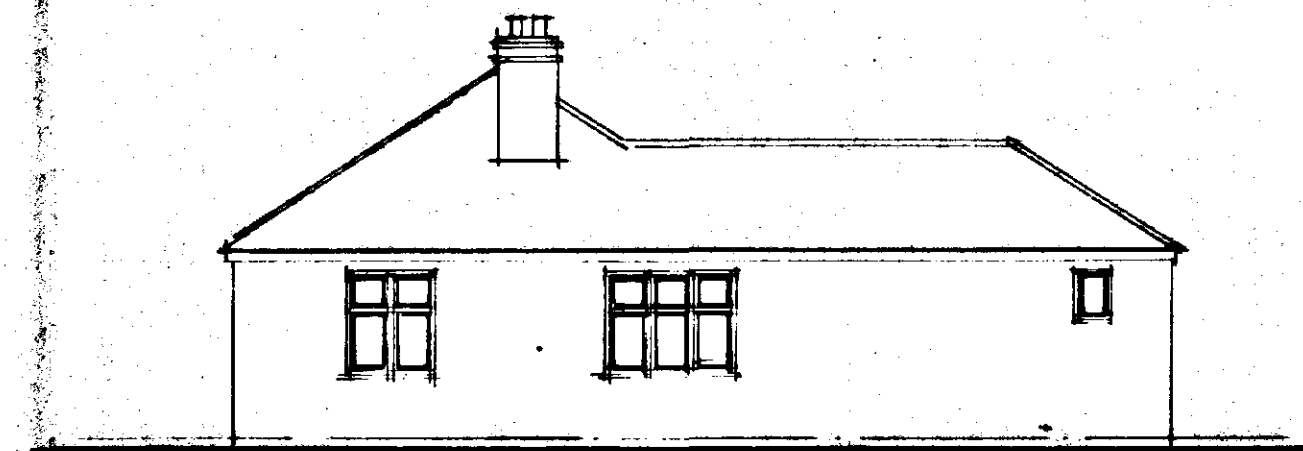

SOUTH HOLLAND DC
HOUSING & PLANNING
28 APR 1999
Ref: HOS/0425/99

DETERMINED
PLAN

Moulton Design

Planning & Architecture

63 East Cob Gate, Moulton, Lincolnshire PE12 6QJ
Tel / Fax 01406 373307 Principal: Alan J. Finch

PROPOSED EXTENSION
THREE WAYS
PROUDFOOT LANE
FLEET

for Mr & Mrs J. Seth


Layout &
Elevations
as existing

1:50 / 1:100

04.99

alan j. finch


990203/02

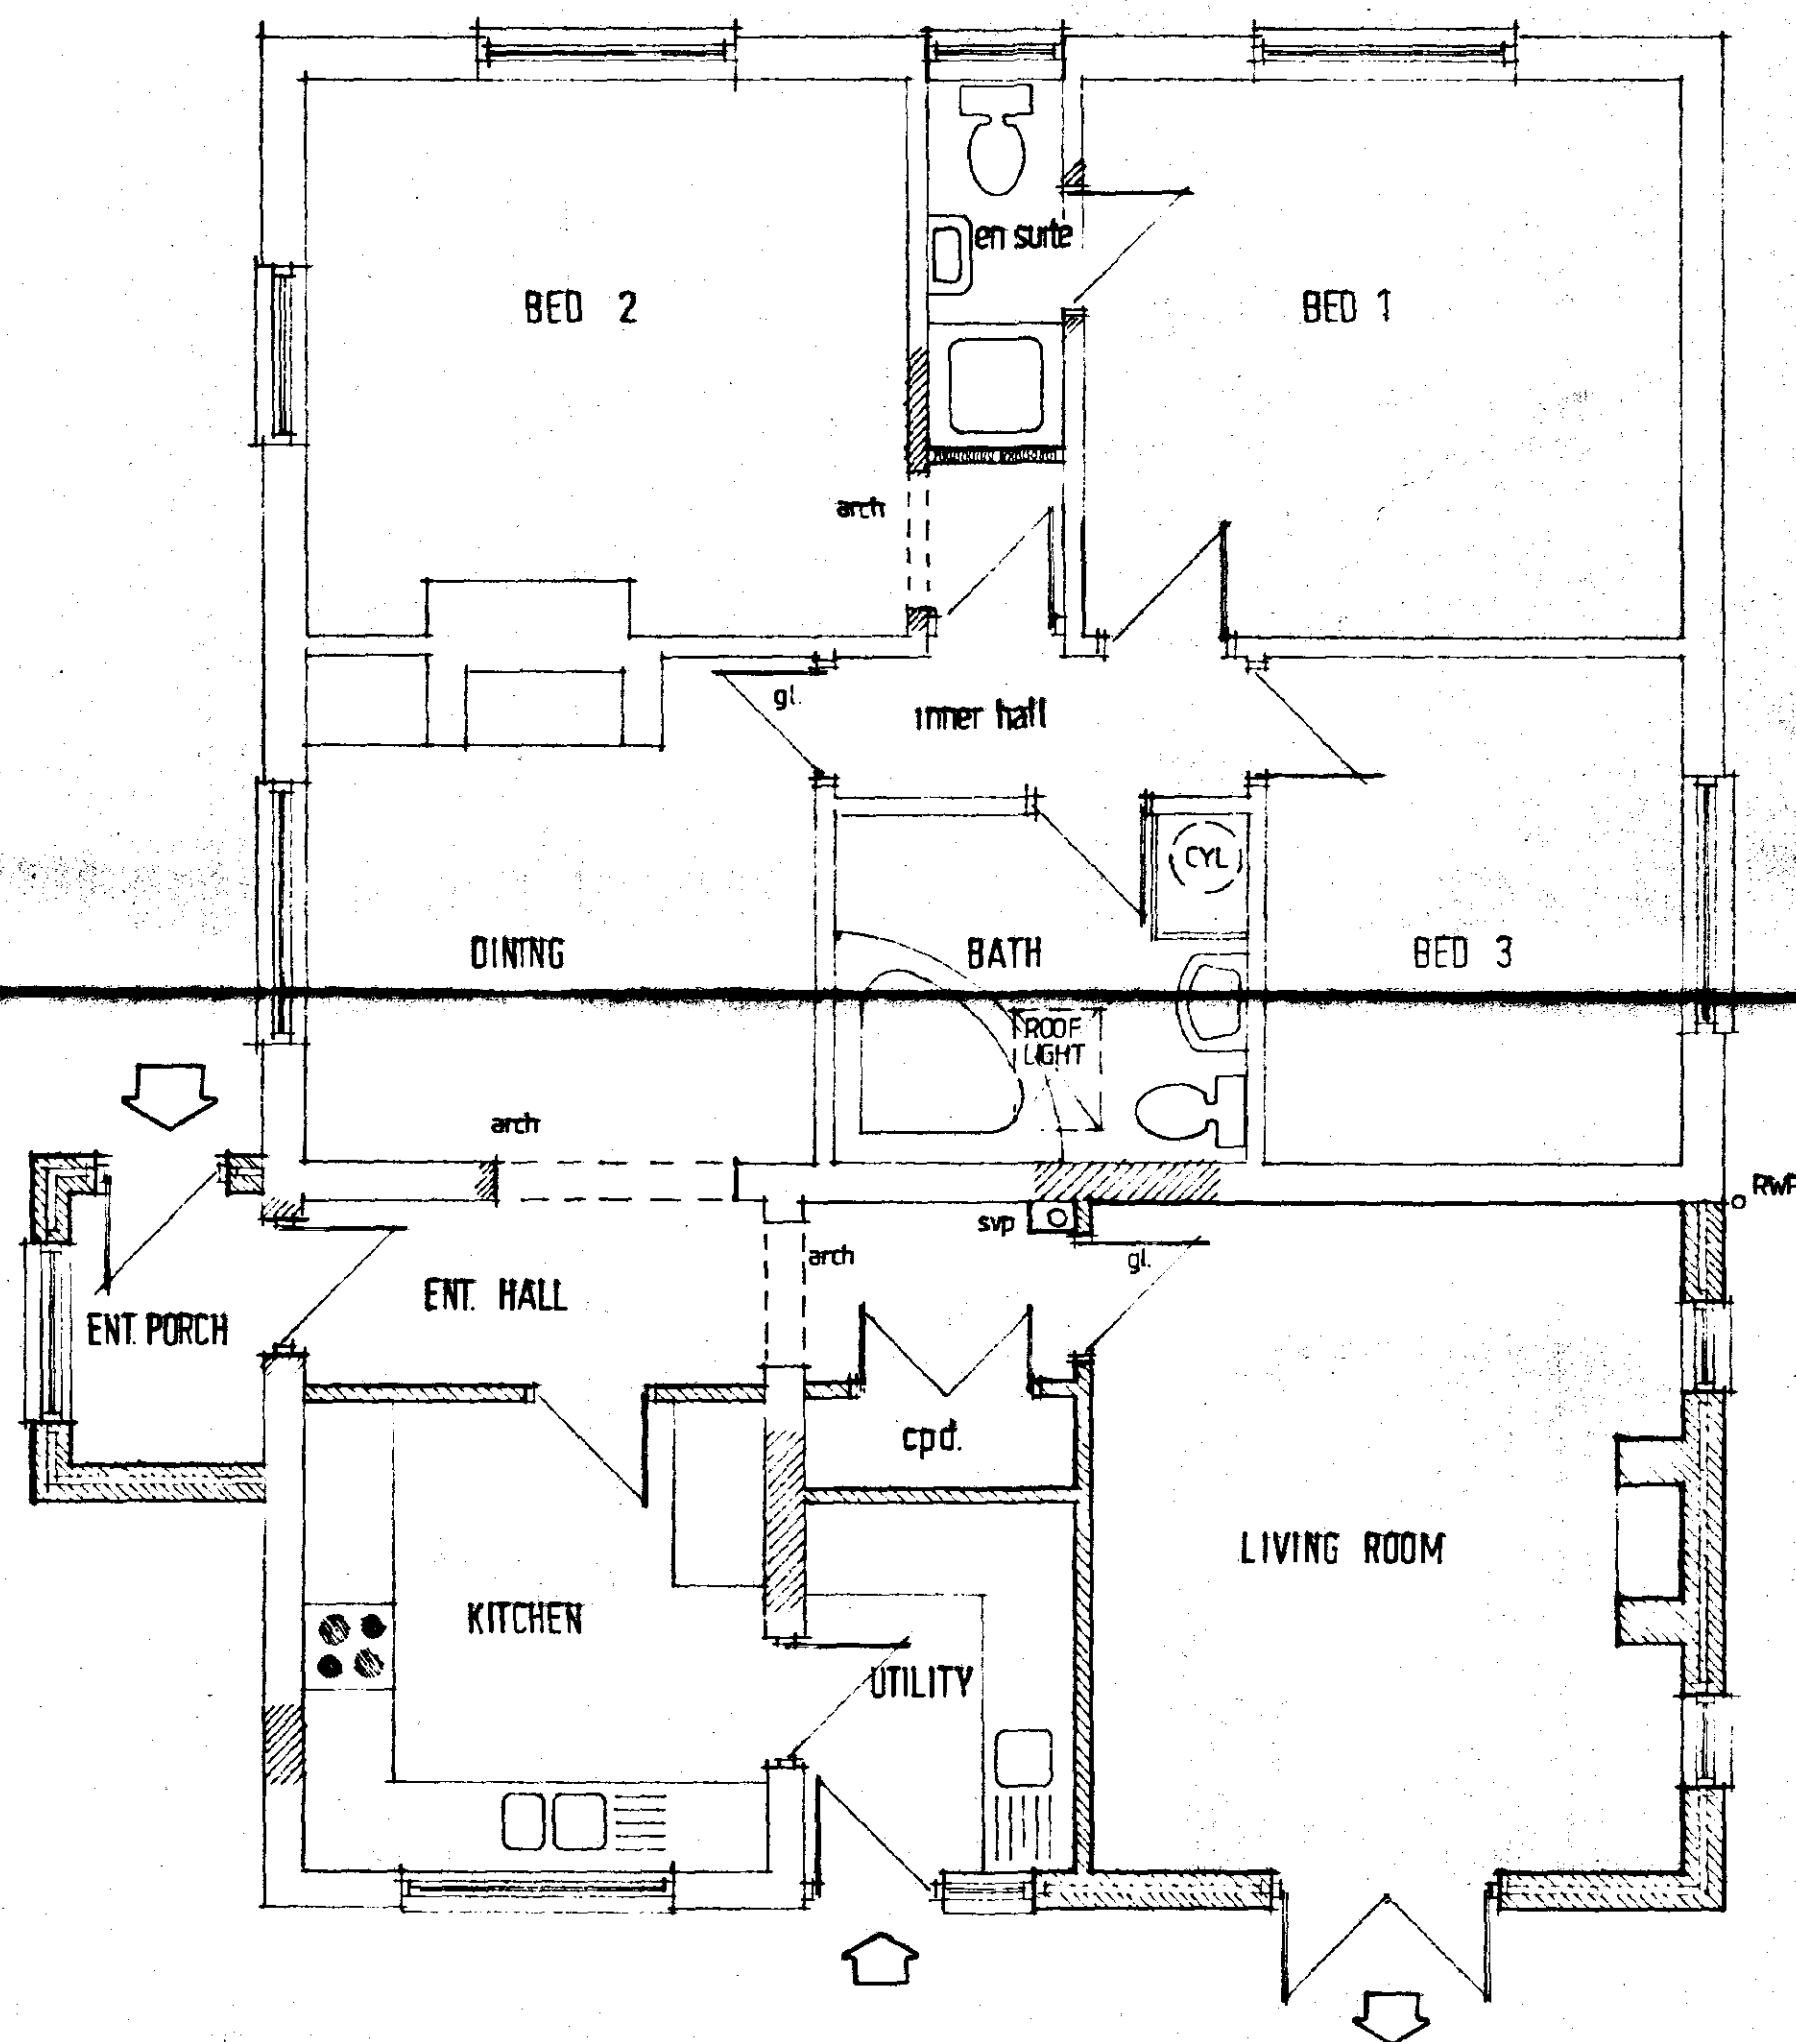

LAYOUT AS PROPOSED



FRONT - EAST

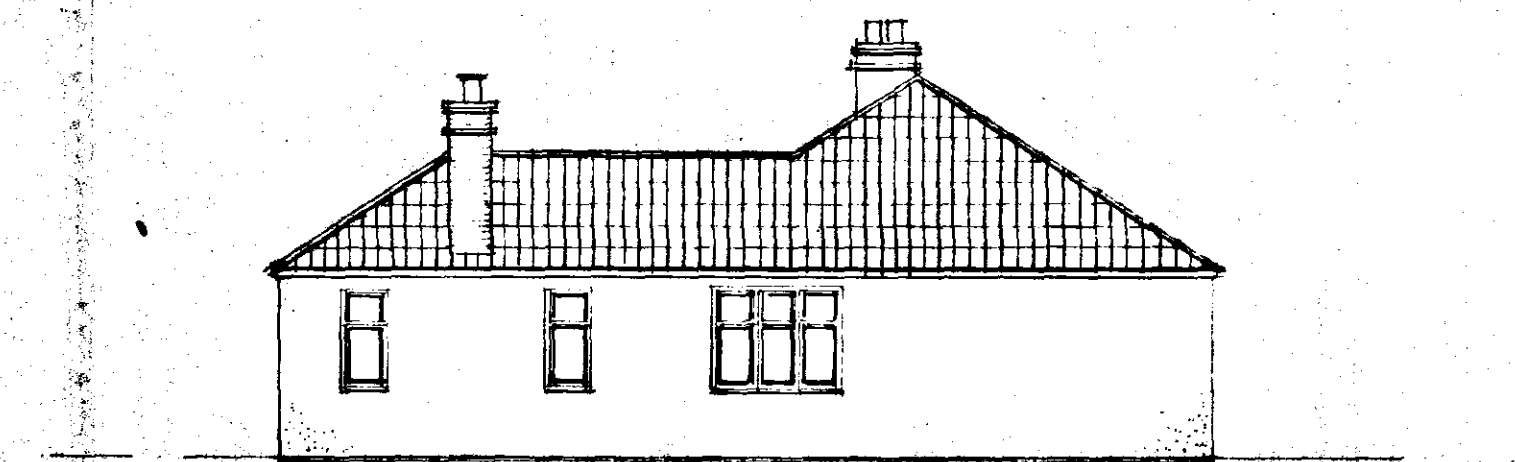

SIDE - SOUTH



REAR - WEST



SIDE - NORTH

**DETERMINED
PLAN**

SOUTH HOLLAND DC
HOUSING & PLANNING
28 APR 1999
Ref: HOS/0425/99

Moulton Design
Planning & Architecture

63 East Cob Gate, Moulton, Lincolnshire PE12 6QJ
Tel/Fax 01406 373307 Principal: Alan J. Finch

PROPOSED EXTENSION
THREE WAYS
PROUDFOOT LANE
FLEET.

for Mr. & Mrs. J. Seth

Proposed Layout
& Elevations

1:50

04 99

Alan J. Finch

000000/07