


1 MM = 1 CM

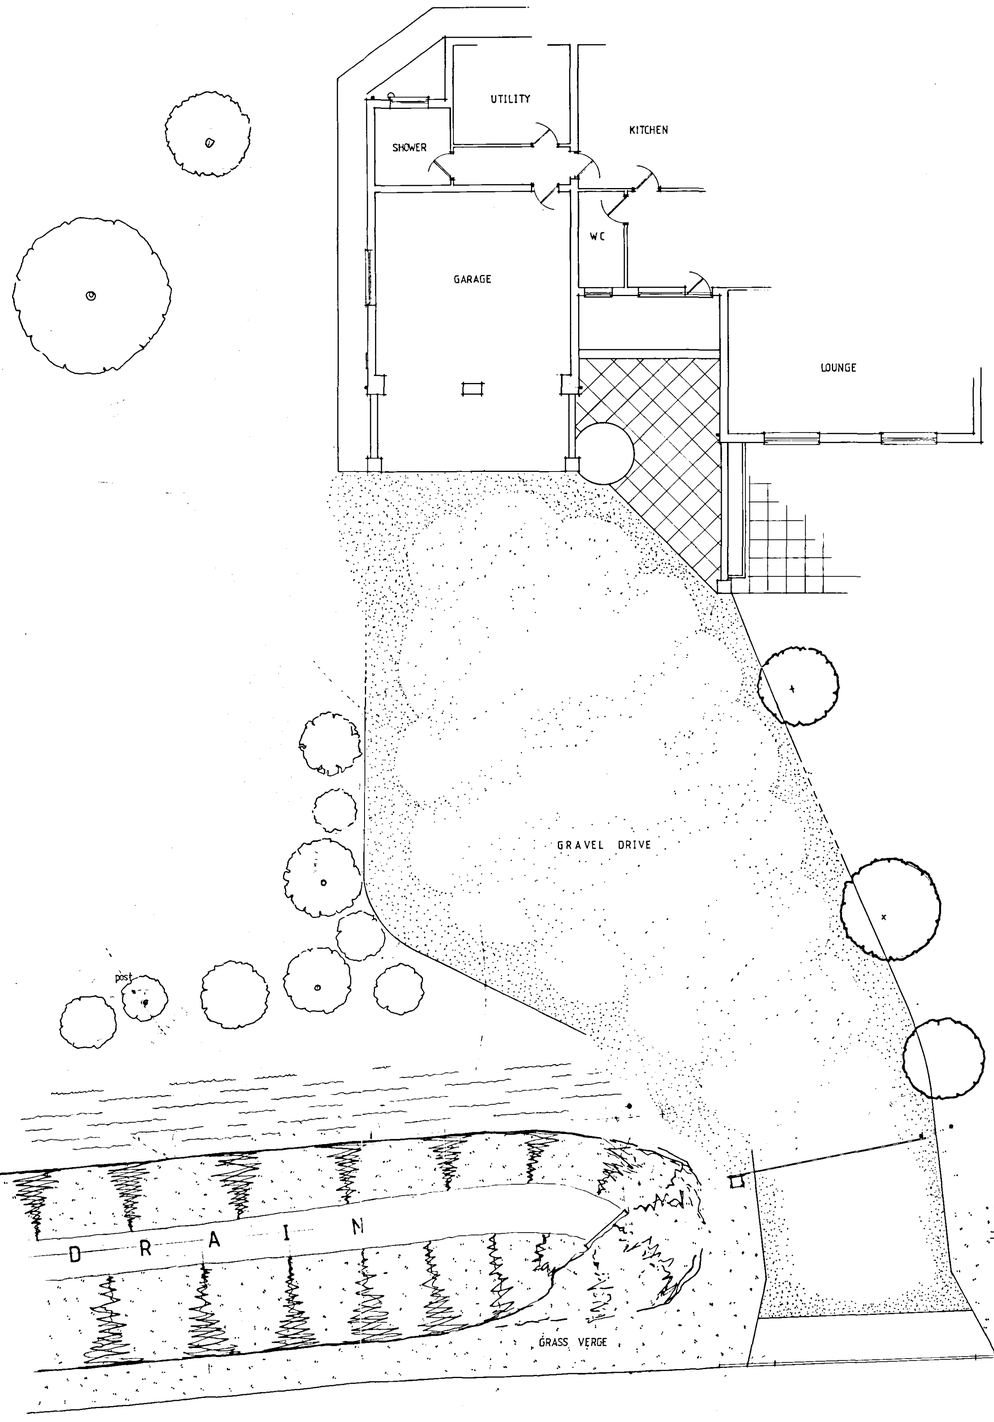

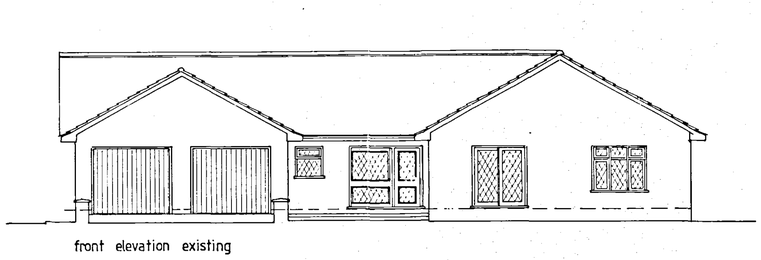

front elevation existing

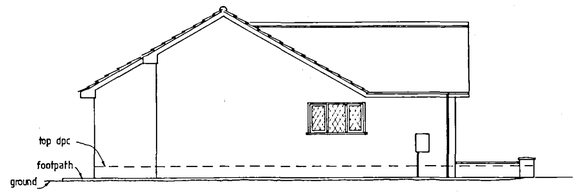

side elevation existing

Planning & Development
31 MAR 2005
Ref: 0431/05

WINSLOW GATE

PLAN EXISTING 1:100