


FRONT

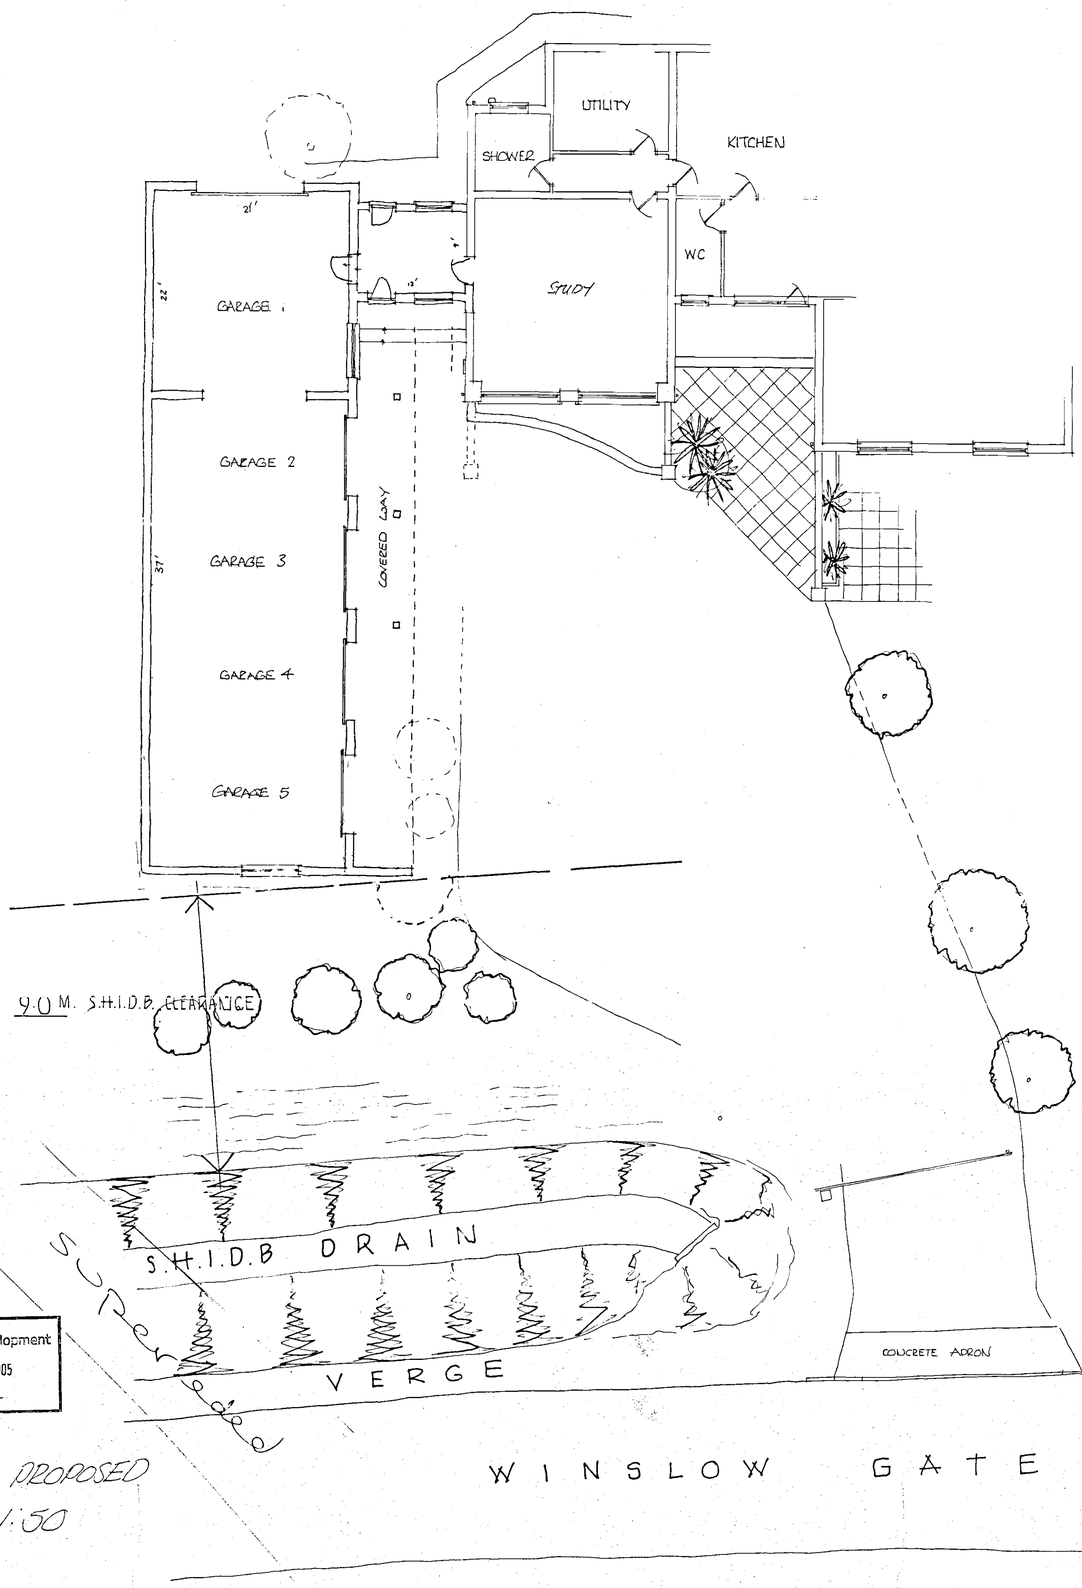

SHDC
Planning & Development
31 MAR 2005
Ref: 0431/05

PLAN PROPOSED
1:50

WINSLOW GATE