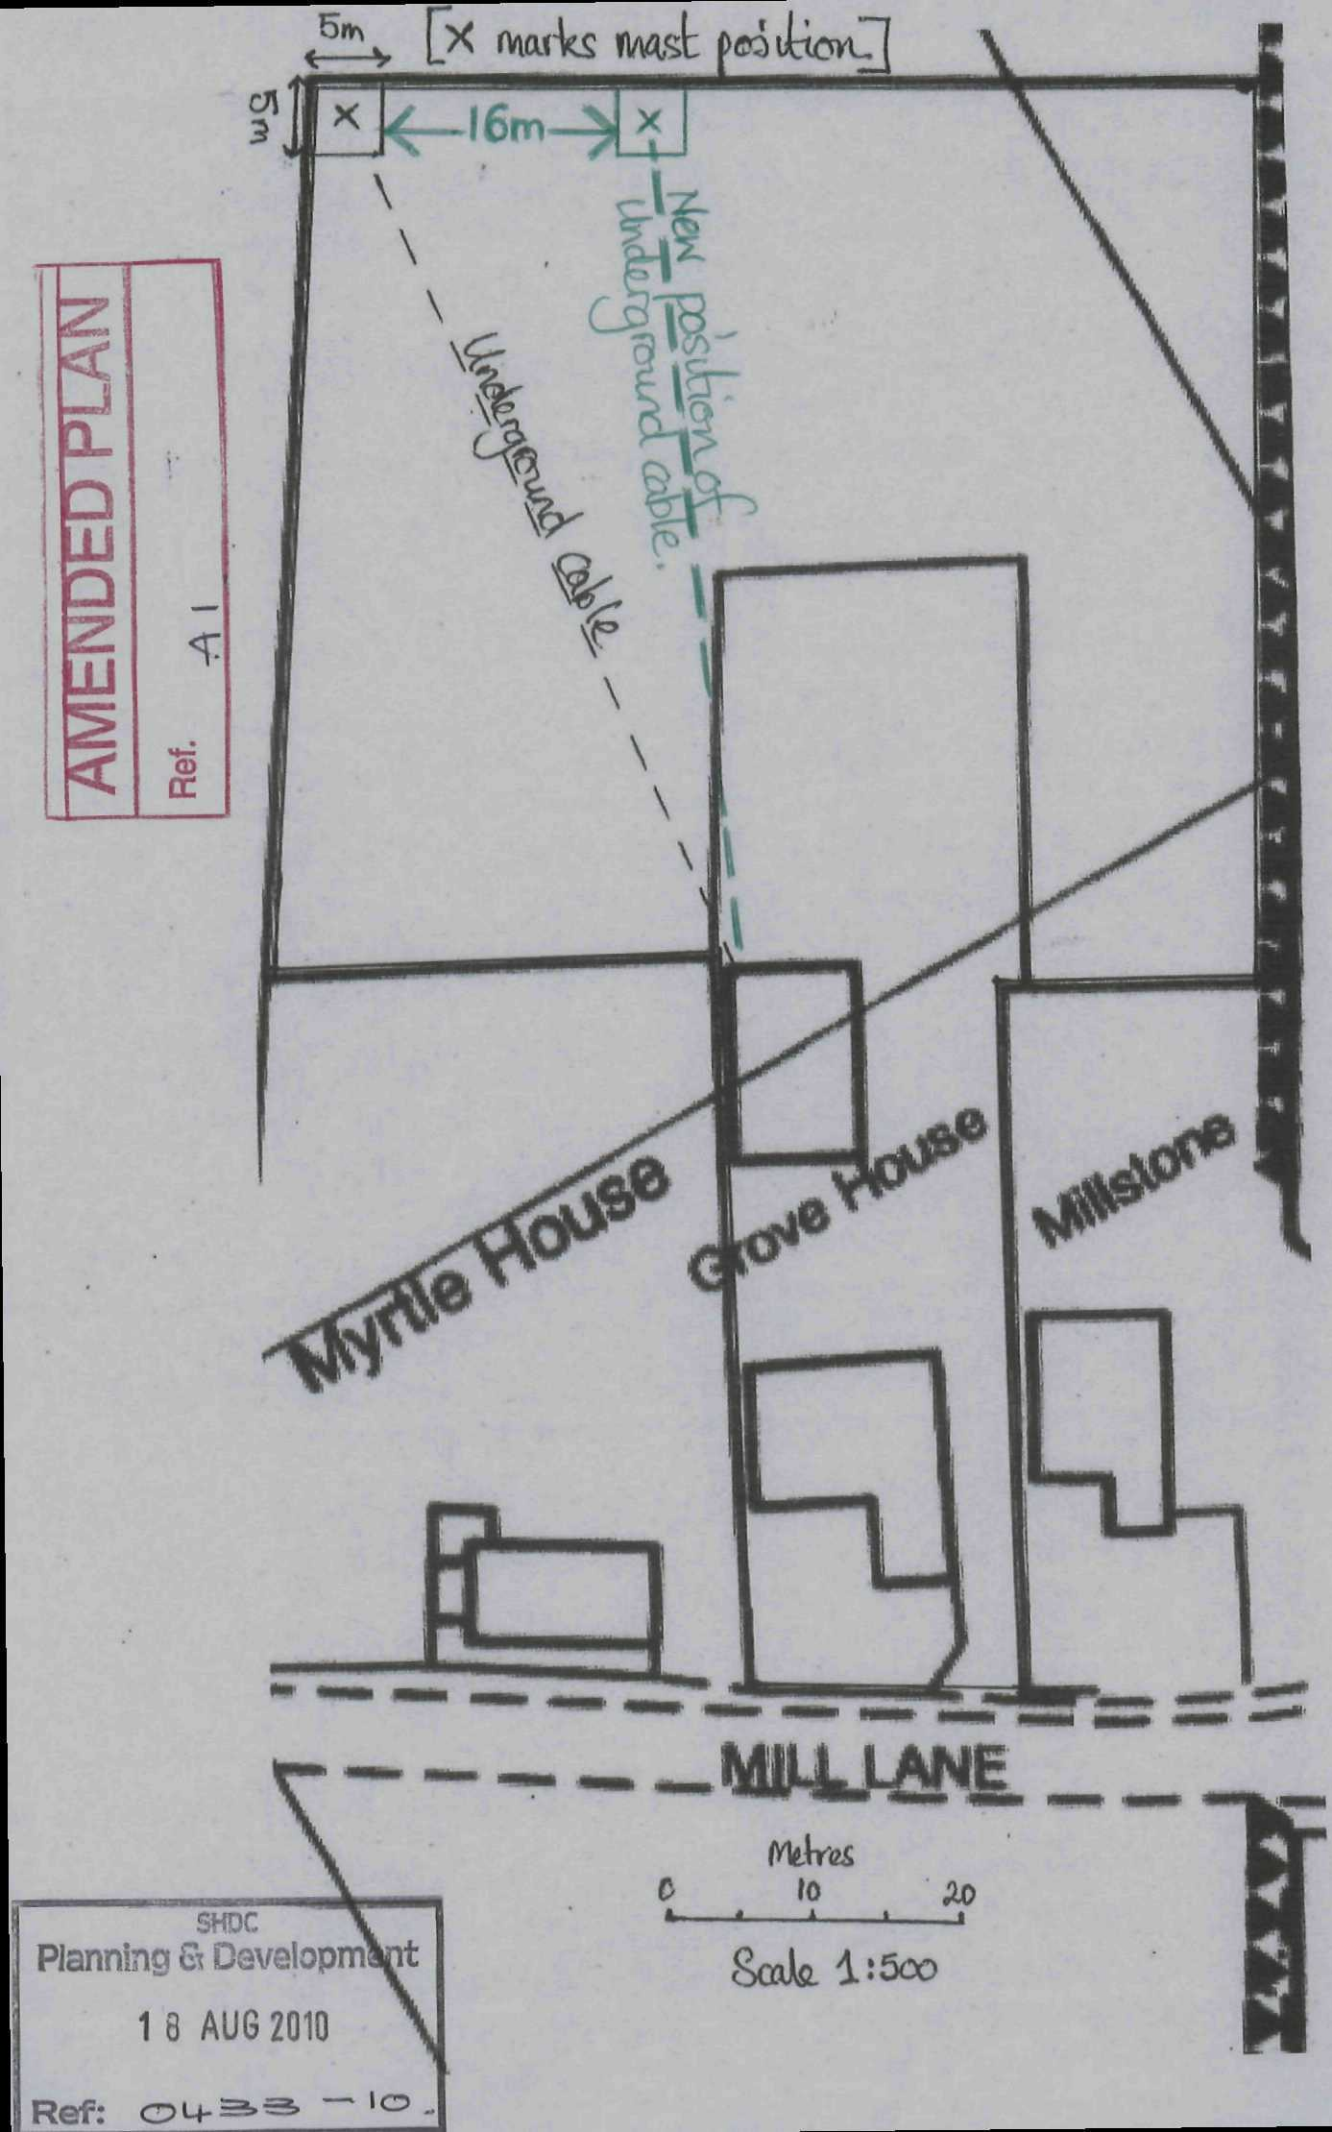

5m
[X marks mast position]
5m
X
16m
X
New position of Underground cable.
Underground cable
AMENDED PLAN
Ref. A1
N
Myrtle House
Grove House
Millstone
MILL LANE
Metres
0
10
20
Scale 1:500
SHDC
Planning & Development
18 AUG 2010
Ref: 0433 - 10