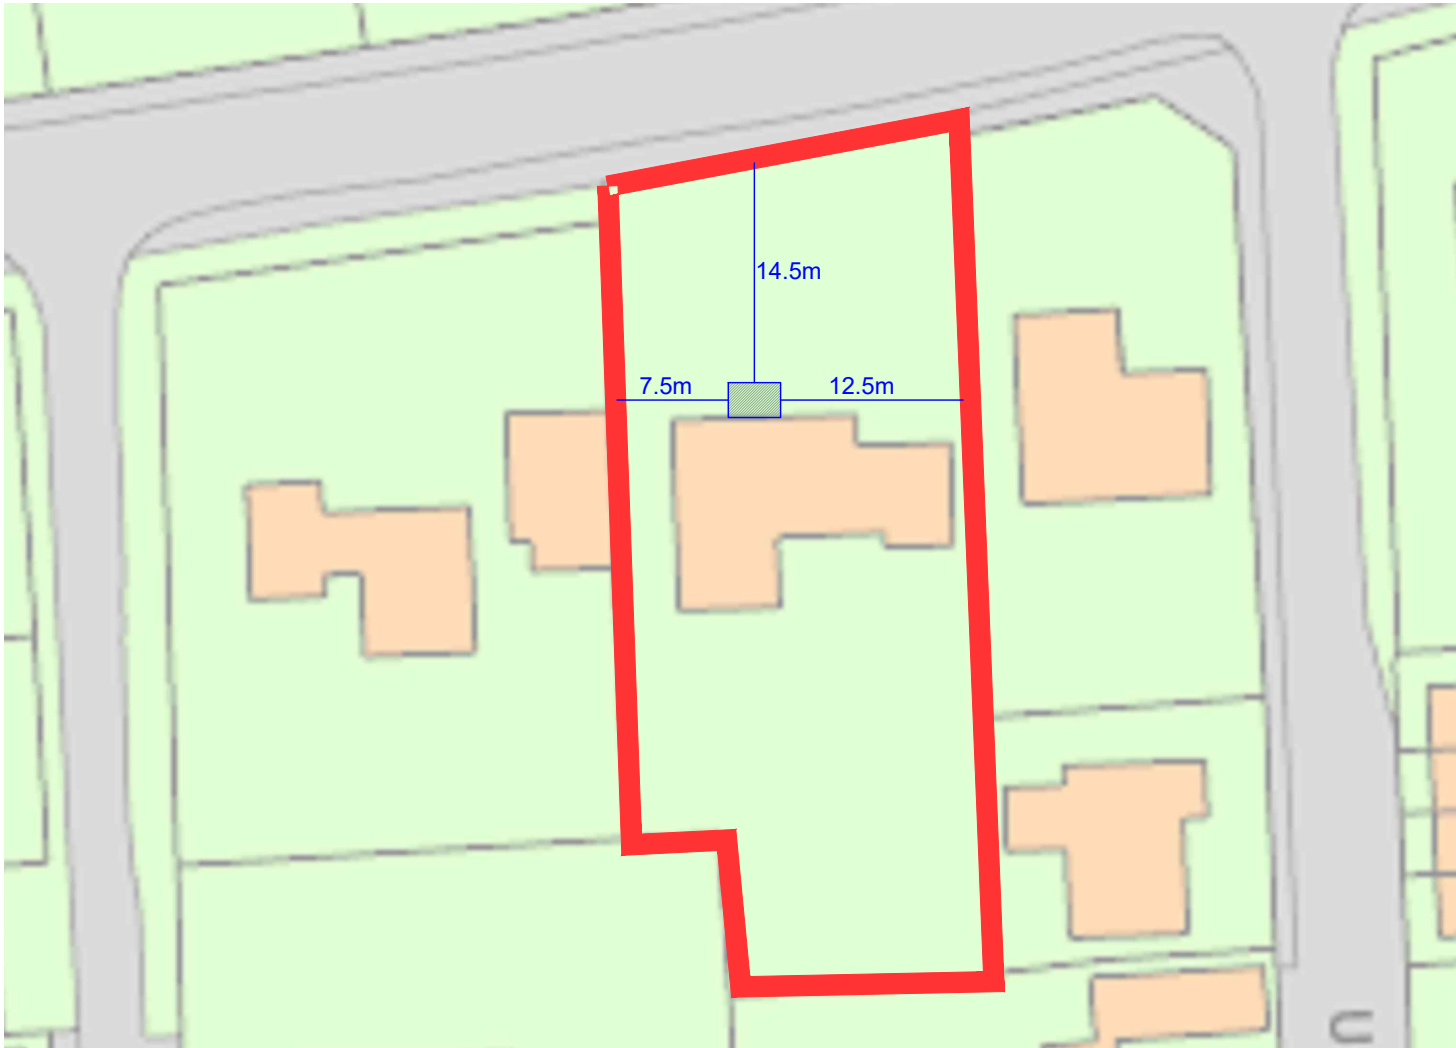


1 Site Block Plan
1:500

Client:
MR & MRS Vijayarathnam

Project:
24 FLEET ROAD
HOLBEACH
PE12 8LA

Drawing Title:
SITE BLOCK PLAN

Project No:	Drawing No:	REV.	Paper Size:
19_1319	BP	-	A4
DATE	SCALE	DRAWN	CHECKED
DEC 2019	1:500		AF

WORK STAGE:

☐ Concept Design

☒ Planning Application

☐ Building Regulations

☐ Tender Issue

☐ Contract Issue

☐ Working drawings

architecture + consultation + PM