
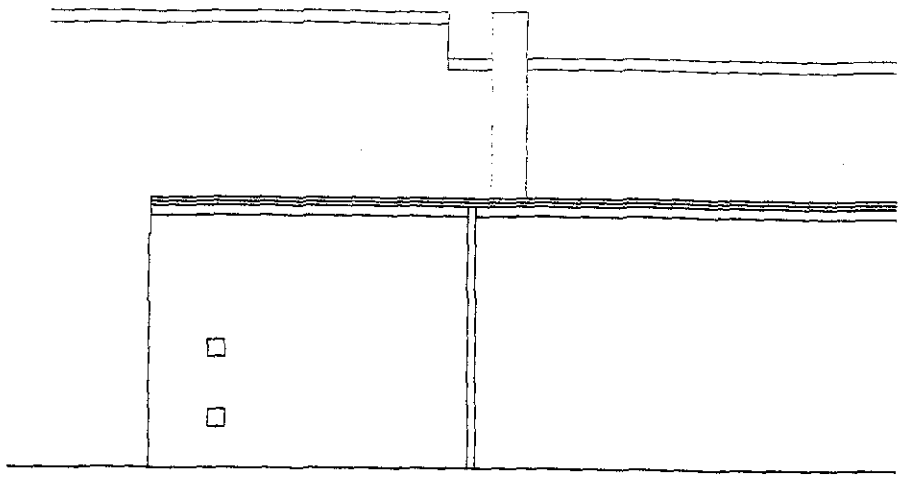



EXISTING SIDE ELEVATION 1:100

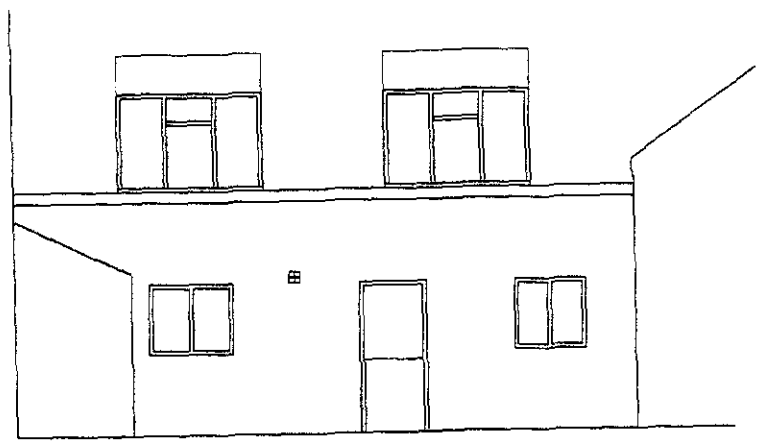


EXISTING REAR ELEVATION 1:100

DETERMINED PLAN

Ref: 0438/03

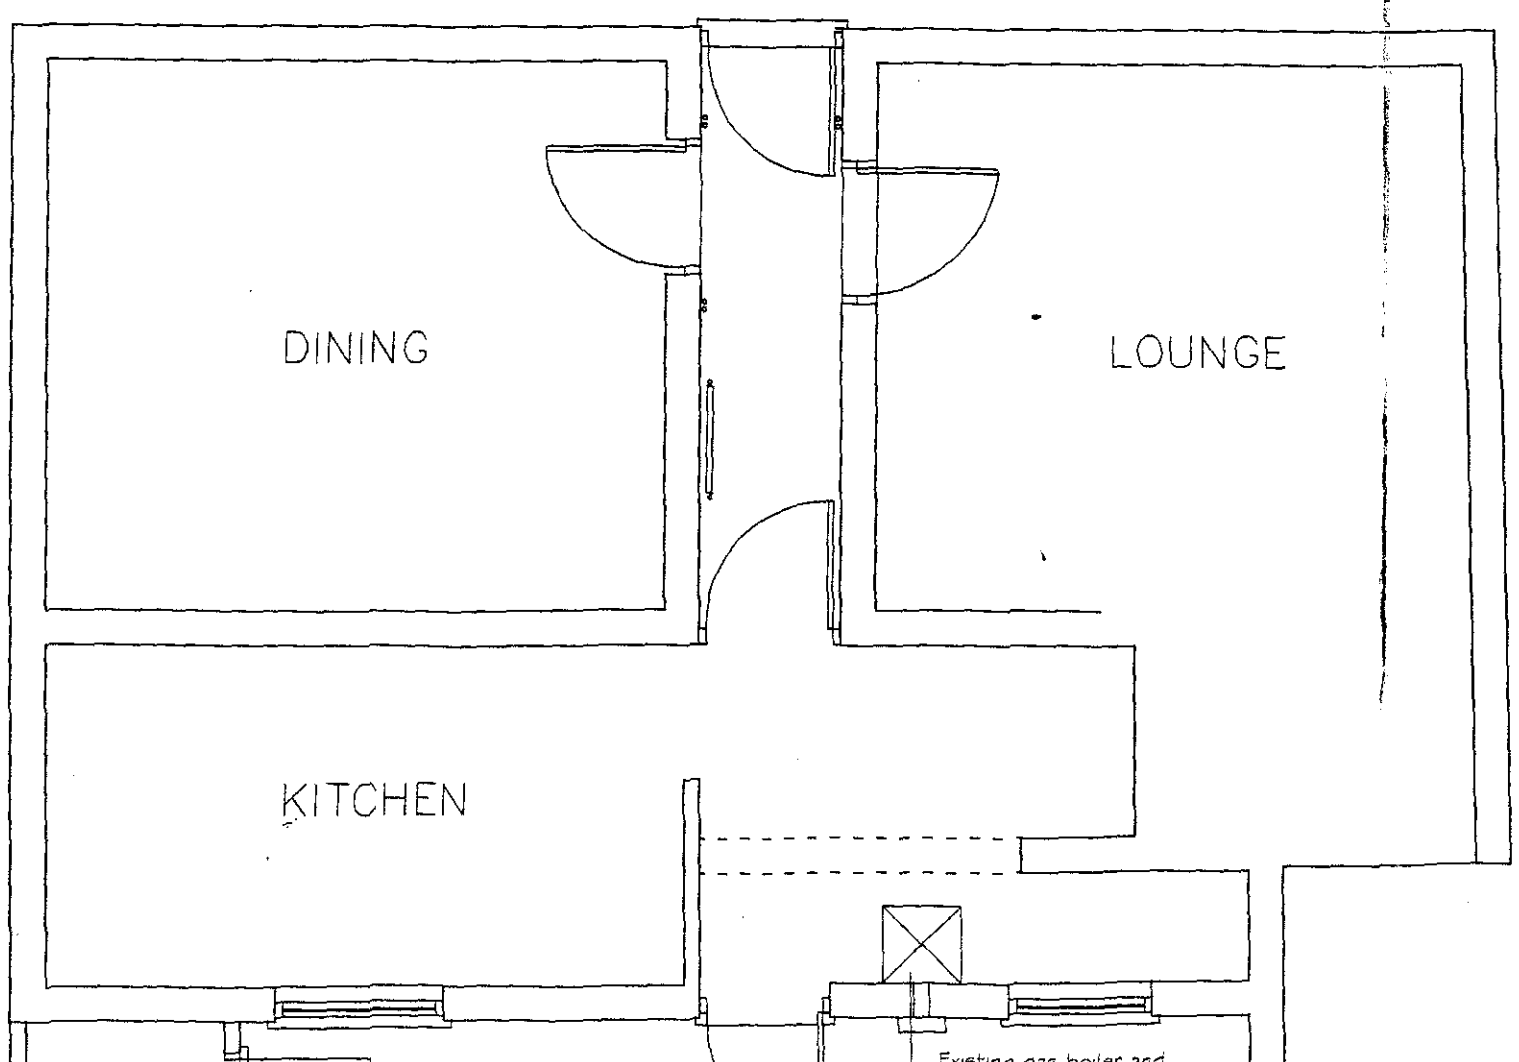

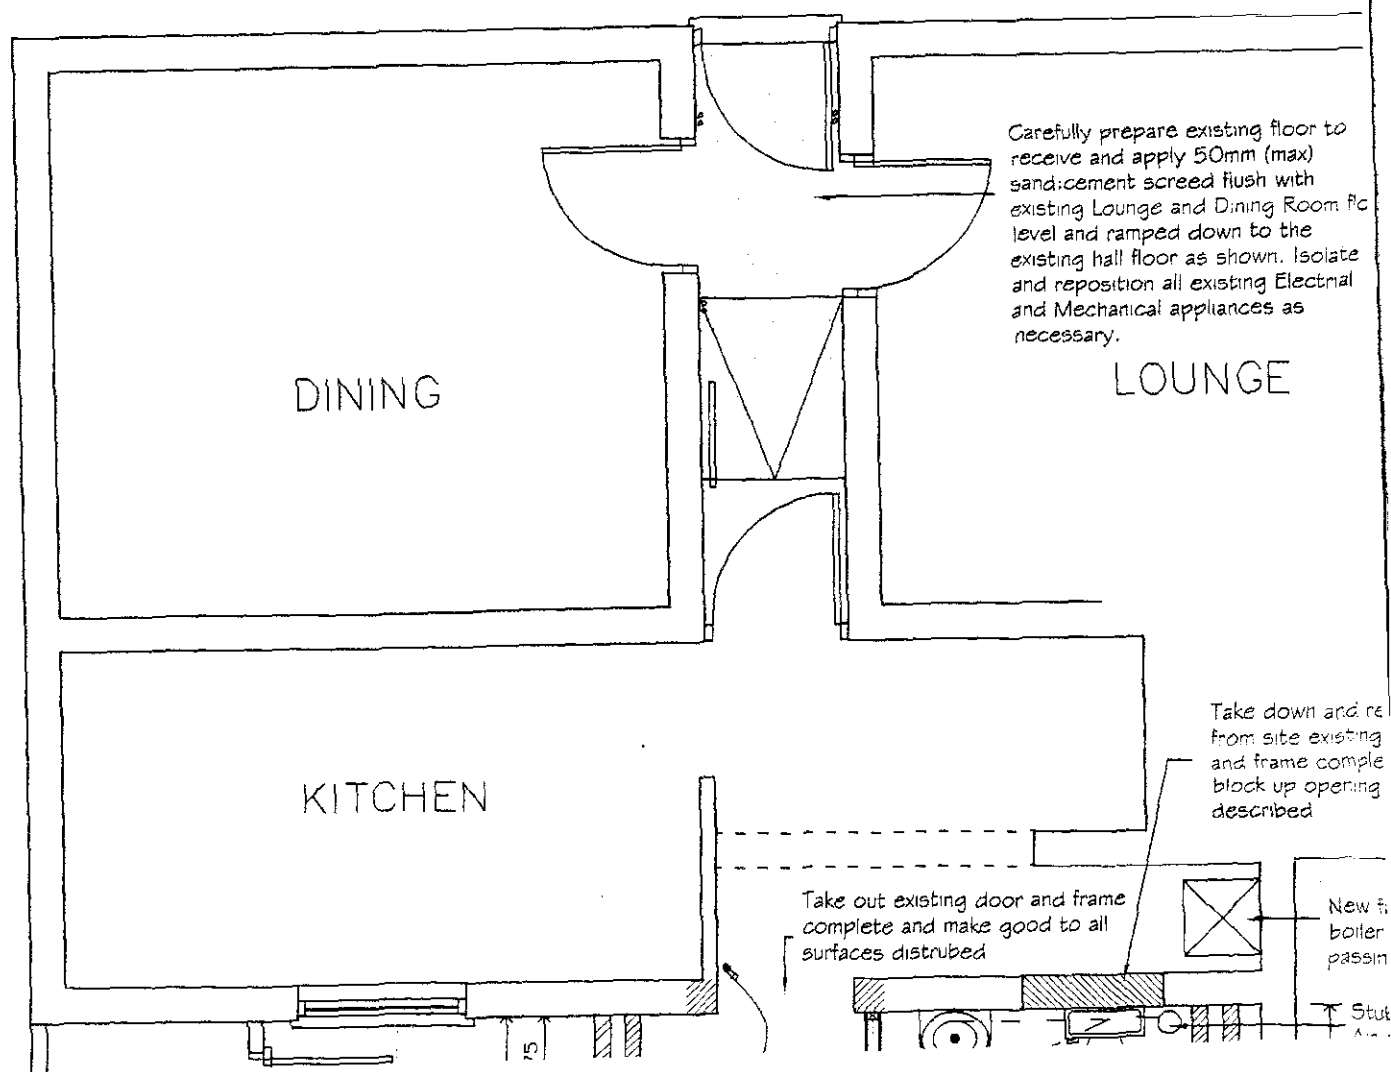

KITCHEN

Existing gas boiler and flue to be isolated and removed complete.

DETERMINED PLAN

EXISTING LAYOUT 1:50

KITCHEN

block up opening as described

Take out existing door and frame complete and make good to all surfaces distrubed

New fan
boiler wit
passing t

Stub s
Air adm

LOBBY

SHOWEROOM

D1

Drain B

D3

1500

500

300

1475

Drain C

D2

Stud partition walling

2000

575

1000

1600

6775

1810

1790

LEVEL 10mm BELOW DPC

MH2

Drain A

MH1

A

UP 60mm

Kee Klamp handrails to ramps

DOWN 150mm

1500

BEDROOM

RWP

4235

150

Existing
be mainta


Existing

Ground le
re-grade
concrete


A

Ref 04/38/03
Rev 4/6/04


PROPOSED LAYOUT 1:5

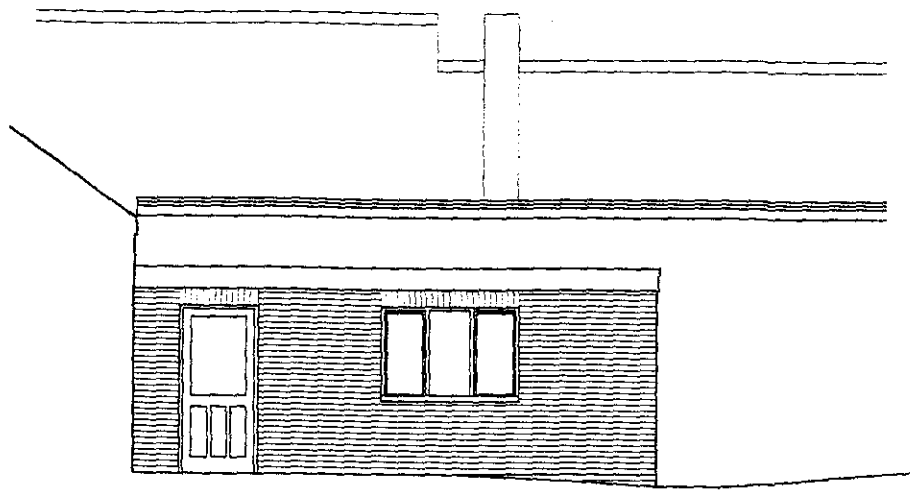


PROPOSED SIDE ELEVATION 1:100

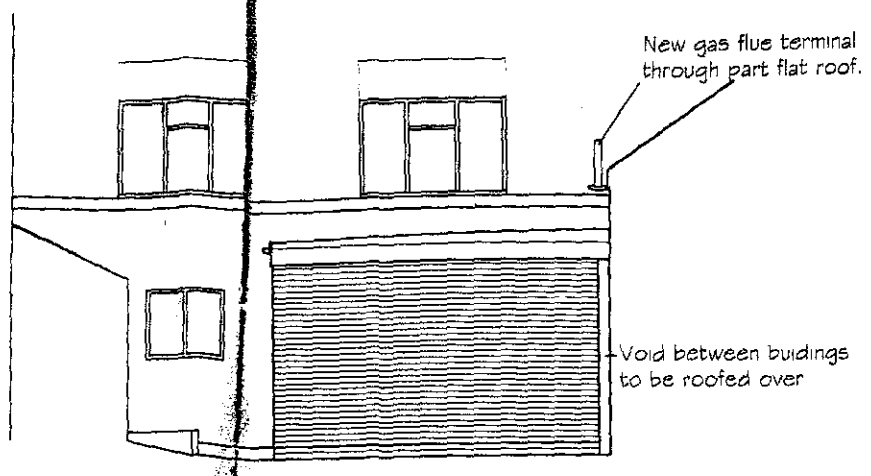

PROPOSED REAR ELEVATION 1:100

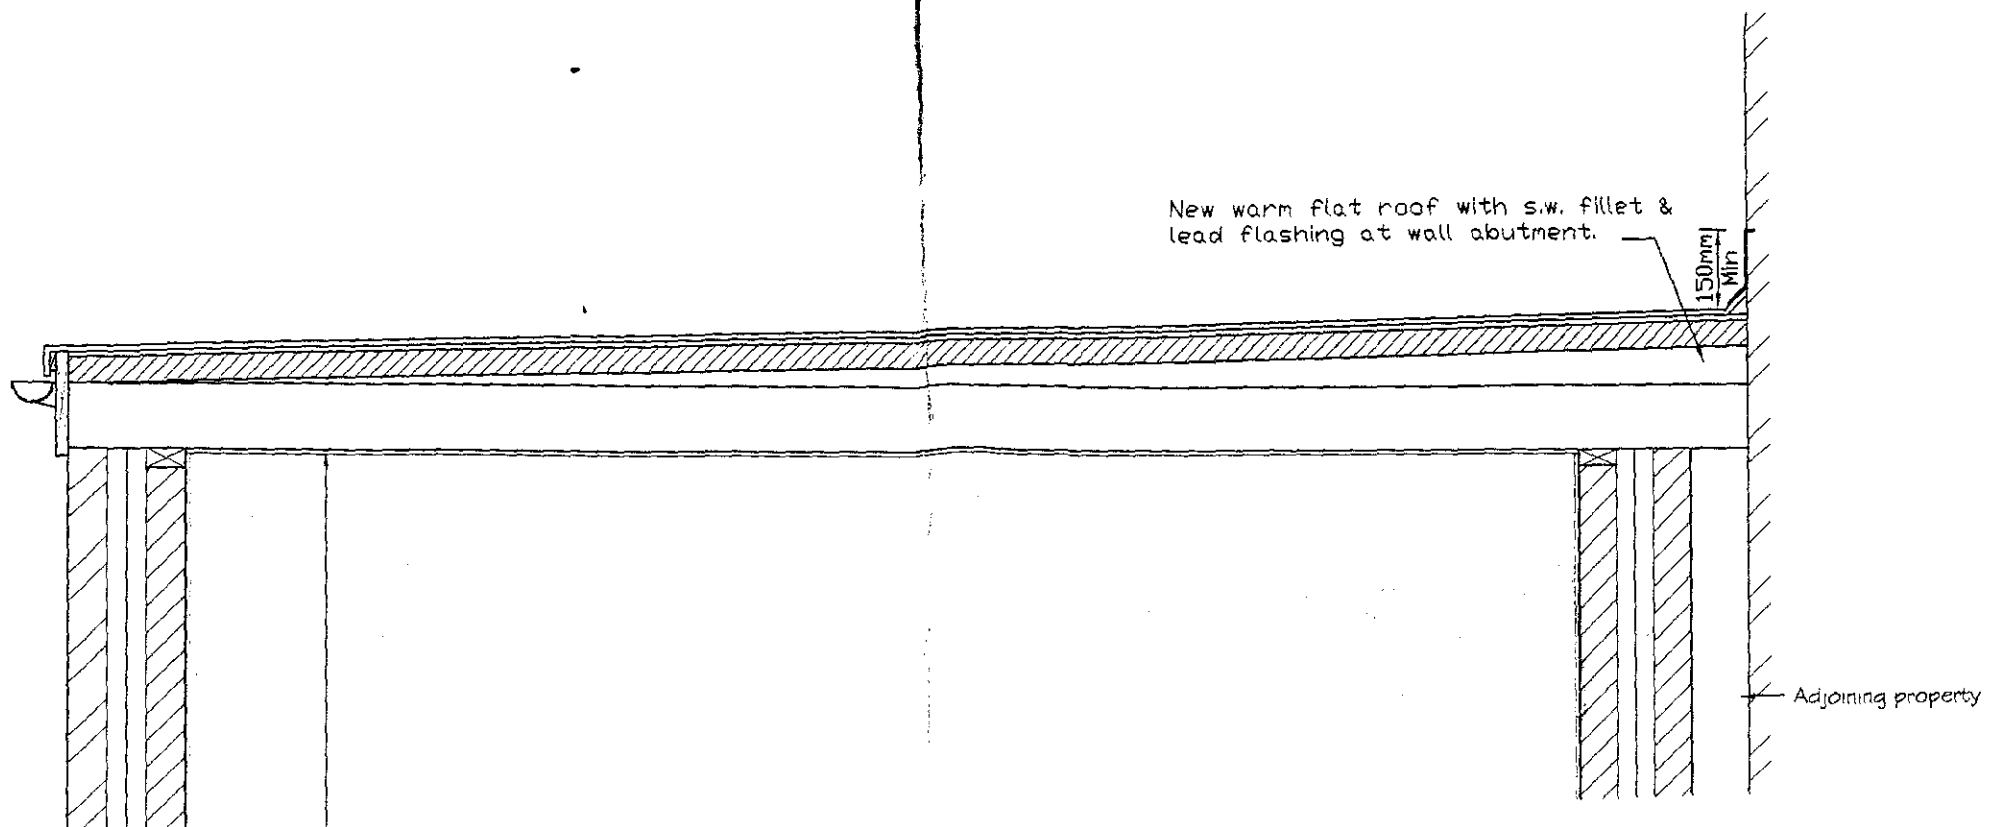

gas
oof.
Dergo
valve

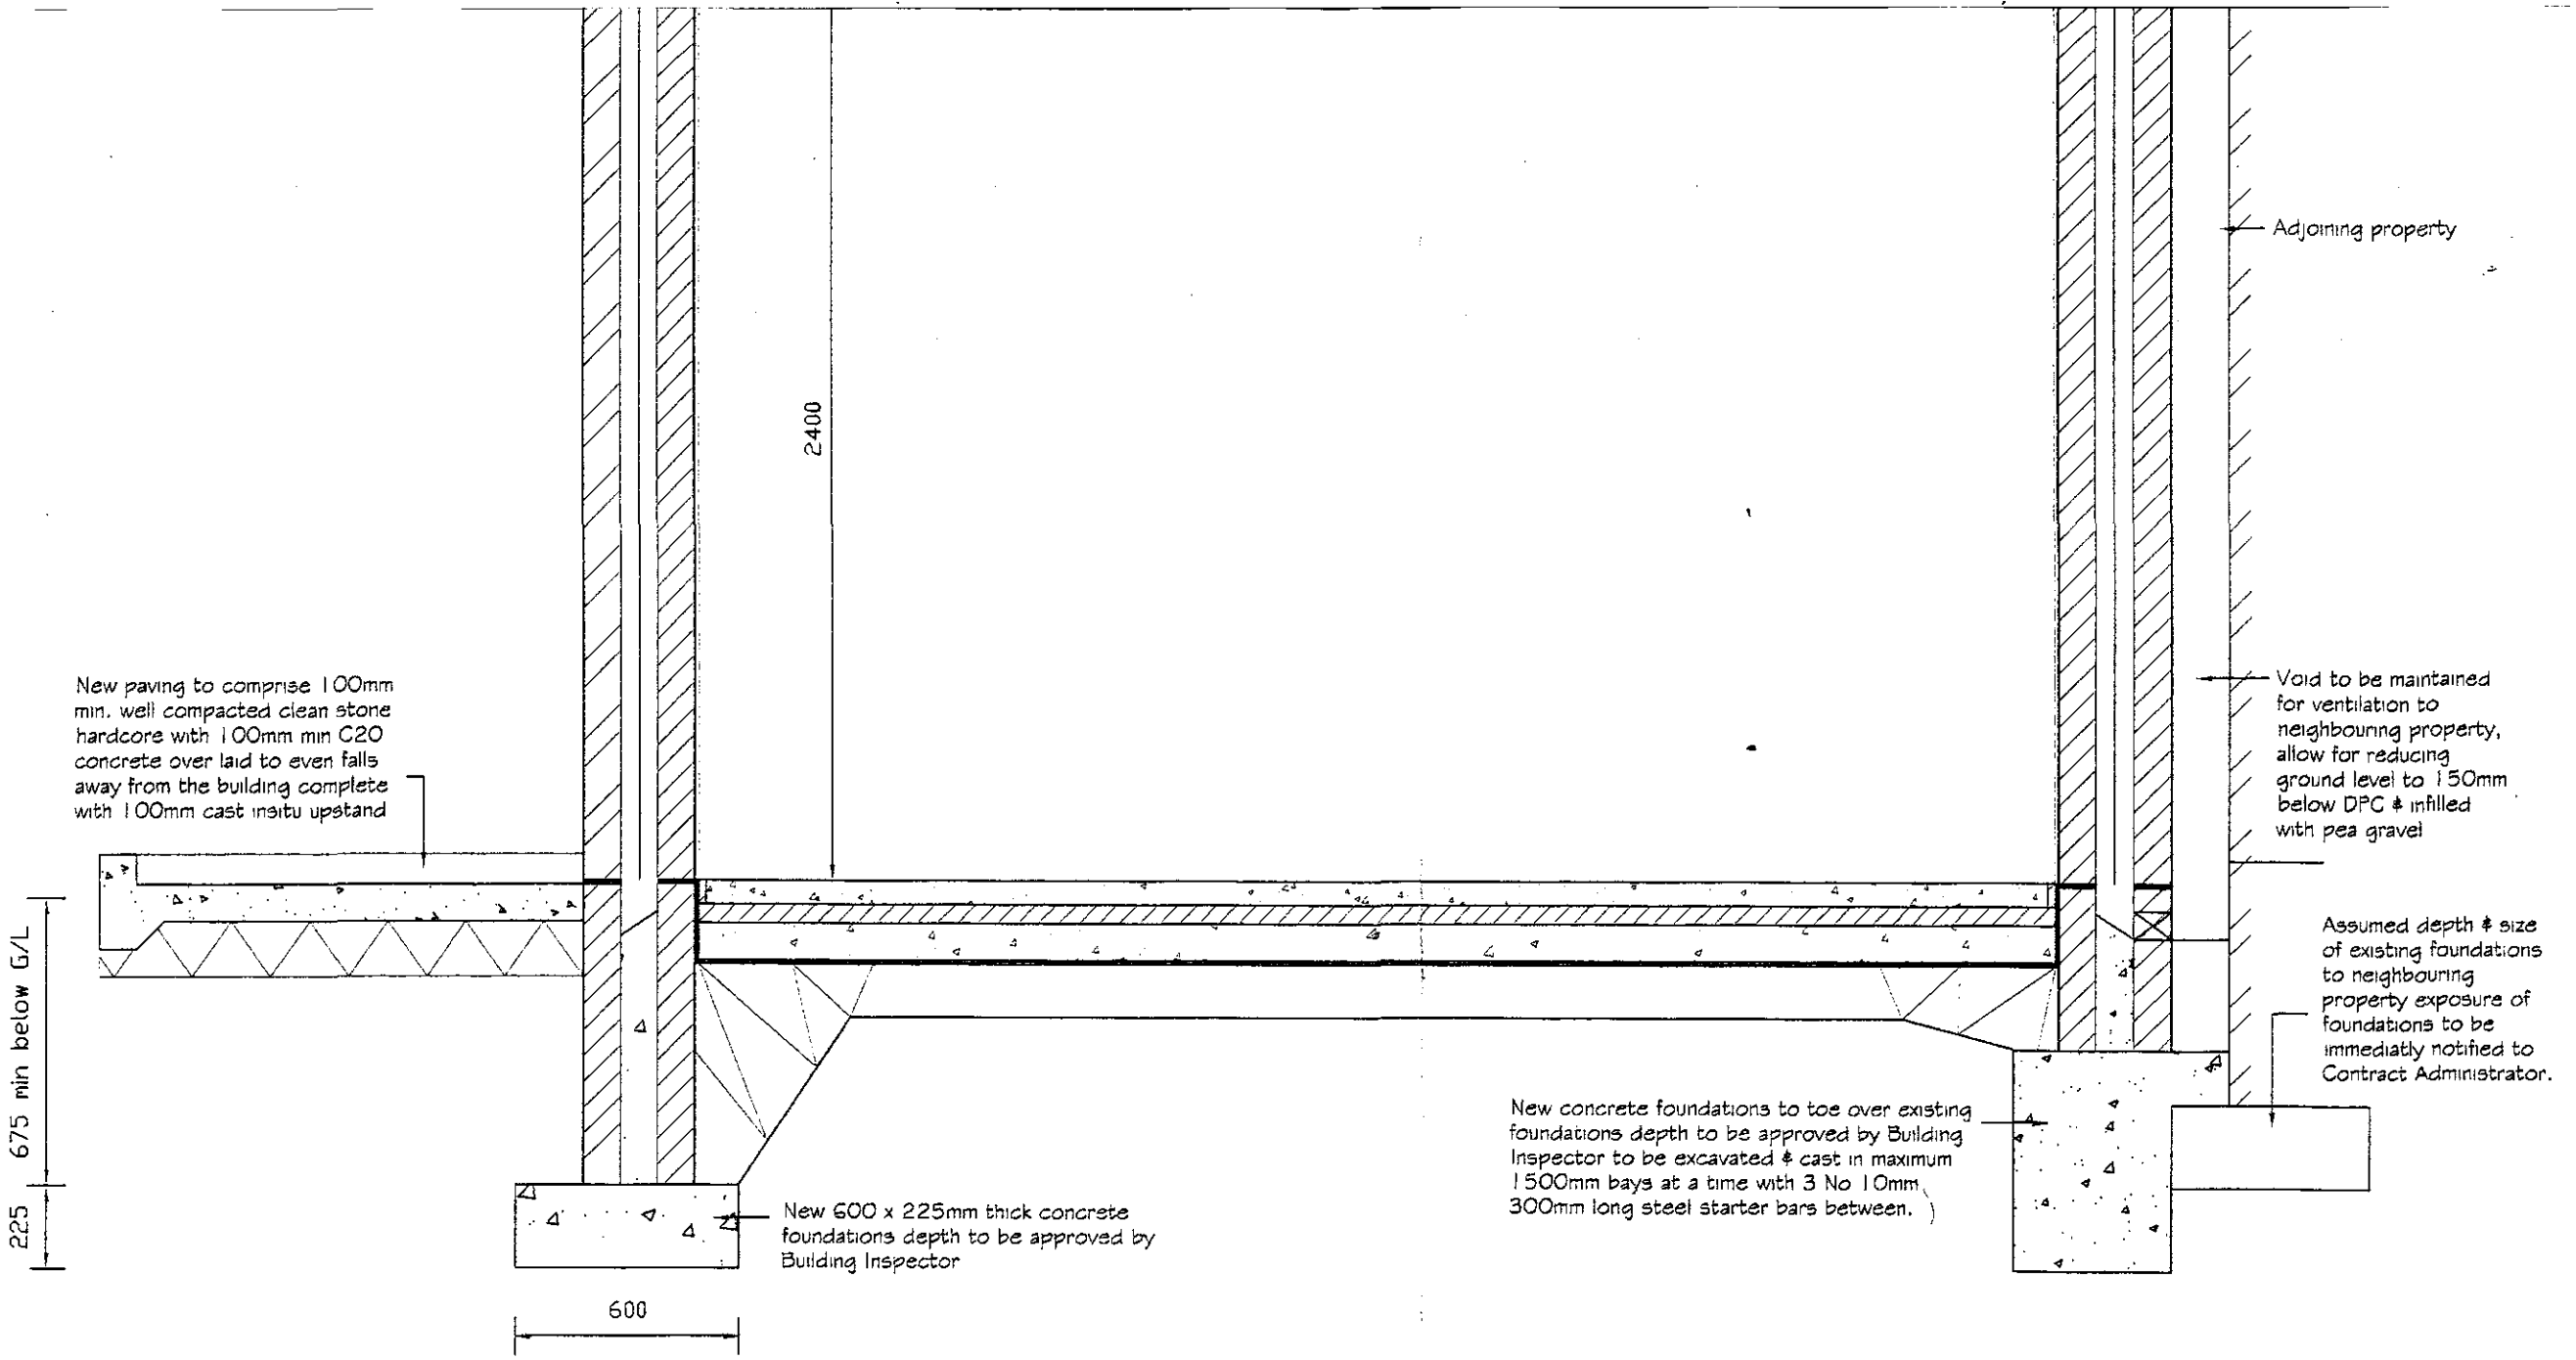

SECTION A–A 1:20

PLAN

CARE & REPAIR		Longhurst Housing Association, Friars House,Quaker Lane, Boston. PE21 6DZ Tel: 01205 354477 Fax: 01205 366854
Client Mr & Mrs McDonough	Job Title: Myrtle House, Old Main Rd Fleet Hargate	Drwg. Title: Existing & Proposed Le Elevations & Details