


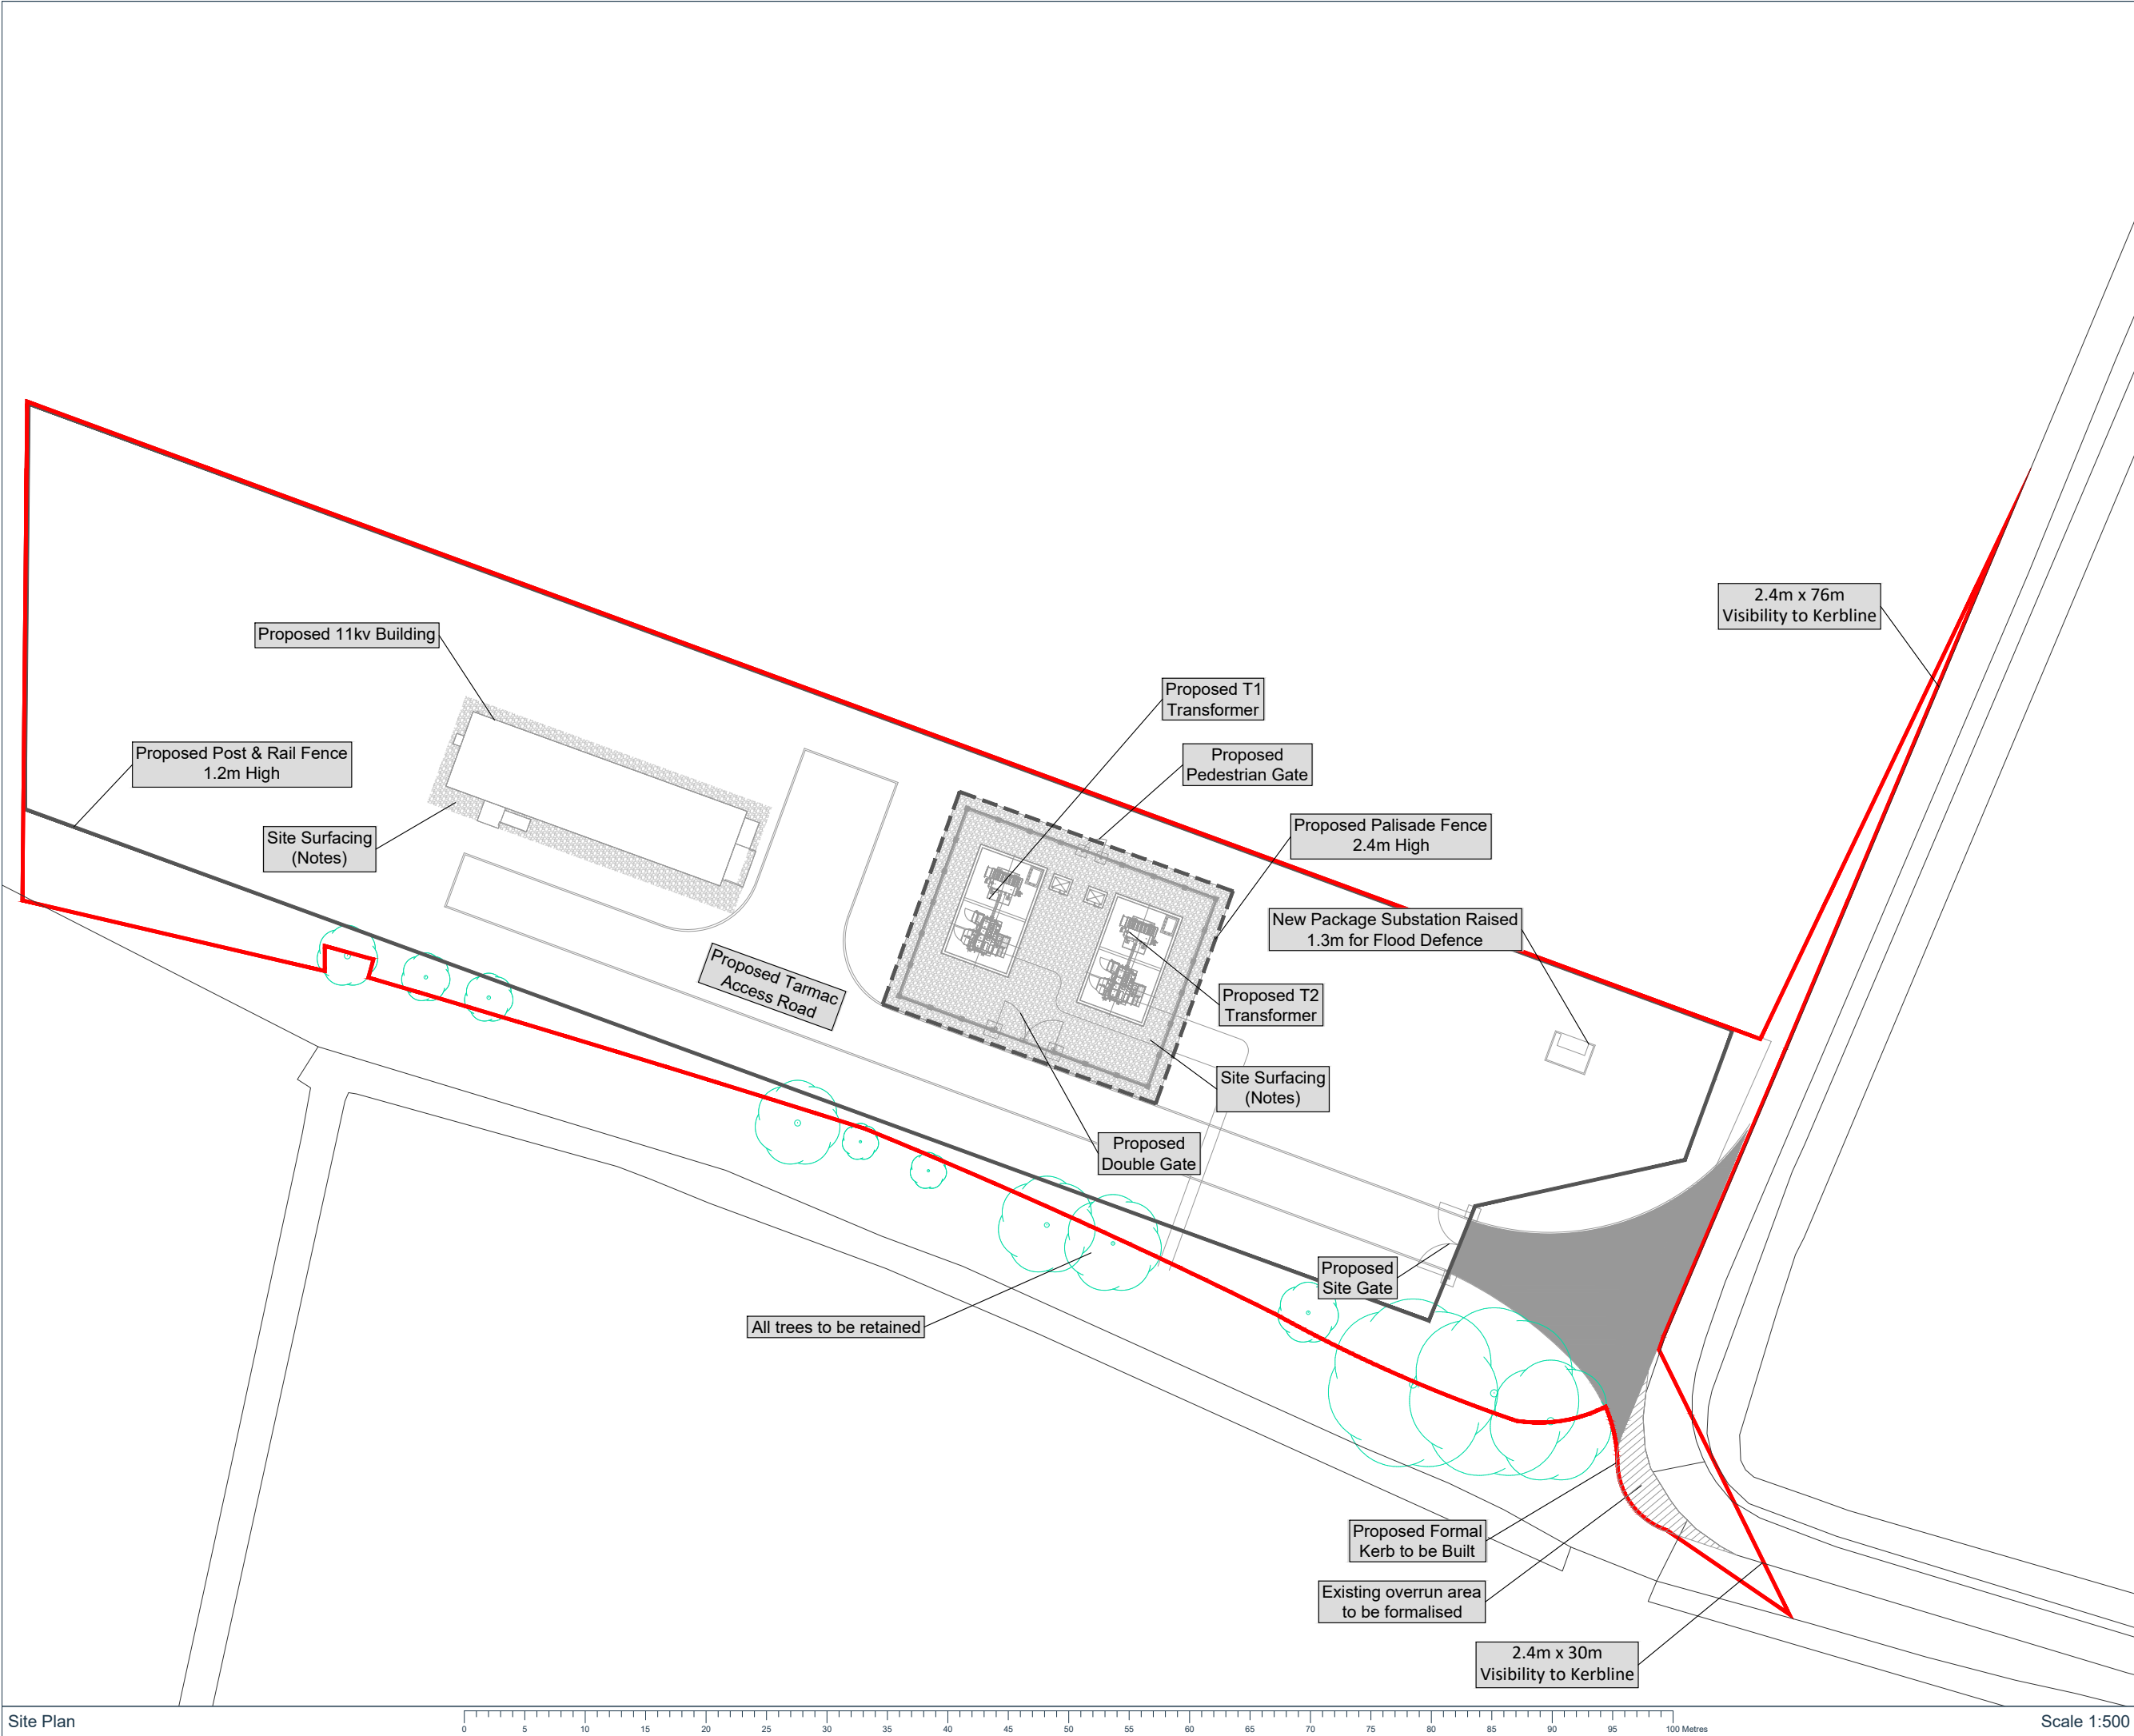

- Key:
- Planning Application Area (5376.17m²)
 - Proposed Site Access
 - Existing Overrun Area to be Formalised
 - Proposed Formal Kerb to be Built

Notes:

SITE SURFACED AREA SHALL BE STRIPPED OFF 225mm TOP SOIL AND BACK FILLED TO FINISHED SITE LEVEL WITH 150mm THICK TYPE 1 SUB BASE AND FINISHED WITH 75mm LAYER OFF 20mm SINGLE SIZED GRANITE CHIPPINGS. TERRAM T1300 GEOTEXTILE TO BE PLACED BETWEEN THE TYPE 1 SUB BASE AND GRANITE CHIPPINGS LAYERS

Signed:

Date:

Applicant:
N/A

Location:
Branches Lane, Cyprus Lodge, Fleet, South Holland, Lincolnshire, PE12 8PD

Coords: 536914, 323422

Scheme Name:
EP - Holbeach Primary Substation

Drawing Name:
Proposed Site Layout Plan

Drawing No: 22007610_PLN_SI_6.1

Rev	Date	Description
-	01.05.2025	First Issue

Drawn:	NR	
Approved:	LD/LD-W	
Sheet No:	1 of 1	
Sheet Size:	A3	