


C:\Users\NathanRead\Documents\Evoke Transport\Evoke Projects - Documents\Birmingham\B-2024\B-24-0043 Holbeach Primary Substation\50 Drawings\51 AutoCAD\B-24-0043.004 GAA.dwg

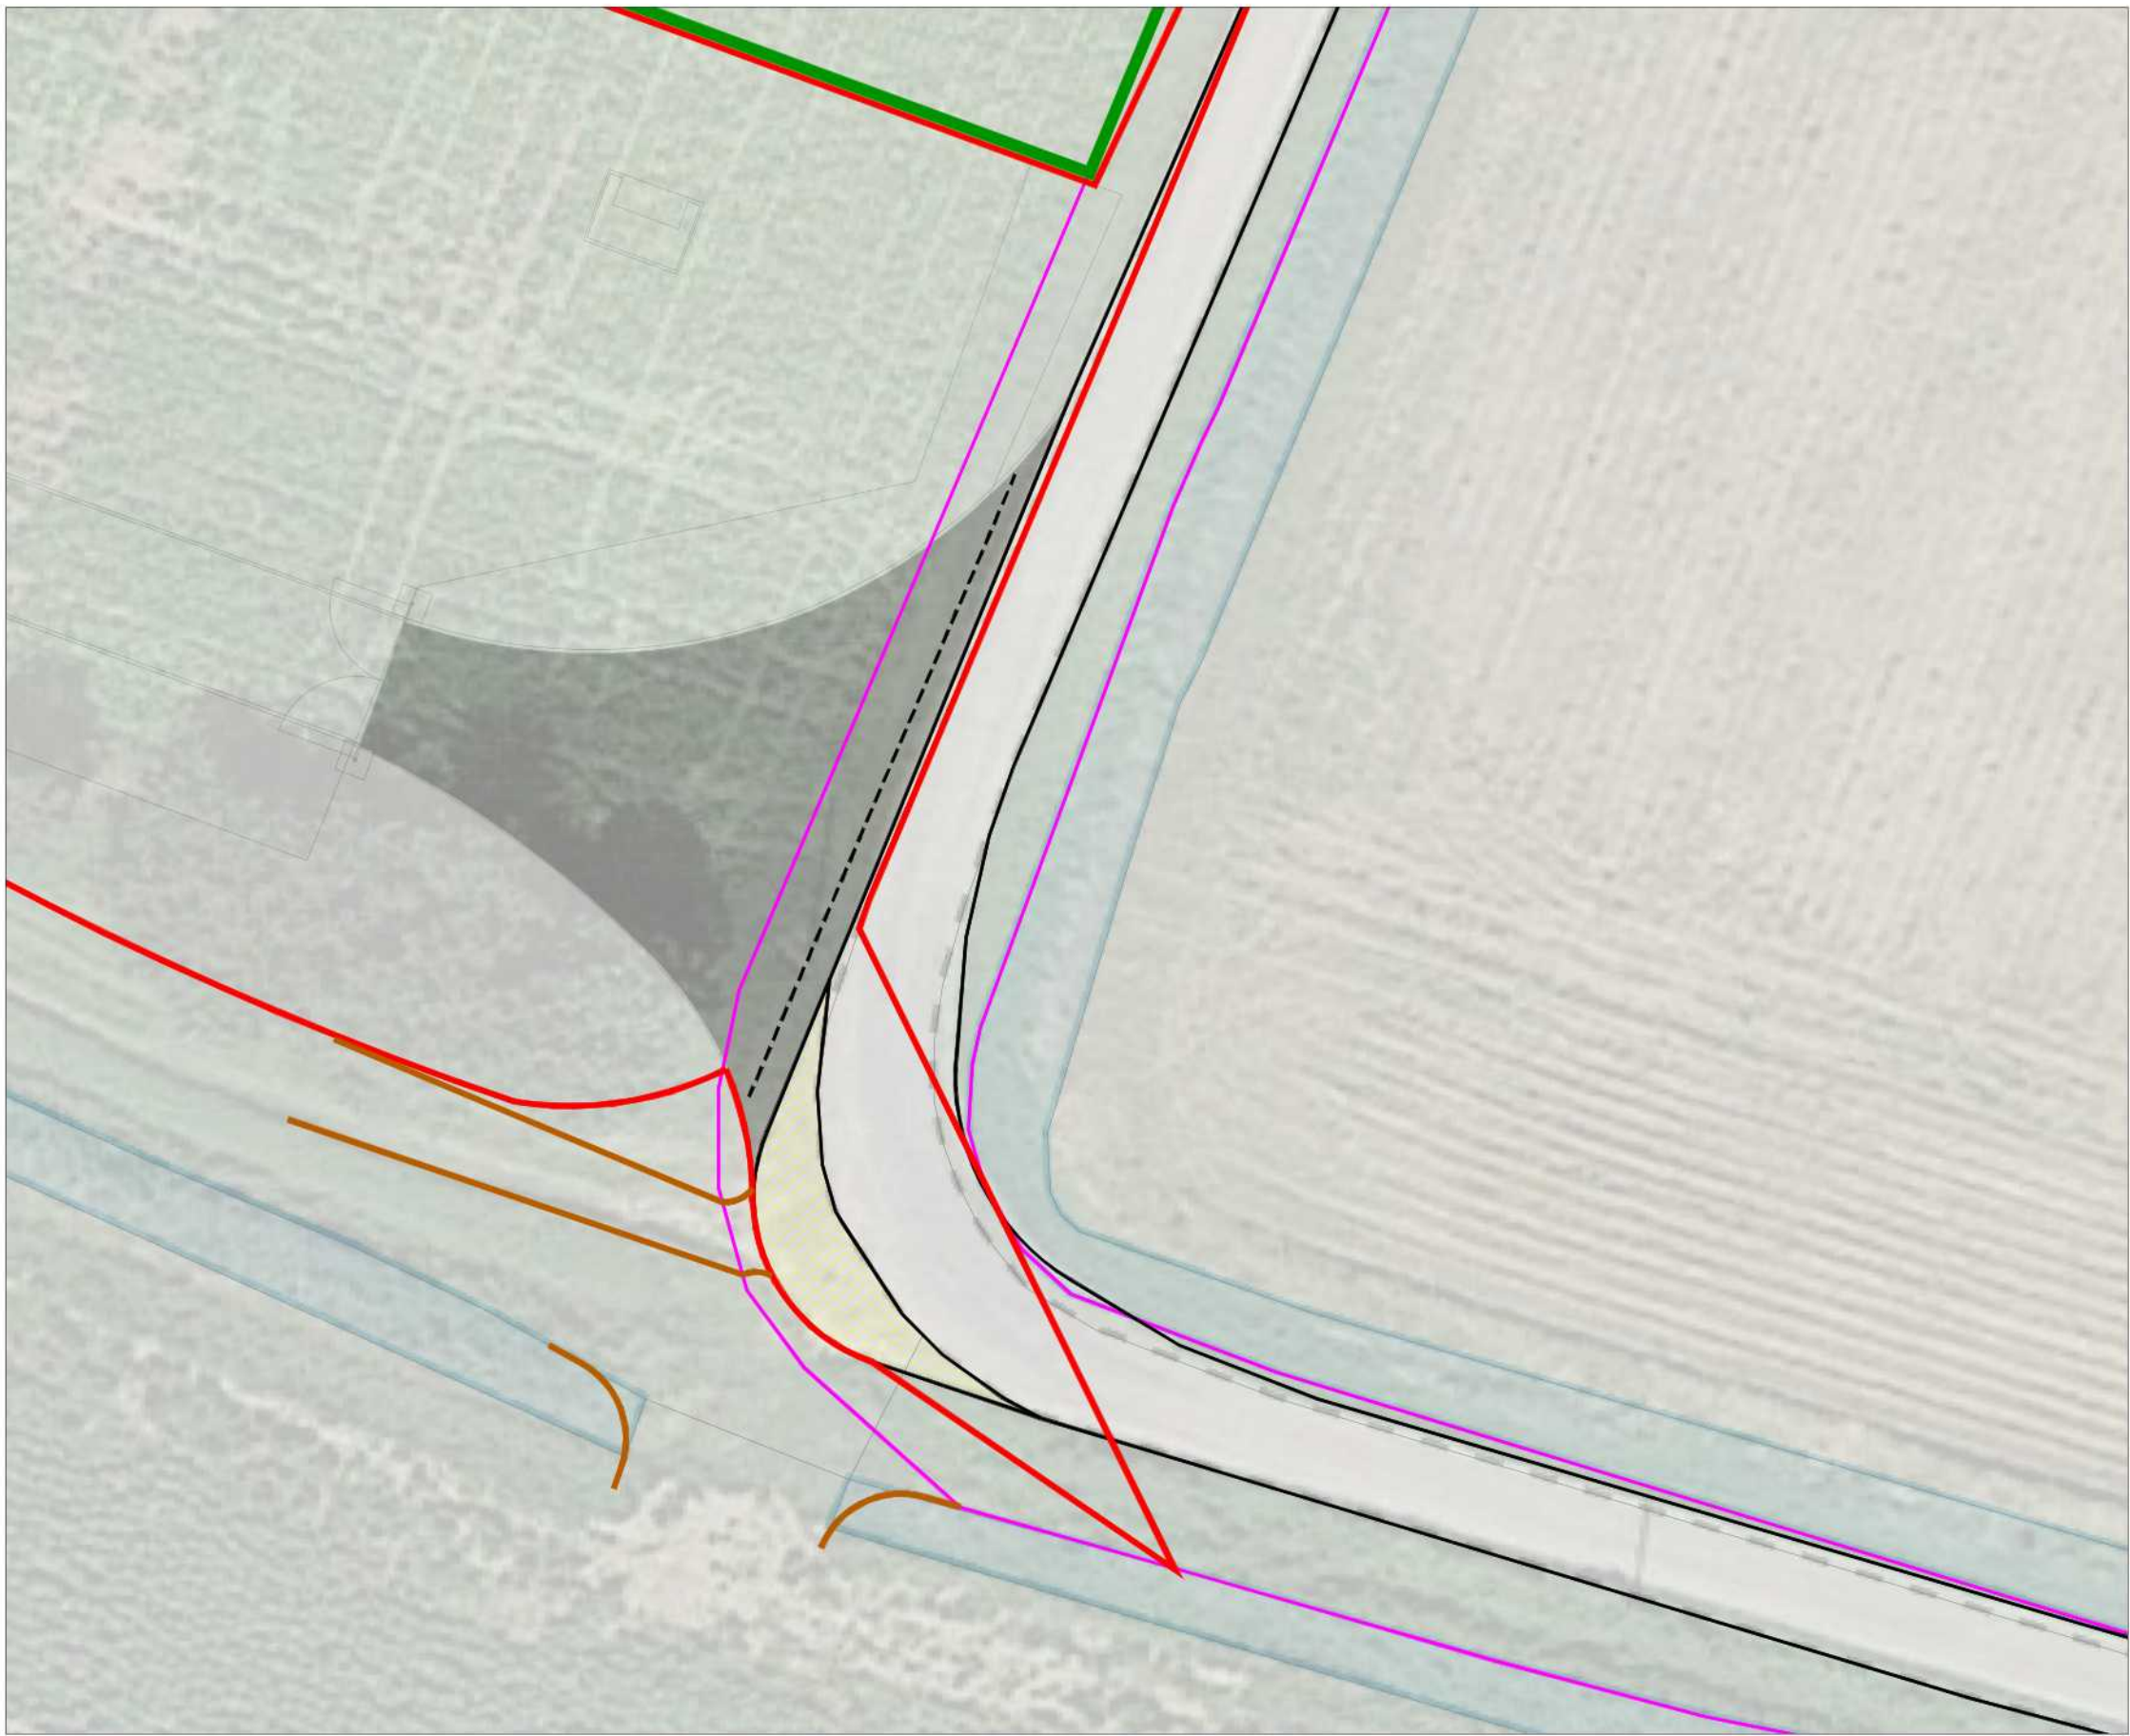

NOTES

- DO NOT SCALE FROM THIS DRAWING. WORK FROM FIGURED DIMENSIONS ONLY.
- EVOKE TRANSPORT PLANNING CONSULTANTS LIMITED ACCEPTS NO RESPONSIBILITY FOR THE ACCURACY OF THIRD PARTY INFORMATION - THIS MUST BE TREATED AS INDICATIVE ONLY.
- THIS MAP FEATURES AN OVERLAY OF THE PROPOSED SITE ACCESS, ORDNANCE SURVEY MAPPING, AND GEOLOCATED SATELLITE IMAGERY.
- DETAILED DESIGN WILL BE SUBJECT TO A TOPOGRAPHICAL SURVEY.
- NEW KERBS TO BE DESIGNED TO SUFFICIENT STANDARD TO RETAIN STRENGTH FOLLOWING IMPACT FROM A CONSTRUCTION HEAVY GOODS VEHICLE.
- THE NEW ACCESS ONTO BRANCHES LANE WILL BE CONSTRUCTED TO LINCOLNSHIRE COUNTY COUNCIL SPECIFICATION.

KEY

- SITE BOUNDARY
- HIGHWAY BOUNDARY
- EXISTING ASSUMED KERBLINE FROM SATELLITE IMAGERY
- OS MAPPING KERBLINE
- PROPOSED FORMAL KERB TO BE BUILT
- EXISTING OVERRUN AREA TO BE FORMALISED
- PROPOSED SITE ACCESS JUNCTION PAVING
- INDICATIVE LOCATION OF EXISTING NEIGHBOURING FIELD ACCESS POINTS

B	Updated to include neighbouring field accesses	NR	PK	25.06.25
A	Update to Internal Layout	TW	PK	02.05.25
-	Initial Drawing	TW	PK	12.11.24
Rev	Amendment	Drn	App	Date

Reproduced from Ordnance Survey digital data with the permission of the Controller of His Majesty's Stationery Office, Crown copyright (License number 100061842).

Drawn by	Approved by	Date
TW	PK	02.05.25
Scale	Job No	
1:500 @ A3	B-24-0043	
Drawing No		Rev
B-24-0043/004		B



Evoke Transport Consultants Limited
R+ Building
2 Blagrove Street
Reading, RG1 1AZ

Telephone: 01183 800 182
E: info@evoketransport.co.uk
W: www.evoketransport.co.uk

Project Name

**HOLBEACH
PRIMARY SUBSTATION**

Drawing Title

**GENERAL ACCESS ARRANGEMENT
OS AND SATELLITE OVERLAY**

Client

**DALCOUR MACLAREN
LIMITED**