




VIEW ON ARROW 'A'
SCALE 1:100

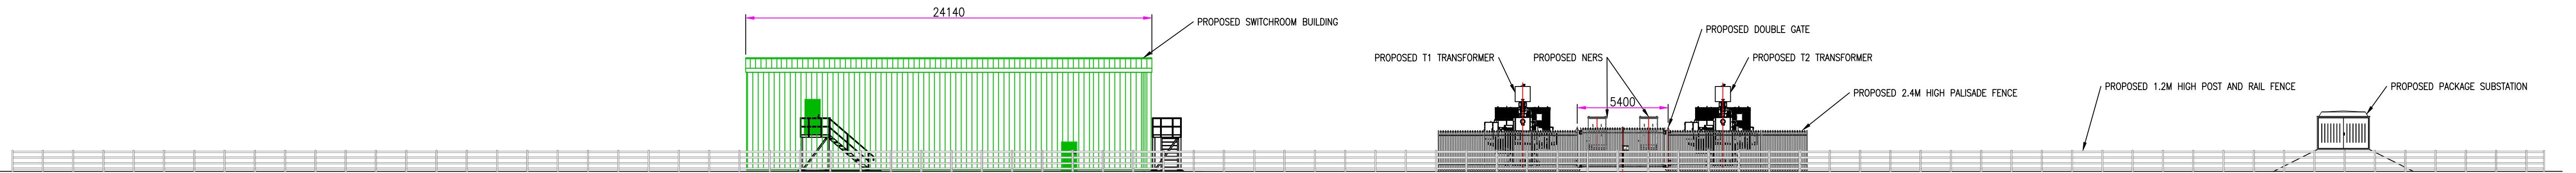


VIEW ON ARROW 'B'
SCALE 1:200

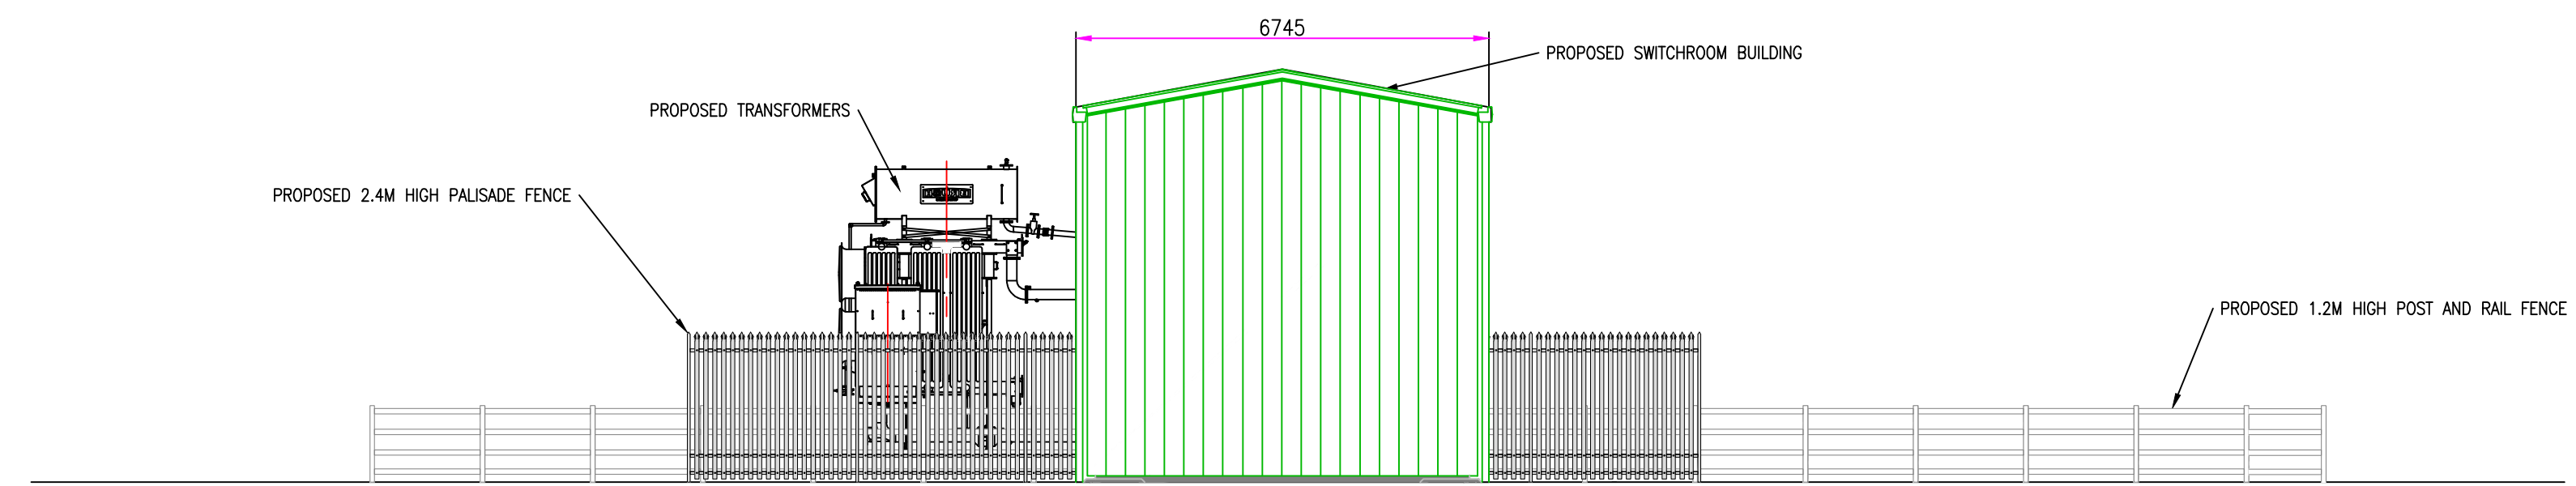

VIEW ON ARROW 'C'
SCALE 1:100

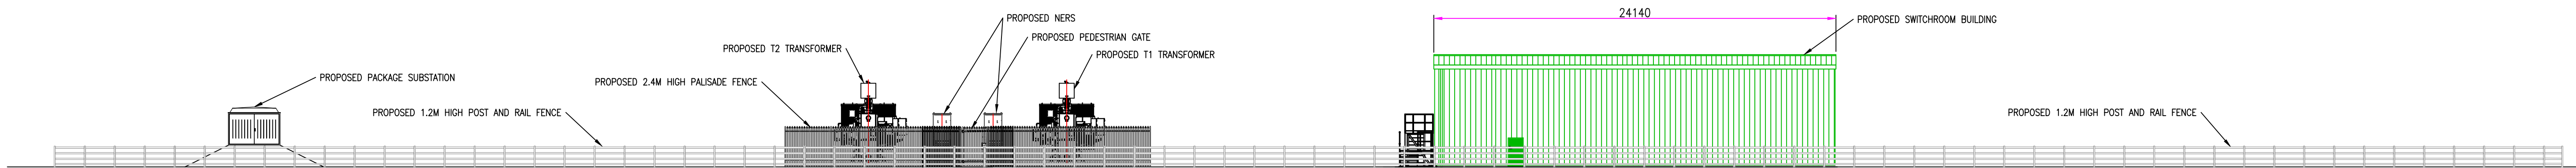

VIEW ON ARROW 'D'
SCALE 1:200

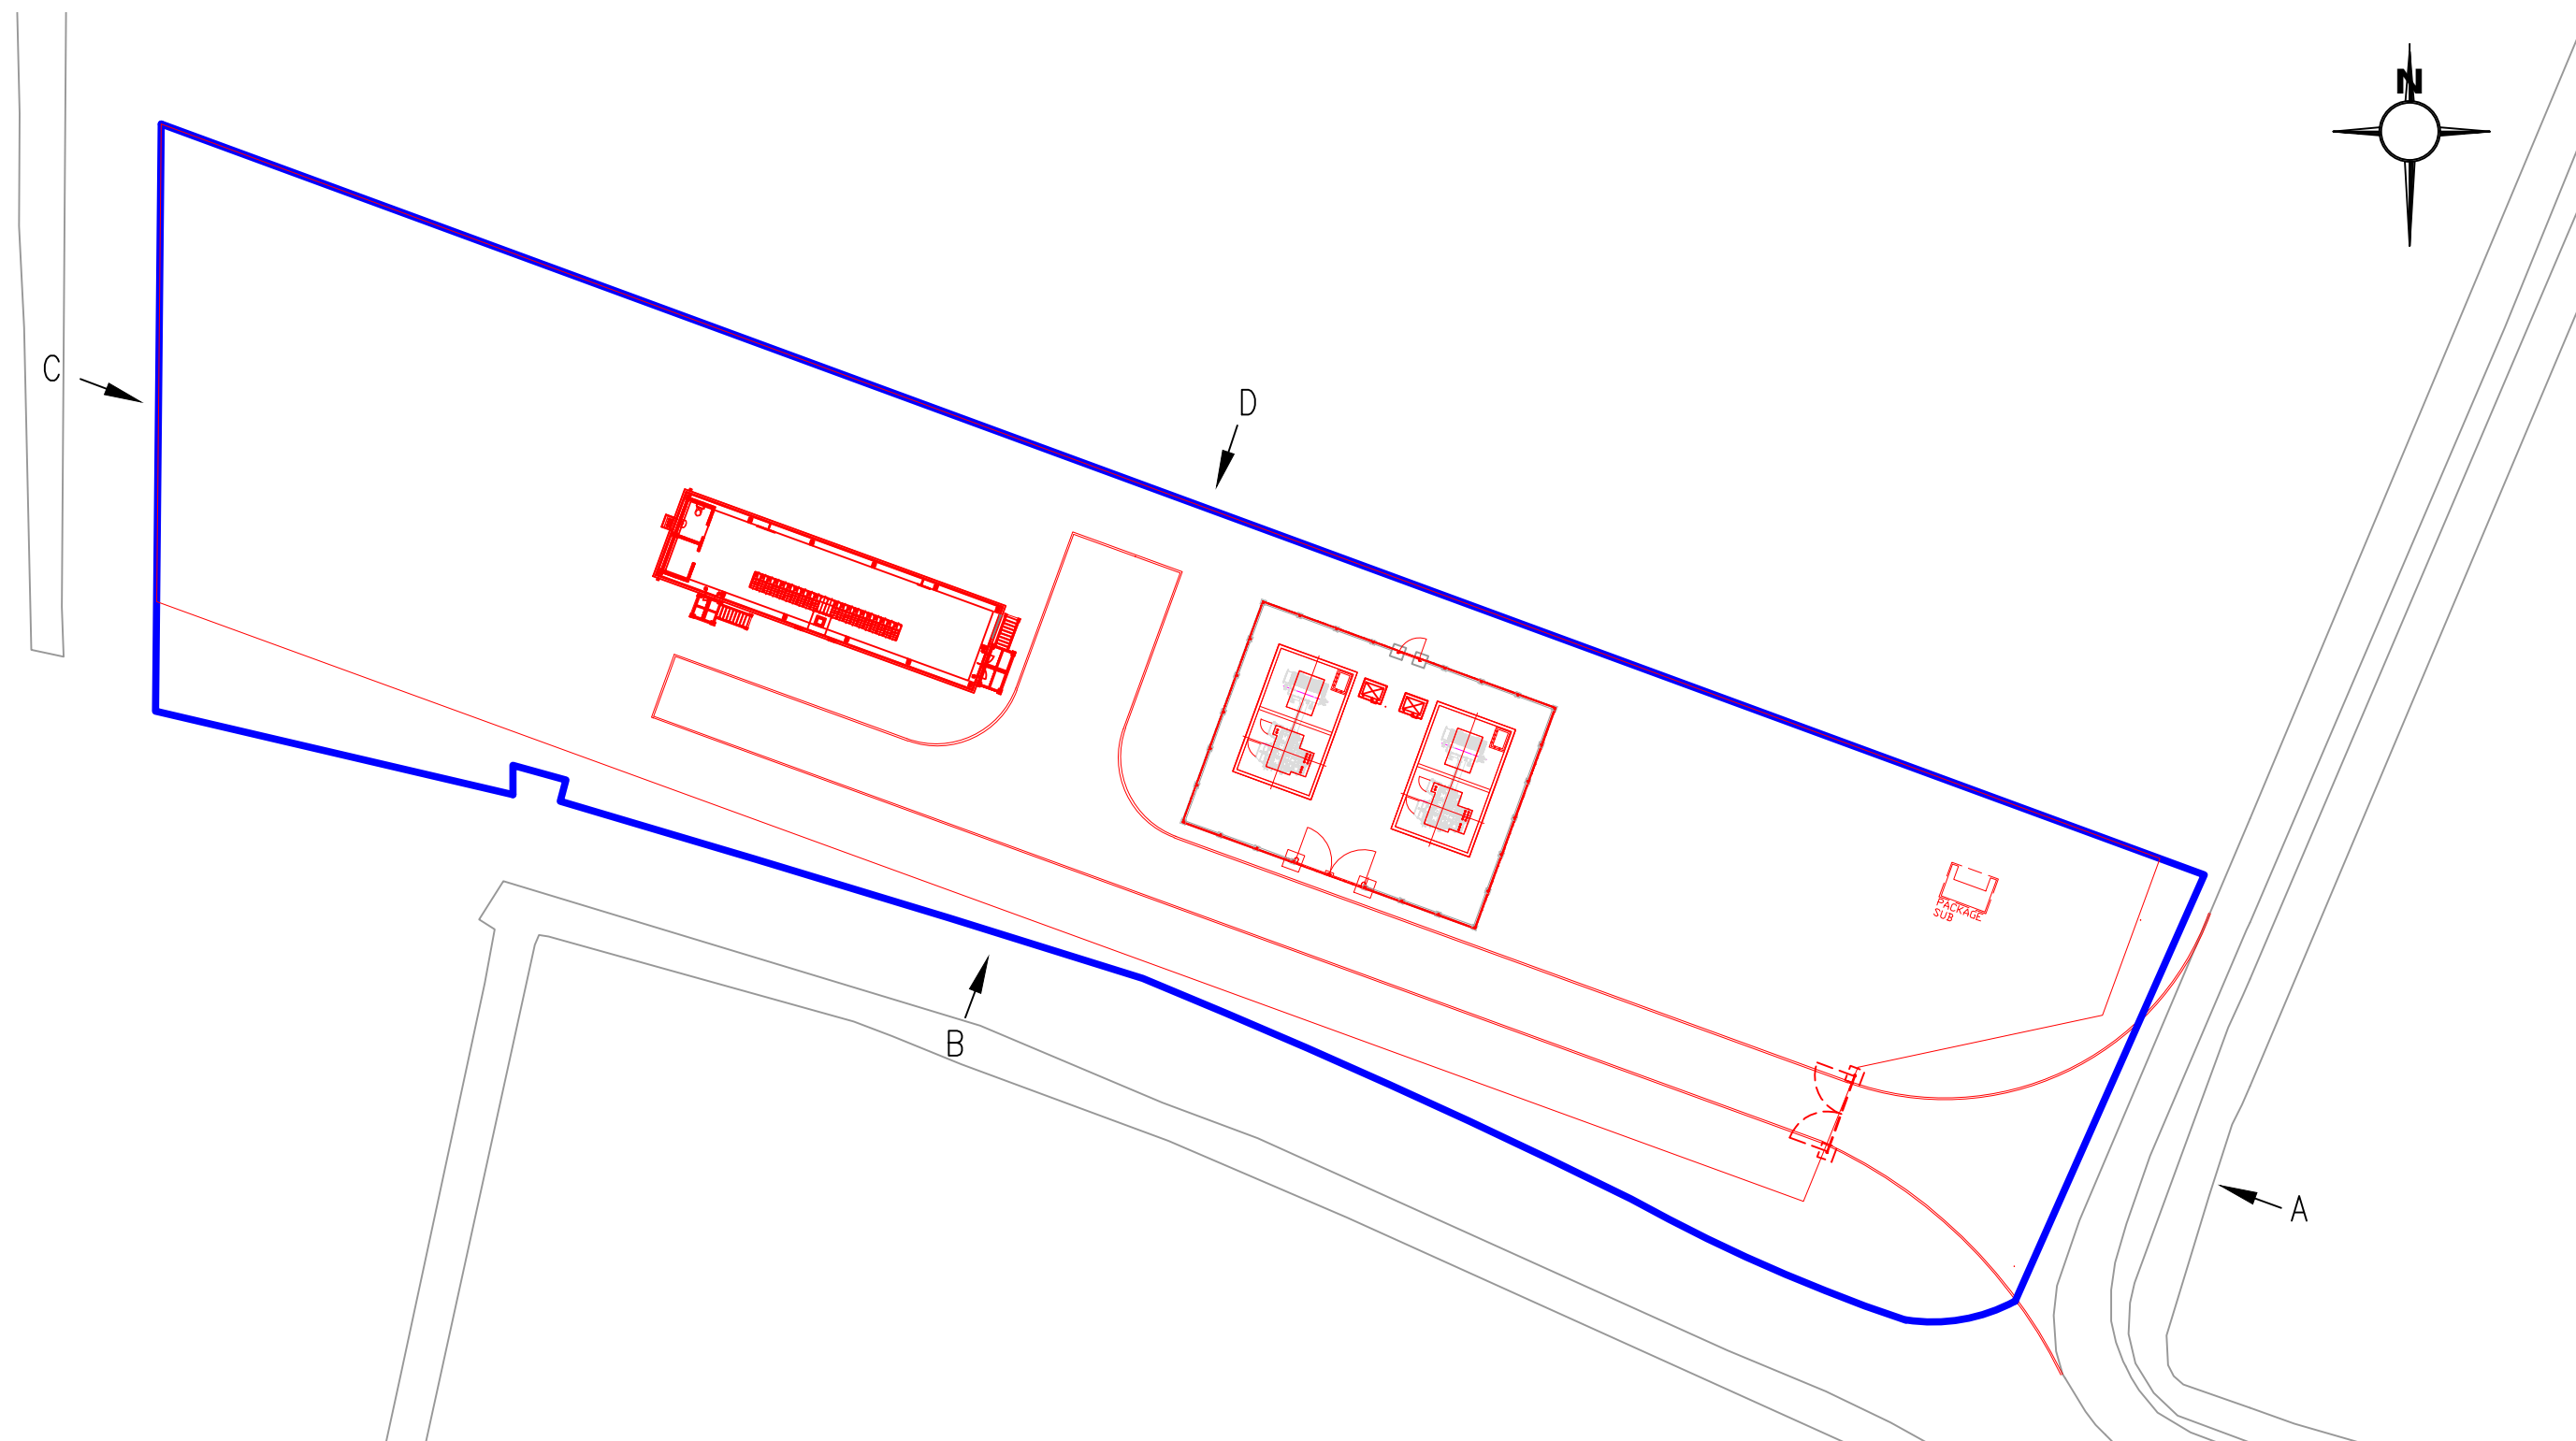

							nationalgrid		Engineering Design Department (East Midlands) Pegasus Business Park, Castle Donington, DE74 2TU.					
C	SM	JS	CH	23.09.24	FOR INFORMATION									
B	SM	JS	CH	23.07.24	FOR INFORMATION		Title: <u>HOLBEACH SOUTH 33/11kV SUBSTATION PLANNING PROPOSED SITE ELEVATIONS</u>							
A	SM	JS	CH	04.07.24	FOR INFORMATION									
Rev	Drawn	Chk'd	App'd	Date	Revision Note									
							Scale:			AS SHOWN @ A1		Org. No. LN113_12_0003		Rev No. C