




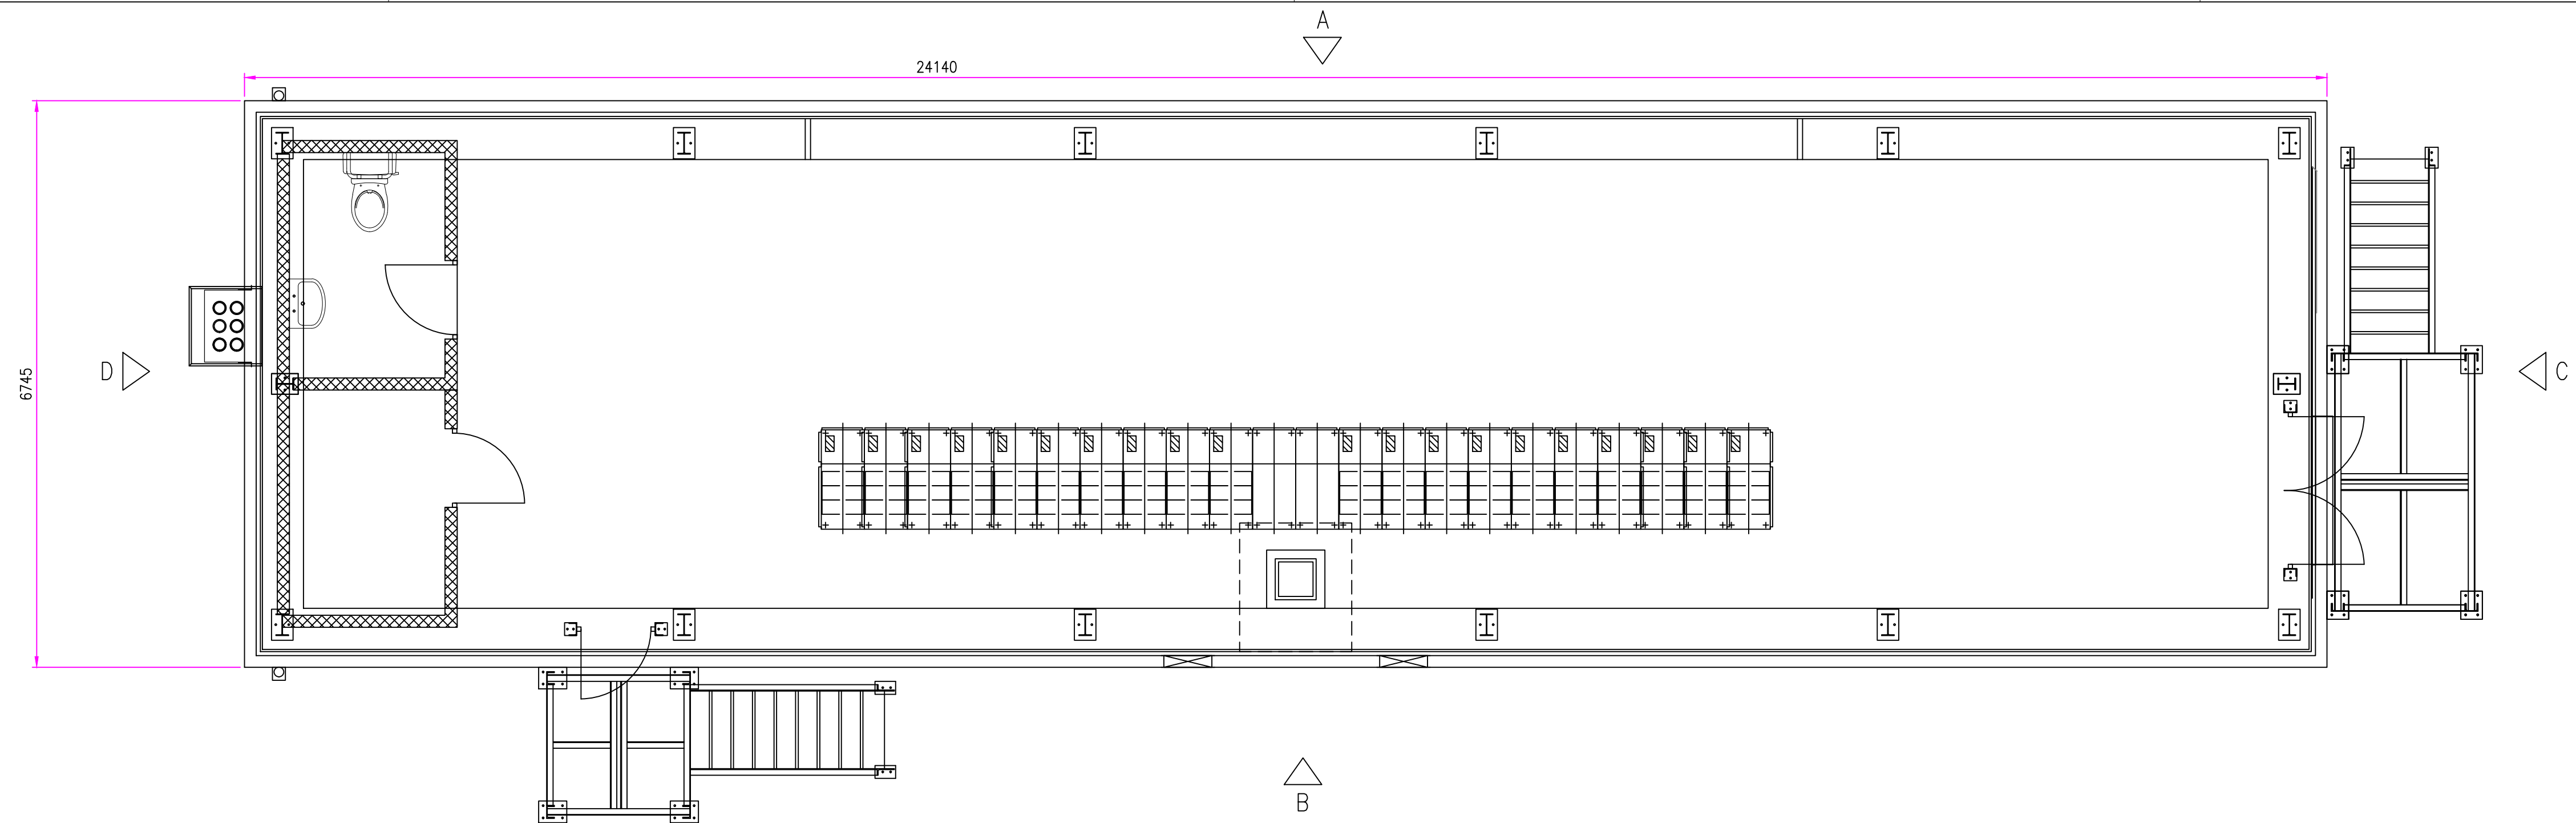


PLAN VIEW

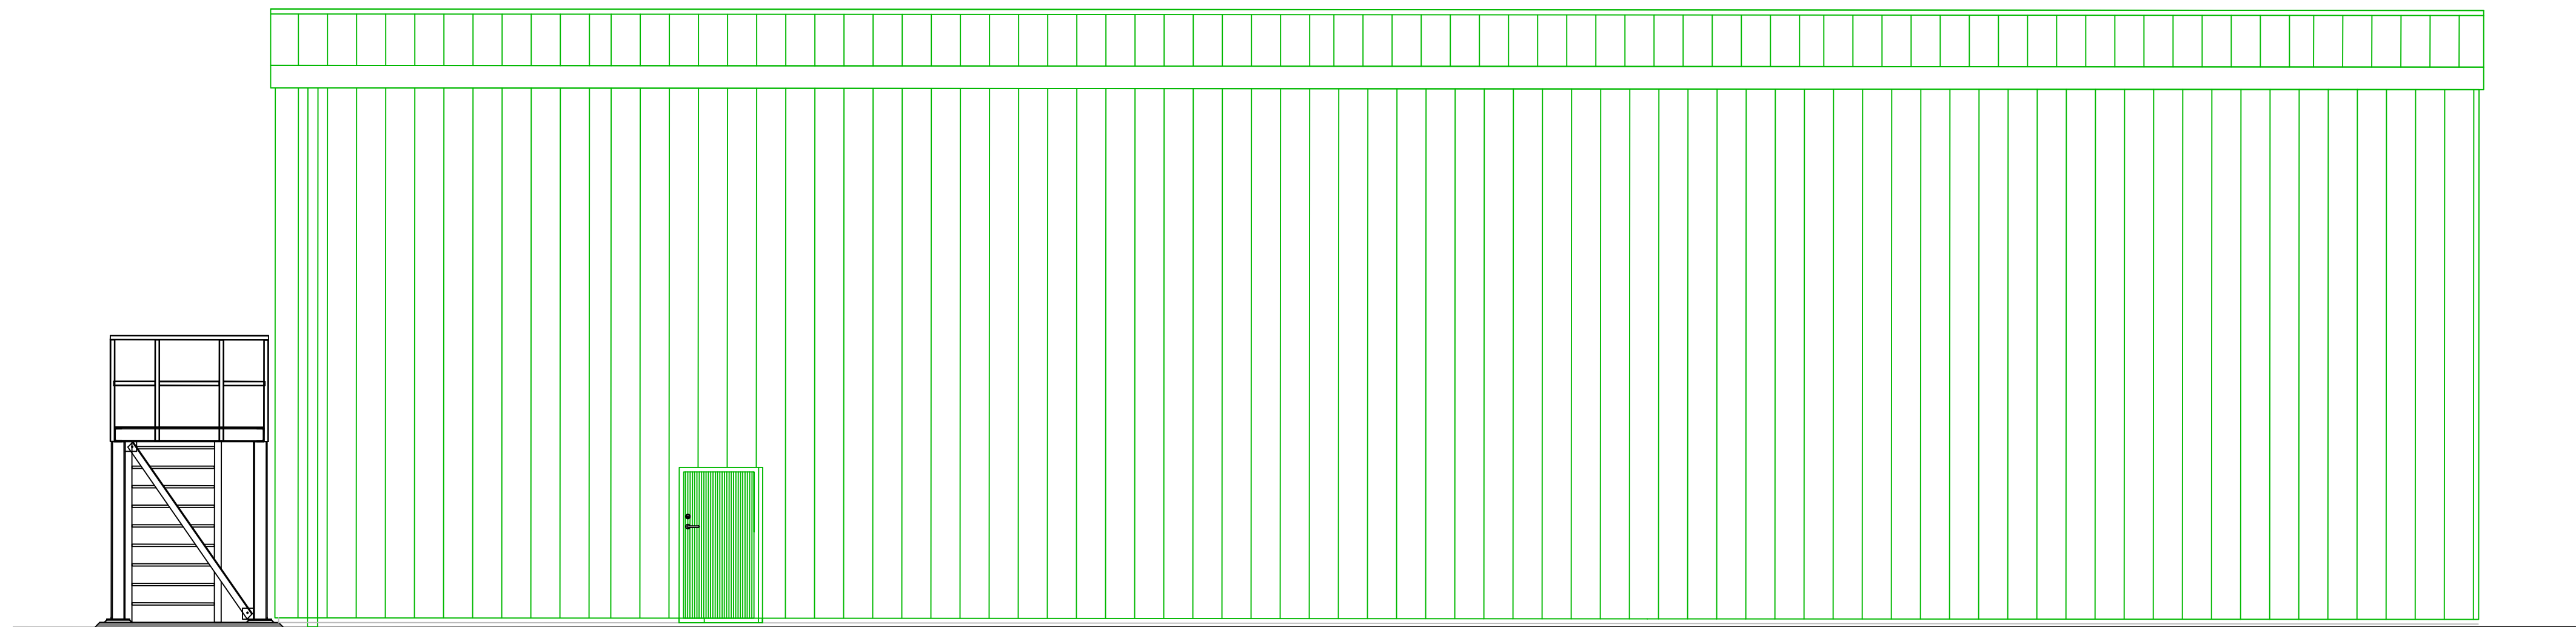


ELEVATION A (NORTH)

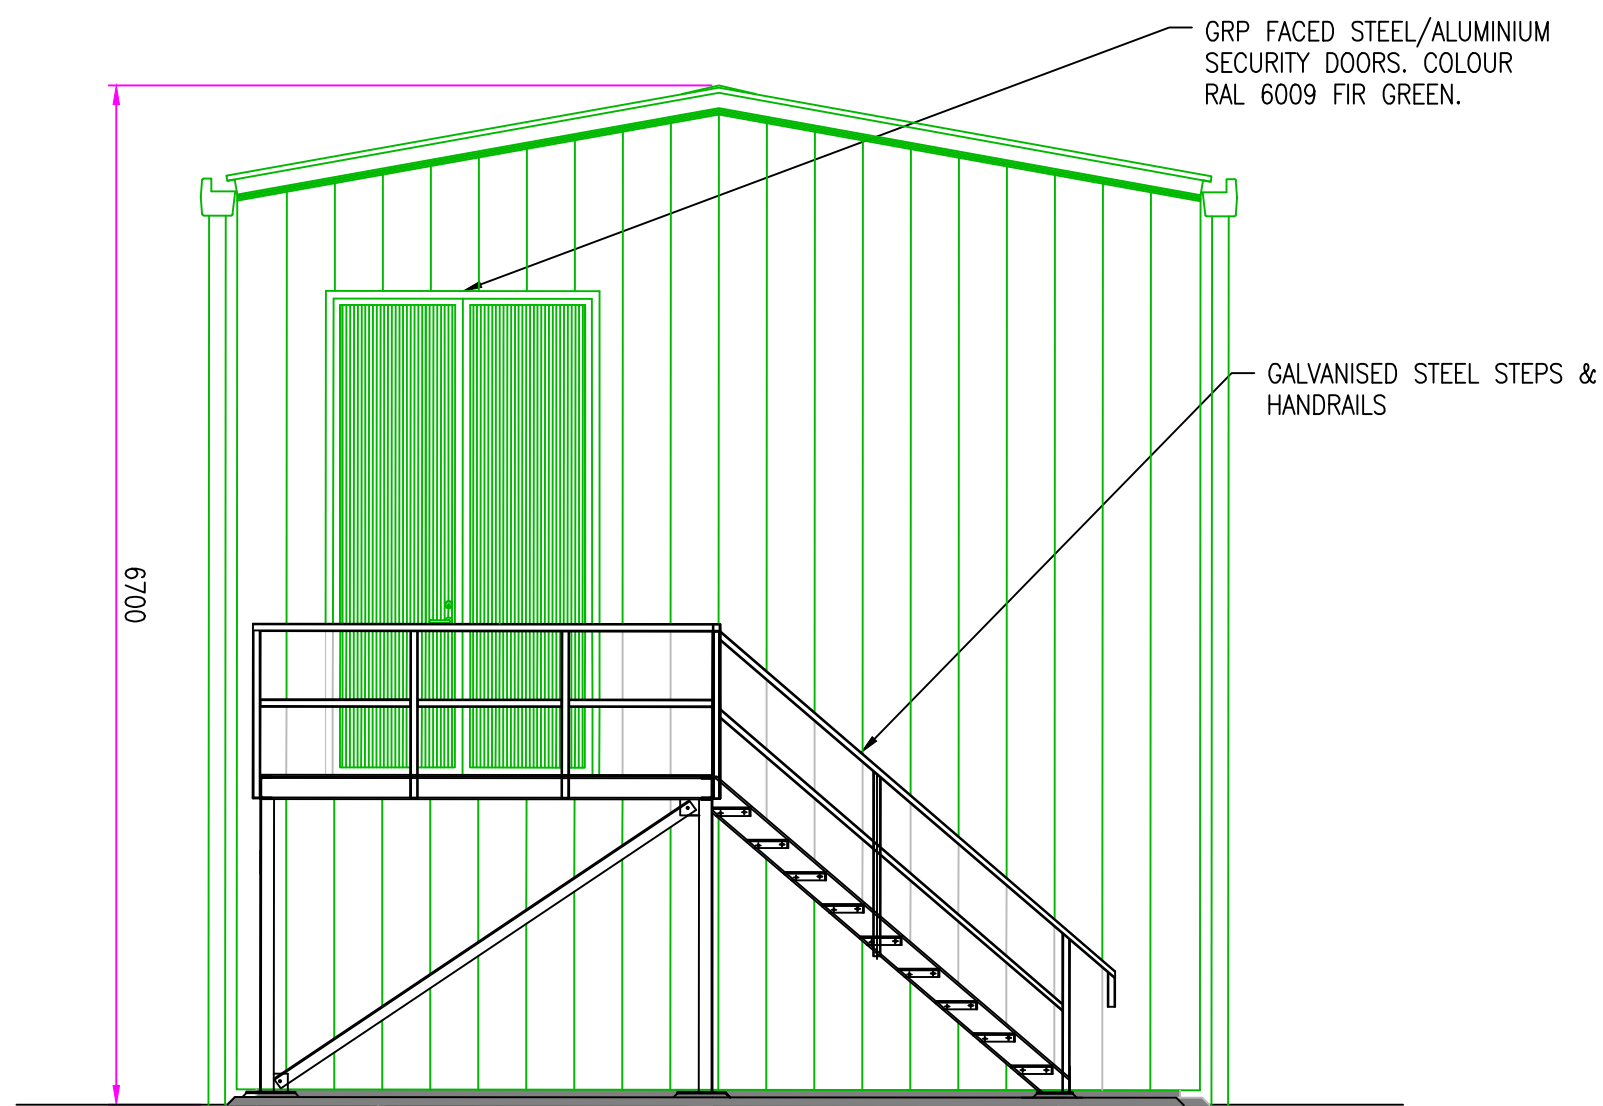

ELEVATION C (EAST)

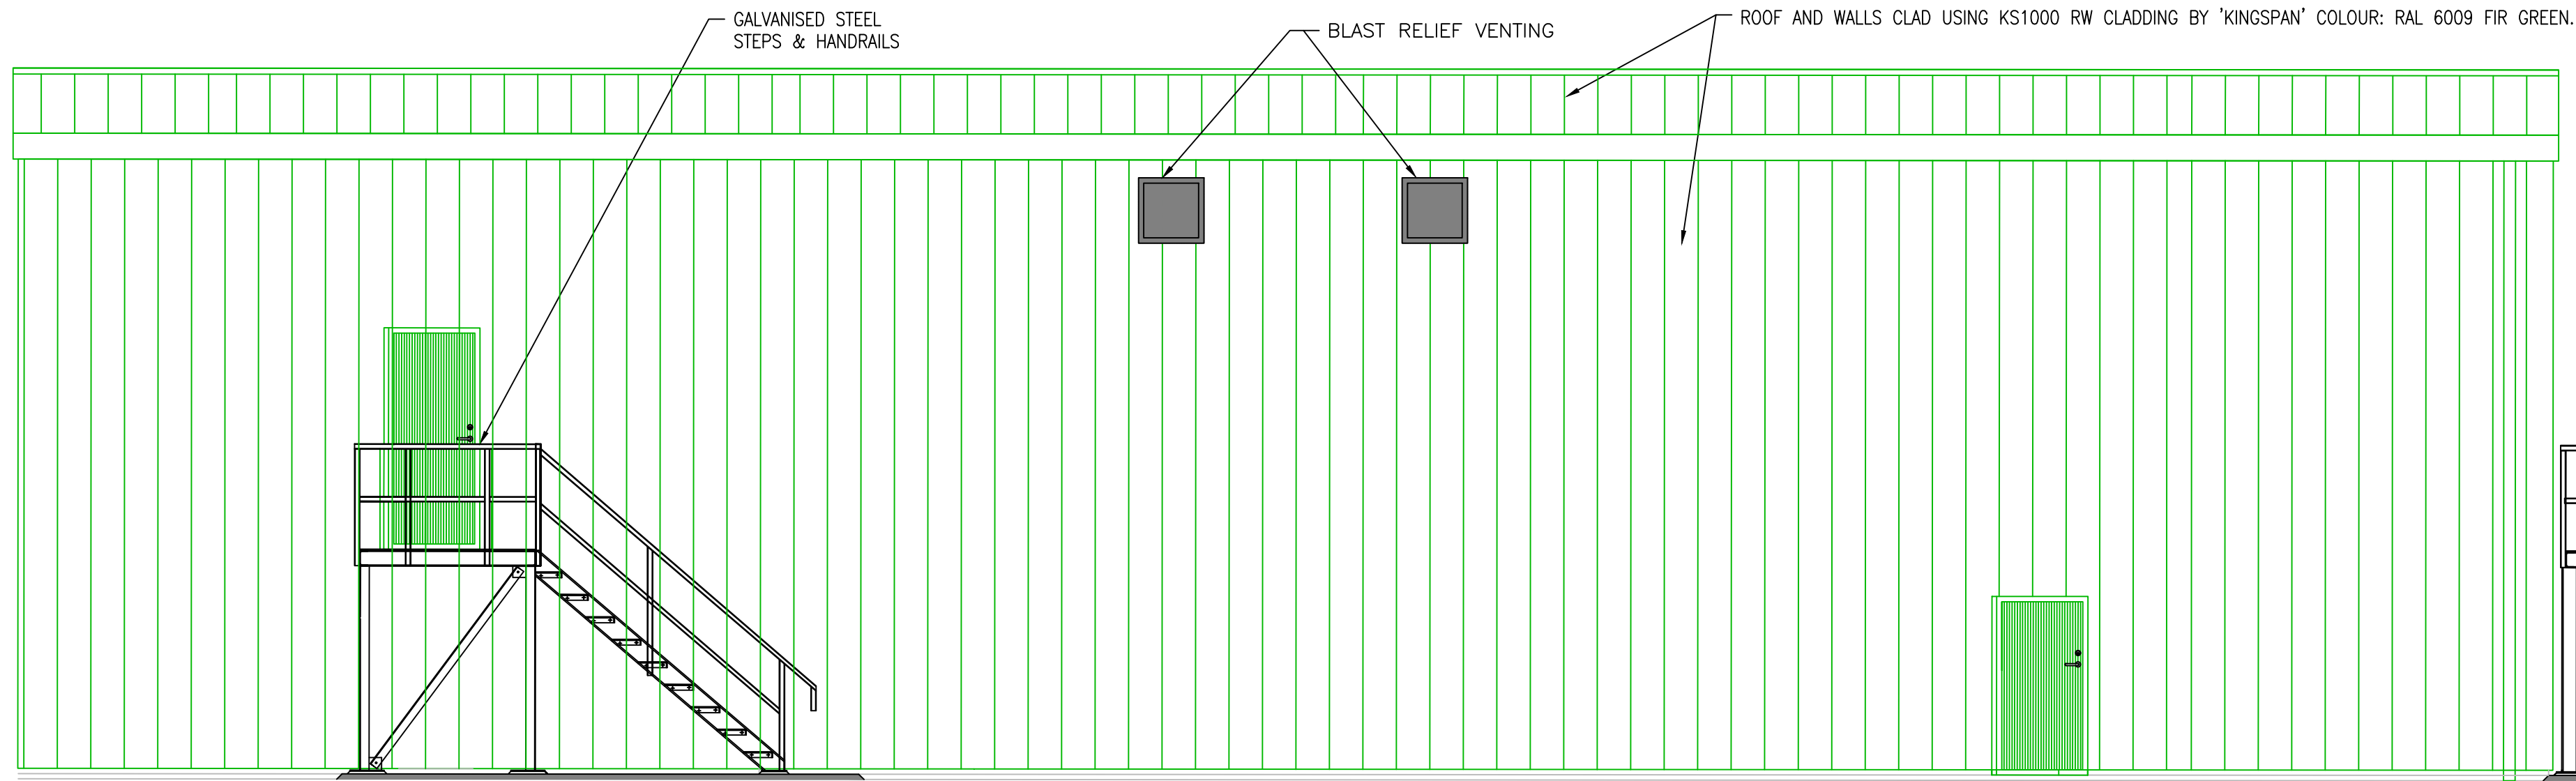

ELEVATION B (SOUTH)

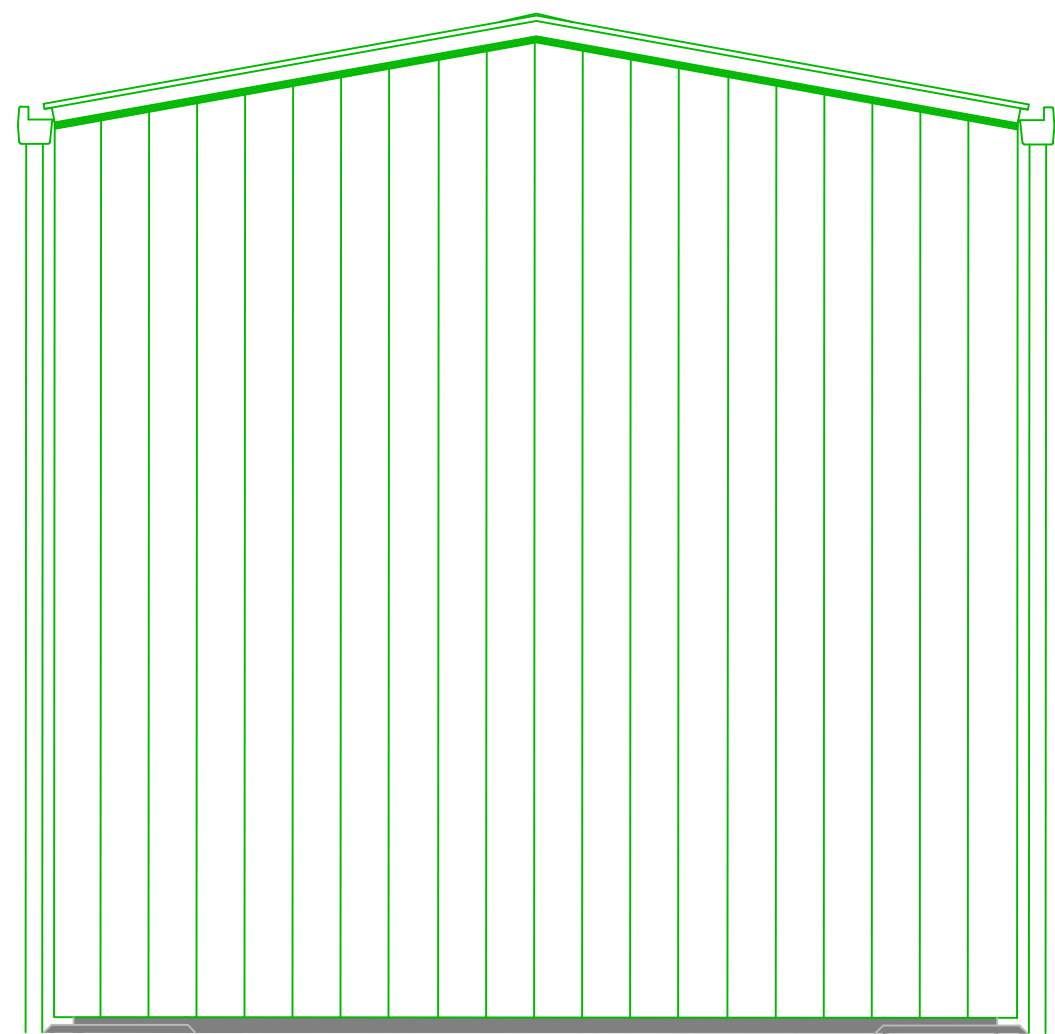

ELEVATION D (WEST)

								Engineering Design Department (East Midlands) Pegasus Business Park, Castle Donington, DE74 2TU.			
							Title: <u>HOLBEACH SOUTH 33/11KV SUBSTATION</u> PLANNING PROPOSED 11KV BUILDING PLAN & ELEVATIONS	Scale: 1:50 @A1	Drg. No. LN113_12_0004	Rev No. A	
A	SM	JS	CH	23.09.24	FOR INFORMATION						
Rev	Drawn	Chk'd	App'd	Date	Revision Note						