



E L E V A T I O N S

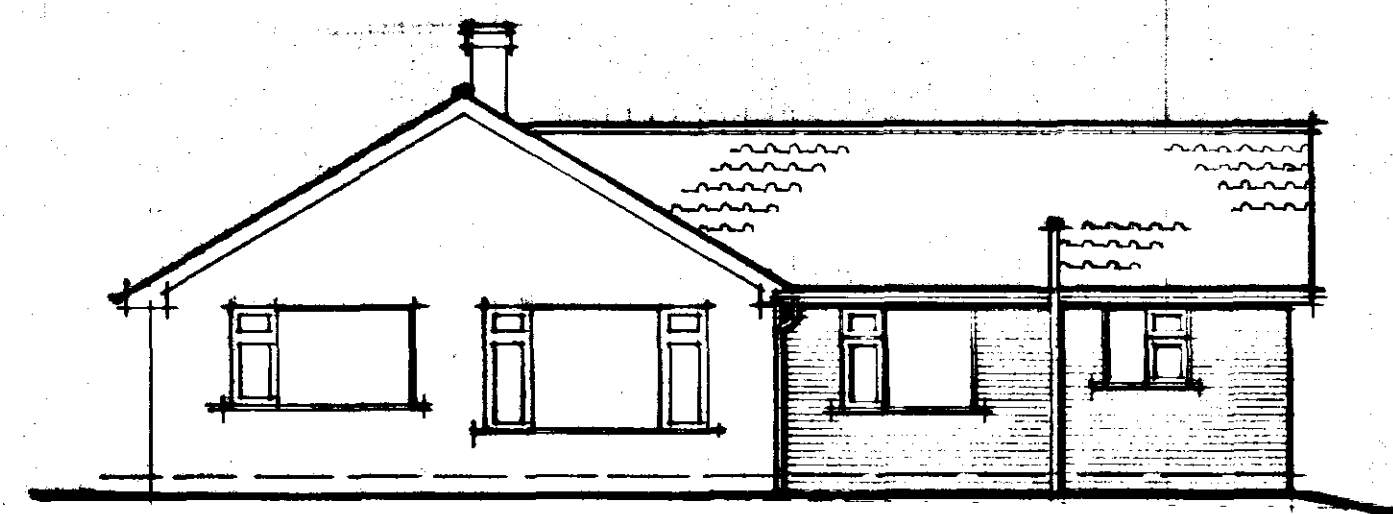


S I D E

concrete tiles to match extg
clay facing bricks to match extg

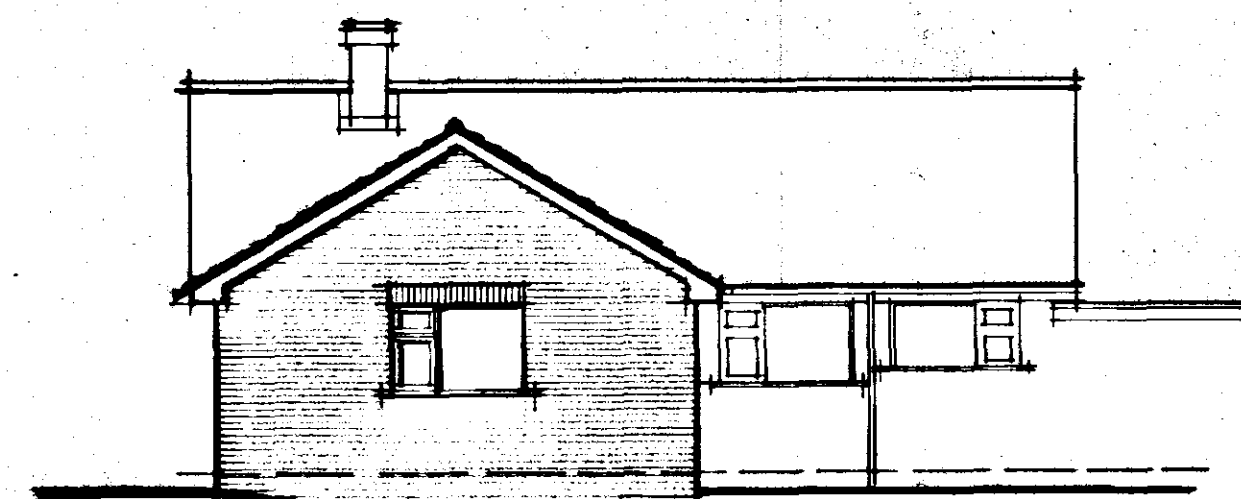


F R O N T


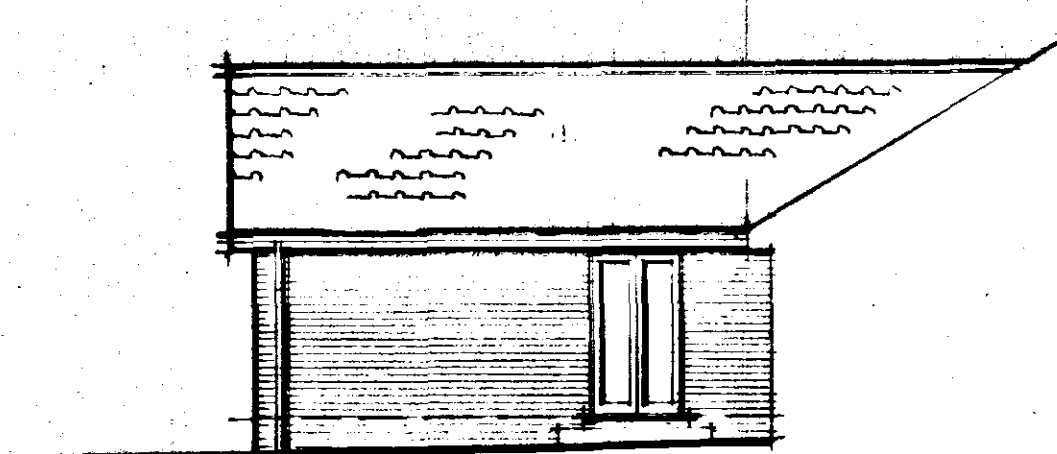


S I D E

1100 mld drain
1/70 fall to extg
septic tank
NOTE: Drainage
subject to available
fall to extg tank
installation
should take be
adequate allow
for change or
similar mechanical
pump installation

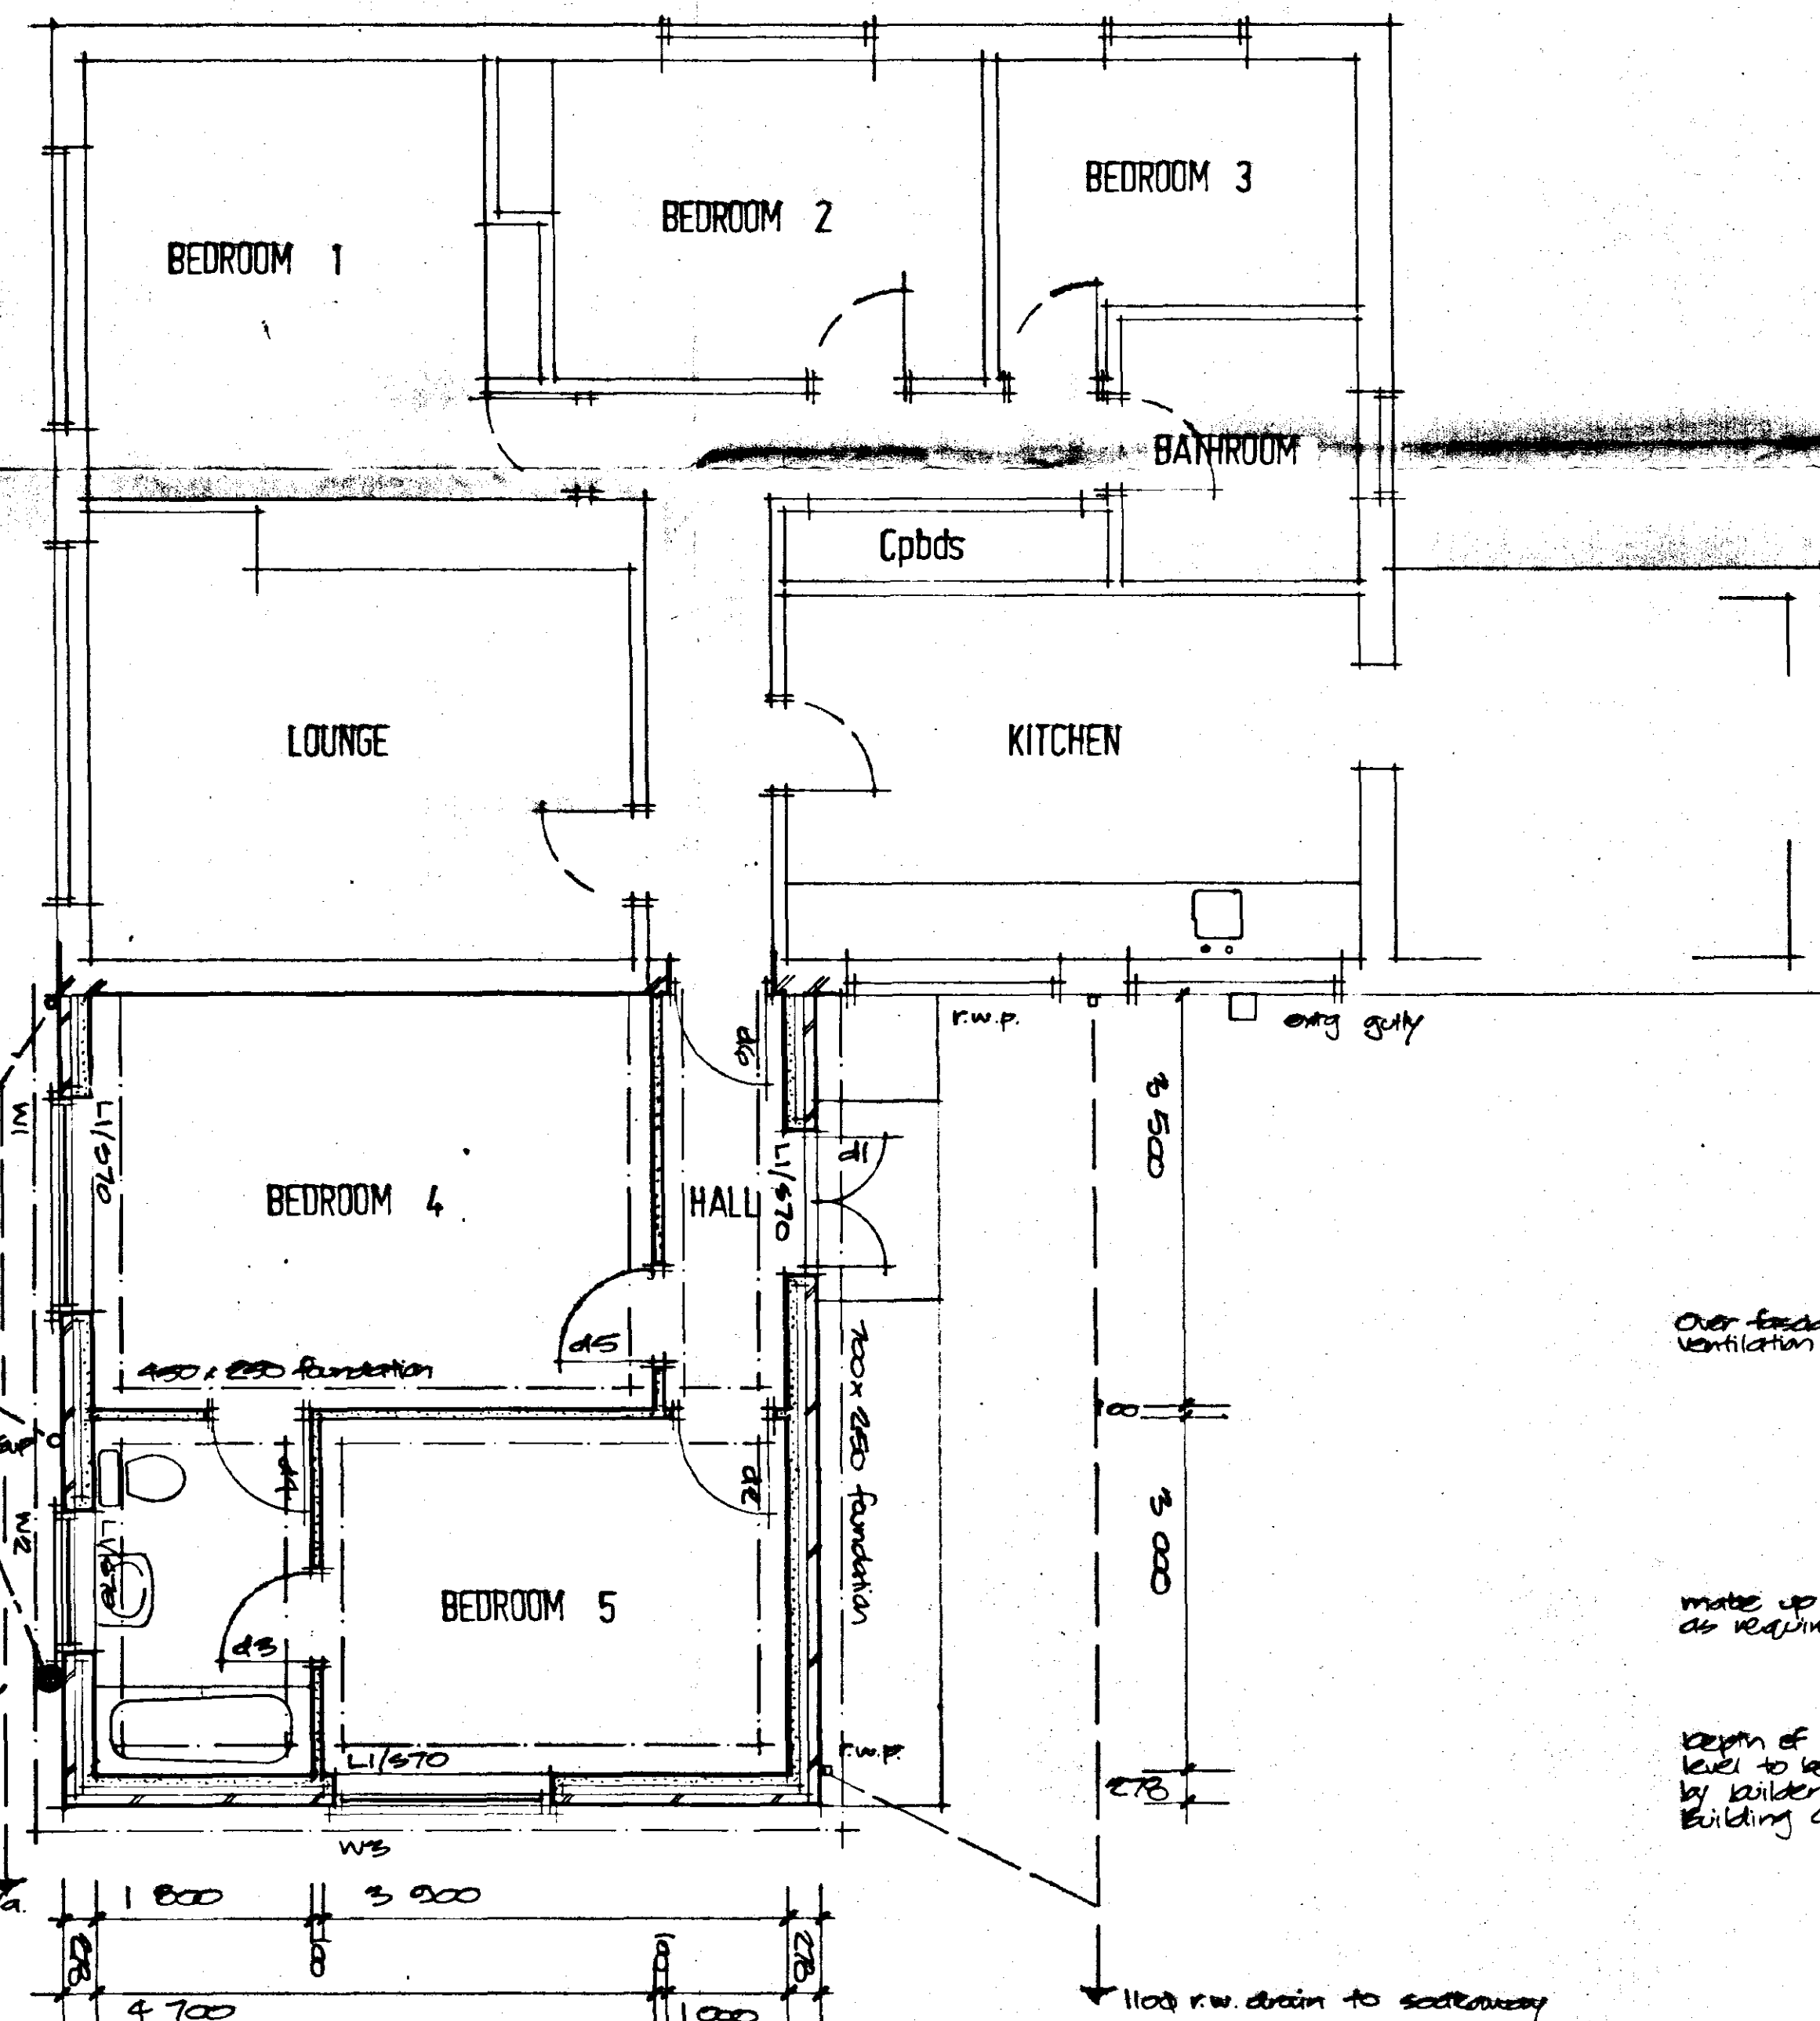

F L O O R P L A N

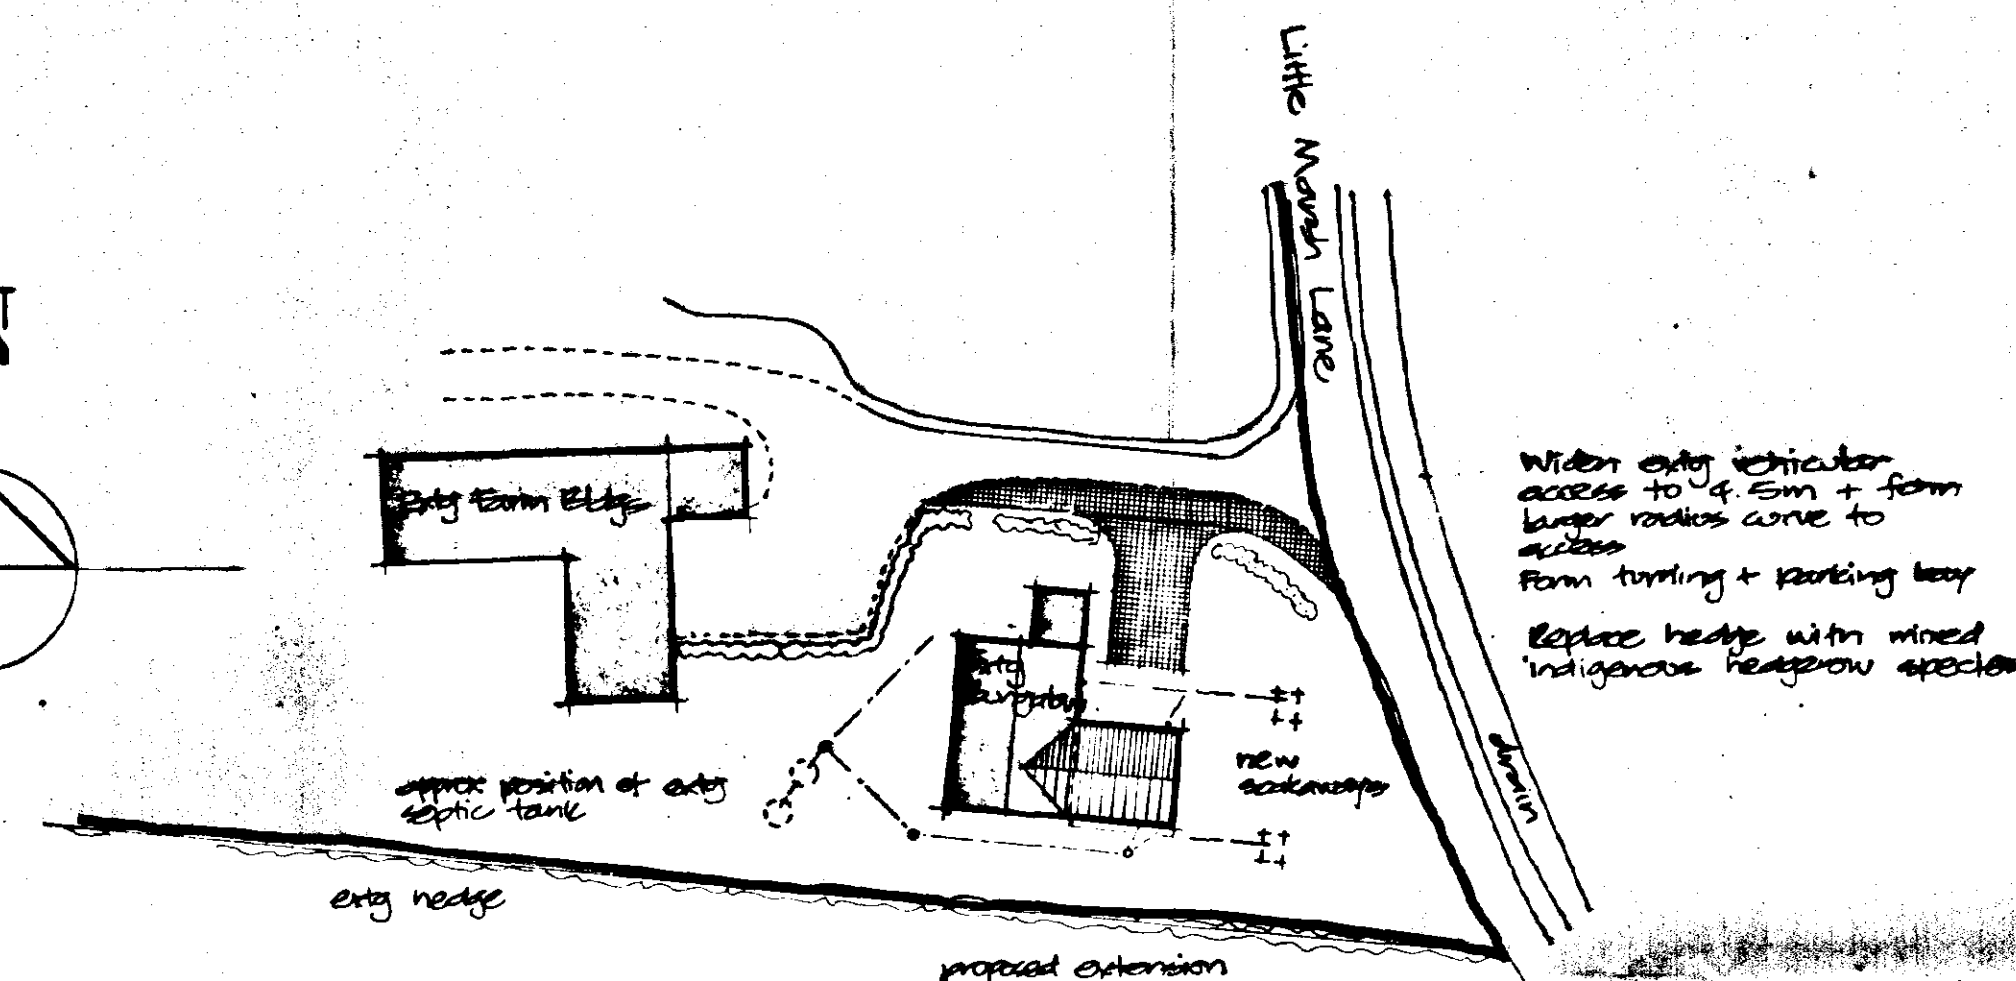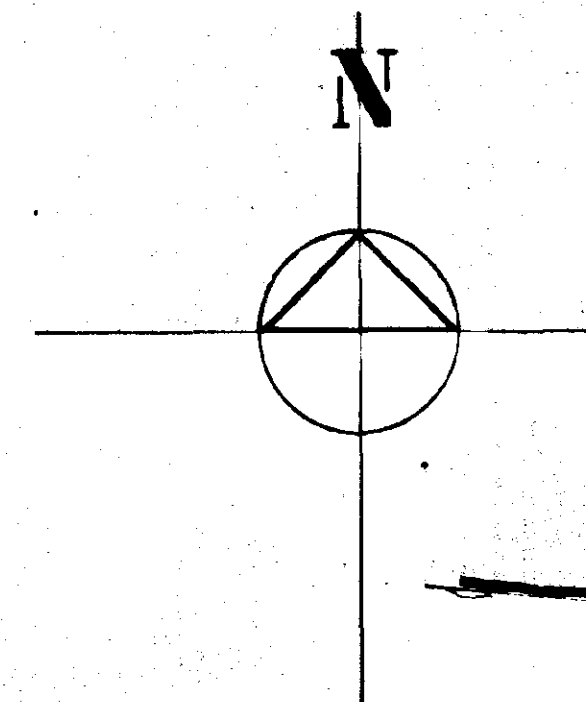


B L O C K P L A N

1:500

**DETERMINED
PLAN**

Tressed rafters roof gables at 600mm c/c
max all desired, manufactured
insulated + braced to BS 5268: Pt 1: 1985
etc

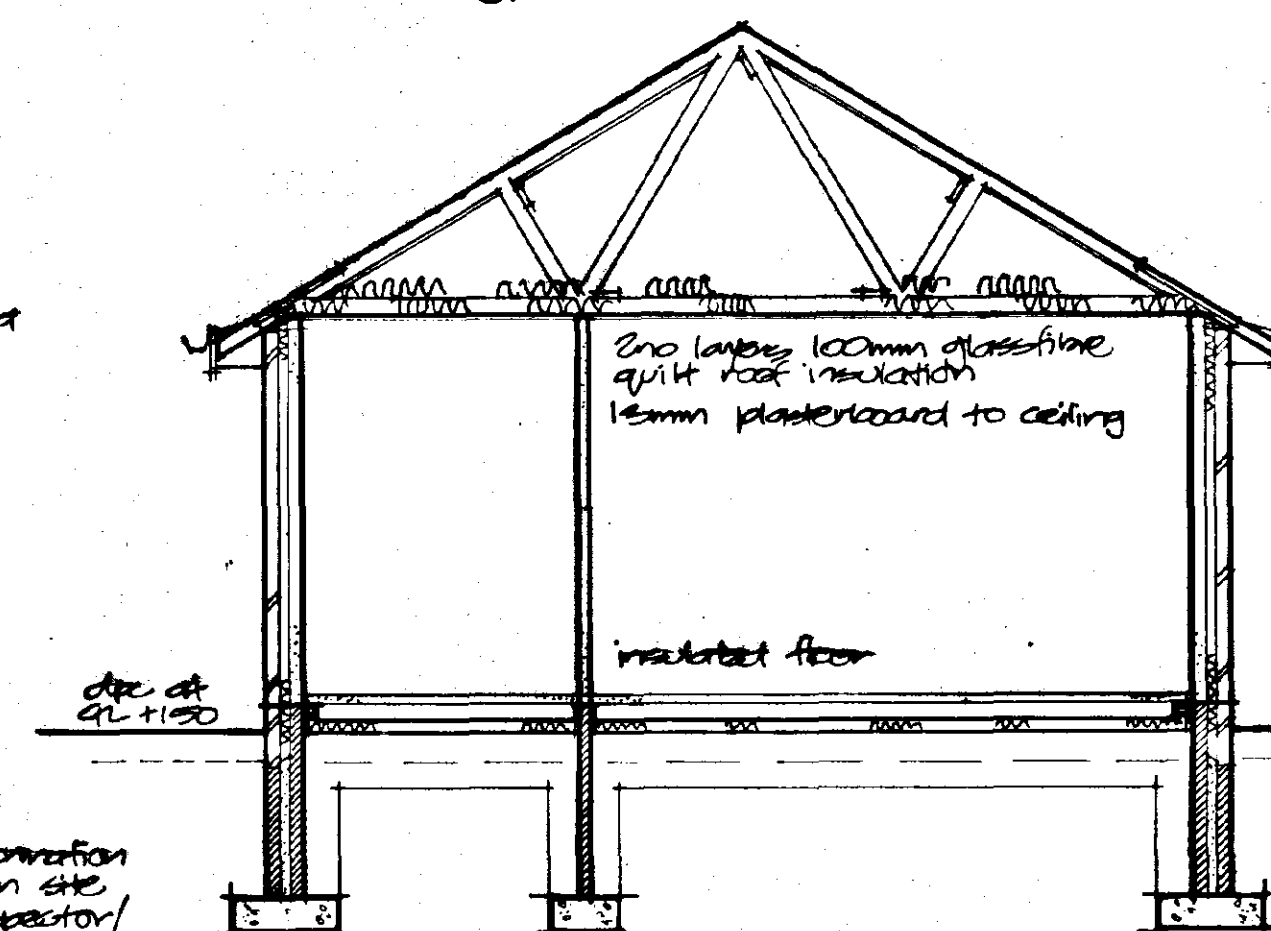

Foundations 700 x 250 & 450 x 250
in 20/25 concrete or RCBS whole
reinforced

S E C T I O N

Finish levels to match
extg. in white pc-u

white pc-u gutters + downpipes
to match extg

finished floor level to
match extg

**SOUTH HOLLAND DC
HOUSING & PLANNING**
04 MAY 1999
Ref: 04/99

THIS DRAWING IS TO BE READ IN CONJUNCTION WITH THE
SEPARATE BUILDING REGULATIONS SPECIFICATION NOTES
DOCUMENT

ALL DIMENSIONS TO BE CHECKED ON SITE BY BUILDER AND
UNDER NO CIRCUMSTANCES SHALL DIMENSIONS BE TAKEN
FROM THE DRAWING AND USED FOR TENDERING, ORDERING OR
CONSTRUCTION PURPOSES WITHOUT CHECKING THEM ON SITE
FIRST

THIS DRAWING IS THE COPYRIGHT OF L. A. BUILDING DESIGN
AND MAY NOT BE COPIED OR REPRODUCED IN ANY FORM
WITHOUT EXPRESS CONSENT

L. A. BUILDING DESIGN
Architectural and Surveying Practice
55 Hannam Boulevard
Spalding
Lincolnshire
PE11 1LB
Tel/Fax (01775) 711437

Project
PROPOSED EXTENSION TO EXISTING BUNGALOW
WITH DRIVEWAY AND ACCESS ALTERATIONS AT
BARRINGTON HALL FARM
LITTLE MARSH LANE
SPALDING
LINCOLNSHIRE

Client
MR & MRS SHIRE

Drawing
PLAN, SECTION, ELEVATIONS & BLOCK PLAN

Scale
1:50, 1:100, 1:500

Date
APRIL 99

By
MR

Check
MR

Appr
MR