

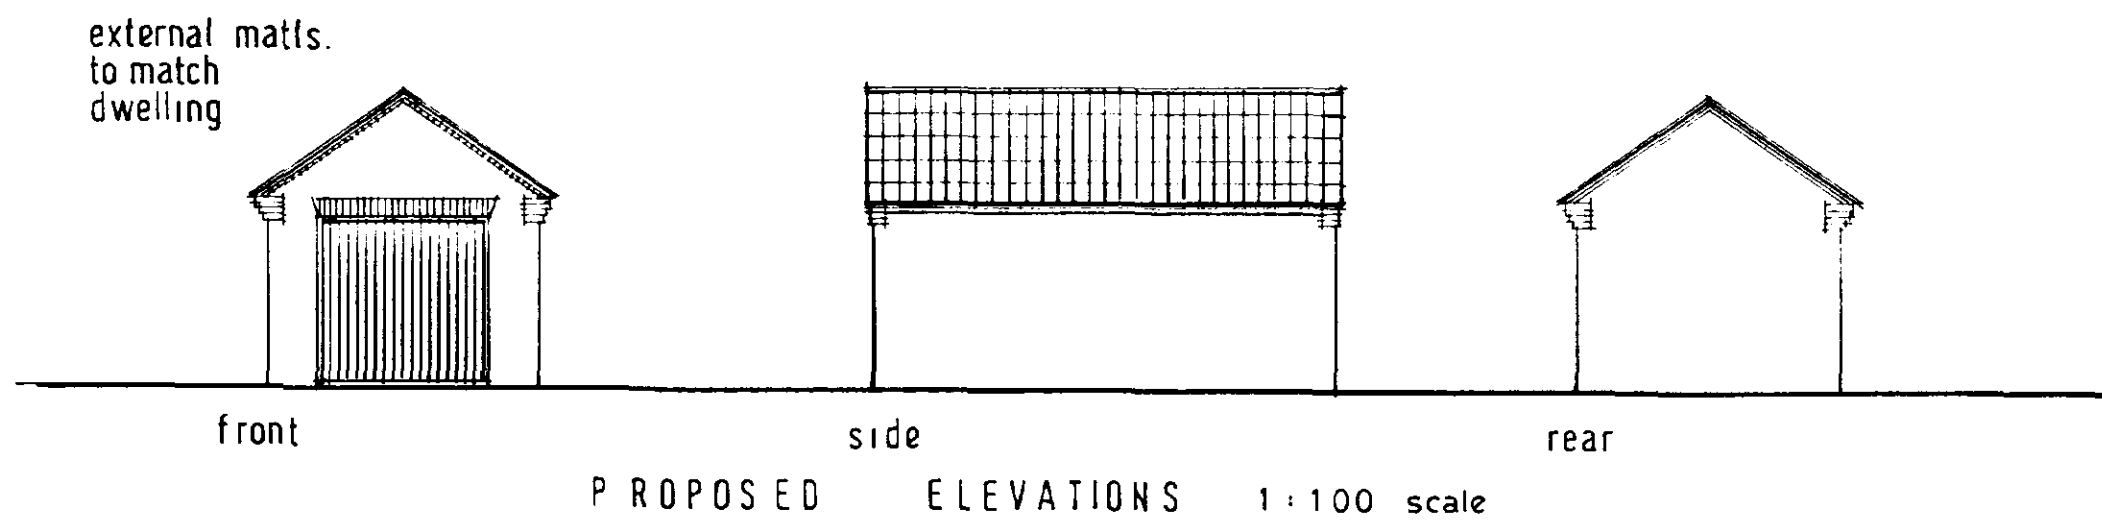
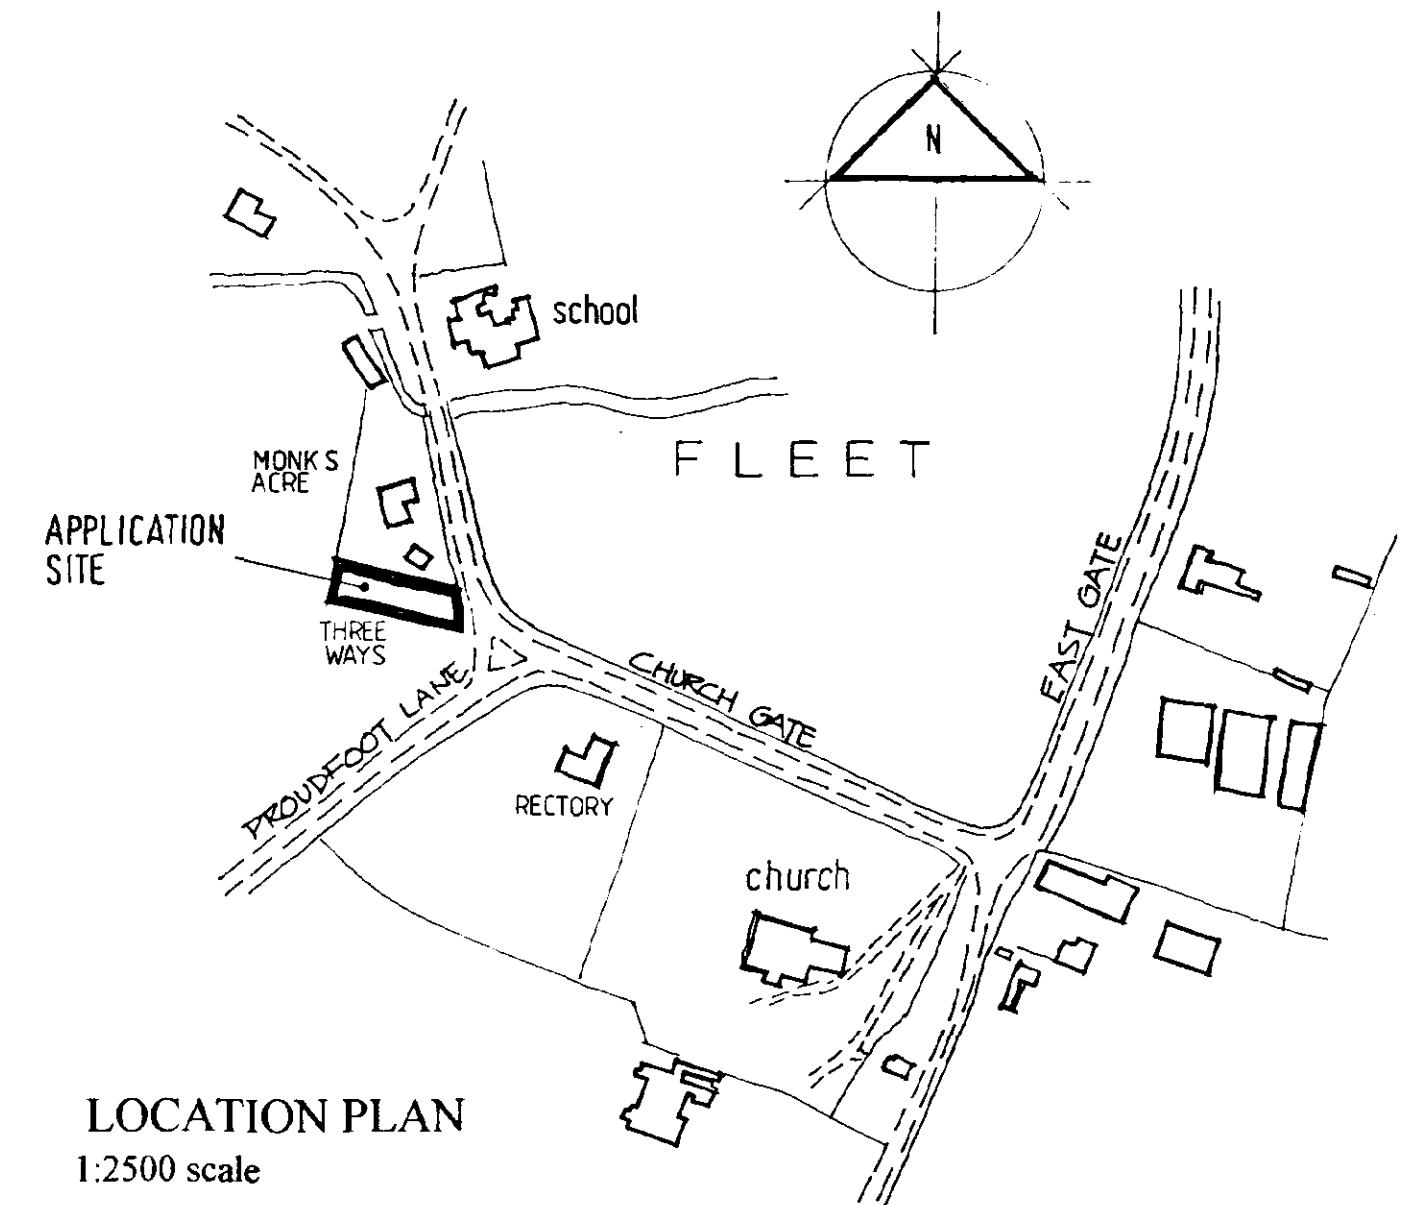
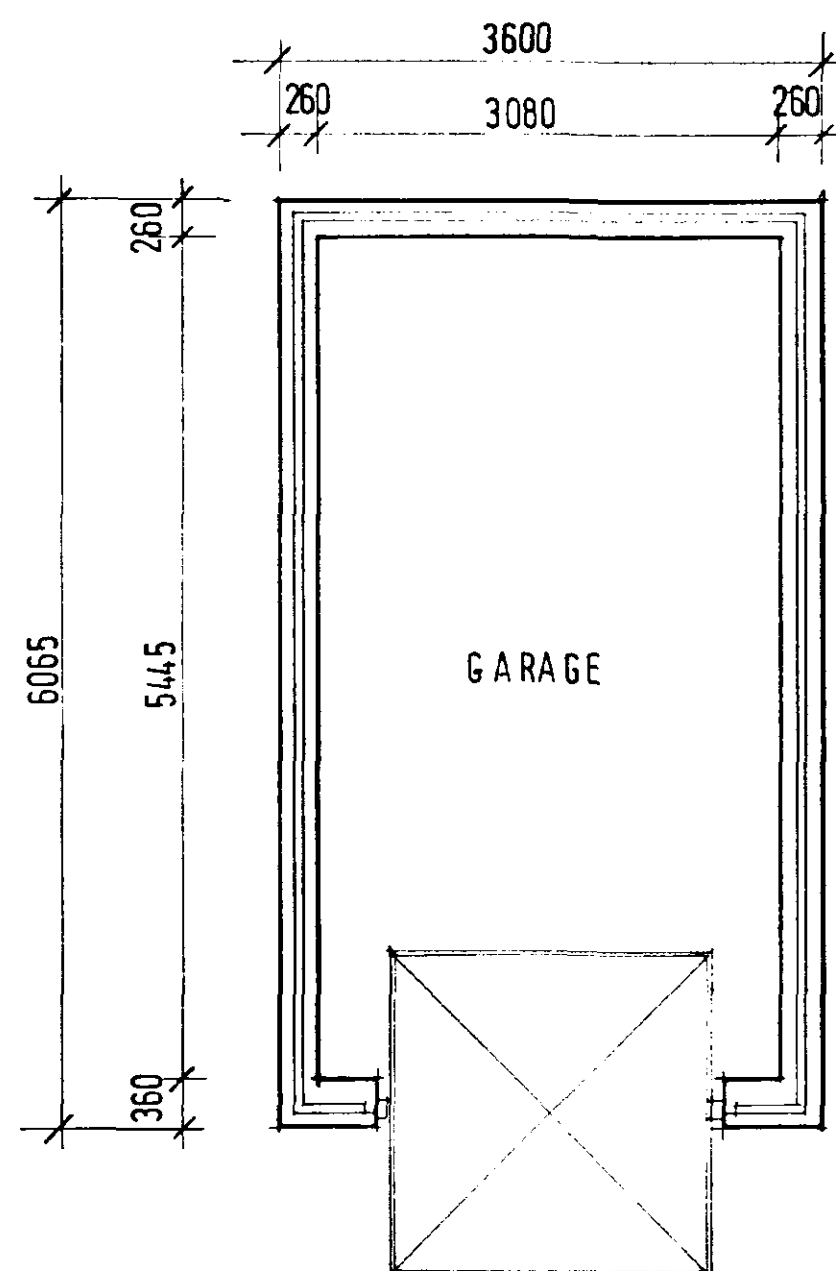


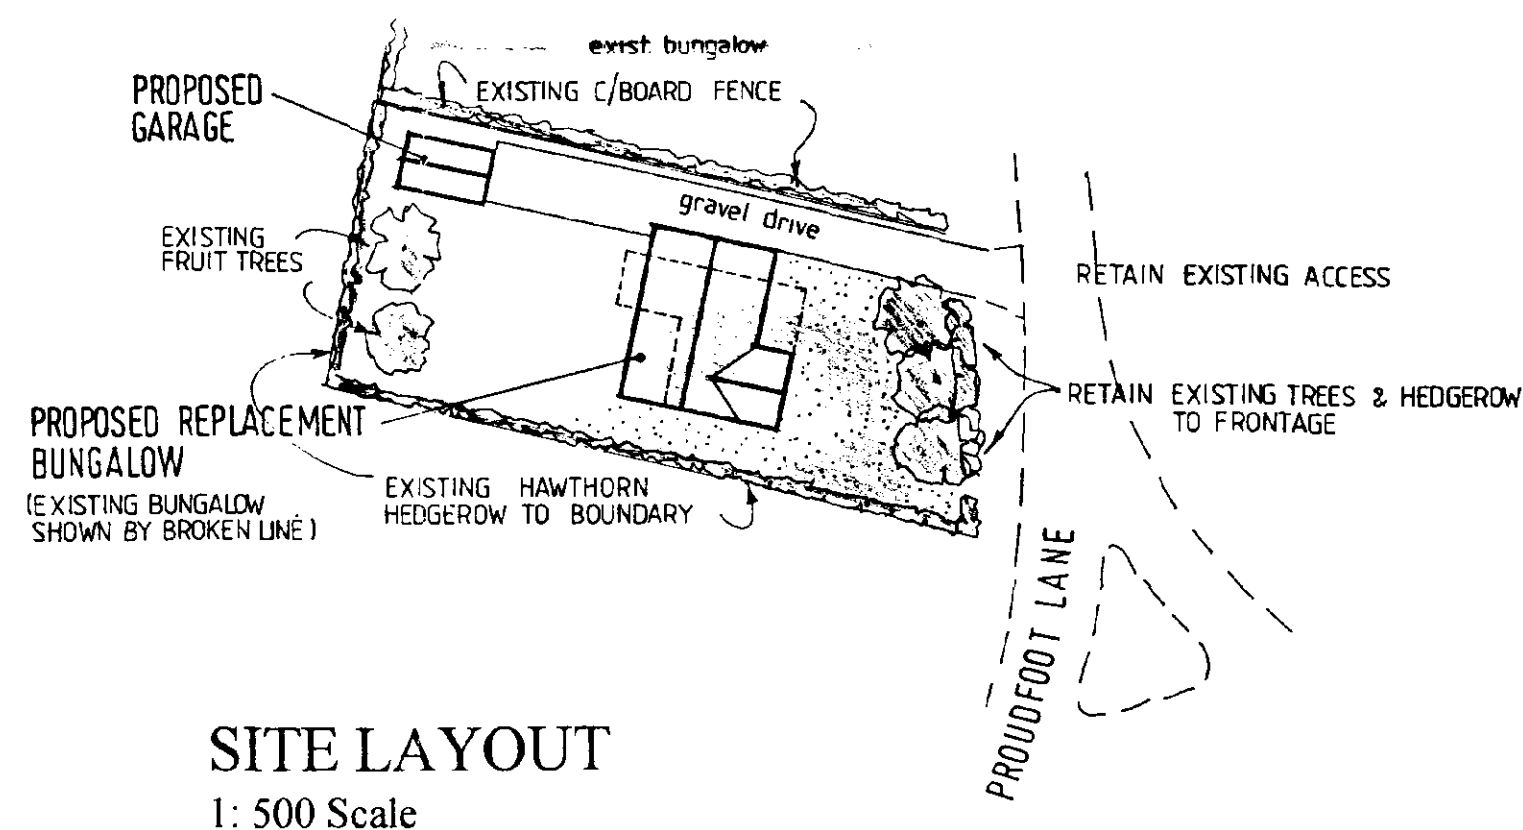


Moulton Design
Planning & Architecture

63 East Cob Gate, Moulton, Lincolnshire PE12 6QJ
Tel / Fax 01406 373307 Principal: Alan J. Finch

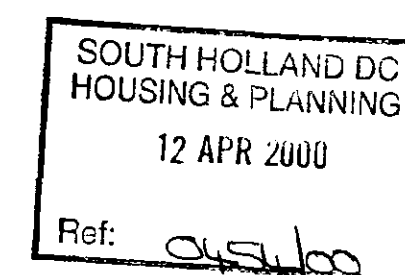


REPLACEMENT BUNGALOW
THREE WAYS
PROUDFOOT LANE
FLEET


for Mr. & Mrs. J. Seth

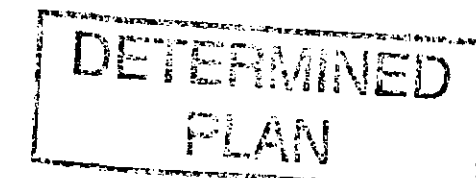

LOCATION PLAN
SITE LAYOUT
Garage Details

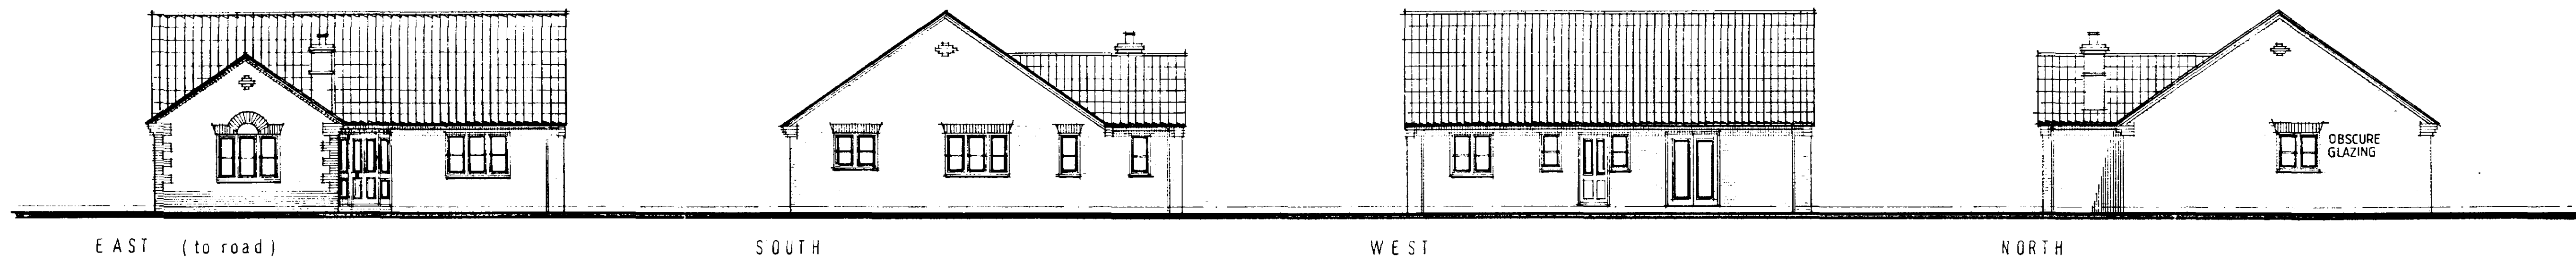

PROPOSED ELEVATIONS 1:100 scale

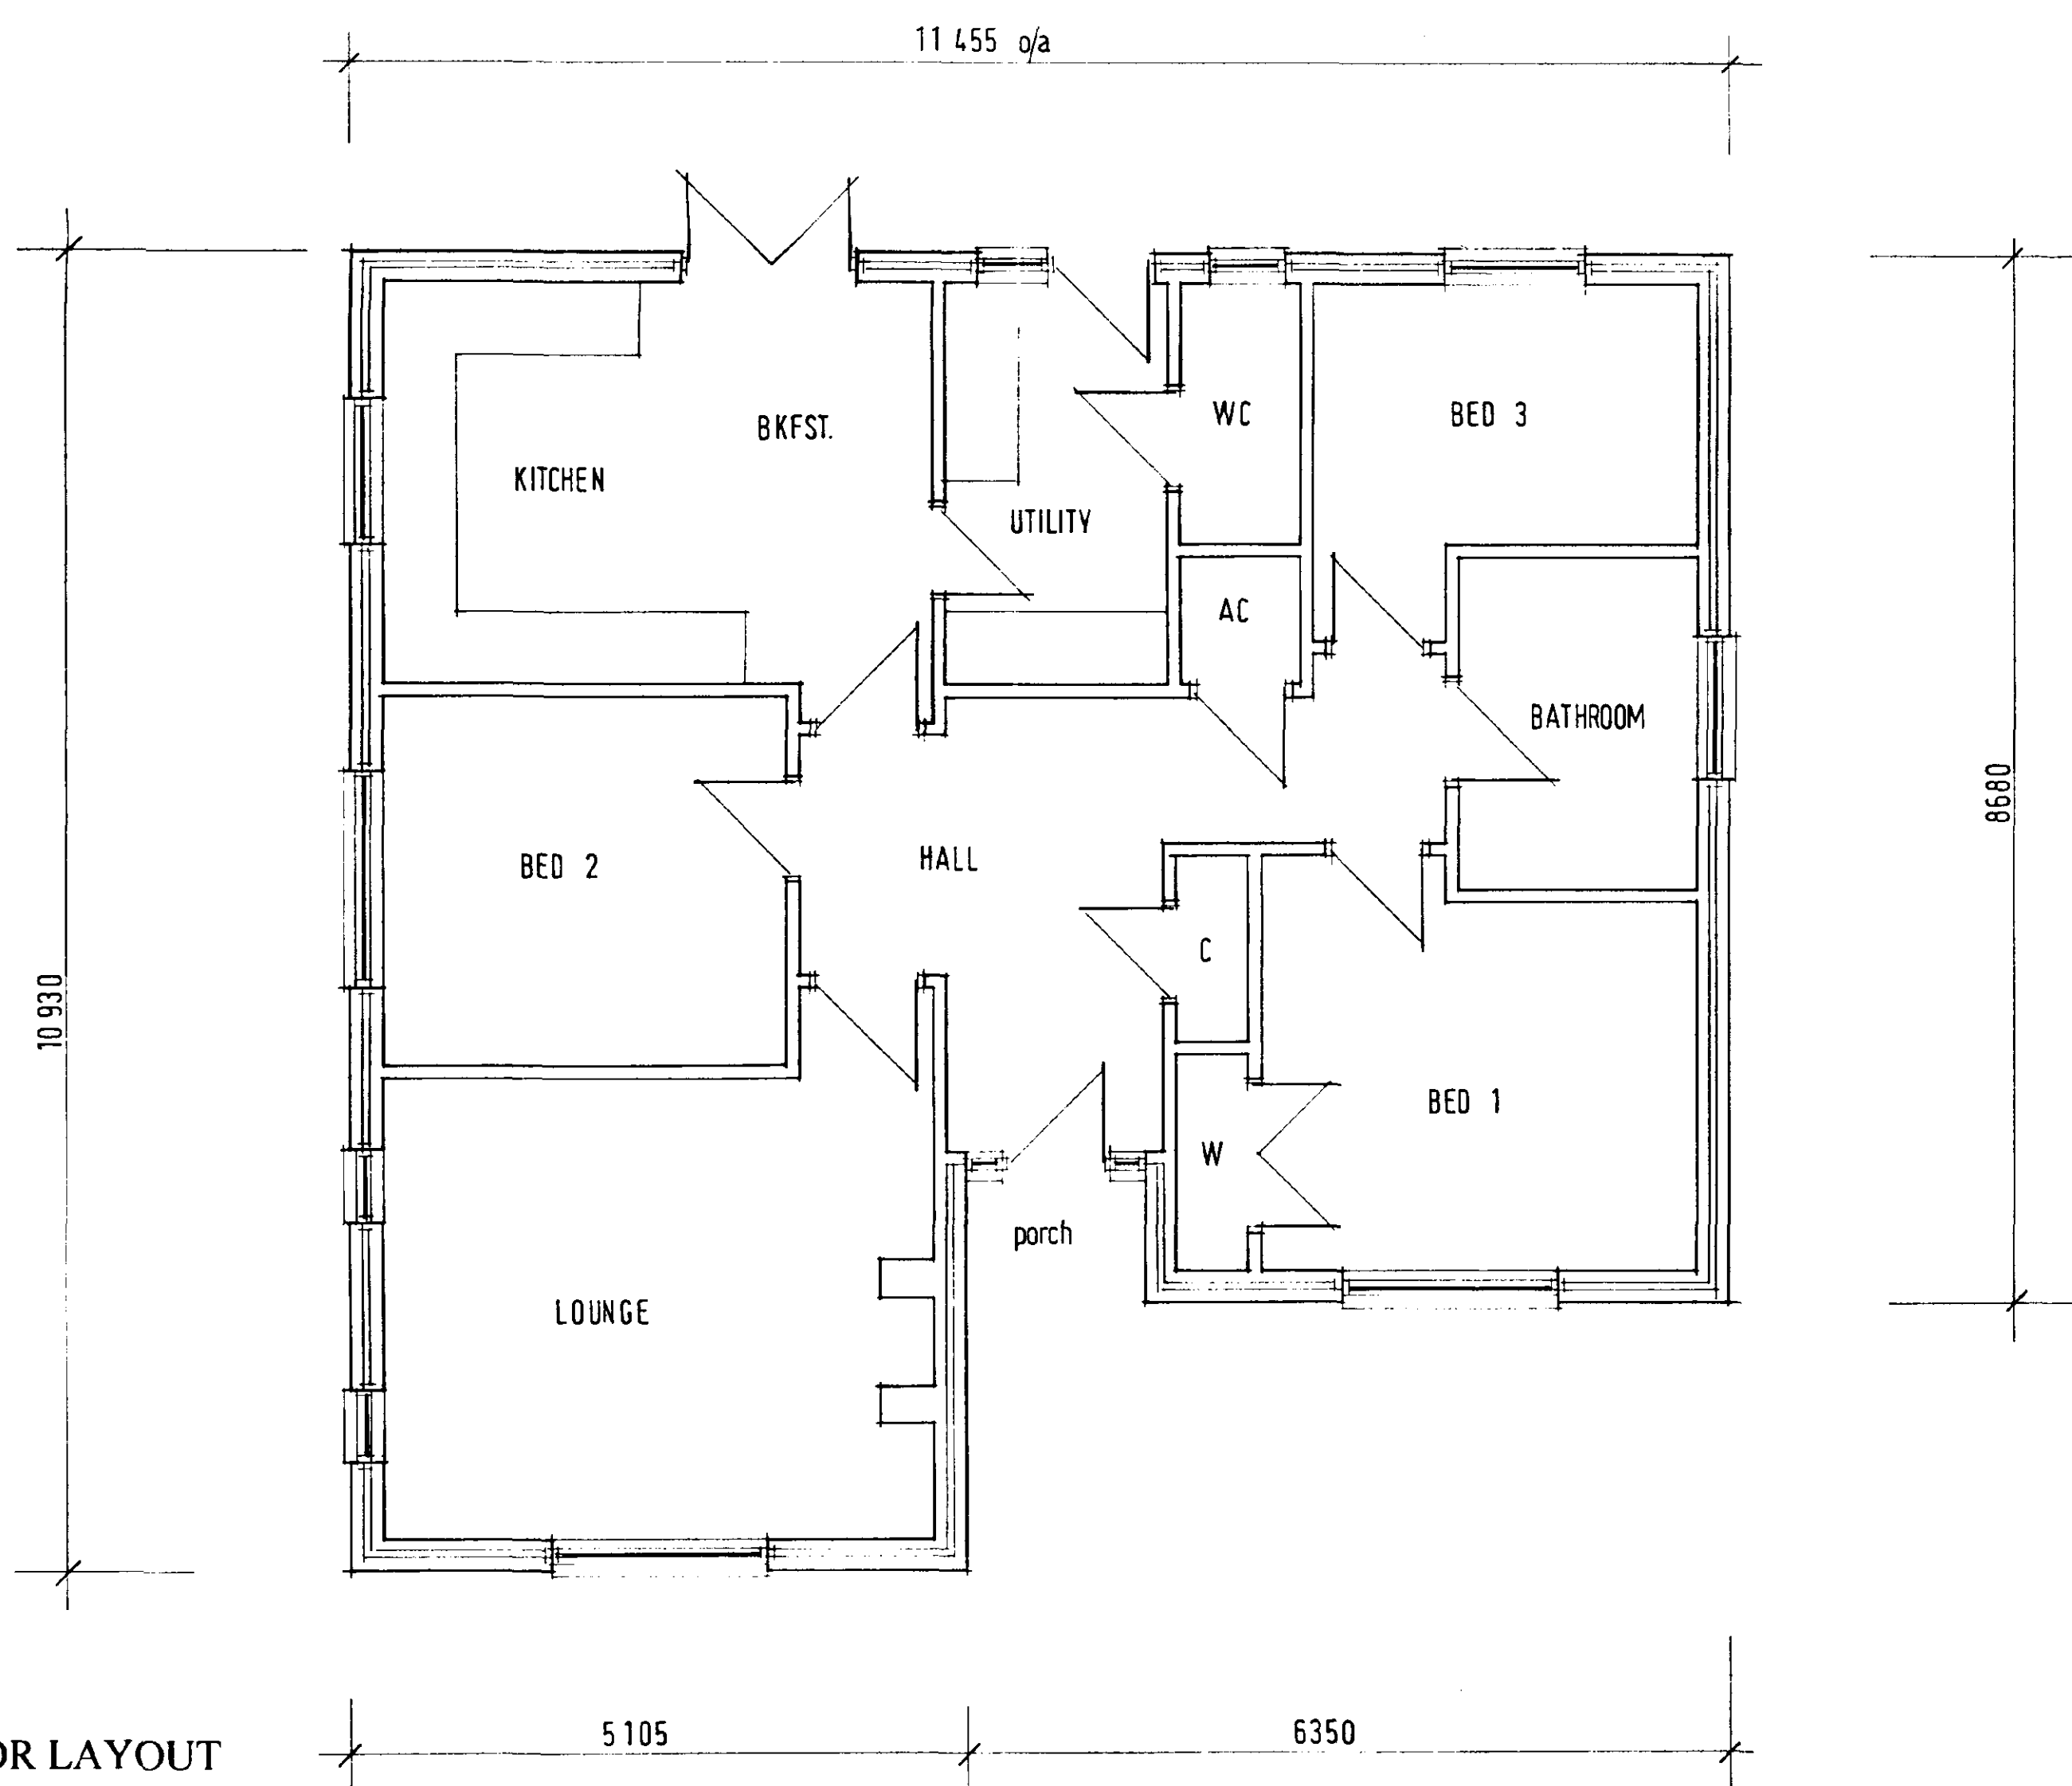

FLOOR LAYOUT
1:50 scale

SOUTH HOLLAND DC
HOUSING & PLANNING
12 APR 2000
Ref: 015160

Moulton Design
Planning & Architecture

63 East Cob Gate, Moulton, Lincolnshire PE12 6QJ
Tel / Fax 01406 373307 Principal: Alan J. Finch

REPLACEMENT BUNGALOW
THREE WAYS
PROUDFOOT LANE
FLEET

for Mr. & Mrs. J. Seth

DETERMINED
PLAN

FLOOR LAYOUT
ELEVATIONS

scales as indicated 03/00 000304/02