DETAILS ON THIS DRAWING ARE COPYRIGHT OF SIDEBOTTOM RICHARDSON CHENG LIMITED.THIS IS A CONFIDENTIAL DOCUMENT AND MUST NOT BE COPIED, USED OR DIVULGED IN ANY WAY WITHOUT PRIOR WRITTEN CONSENT

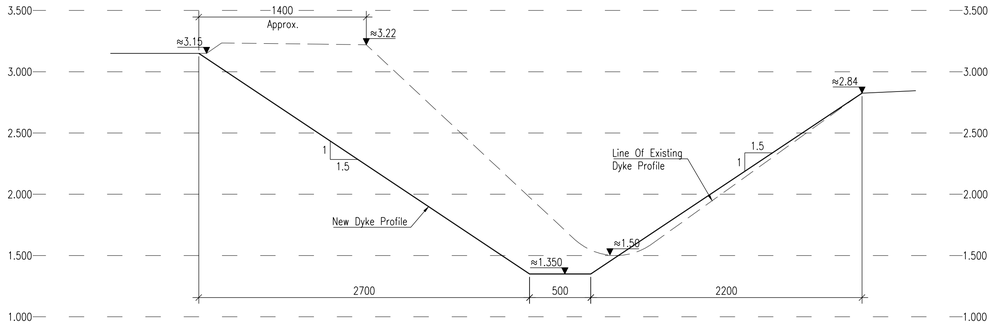

Section A-A
Scale 1:25

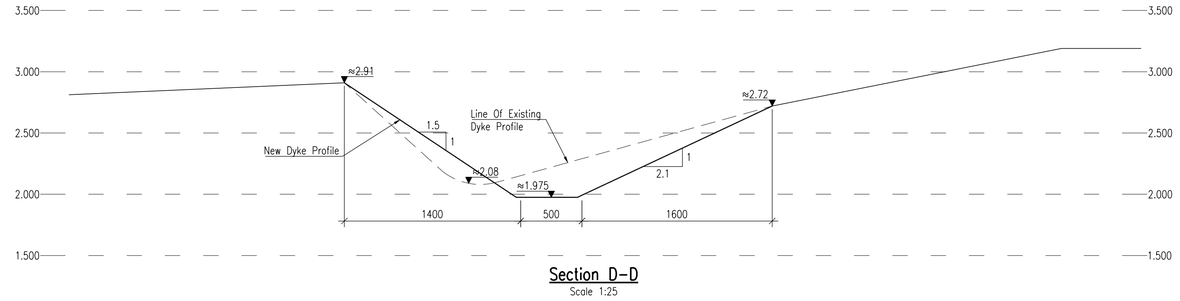

Section D-D
Scale 1:25

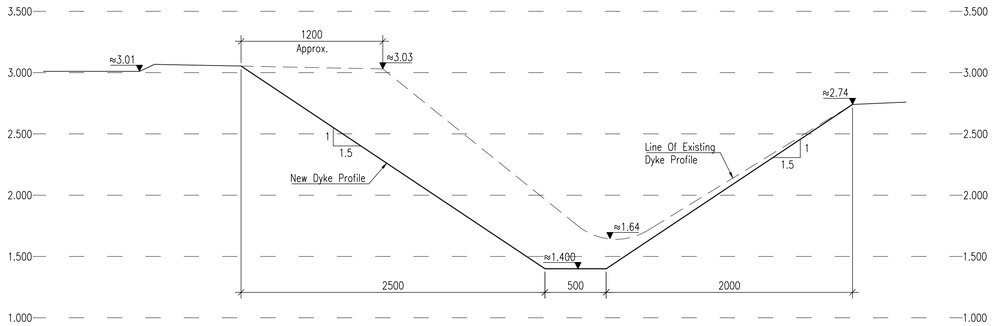

Section B-B
Scale 1:25

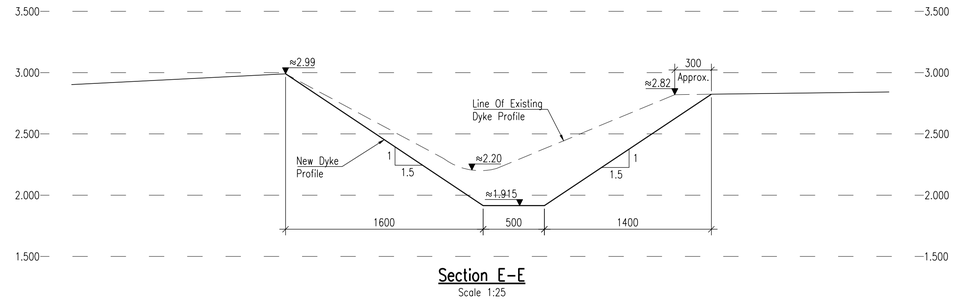

Section E-E
Scale 1:25

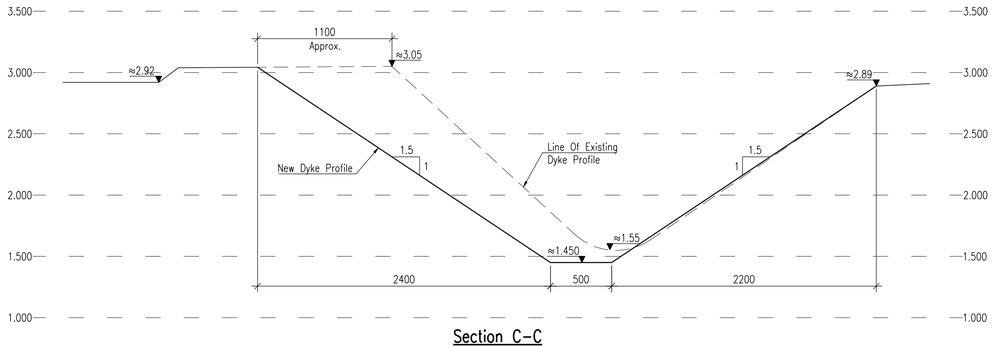

Section C-C
Scale 1:25

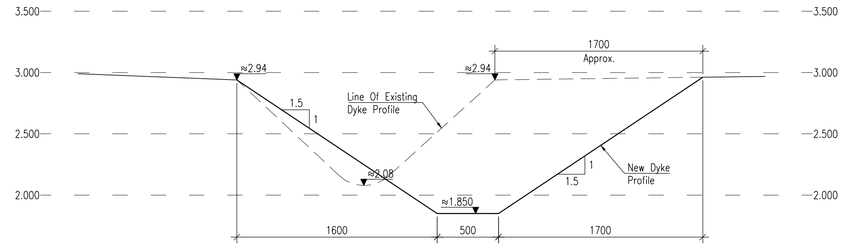

Section F-F
Scale 1:25

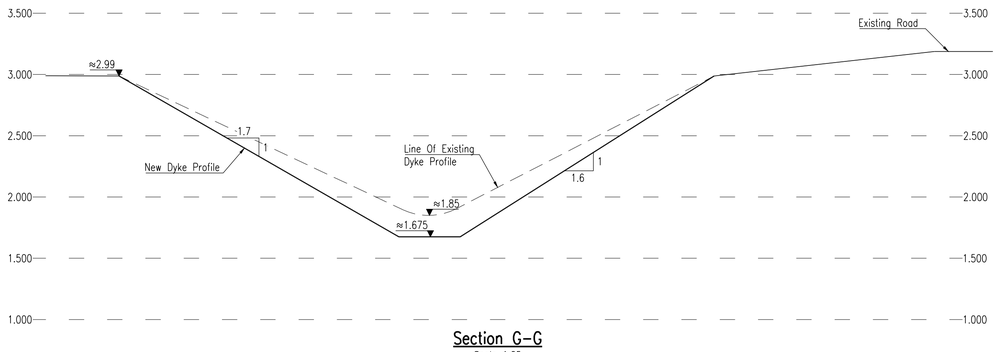

Section G-G
Scale 1:25

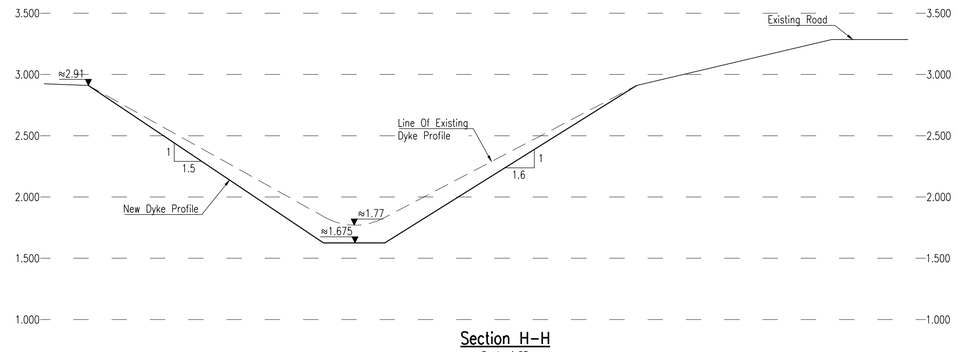

Section H-H
Scale 1:25

Rev	Date	Remarks
A	16.08.19	Drawing Developed In Accordance With SHDB Comments.

Status: FOR INFORMATION

SIDEBOTTOM RICHARDSON CHENG LTD
CONSULTING STRUCTURAL AND CIVIL ENGINEERS
15 High Street, Spalding, Lincs. PE11 1TW
Tel: 01775 712660
Fax: 01775 712635
Email: src@srcltd.com

Project: Residential Development at Land off Fleet Road, Fleet Hargate, Lincolnshire

Title: Proposed Dyke Improvement Sections

Date	July '19	Scale	1:25 @A1
Drawn	MP	Checked	SRC
Design	SRC	File Name	38917-12

DRG No. 38917/12 — Rev A

DETAILS ON THIS DRAWING ARE COPYRIGHT OF SIDEBOTTOM RICHARDSON CHENG LIMITED.THIS IS A CONFIDENTIAL DOCUMENT AND MUST NOT BE COPIED, USED OR DIVULGED IN ANY WAY WITHOUT PRIOR WRITTEN CONSENT