




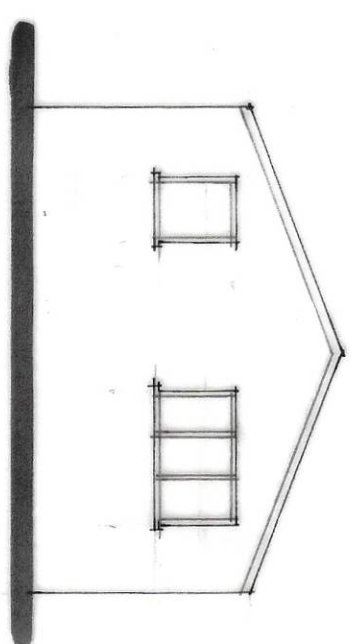


FRONT

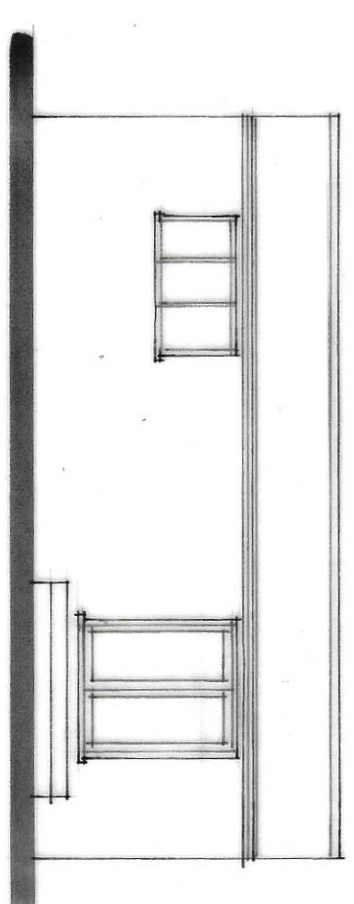


SIDE

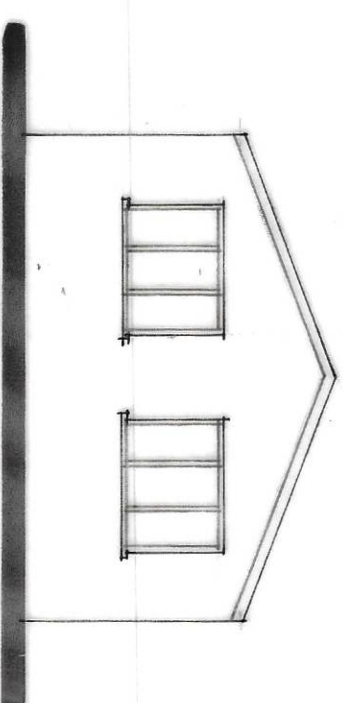

REAR

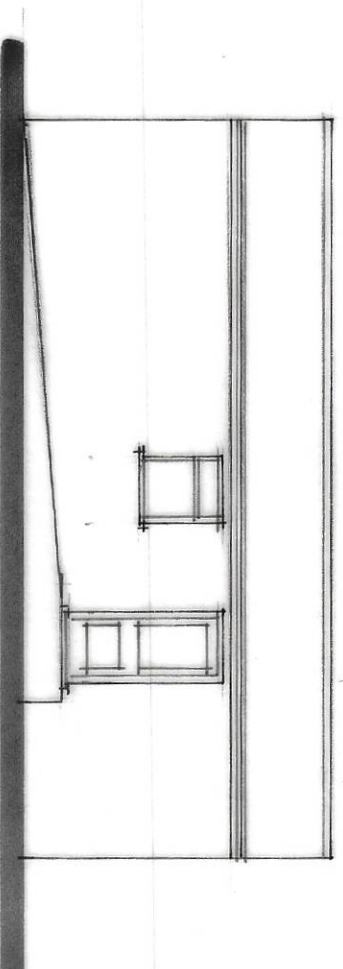

SIDE

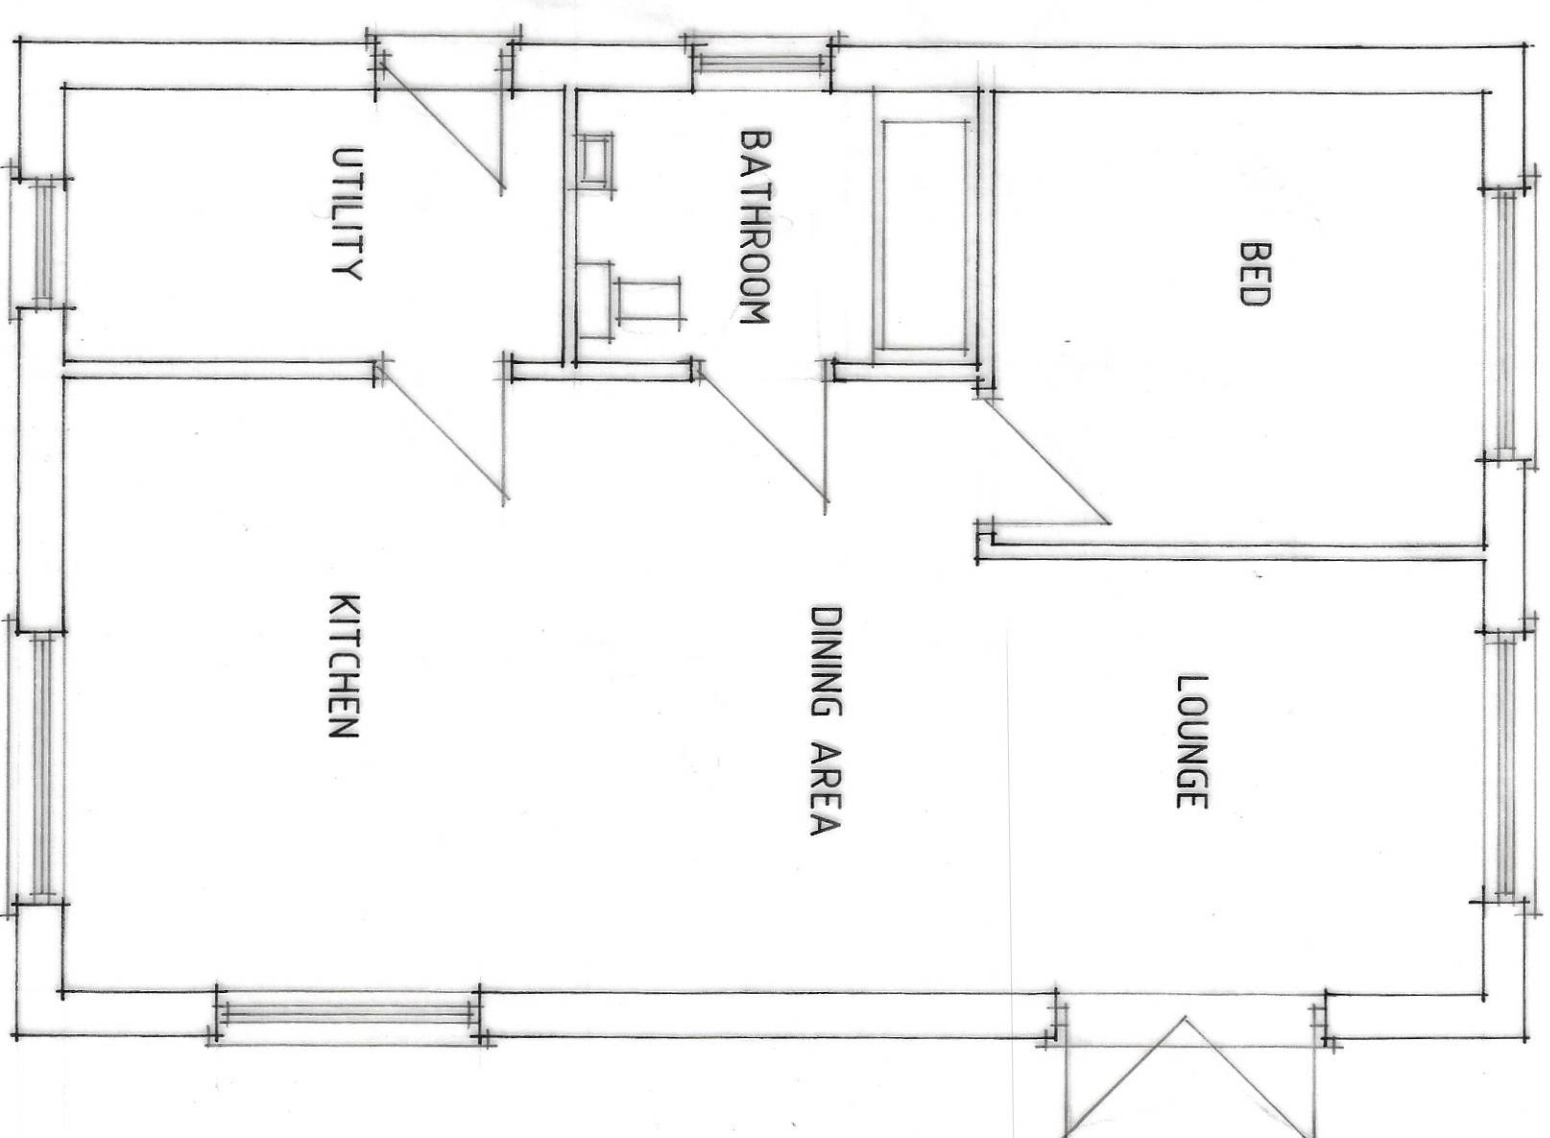

FLOOR PLAN

A - INF. ADDED - 8.12.21

Status
DESIGN
CONSULTANTS IN ARCHITECTURE & PLANNING

PROPOSED CONVERSION OF
BARN TO DWELLING ADJ.
GAIA, BENSINGTON ROAD,
HOLBEACH FOR

MR. S. REILLY.

DWELLING DESIGN

1:50 | SD21-024/3
JULY-21 | B.GILHAM.

2 Edinburgh Walk, Holbeach,
Spalding, Lincs PE12 7AP
Tel: 01506 424343 Fax: 01506 490702

