DETAILS ON THIS DRAWING ARE COPYRIGHT OF SIDEBOTTOM RICHARDSON CHENG LIMITED.THIS IS A CONFIDENTIAL DOCUMENT AND MUST NOT BE COPIED, USED OR DIVULGED IN ANY WAY WITHOUT PRIOR WRITTEN CONSENT

Key & Notes


SURVEY STATIONS				
Name	Easting	Northing	Height	Remark
STN_F4	537202.817	324922.180	3.406	P-K NAIL
STN_F5	537302.947	324941.924	3.431	P-K NAIL

The survey grid is the National Grid obtained from ETRS89 GPS Coordinates with OSTN02 transformation. Levels shown to Ordnance Survey datum using ETRS89 GPS with OSGM02 transformation.

Surveyed boundary features are not necessarily legal boundaries

All utilities have been identified to the best of the surveyors knowledge. The correct identification can not be 100% guaranteed and should be independently verified prior to use in any design or building works.

Services may be obscured by parked cars, leaf litter or building materials etc.

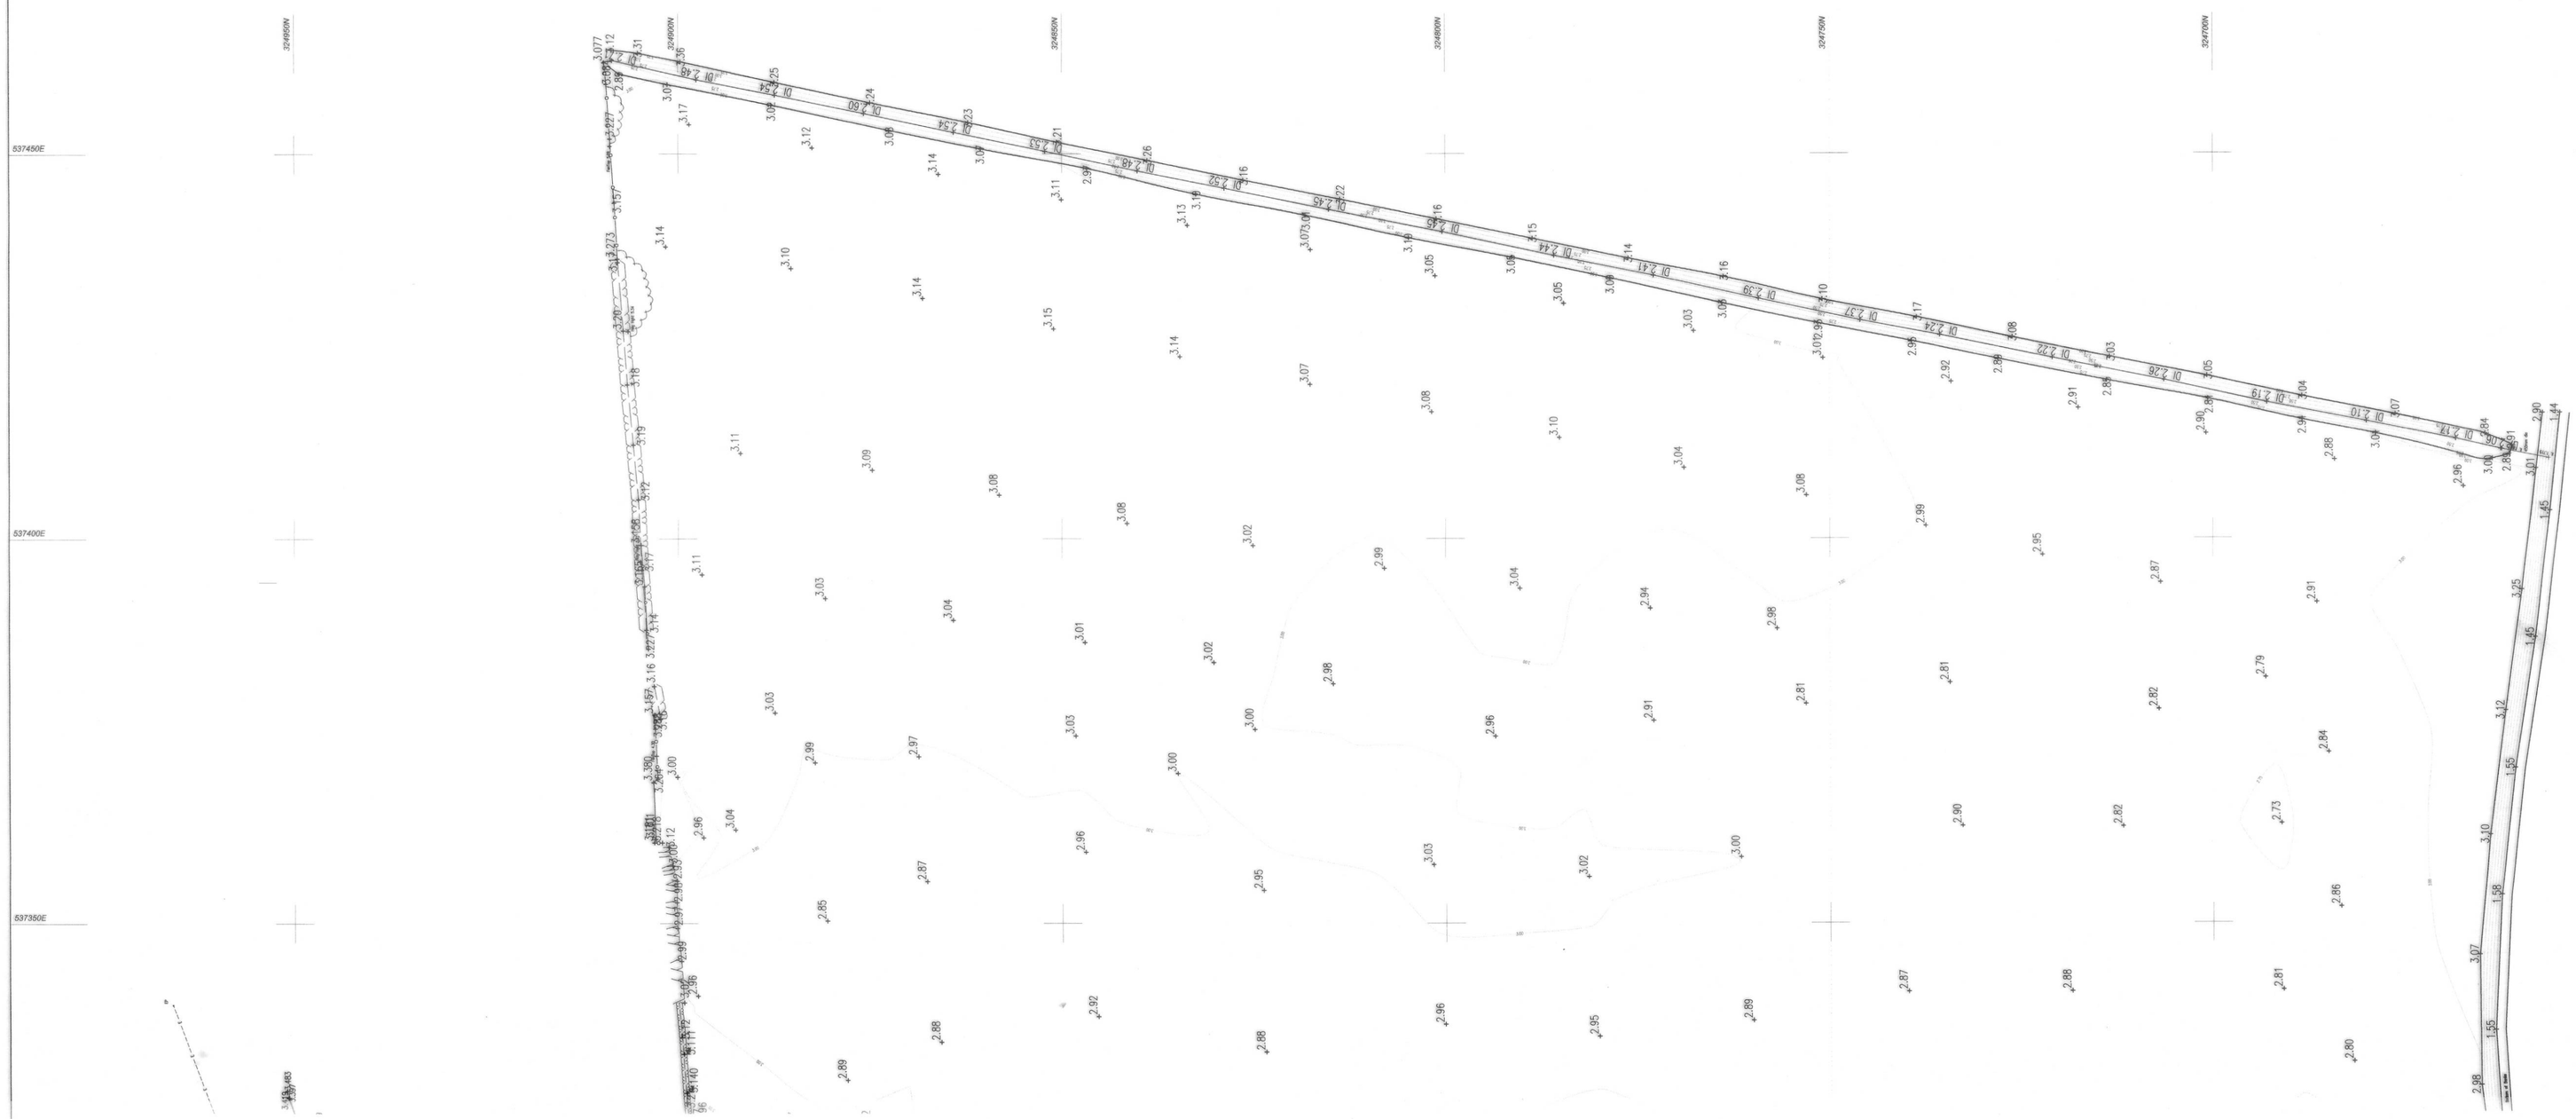

Rev	Date	Remarks

Status: FOR INFORMATION

SIDEBOTTOM RICHARDSON CHENG LTD
CONSULTING STRUCTURAL AND CIVIL ENGINEERS
15 High Street, Spalding, Lincs. PE11 1TW
Tel: 01775 712680
Fax: 01775 712635
Email: src@srcltd.com

Project: Proposed Residential Development To The Rear of 50 Fleet Road, Holbeach, Lincs. For Mr T. Morris

Title: Topographical Survey (Phase 2)

Date	Mar..'17	Scale	1:500 @A1
Drawn	SRC	Checked	SRC
Design	-	File Name	14317-21

DRG No. 14317/21 — Rev -

DETAILS ON THIS DRAWING ARE COPYRIGHT OF SIDEBOTTOM RICHARDSON CHENG LIMITED.THIS IS A CONFIDENTIAL DOCUMENT AND MUST NOT BE COPIED, USED OR DIVULGED IN ANY WAY WITHOUT PRIOR WRITTEN CONSENT