TREES

① LIME – REMAIN
② LIME – REMAIN
③ HOLLY – REMAIN
④ ELDER – REMOVE
⑤ HOLLY – REMOVE
⑥ APPLE – REMAIN
⑦ PEAR – REMOVE
⑧ PLUM – REMOVE
⑨ YEW – REMAIN

NOTES

TREES 4+5 - BLOCK VIEW OF ROAD WHEN VEHICLES LEAVING ENTRANCE TO SITE

0475/97

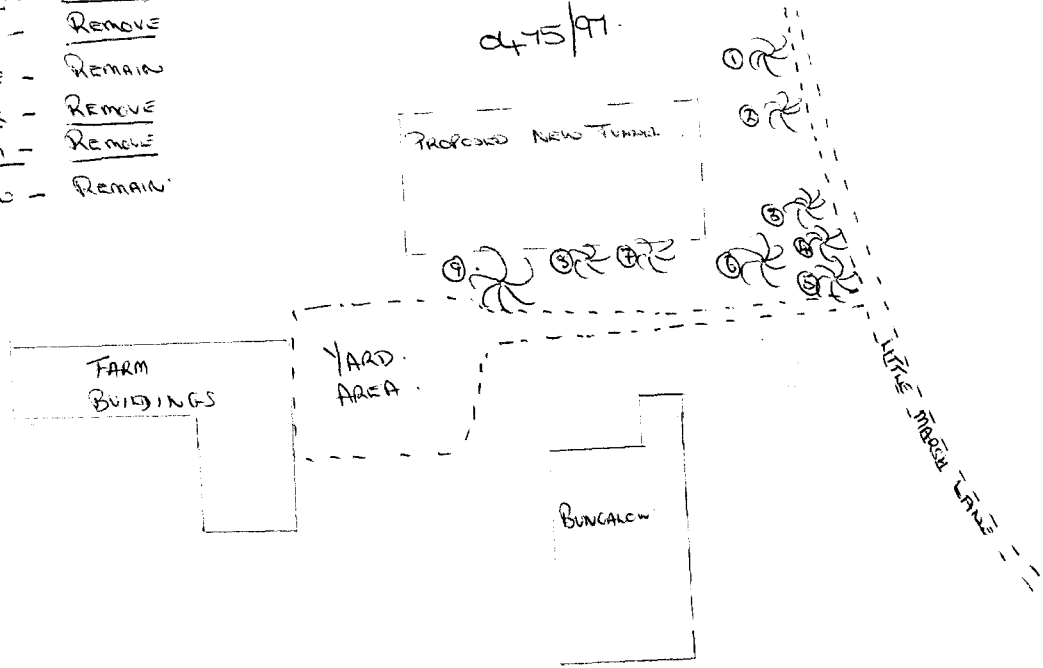

MULTI-SPAN POLYHOUSE

EXTENSION TO EXISTING TWINSPAN

2x(6.5 x 21.9)M

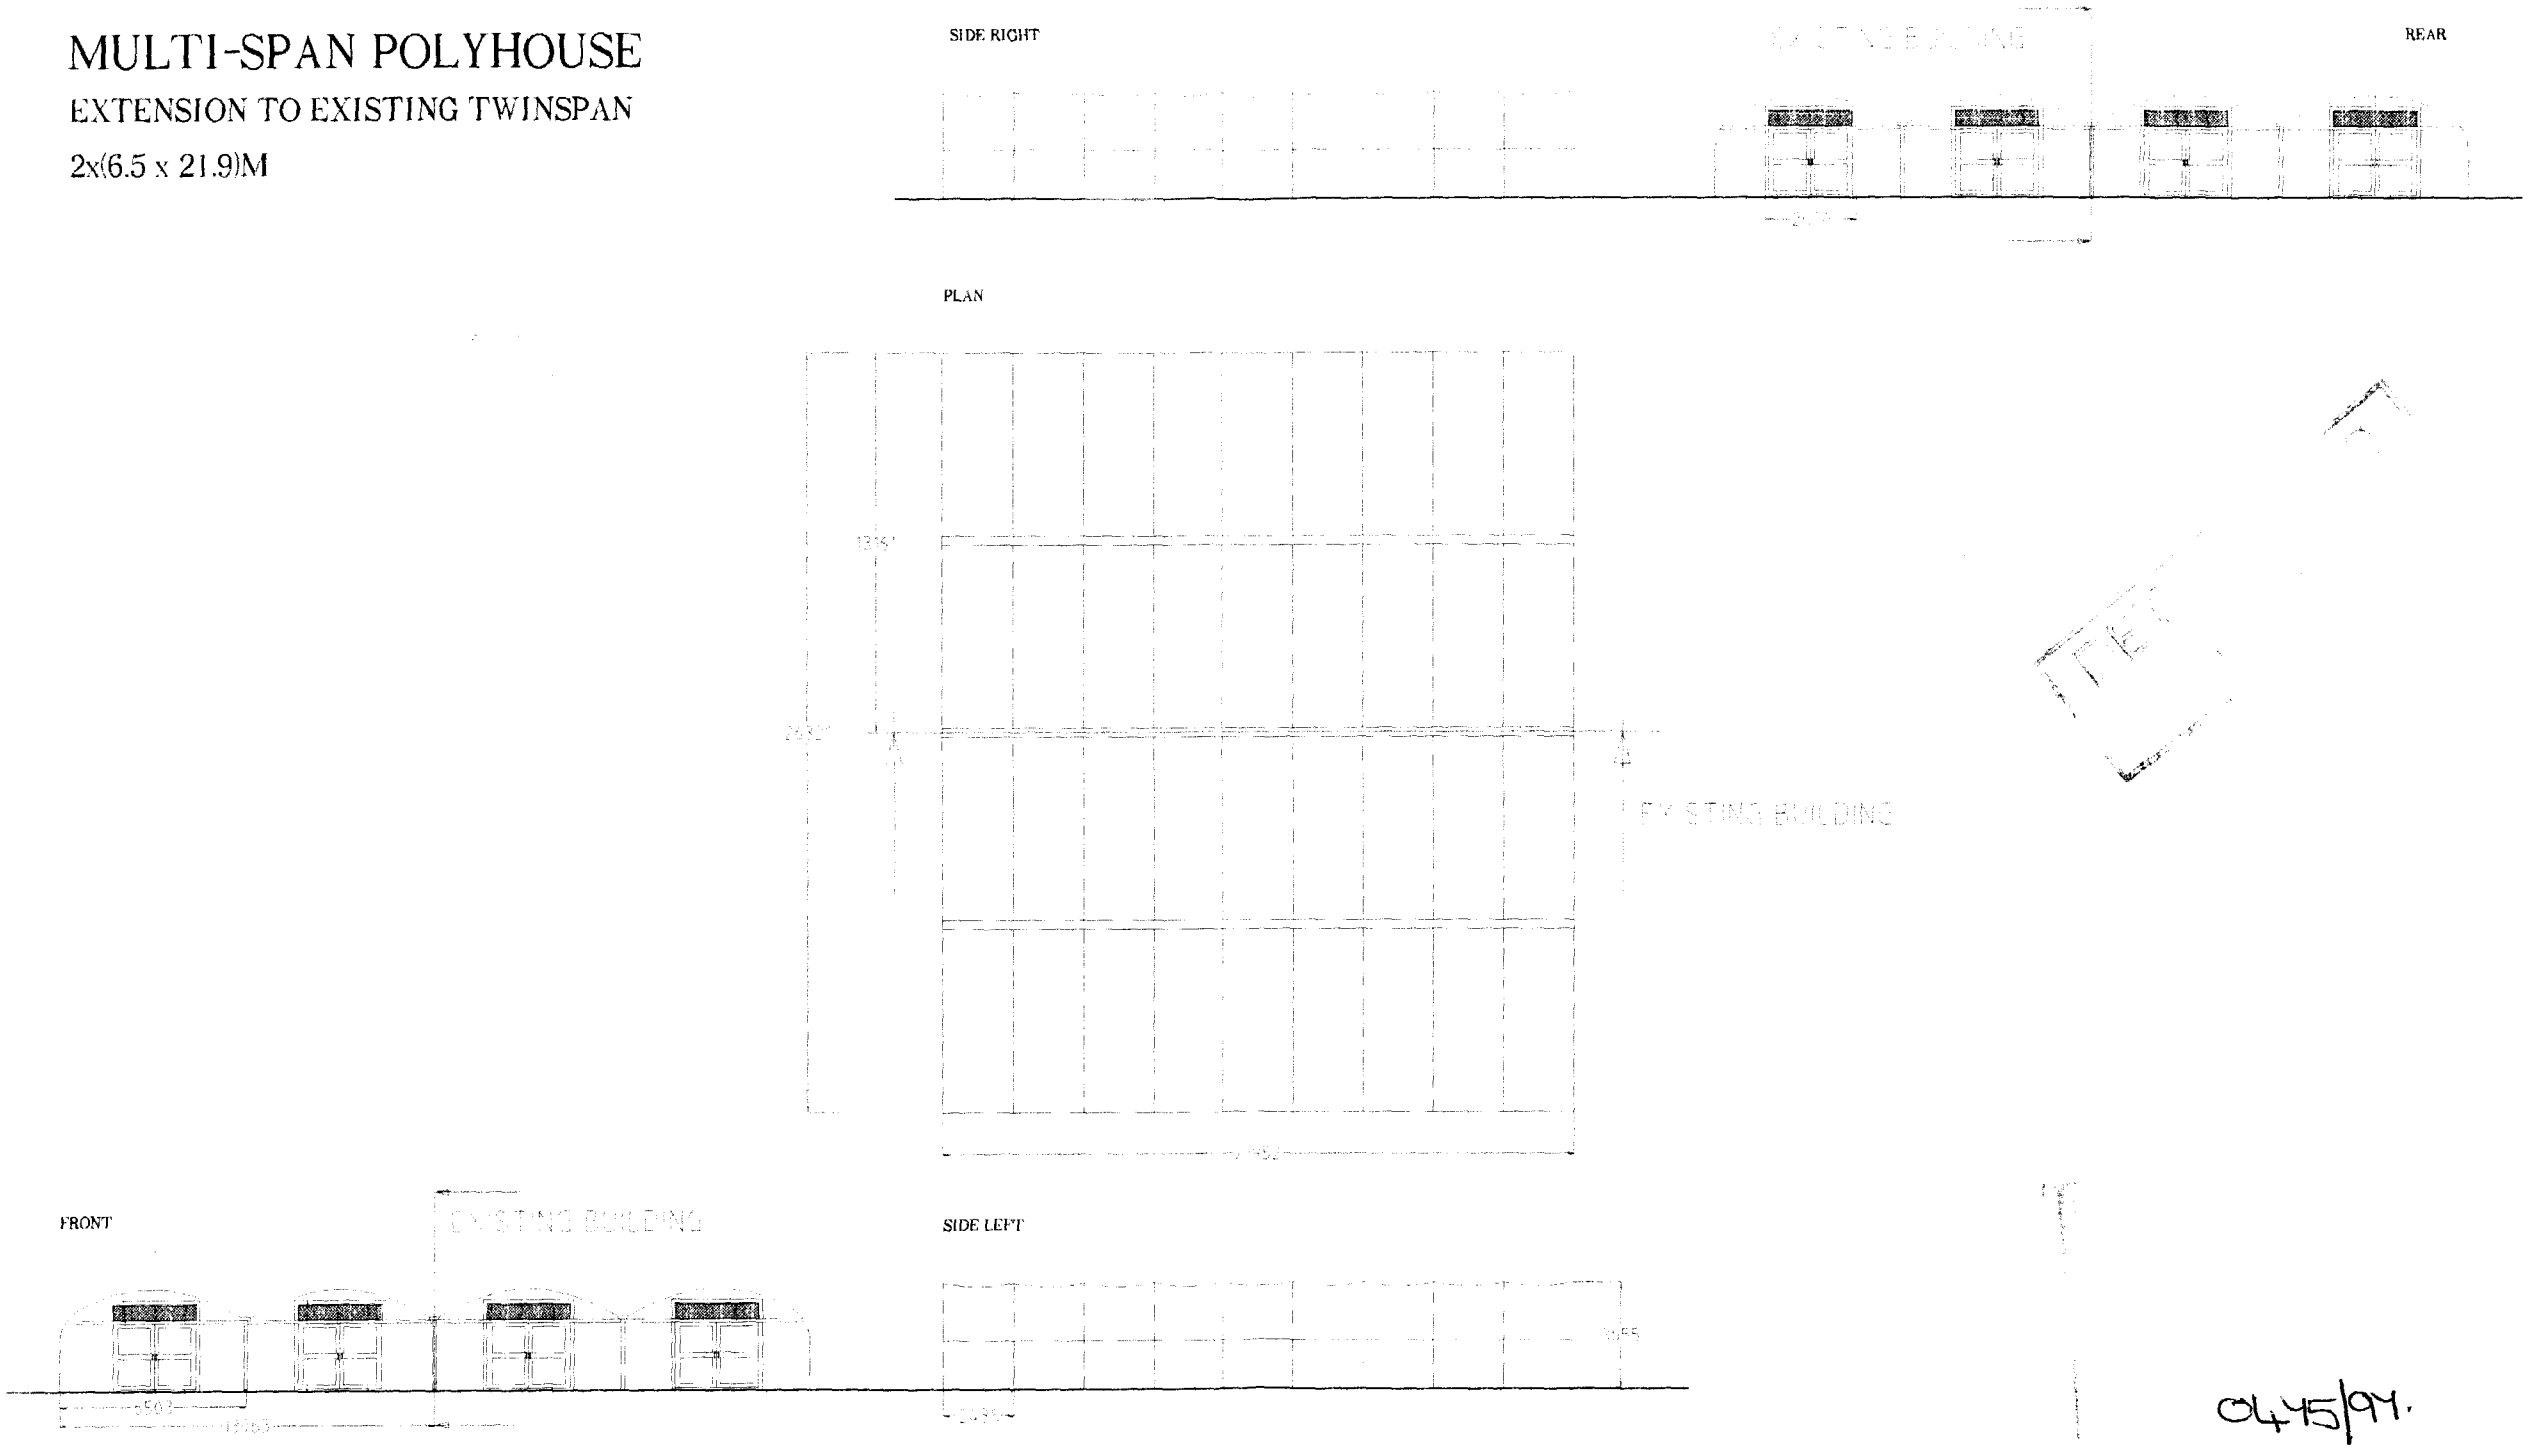

0445/94.

NATIONAL POLYTUNNELS

Title/Name: HARRINGTON HALL TWIN SPAN EXTENSION			
Drawing number: DEJEY HAR HALL 02	Revision: 1	Sheet: 1	