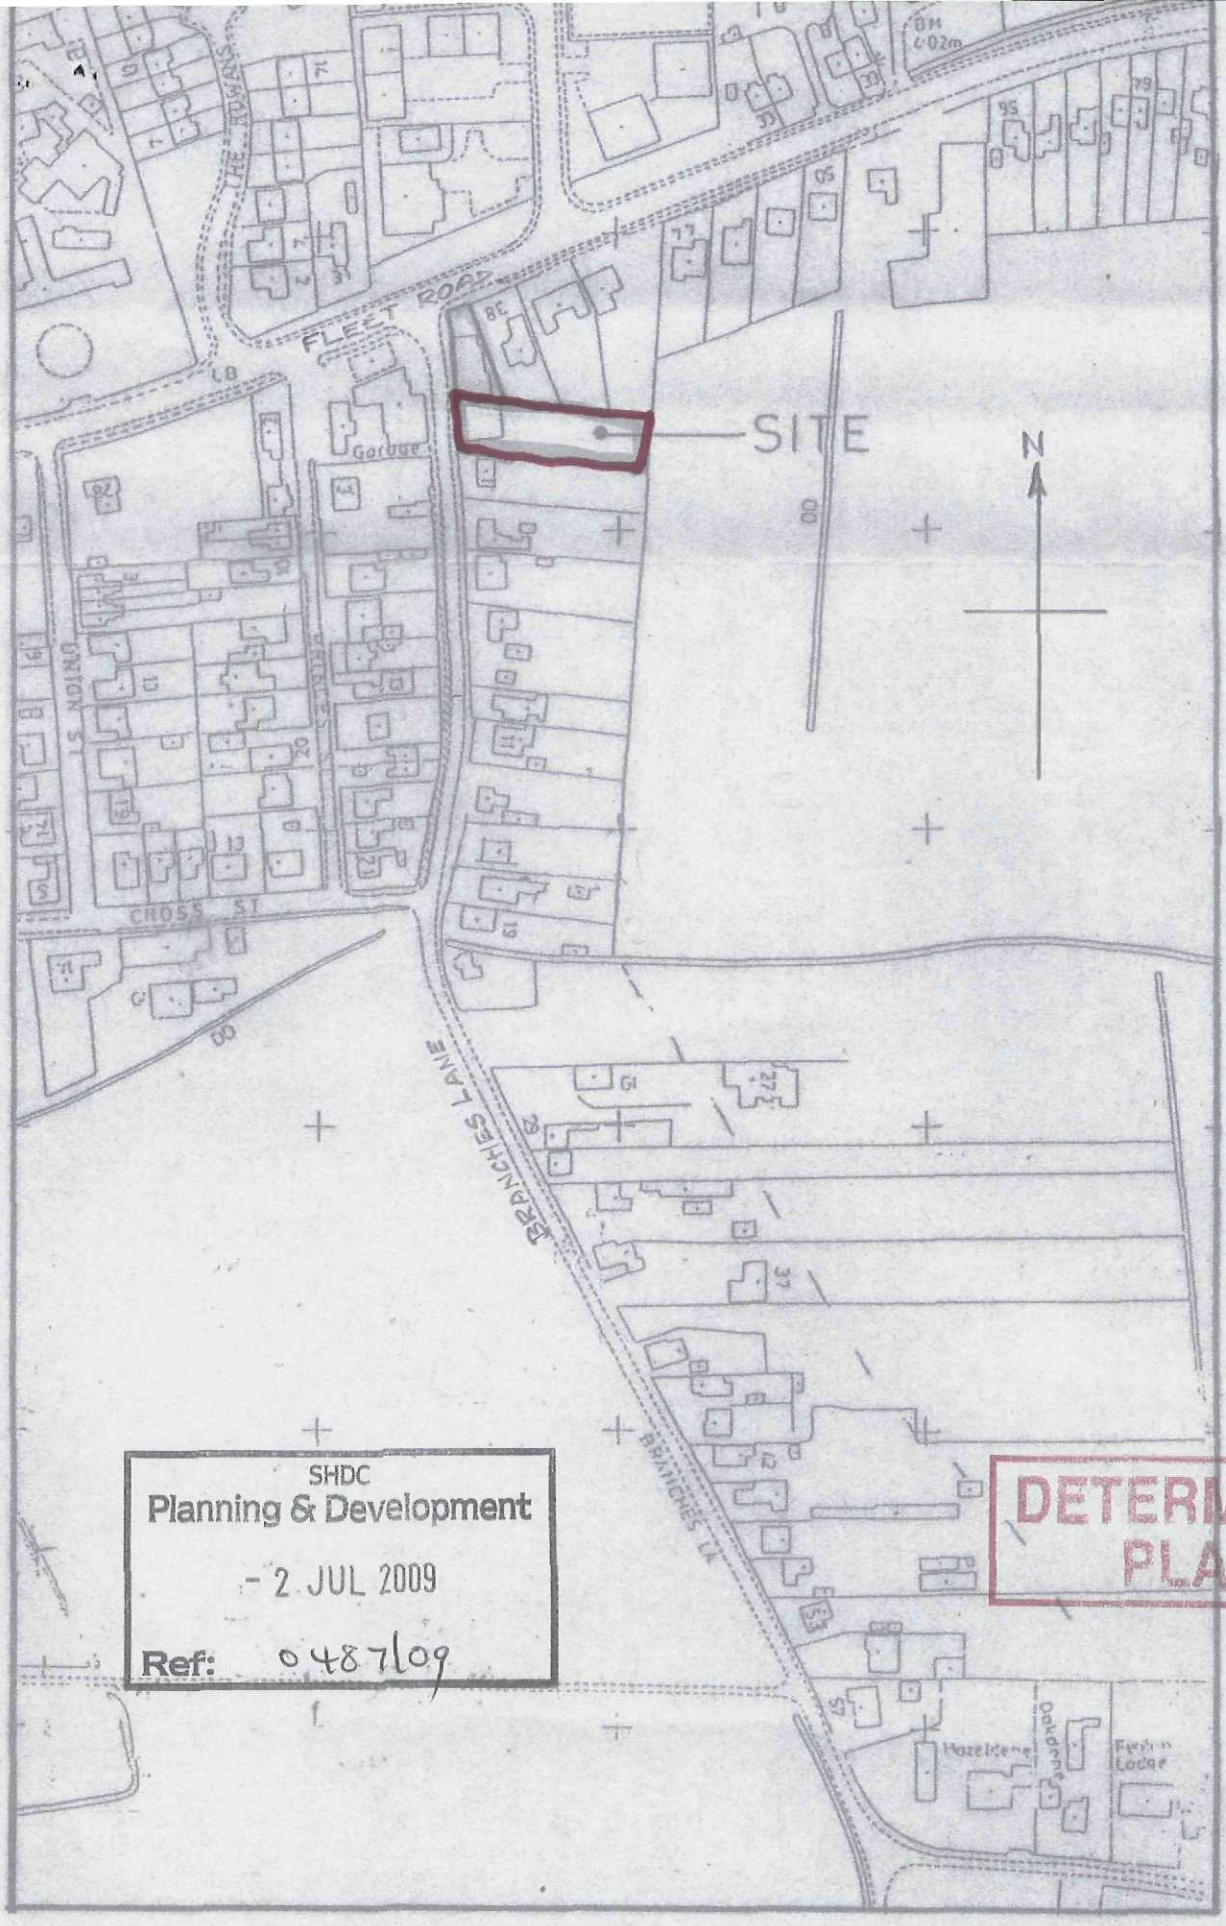


SHDC
Planning & Development
- 2 JUL 2009
Ref: 0487/09

DETERMINED PLAN

"TWIGGLETS" DAY NURSERY. BRANCHES LANE, HOLBEACH.

LOCATION PLAN

DRG N° L47/09/01

JUNE '09



DETERMINED PLAN


SHDC
Planning & Development
- 2 JUL 2009
Ref: 0487/09


'TWIGGLETS' DAY NURSERY, BRANCHES LA, HOLBEACH

PROPOSED GAZEBO IN REAR PLAY AREA


SCALE 1/50 JUN '09

C47/09/02

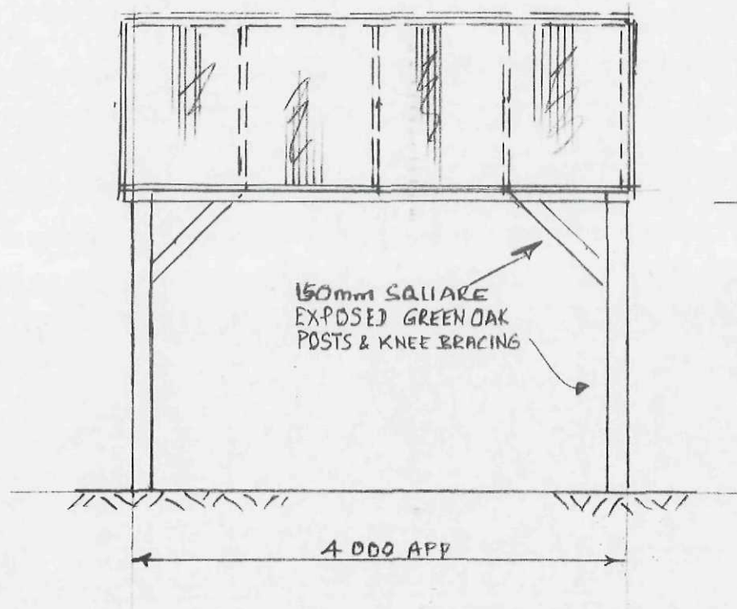


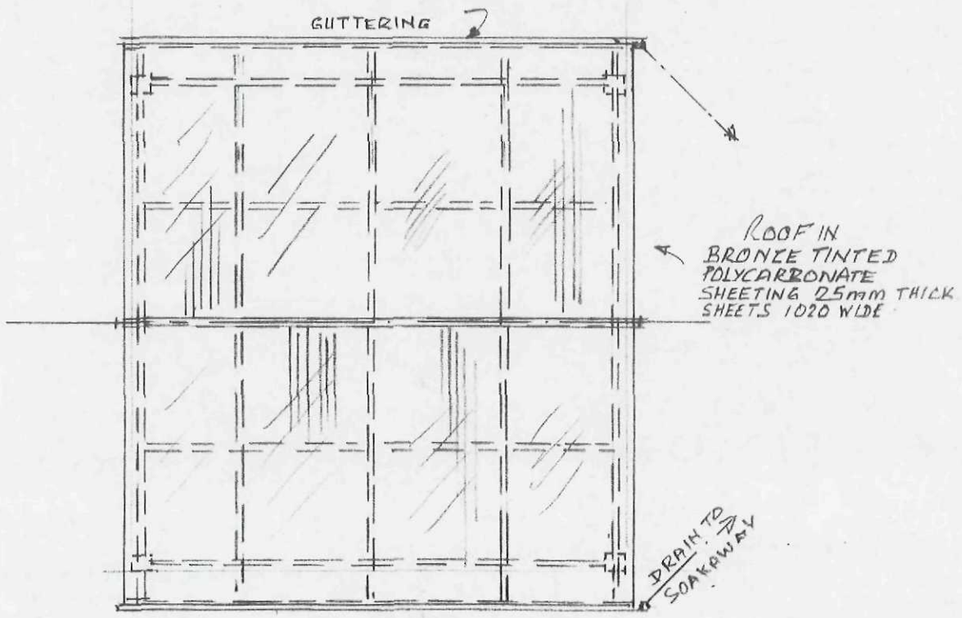

PLAN

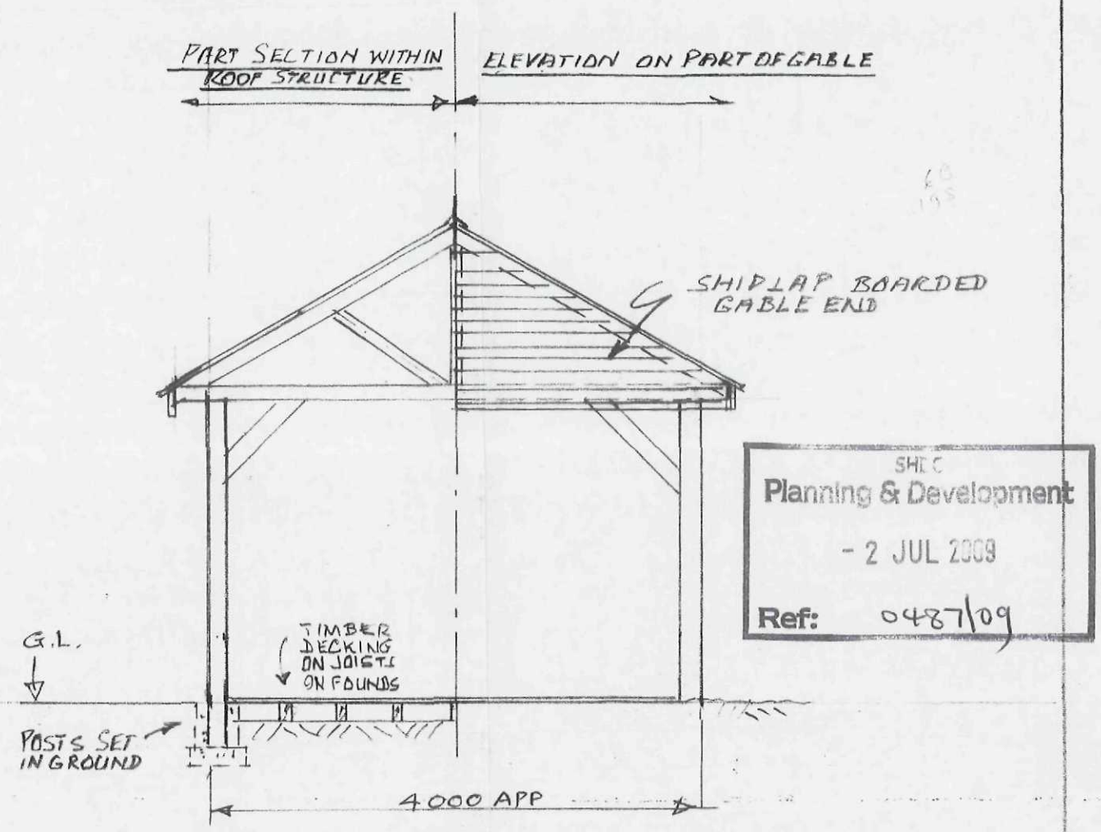

ELEVATION & PART SECTION ON GABLE

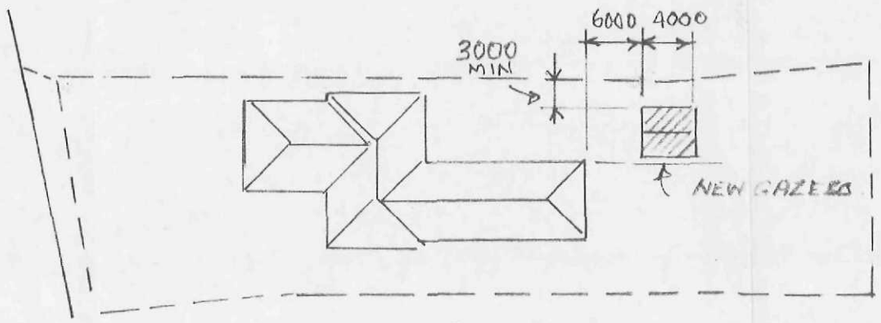

SITE PLAN 1/500

SHDC
Planning & Development
- 2 JUL 2009
Ref: 0487/09

DETERMINED PLAN

'TWIGGLETS' DAY NURSERY
BRANCHES LANE HOLBEACH

PROPOSED GAZEBO IN REAR OF EXISTING PREMISES FOR OUTDOOR PLAY

MB Jun 09
SCALE 1:50

DRG Nº C47/09/03