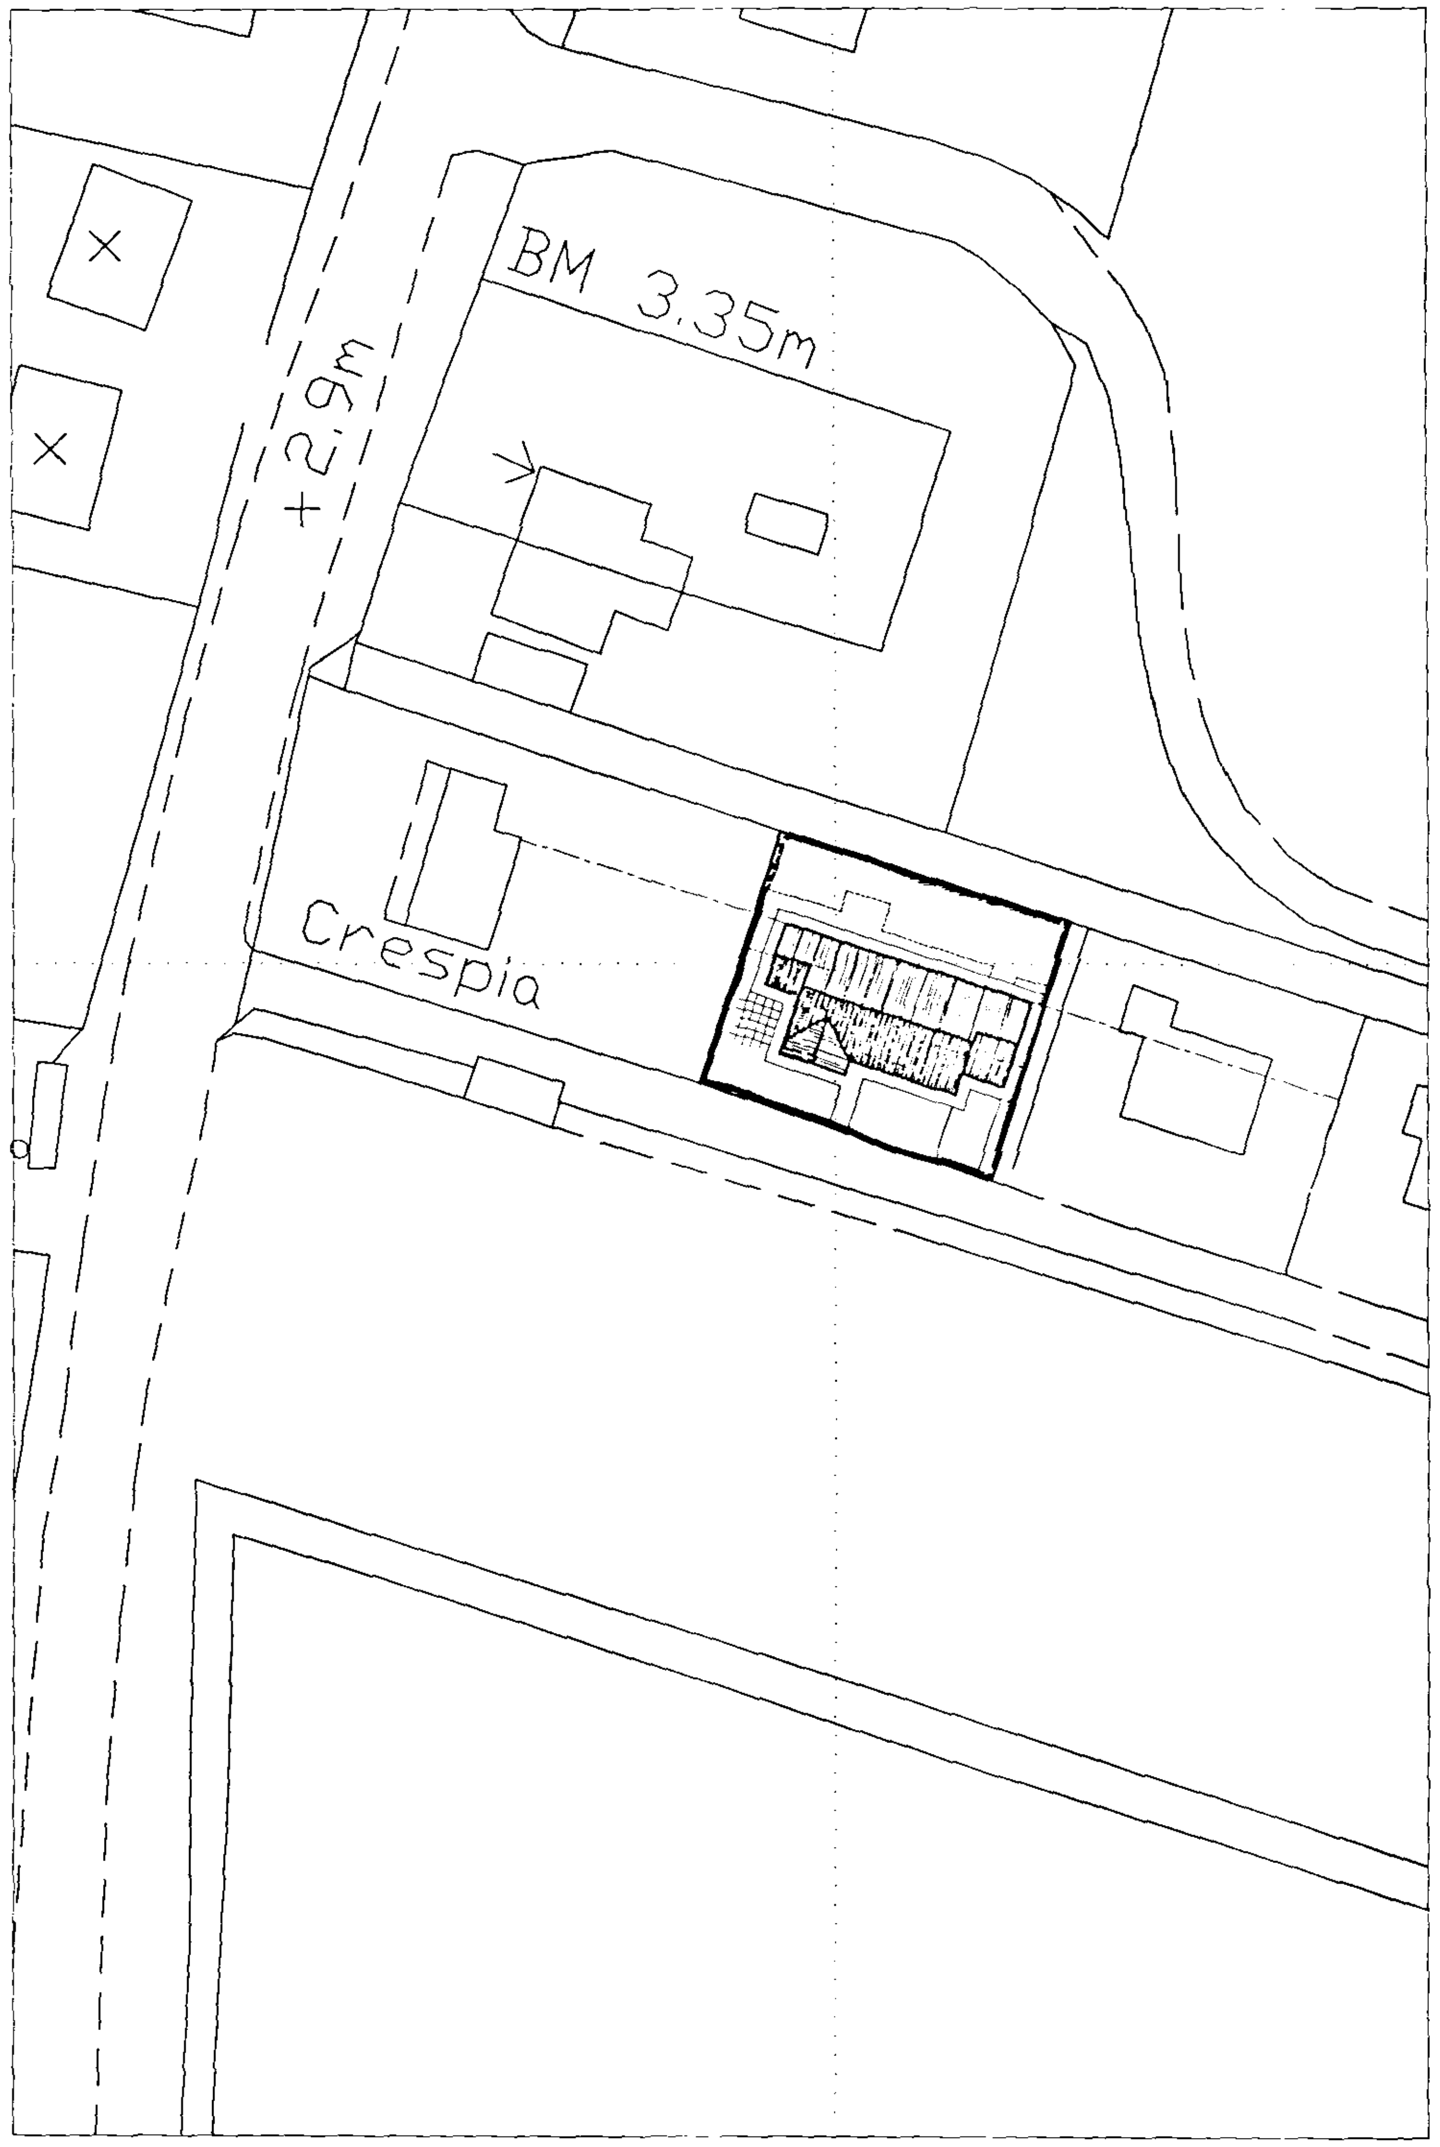

SITE PLAN
1/ 500

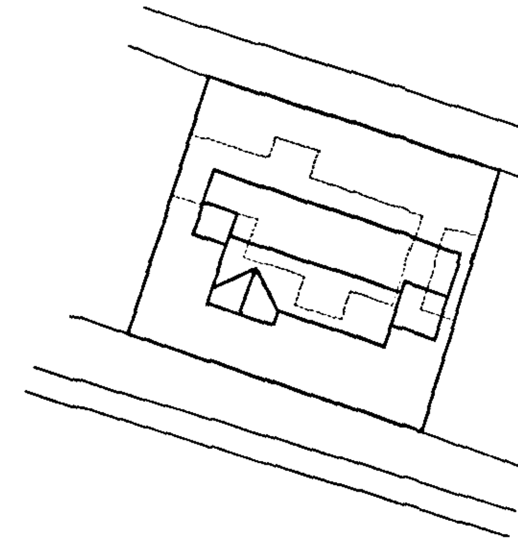

AREA COMPARISON
1/ 500

EXISTING :-
BUNGALOW - 93.50 Square metres.
GARAGE - 17 Square metres.

PROPOSED :-
BUNGALOW & GARAGE - 122.70 Square metres.

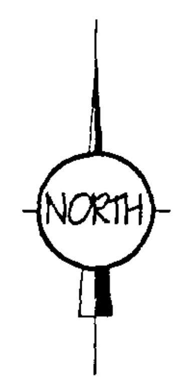

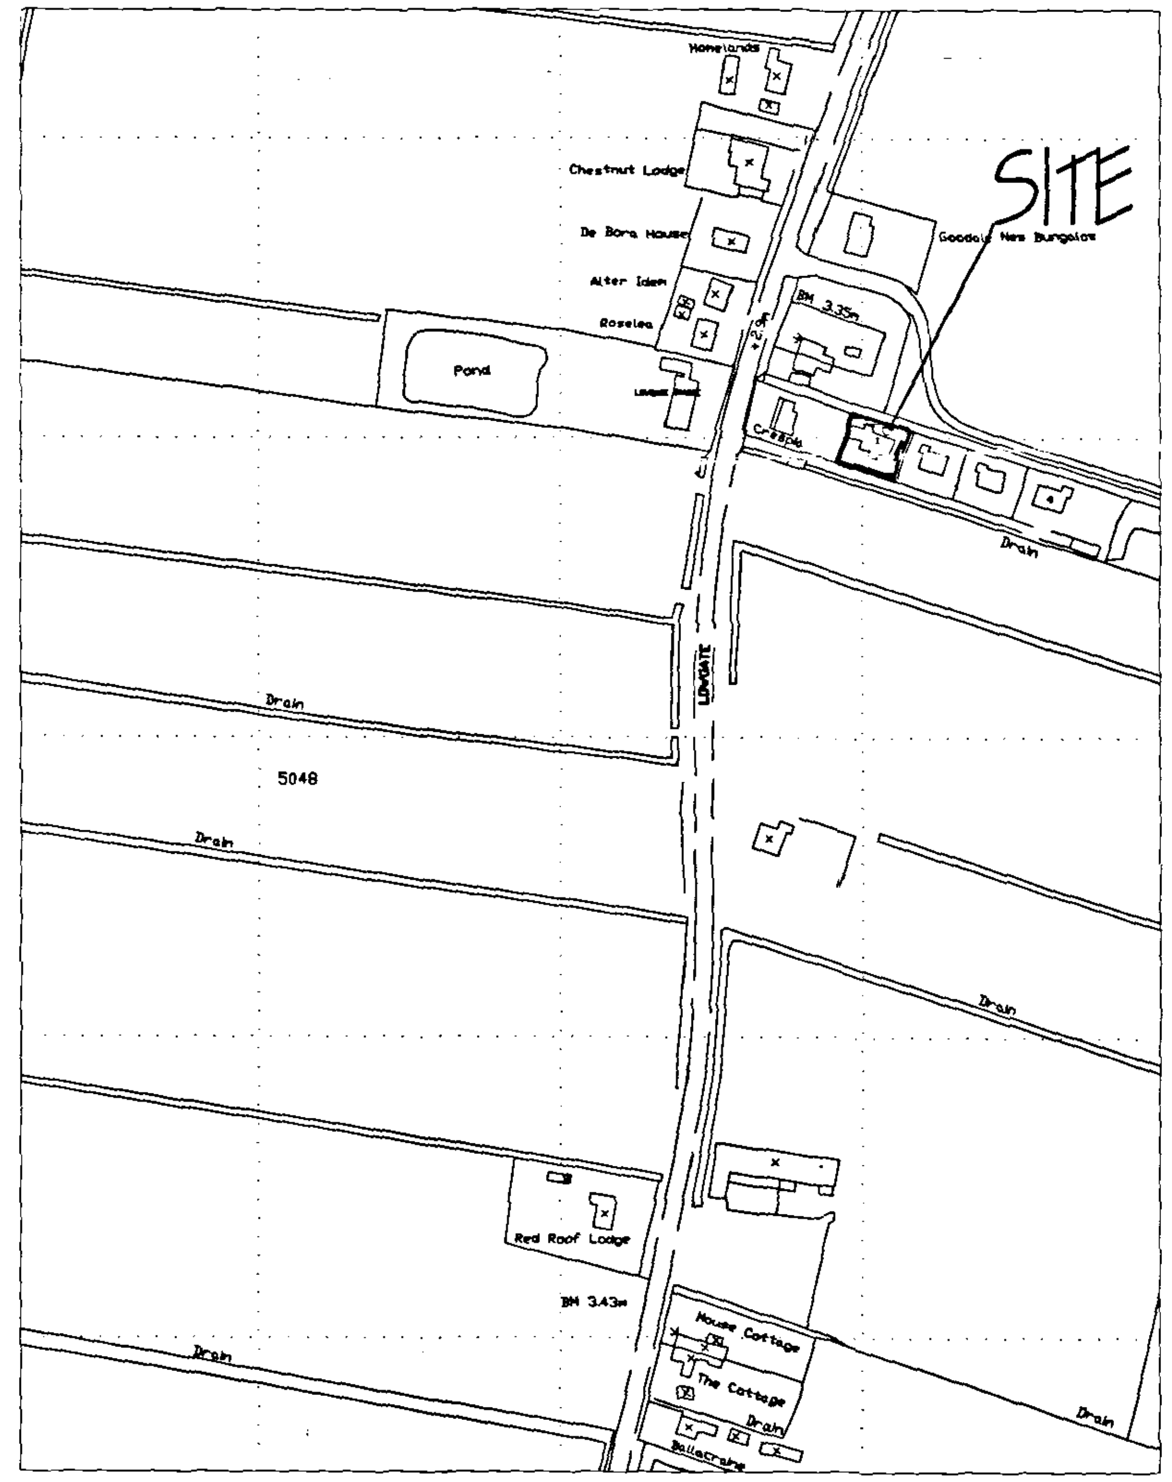

LOCATION PLAN.
1/ 2500

DETERMINED
PLAN

SHDC
PLANNING & DEVELOPMENT
- 6 APR 2006
Ref. 0494/06

ref.	revision	date

G. R. MERCHANT
I.ENG AMICE FIWO

ARCHITECTURAL, STRUCTURAL AND LAND DRAINAGE CONSULTANTS

Unit 4, Wrights Mews
12A Park Road, Holbeach,
Spalding, Lincs. PE12 7EE
Tel: 01406 480900
Fax: 01406 426744
E-Mail: G. R. Merchant @ Merchant. FS. Co. UK

Project: PROPOSED BUNGALOW & GARAGE. OFF LOWGATE. FLEET HARGATE. SPALDING. LINC'S.	
Client: MRS. S. WEE.	
Drawing: SITE & LOCATION PLANS.	
Job Ref. 1322-06.	Drawing No. 03.
Date: MARCH '06.	Drawn: GRM.
Scales: AS INDICATED.	

DO NOT SCALE FROM THIS DRAWING