


NORTH ELEVATION

EAST ELEVATION

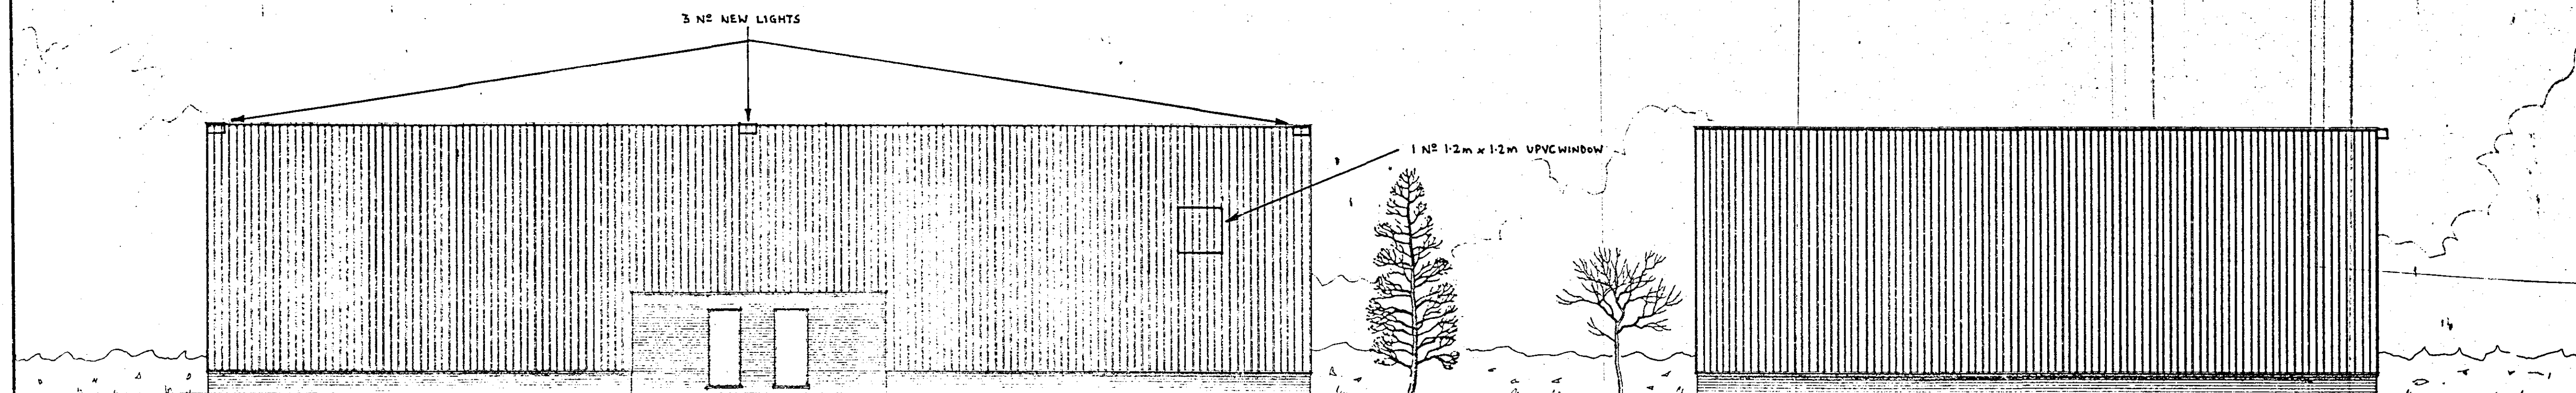

SOUTH ELEVATION

WEST ELEVATION

SHOC
Planning & Development
15 APR 2005
Ref 497/05

**DETERMINED
PLAN**