

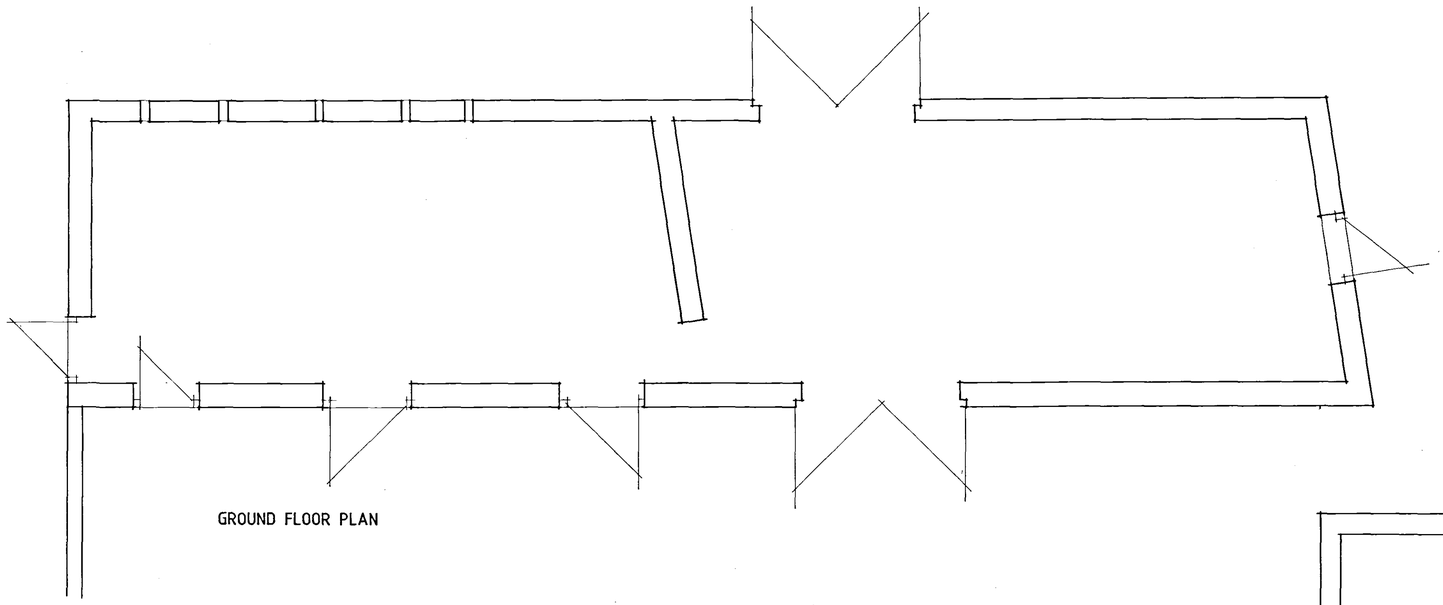


GROUND FLOOR PLAN

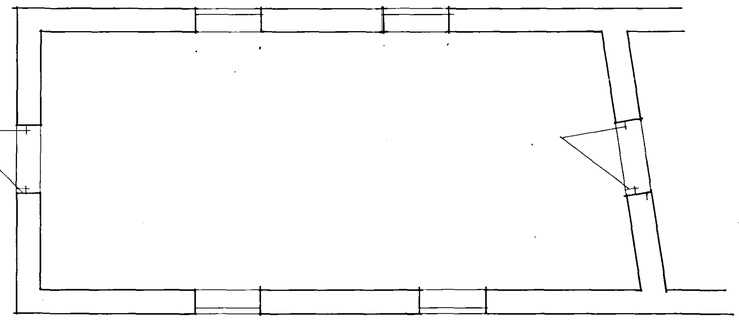

FIRST FLOOR PLAN

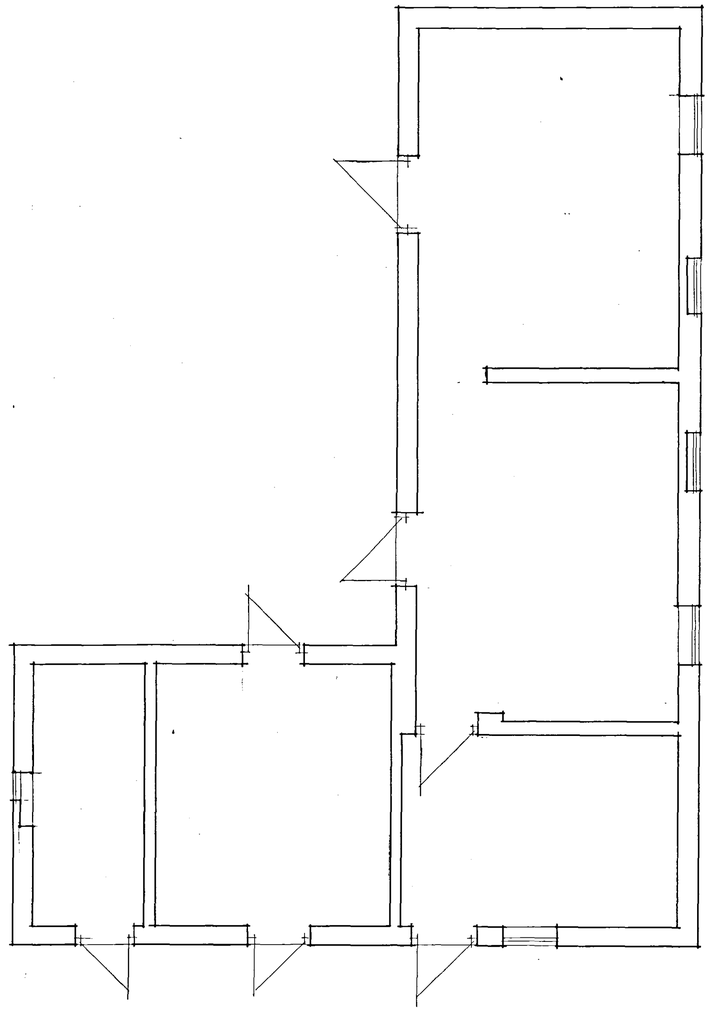

GROUND FLOOR PLAN

SHDC
Planning & Development
16 APR 2007
Ref: 0497/07

A. - ALTS - 2.3.06

Status
DESIGN
CONSULTANTS IN ARCHITECTURE & PLANNING

PROPOSED CONVERSION OF BARNS AT MAISDYKE LANE, FLEET FOR

MR.. A.J. FISHER,, MRS.. M. HUNT & MRS. C. HARRISON.

PLANS AS EXISTING

1:50	SD04-045/1
JULY-04	B.GILHAM.

DETERMINED PLAN

2 Edinburgh Walk, Holbeach,
Spalding, Lincs. PE12 7AP.
Tel: 01406 424343 Fax: 01406 490702