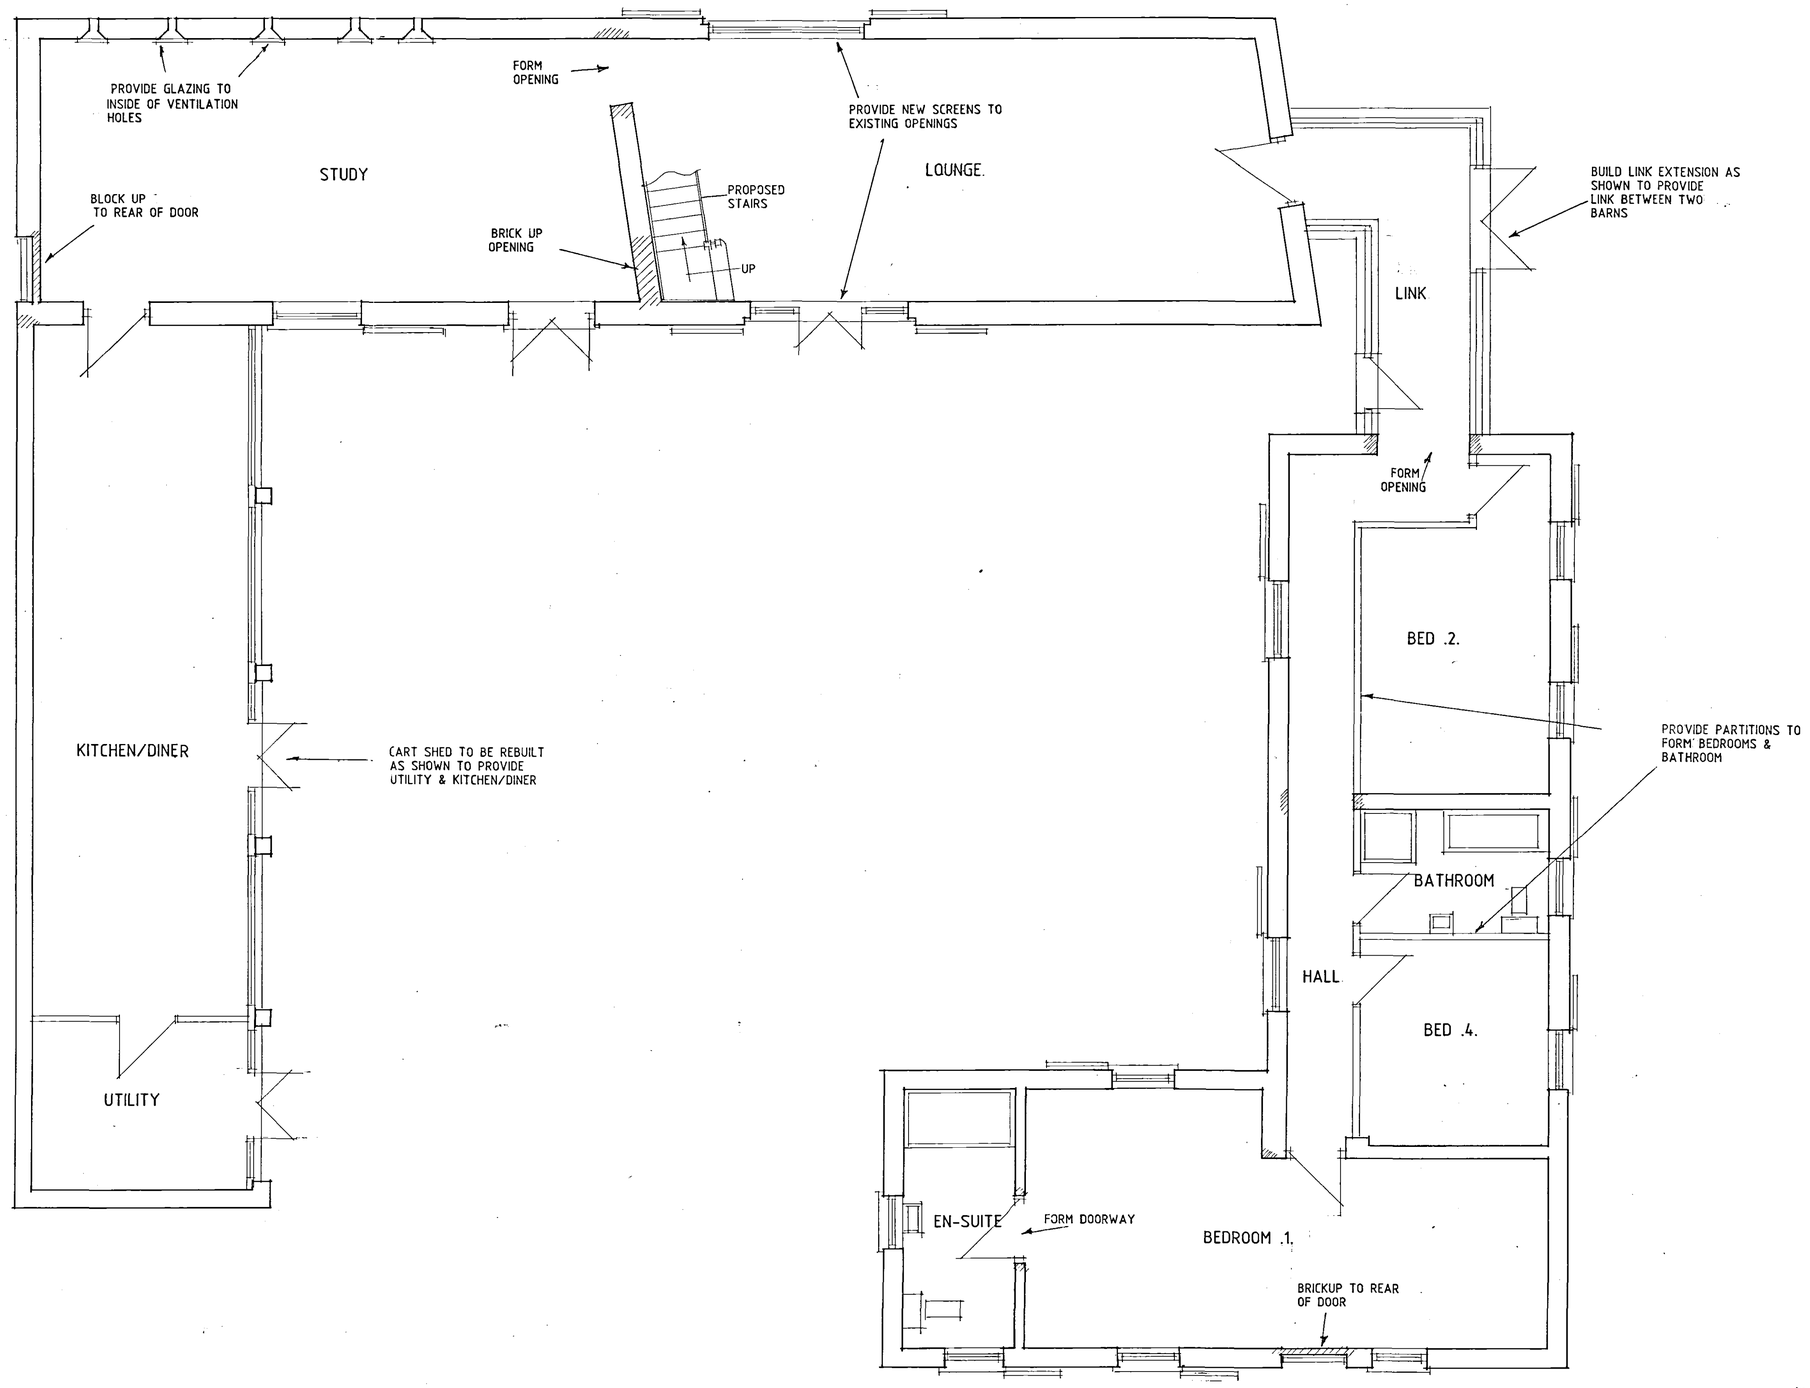


PROPOSED GROUND FLOOR PLAN

SHDC
Planning & Development
16 APR 2007
Ref: 0497/07

A- IMF ADDED - 23.3.07

Status Designs
CONSULTANTS IN ARCHITECTURE & PLANNING

PROPOSED CONVERSION OF BARNS TO DWELLING AT MAISEDYKE LANE, FLEET FOR

MR. A.J. FISHER, MRS. M. HUNT & MRS. C. HARRISON.

PLAN AS PROPOSED

1:50	SD04-045/8
MARCH-06	B.GILHAM.

DETERMINED PLAN

2 Edinburgh Walk, Holbeach,
Spalding, Lincs. PE12 7AP
Tel: 01406 424343 Fax: 01406 490702