




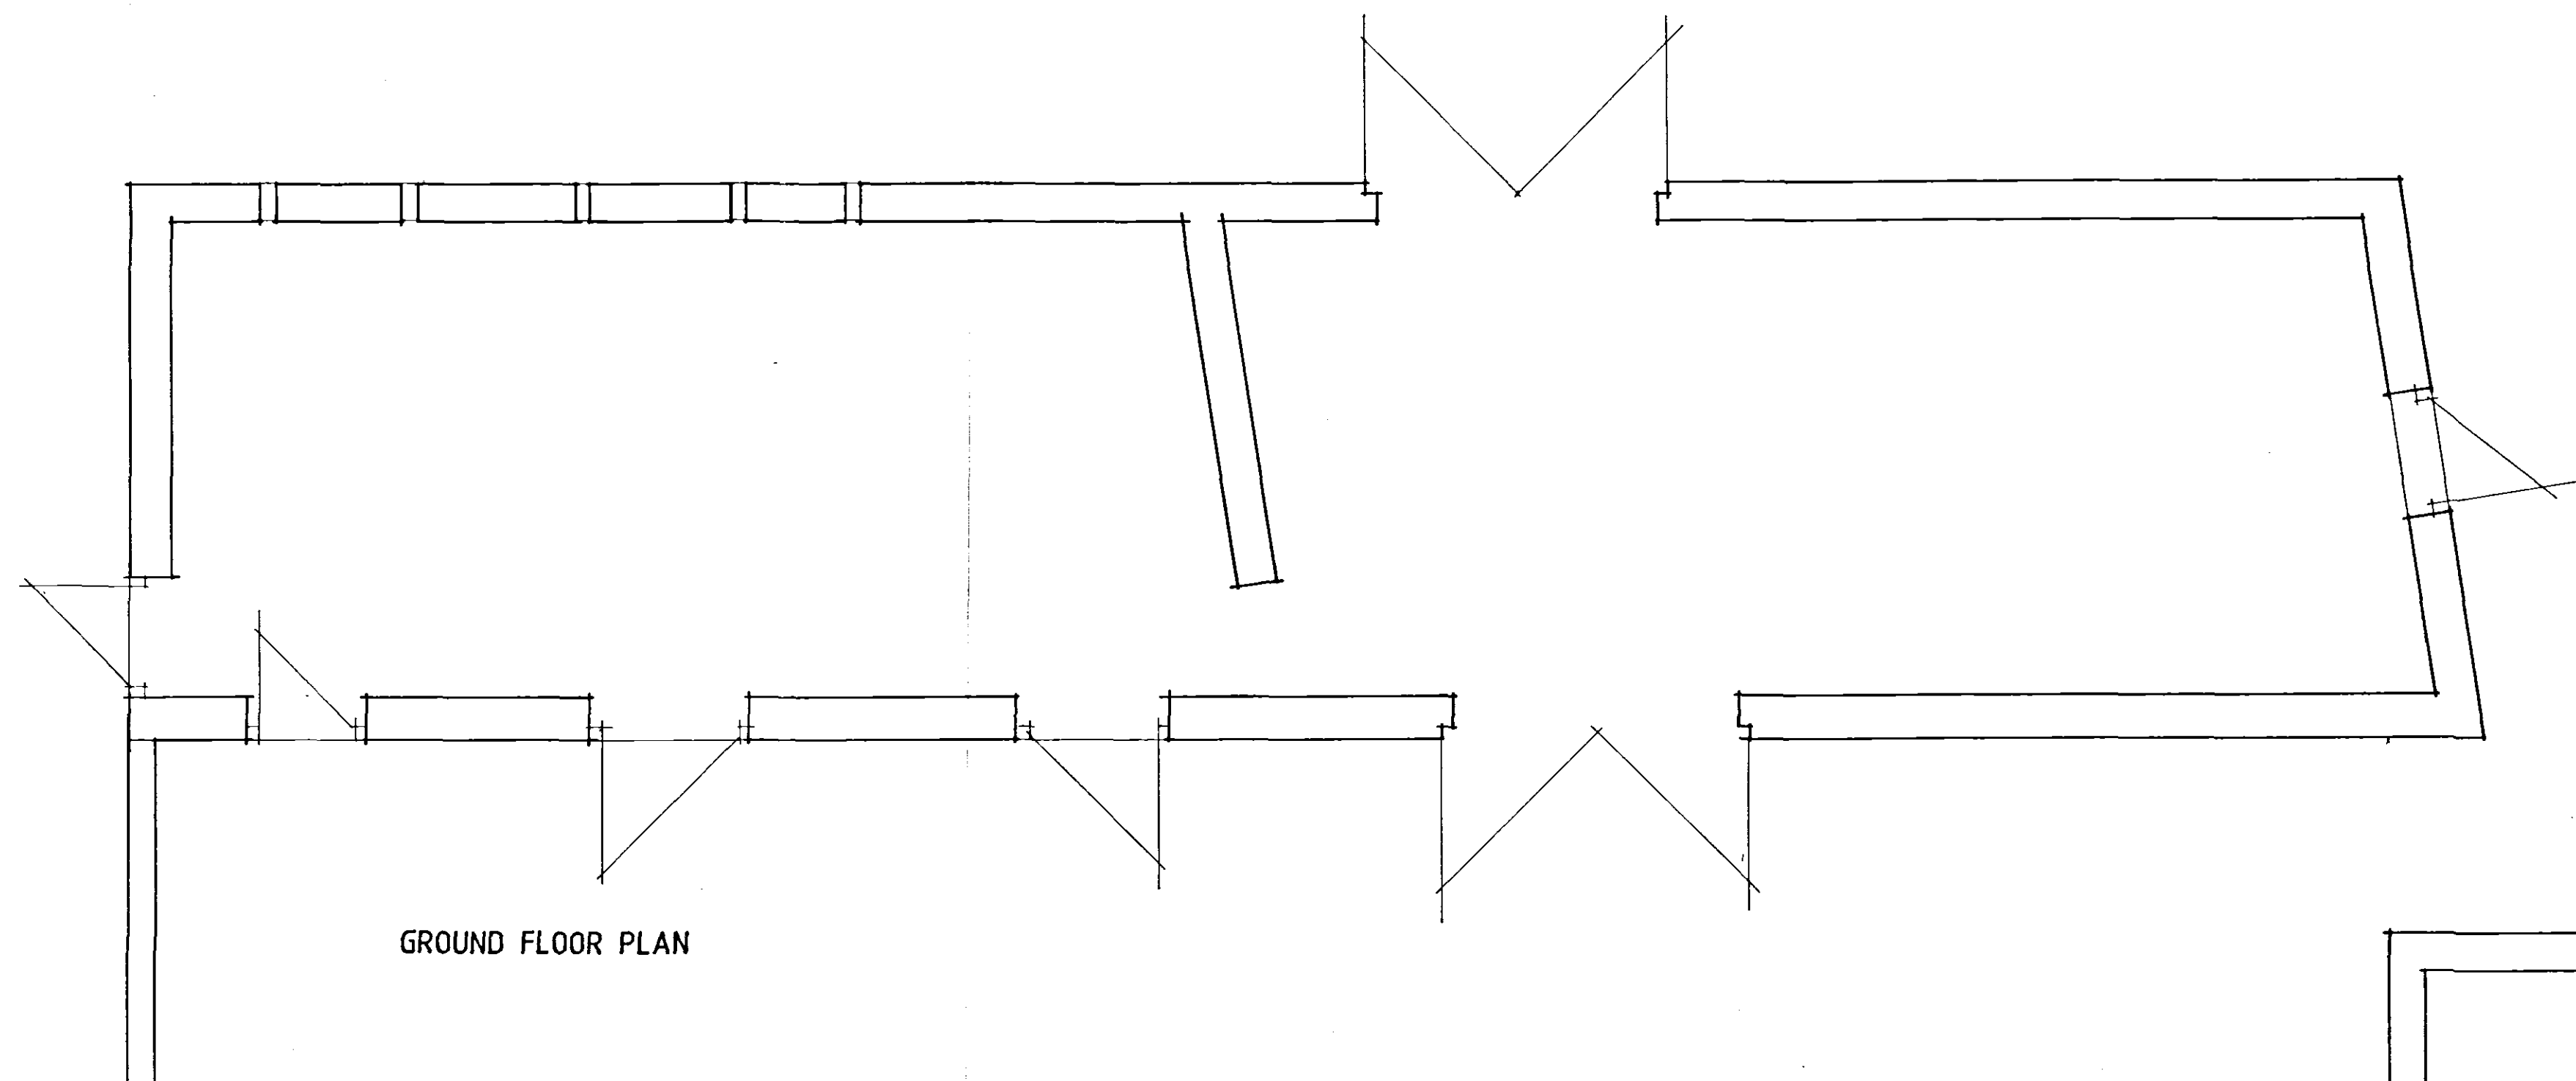

GROUND FLOOR PLAN

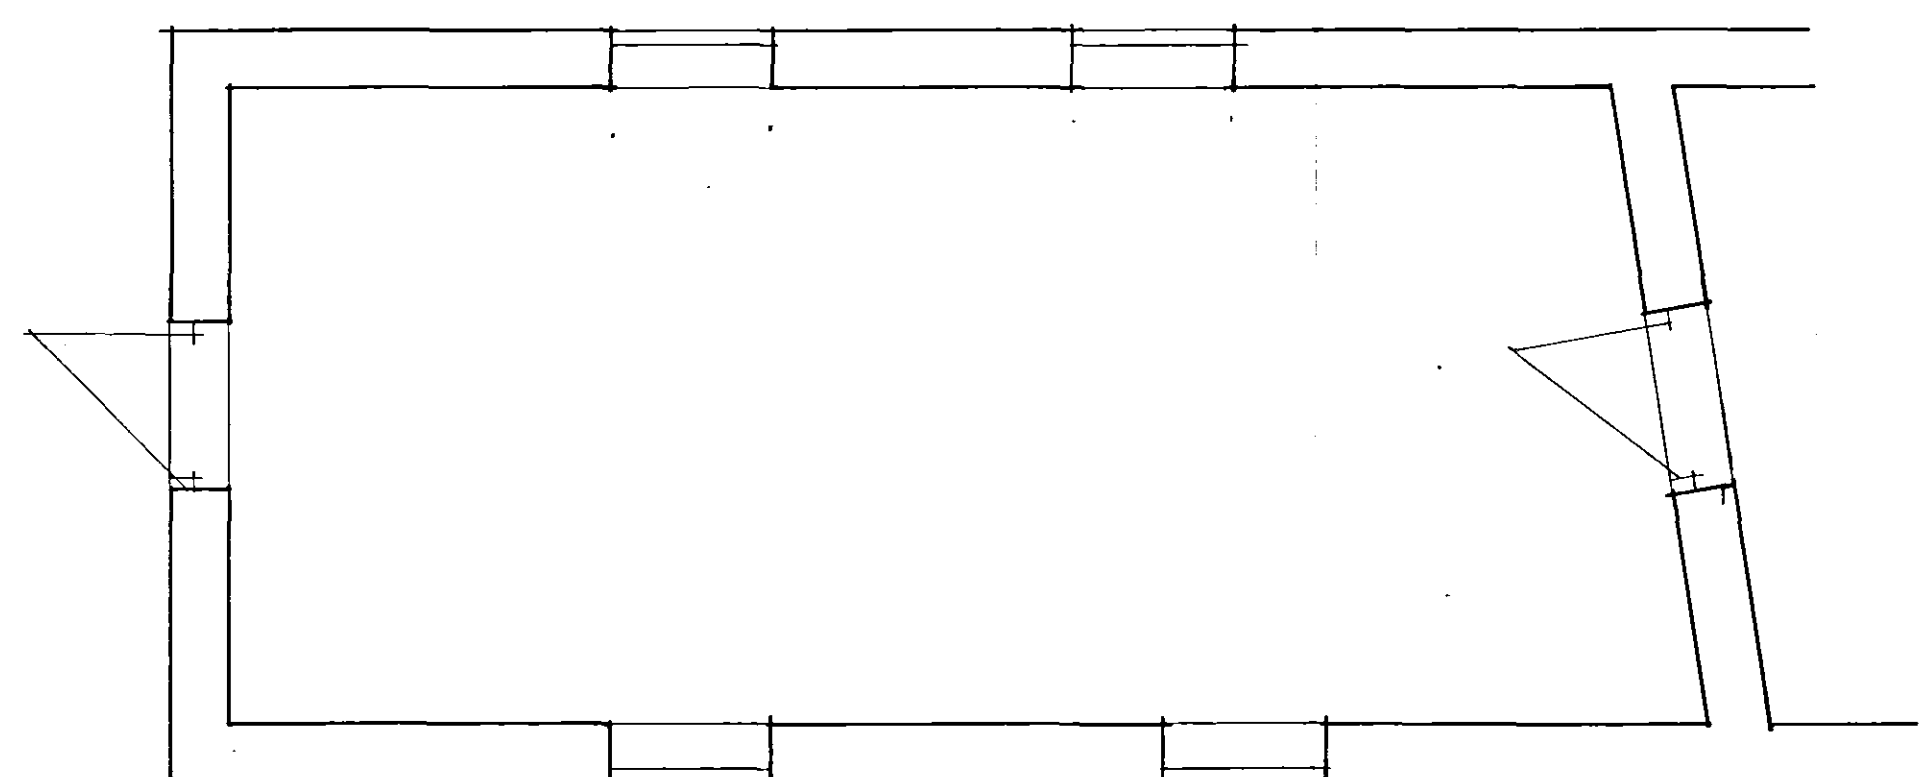

FIRST FLOOR PLAN

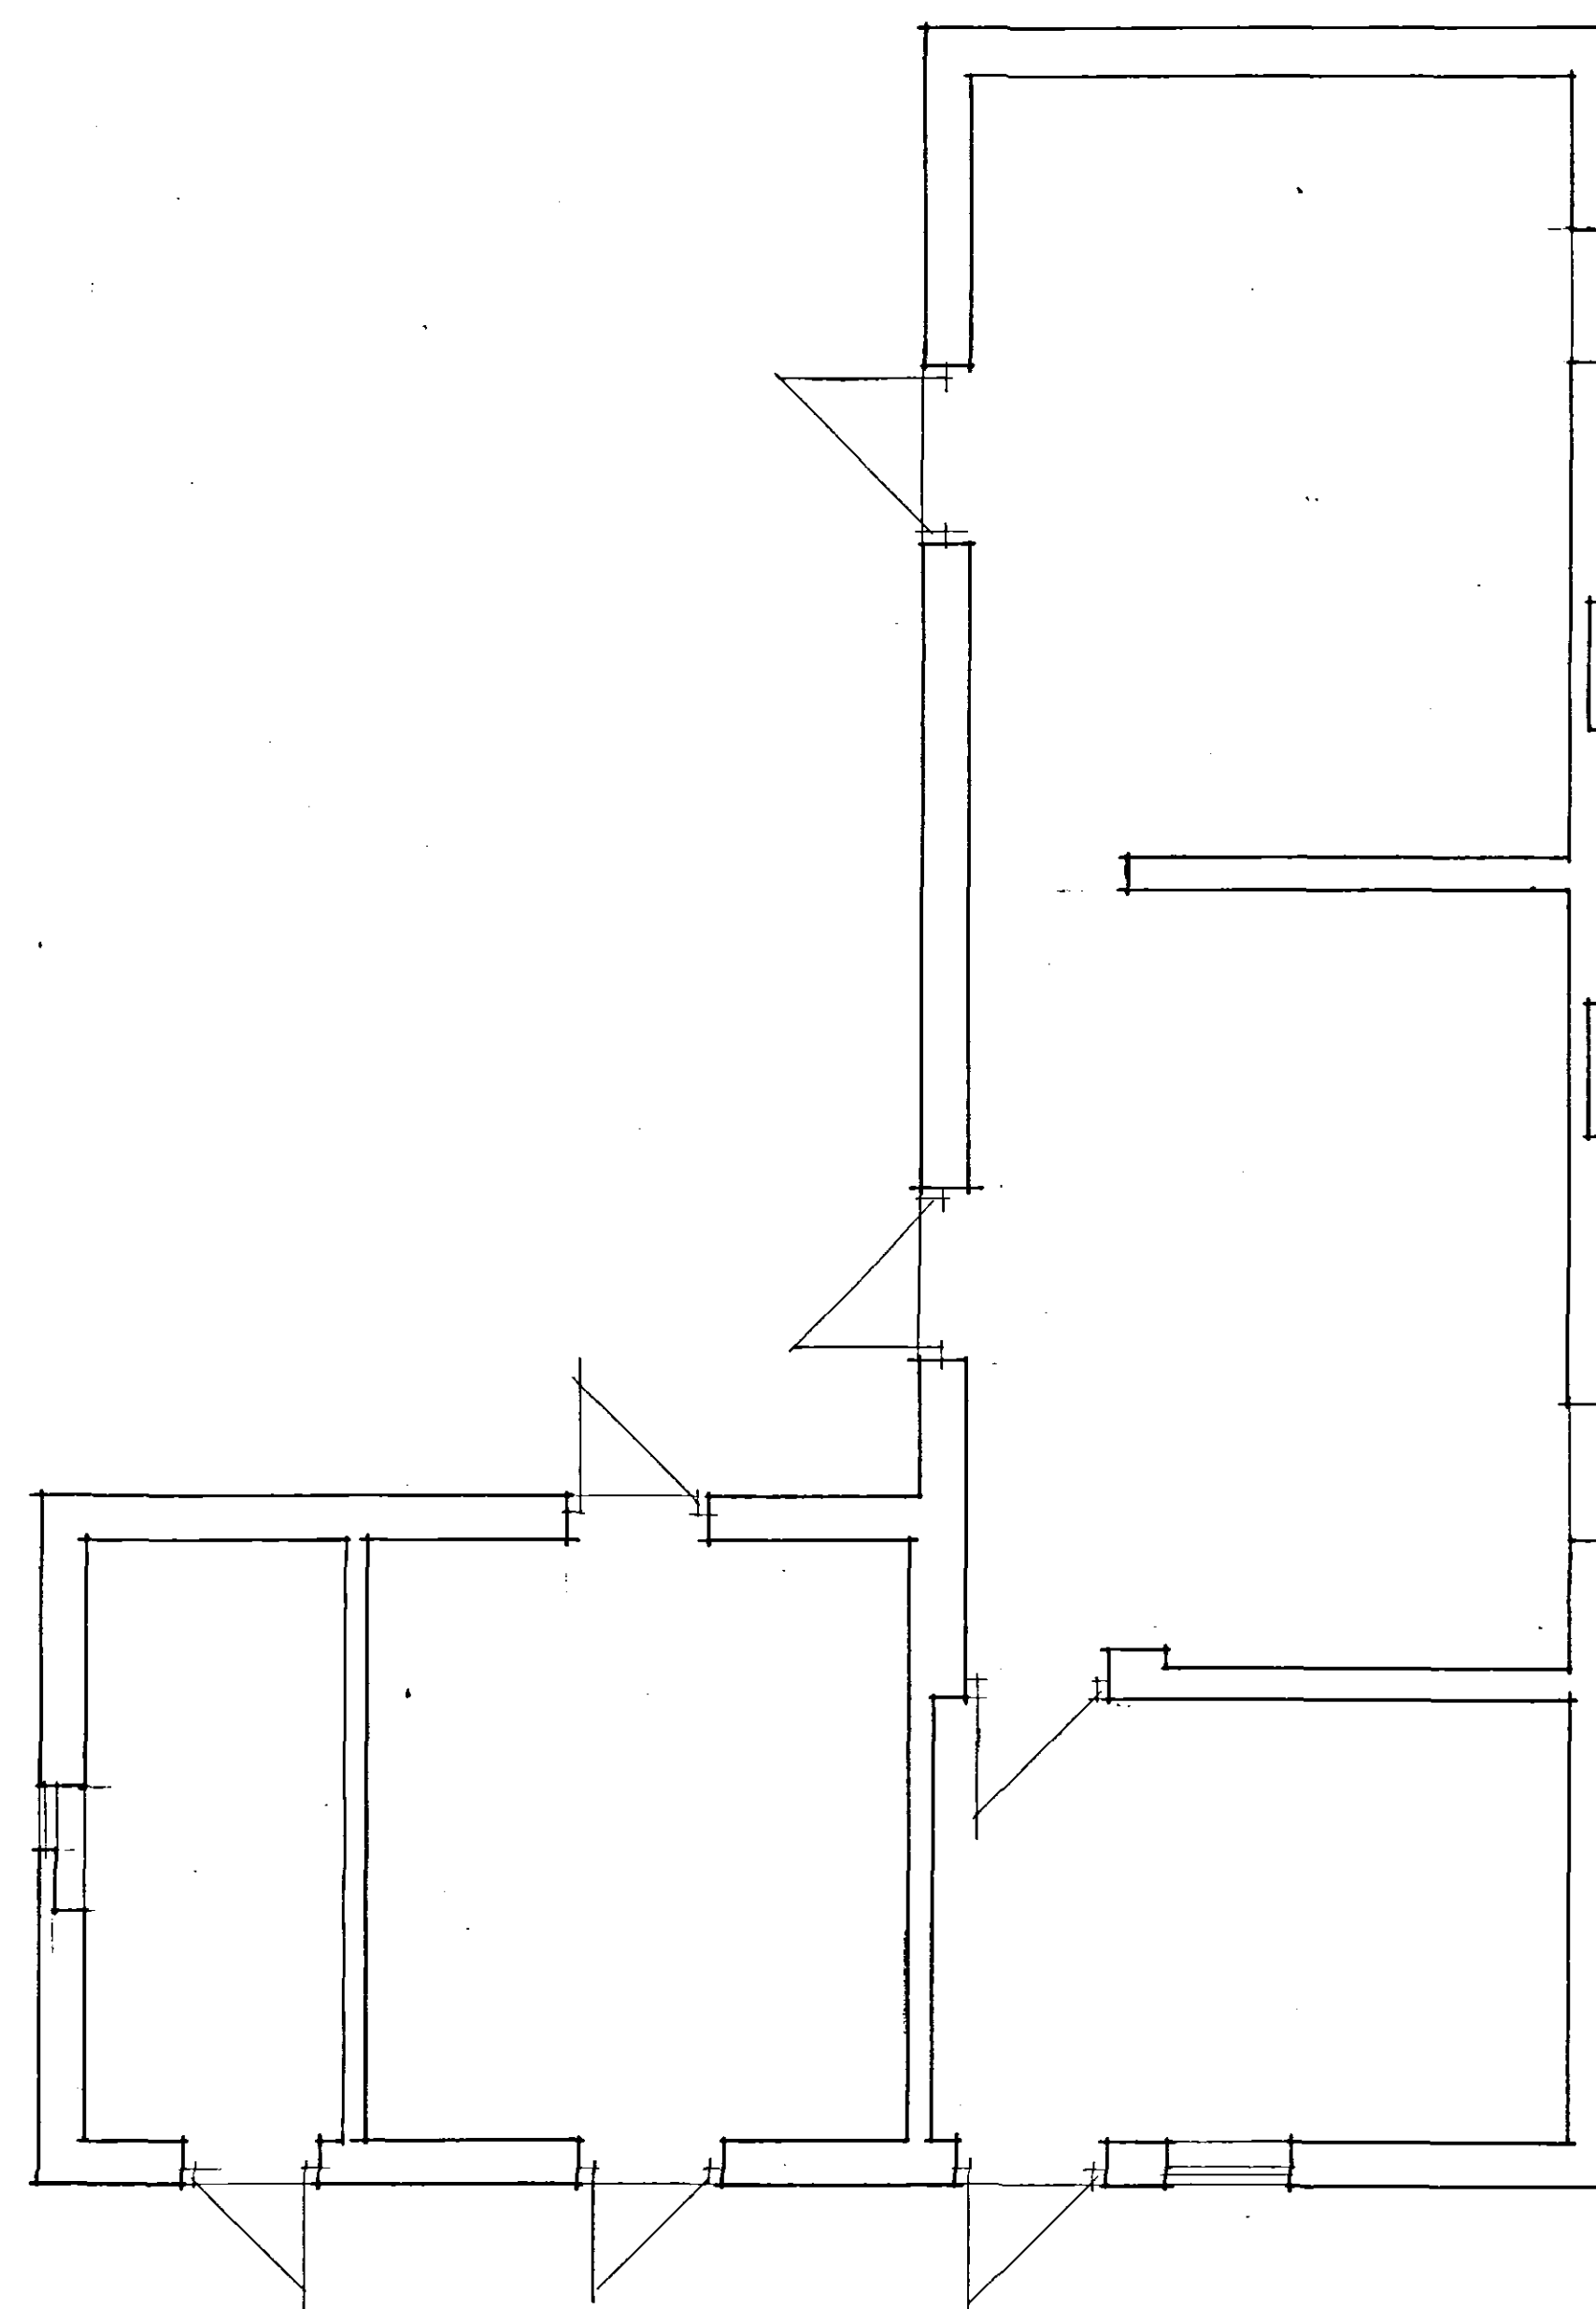

GROUND FLOOR PLAN

SHDC
Planning & Development
16 APR 2007
Ref: 0492107

A - ALTS - 2.3.06

Status
CONSULTANTS IN ARCHITECTURE & PLANNING

PROPOSED CONVERSION OF
BARNs AT MAISDYKE LANE,
FLEET FOR

MR. A.J. FISHER, MRS. M. HUNT
& MRS. C. HARRISON.

PLANS AS EXISTING

DETERMINED
PLAN

1:50

JULY-04

SD04-045/1

B.GILHAM.

2 Edinburgh Walk, Hulbeach,
Spalding, Lincs. PE12 7AP
Tel: 01406 424343 Fax: 01406 498702

