




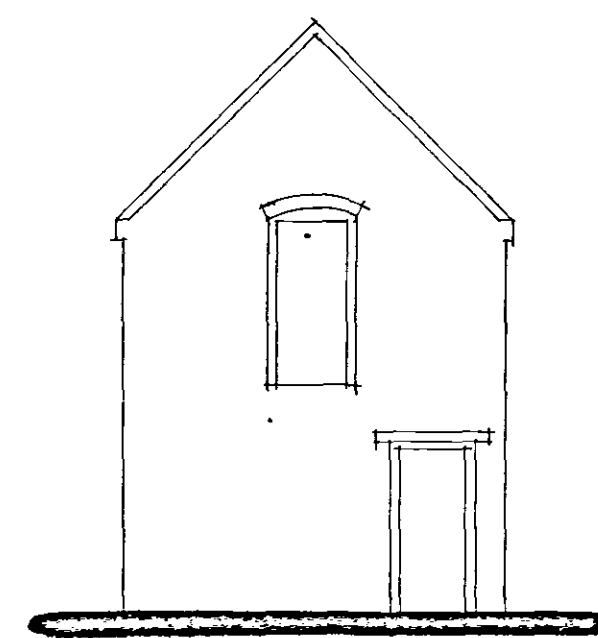


FRONT

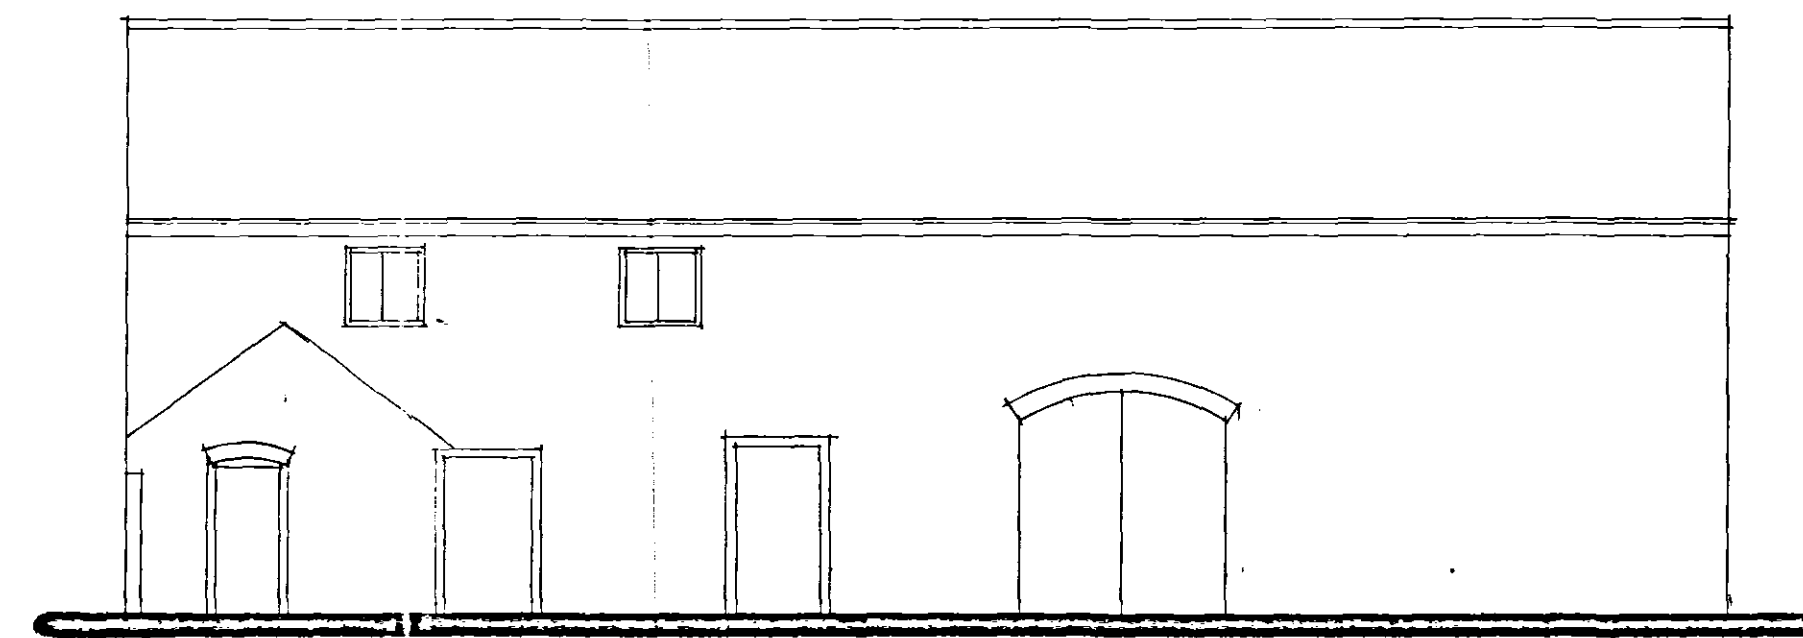


SIDE

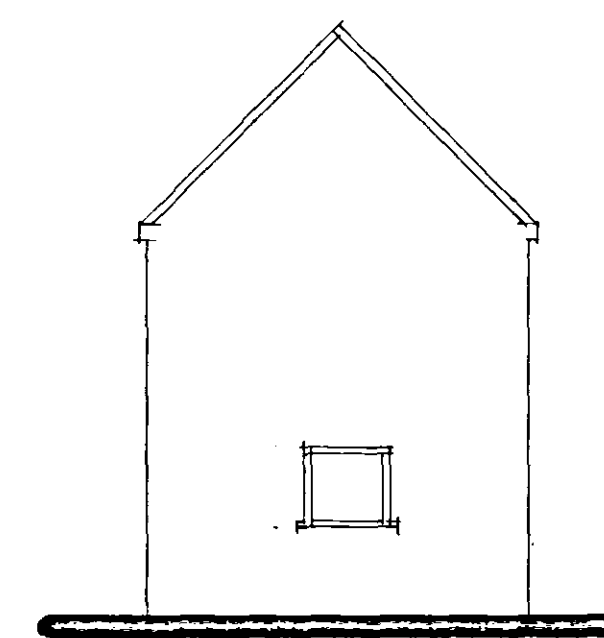


REAR

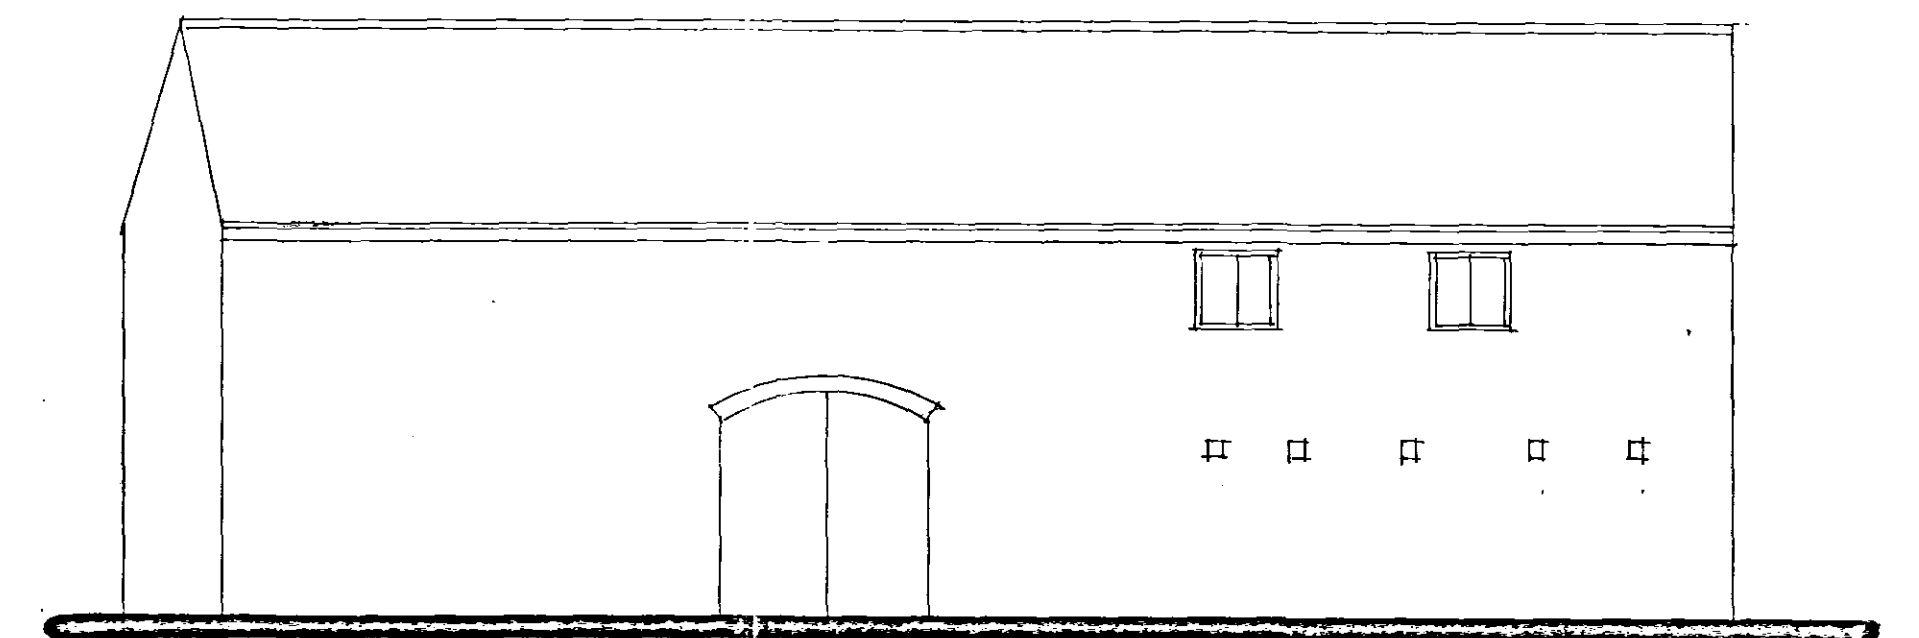


SIDE

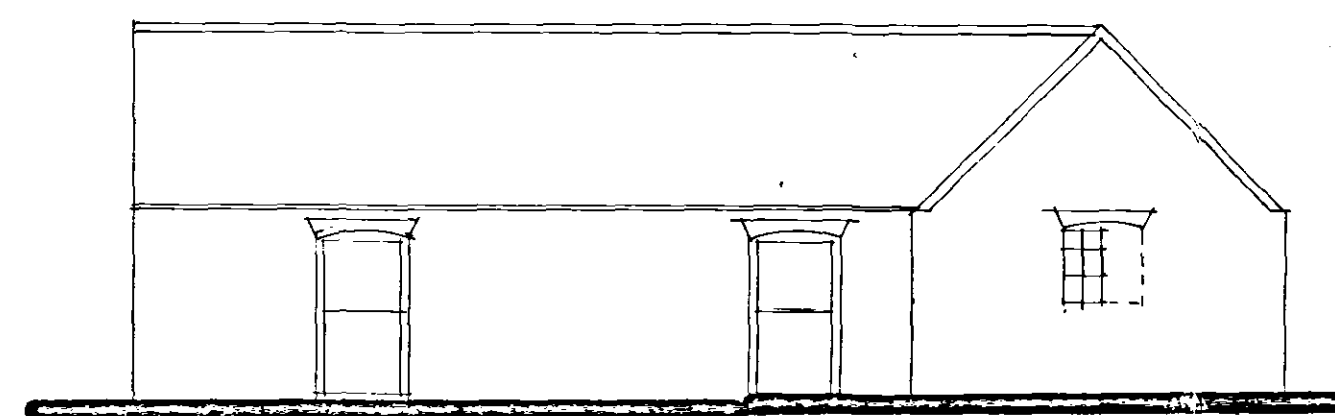


FRONT

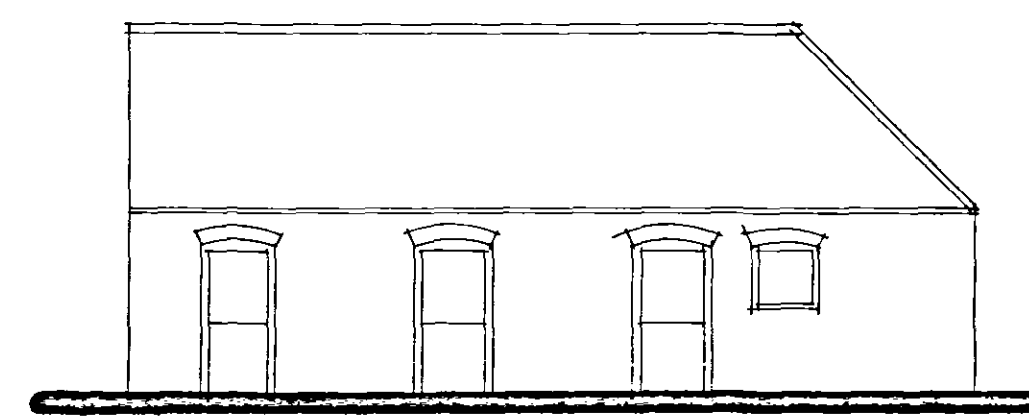

SIDE

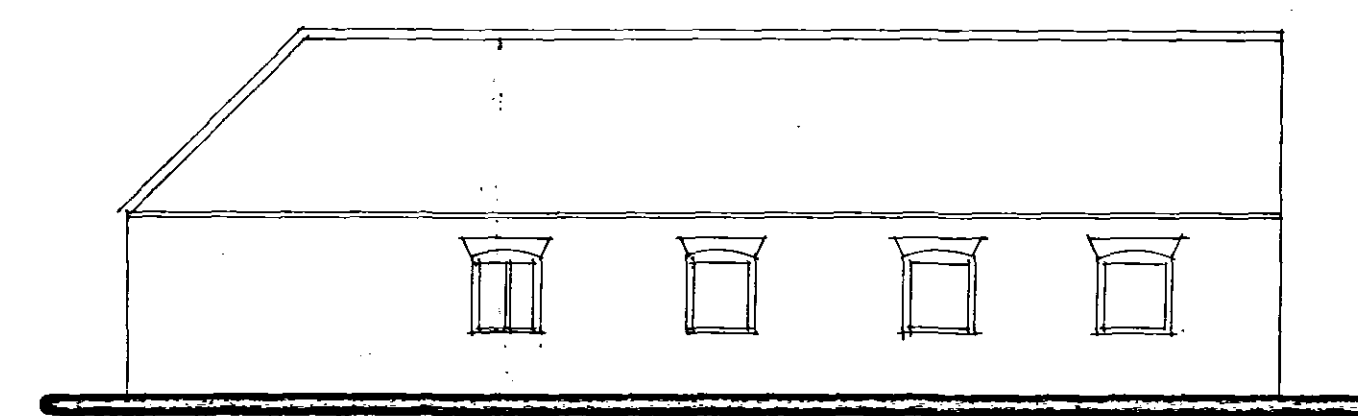

REAR

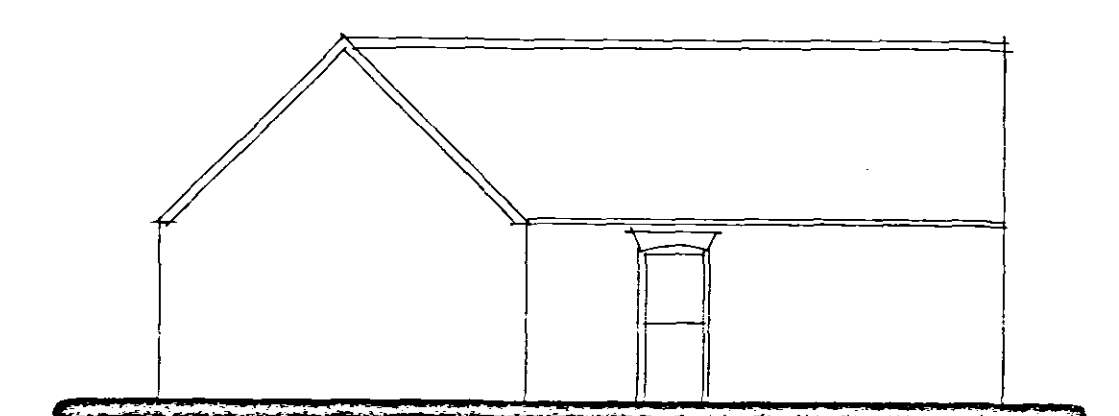

SIDE

A₁ - ALTS - 2.3.06

SHDC
Planning & Development
16 APR 2007
Ref: 0498/07

Status
CONSULTANTS IN ARCHITECTURE & PLANNING

**DETERMINED
PLAN**

PROPOSED CONVERSION OF
BARNs AT MAISEDYKE LANE,
FLEET, FOR

MR. A.J. FISHER, MRS. M. HUNT
& MRS. C. HARRISON.

ELEVATIONS AS EXISTING

1:100

SD04-045/2

JULY-04

B.GILHAM.