



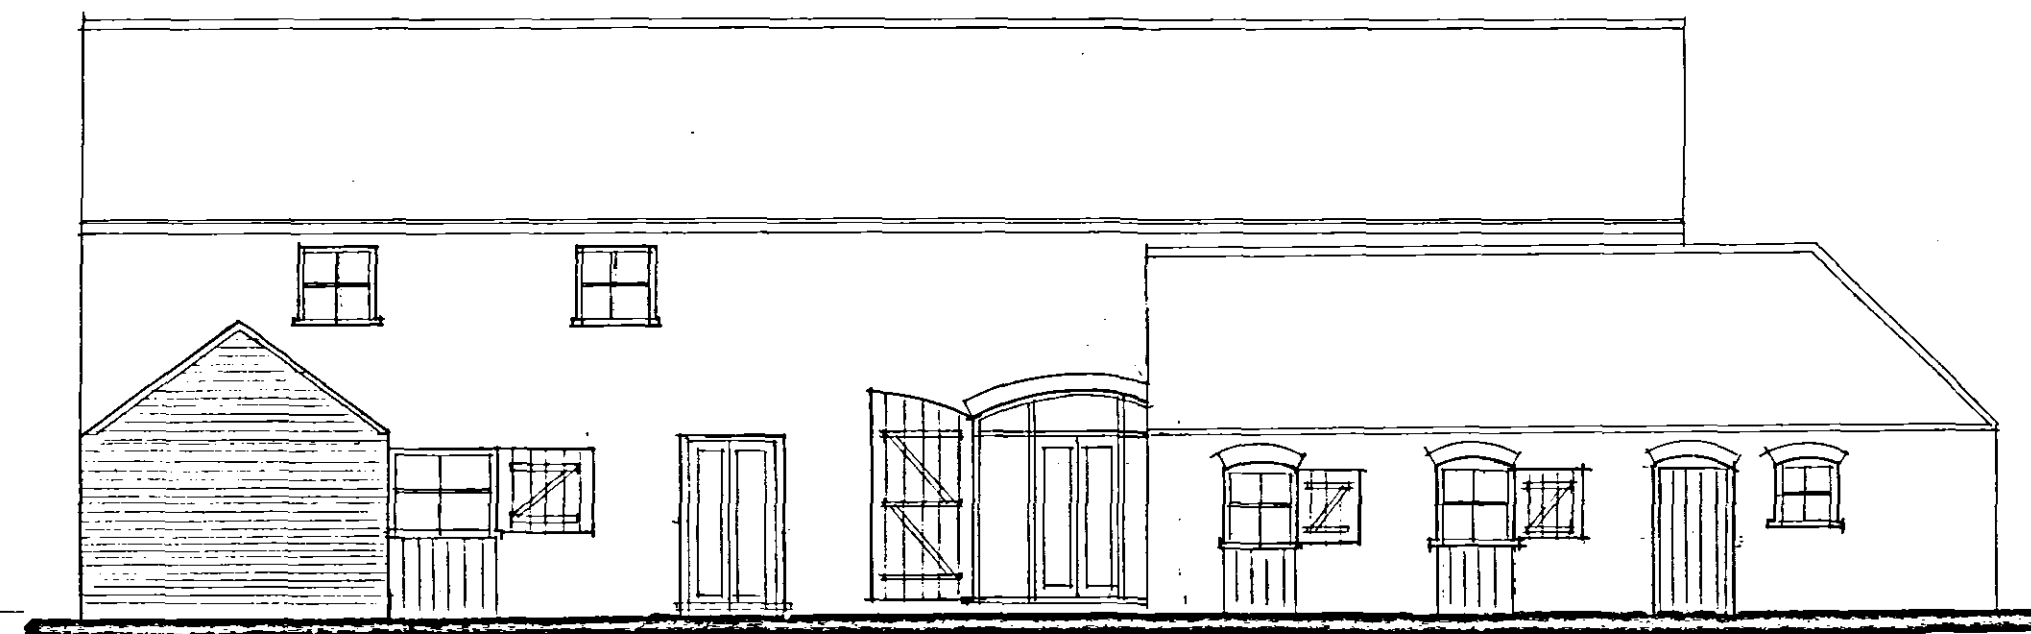


VIEW-D

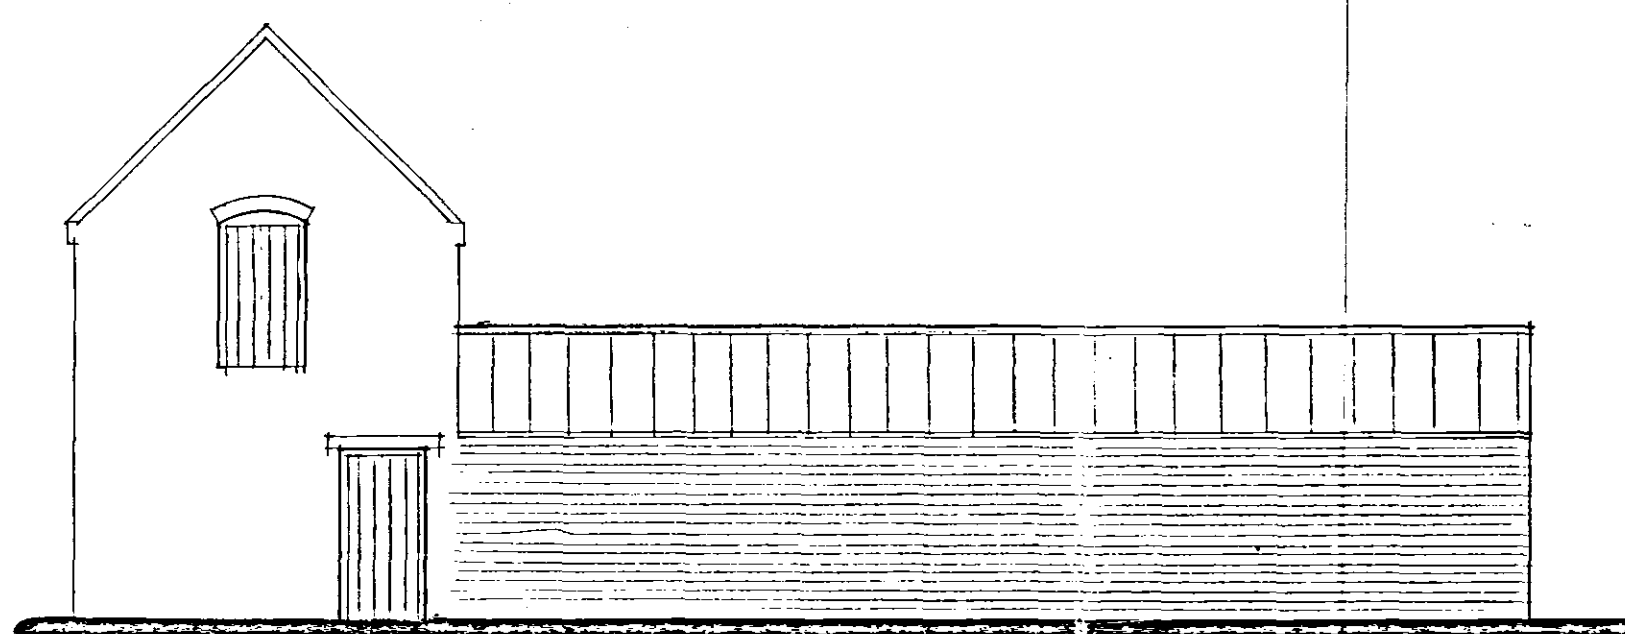


VIEW-B




VIEW-G

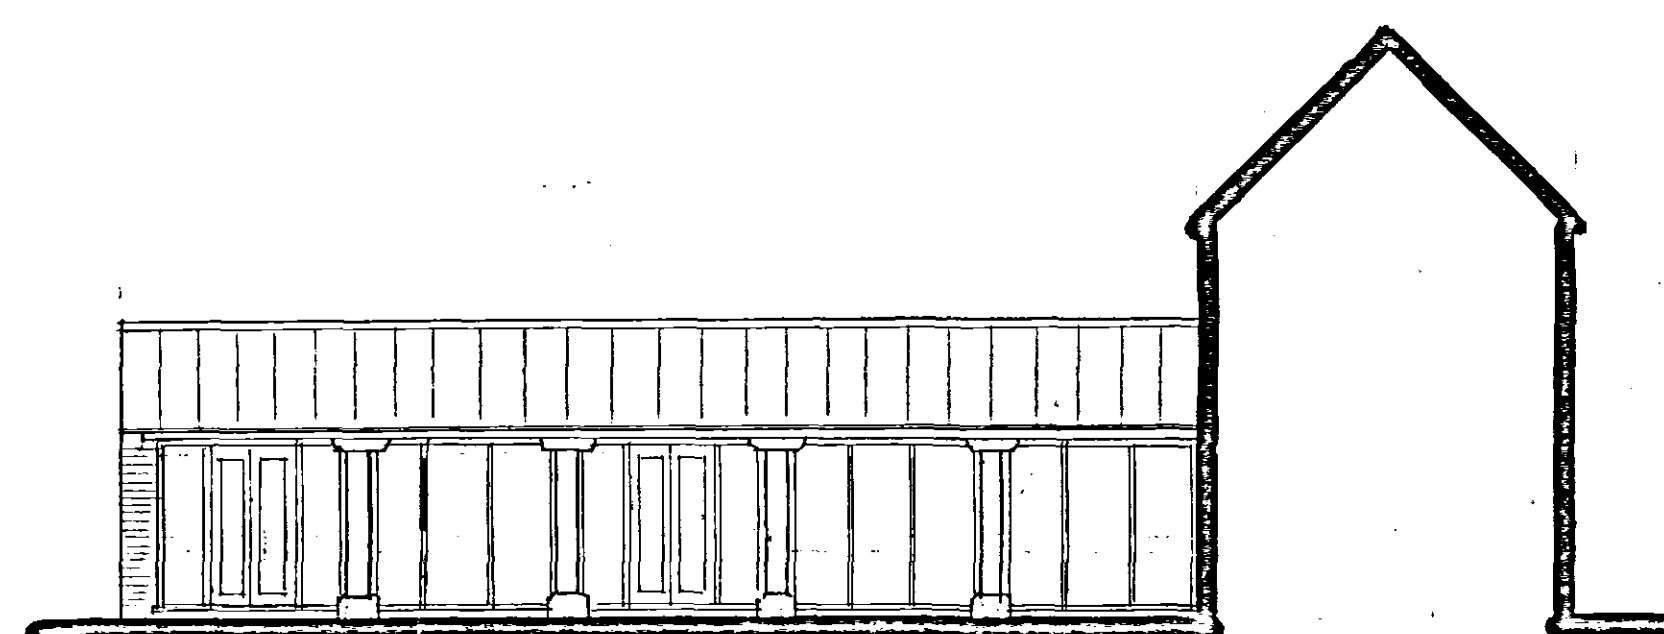


VIEW-E

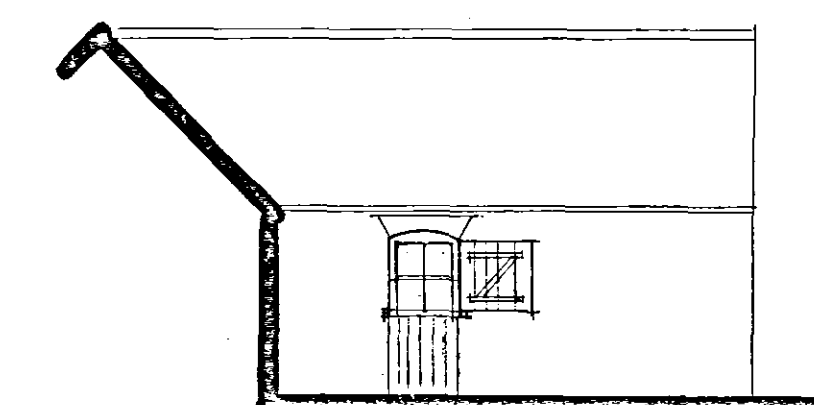


VIEW-C

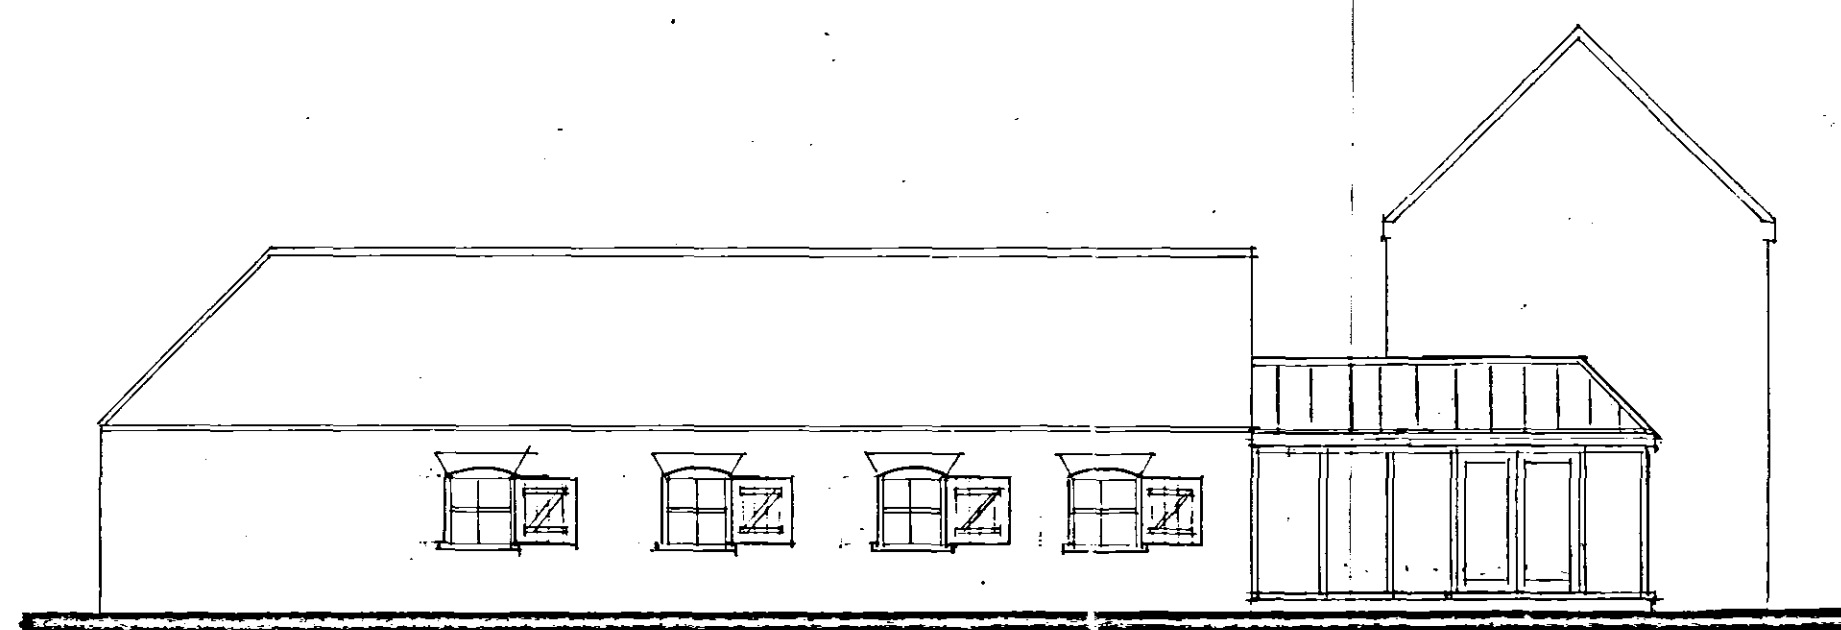

VIEW-A

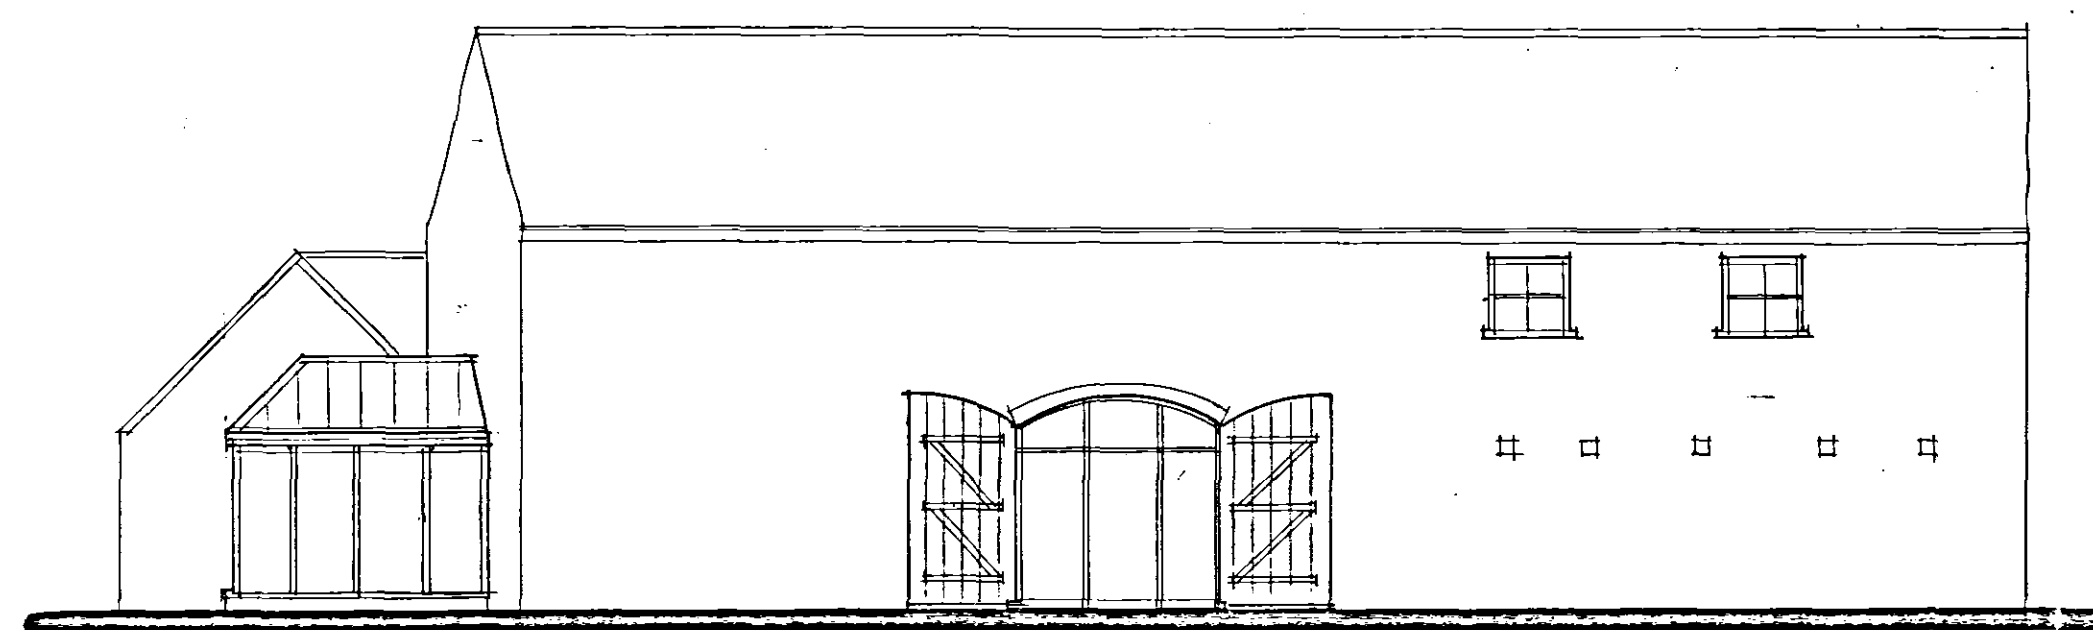

VIEW-F

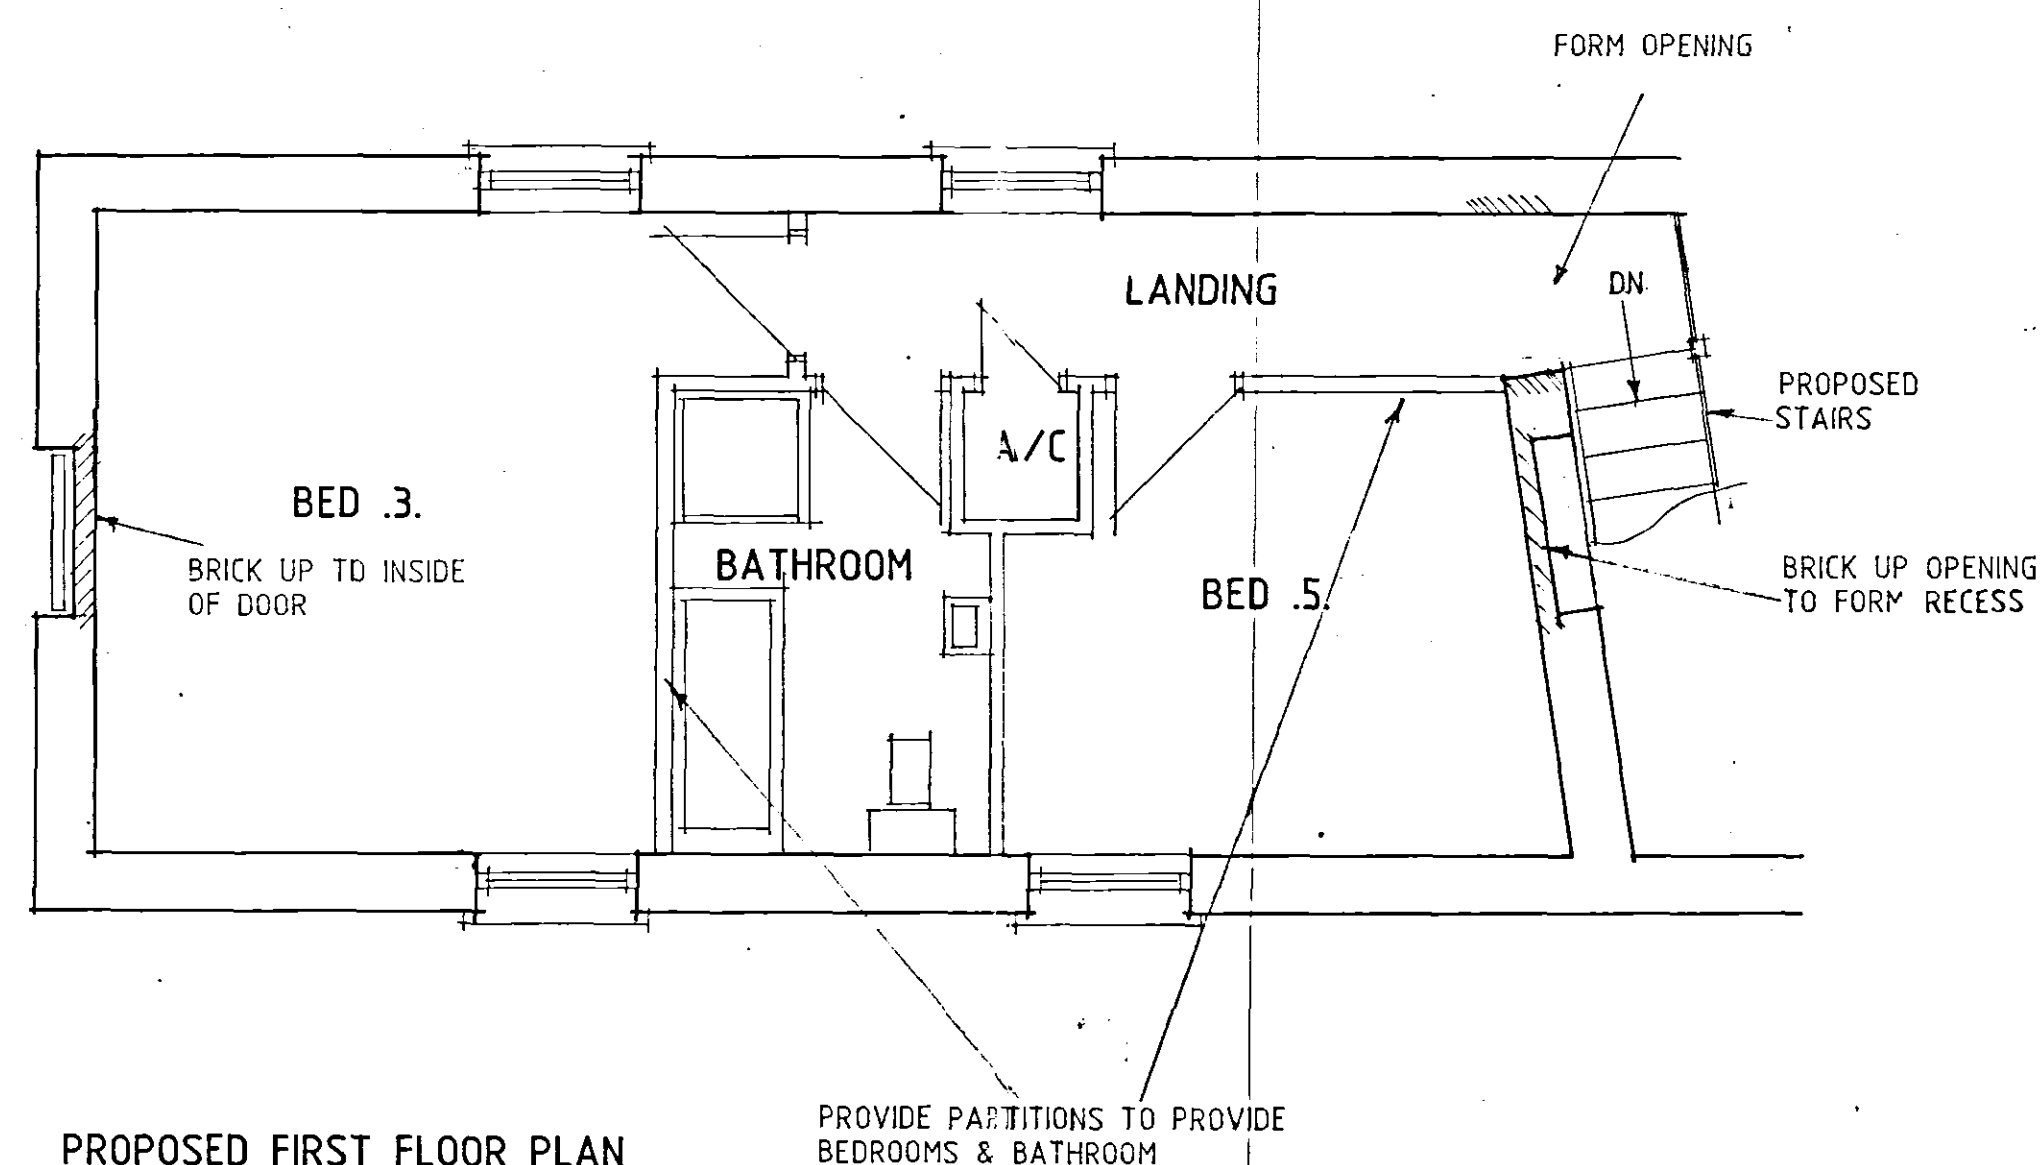

PROPOSED FIRST FLOOR PLAN

SHDC
Planning & Development
16 APR 2007
Ref: 0498107

DETERMINED
PLAN

B - IMF. ADDED - 23.3.07
A - DESIGN ALTS - 23.3.06

Status
DESIGN
CONSULTANTS IN ARCHITECTURE & PLANNING

PROPOSED CONVERSION OF
BARN TO DWELLING AT
MAISEDYKE LANE, FLEET
FOR

MR. A.J. FISHER, MRS. M. HUNT
& MRS. C. HARRISON.

PLAN & ELEVATIONS
AS PROPOSED

1:100 1:50 SD04-045/6
MARCH-06 B.GILHAM.

2 Edinburgh Walk, Holbeach,
Spalding, Lincs. PE12 7AP
Tel: 01406 424363 Fax: 01406 490702

