


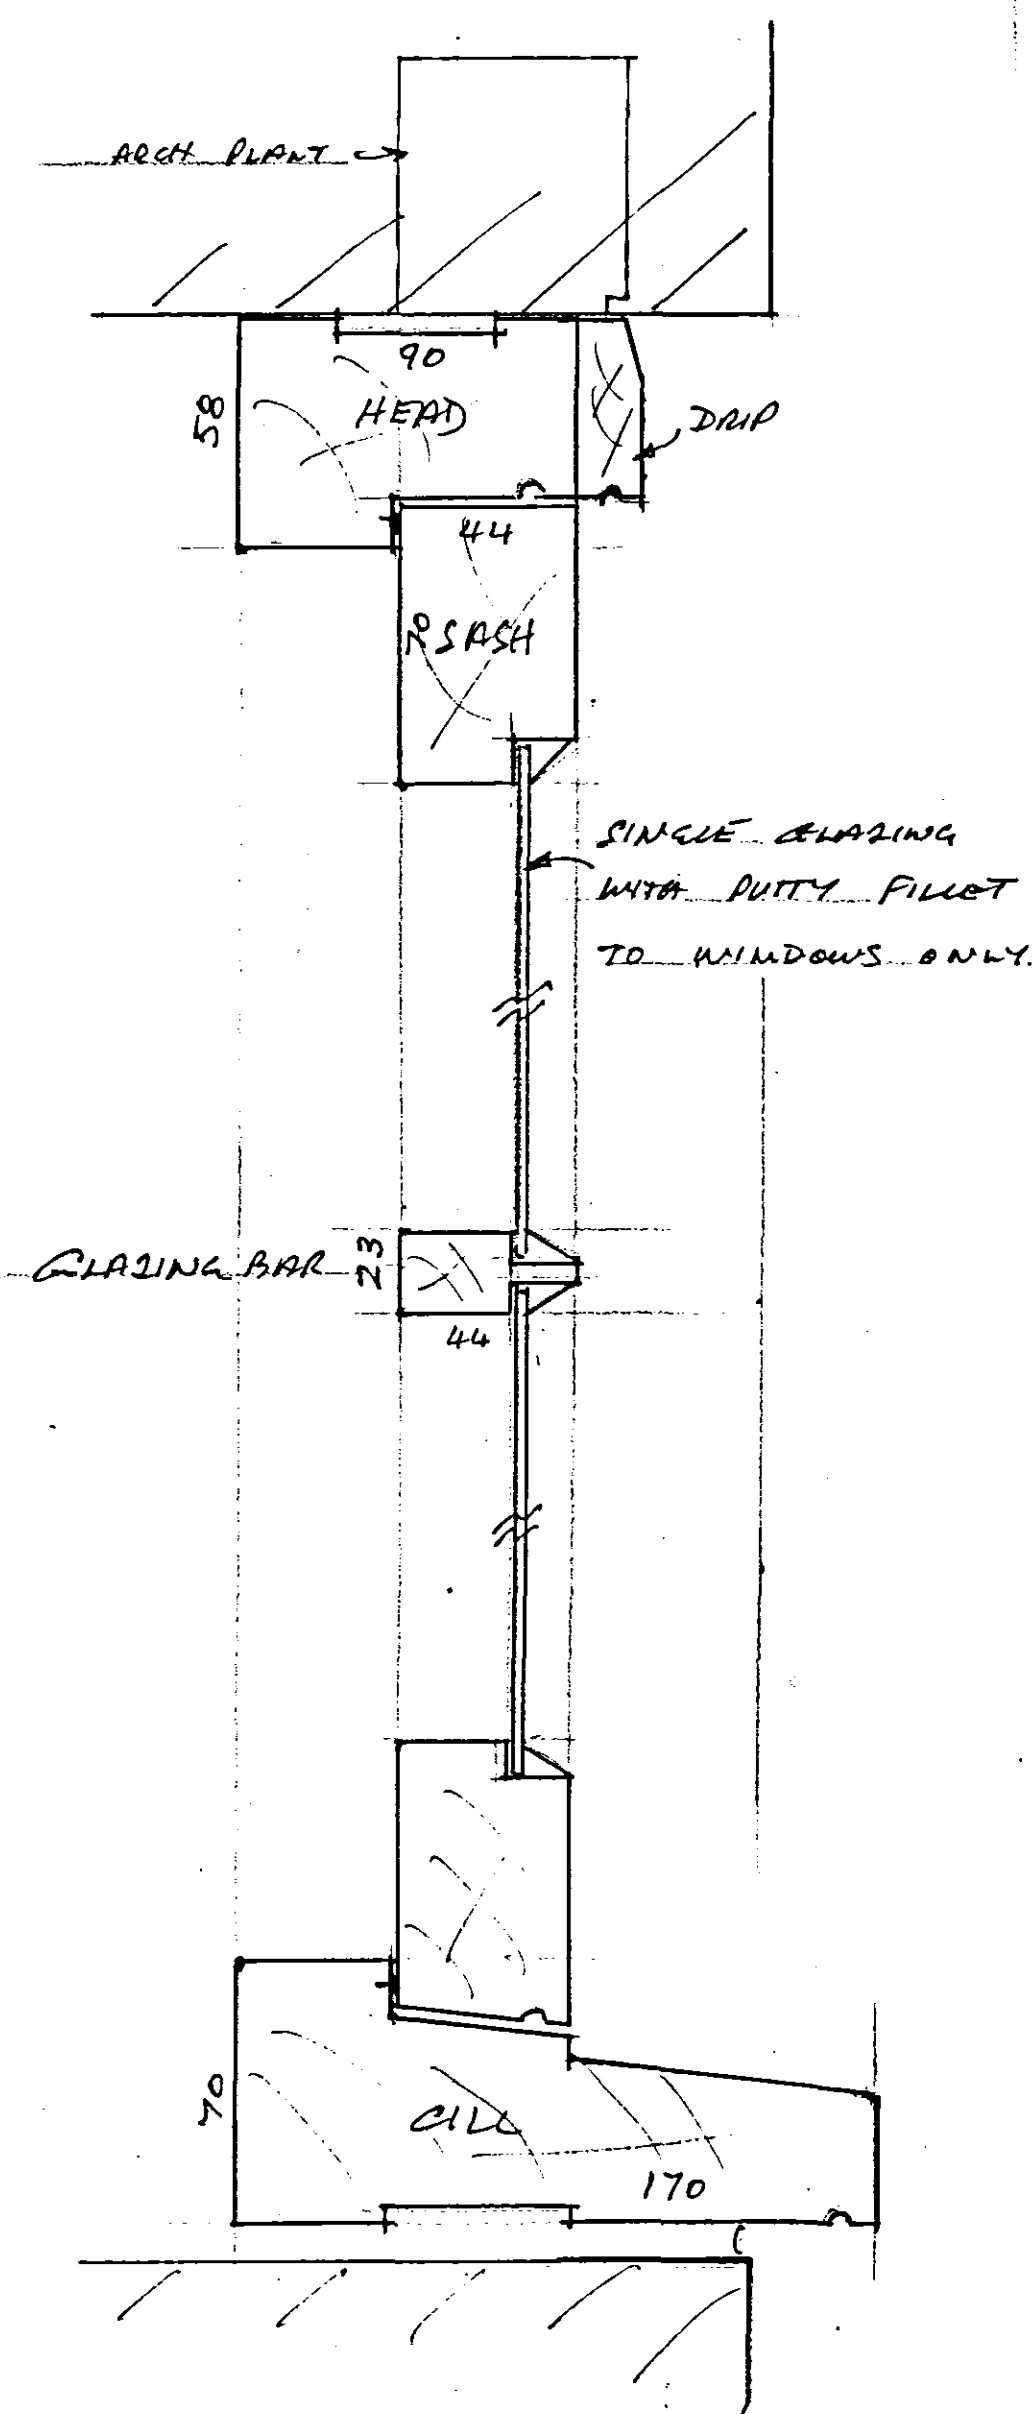
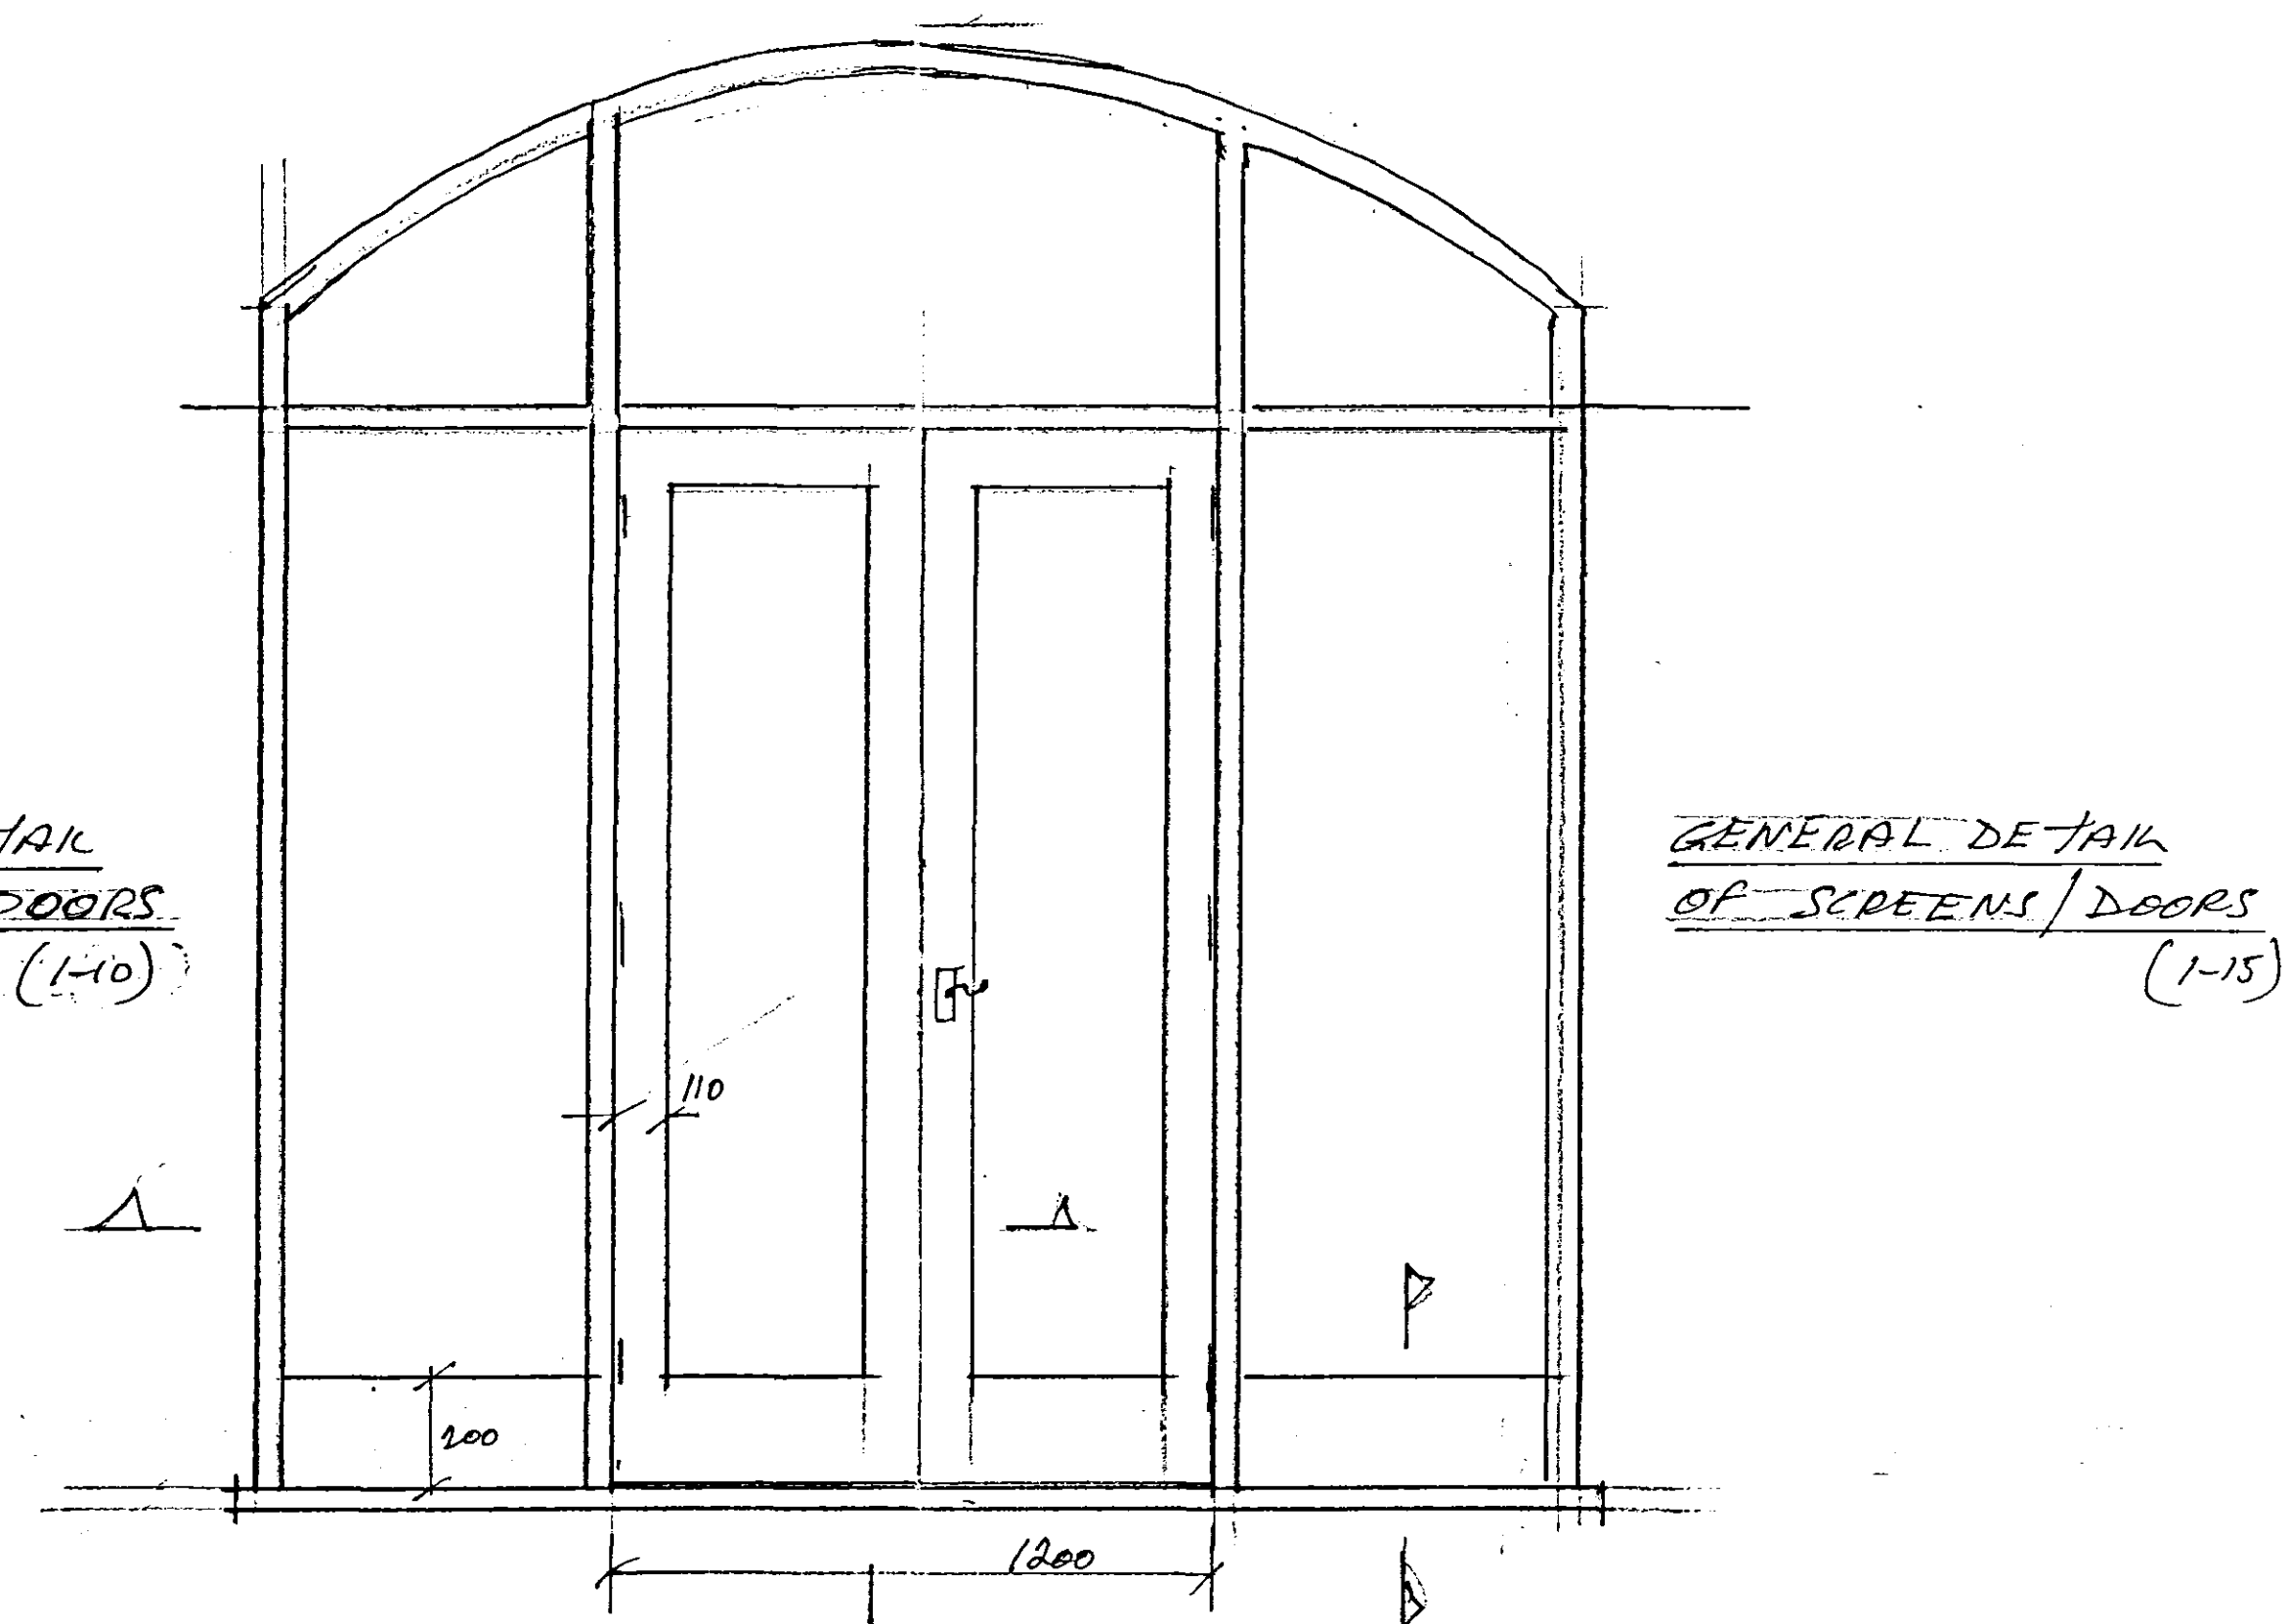
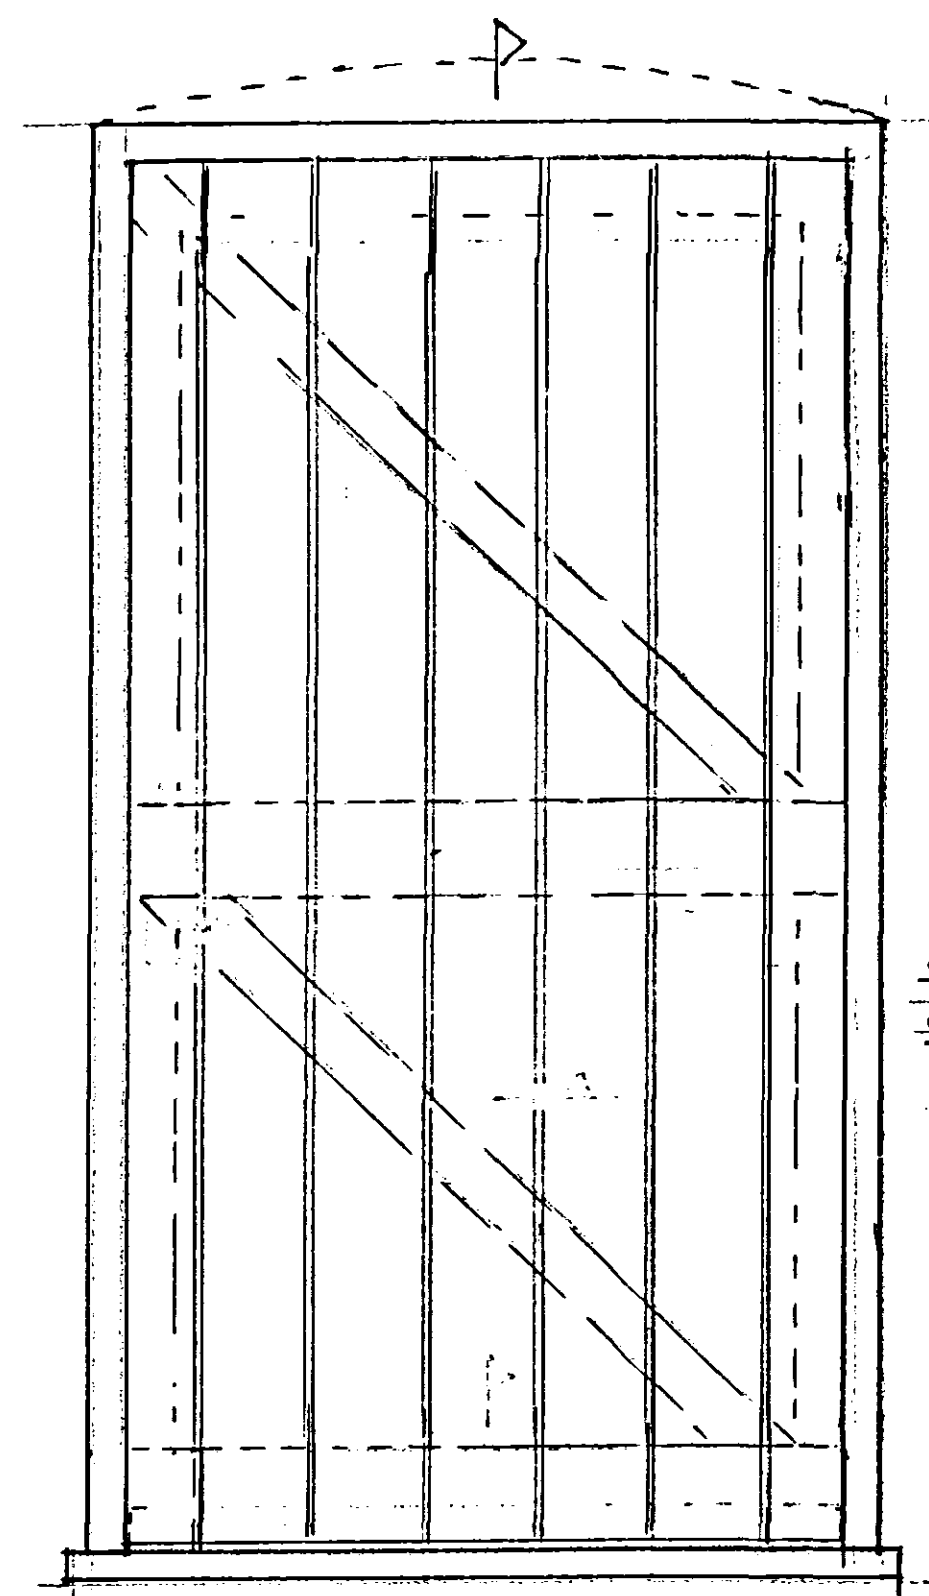


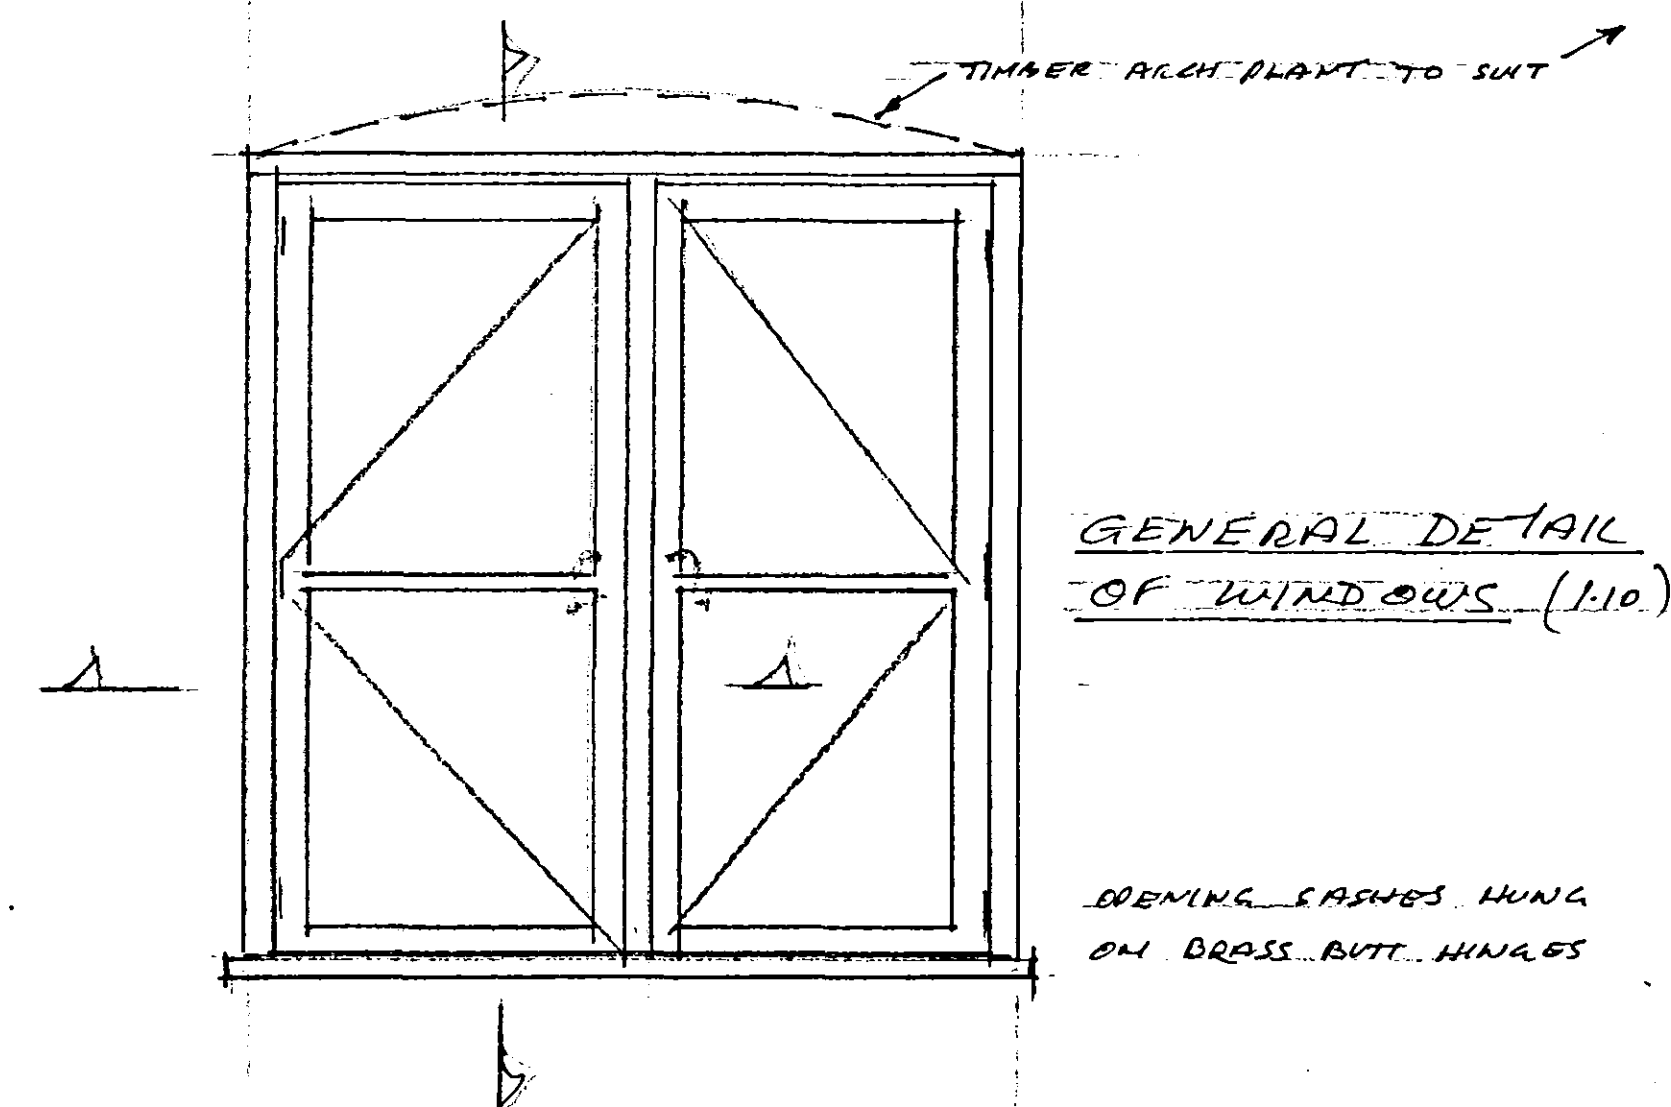


SECTIONS 1/2 SCALE

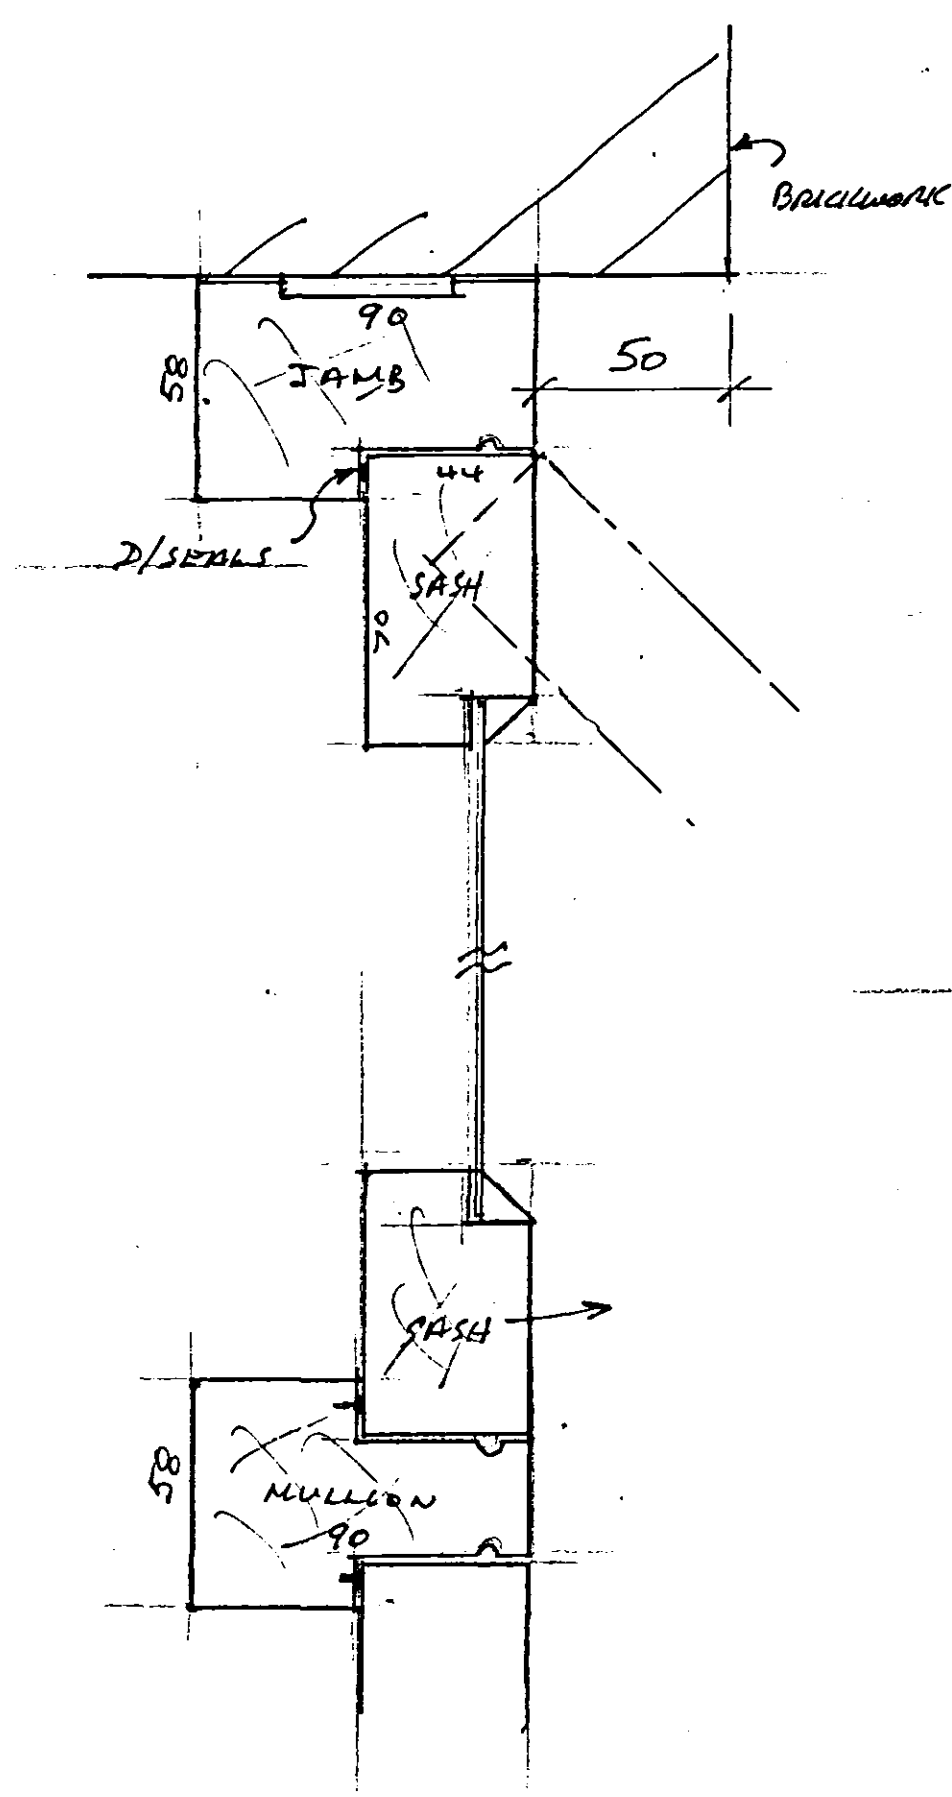


SECTIONS 1/2 SCALE

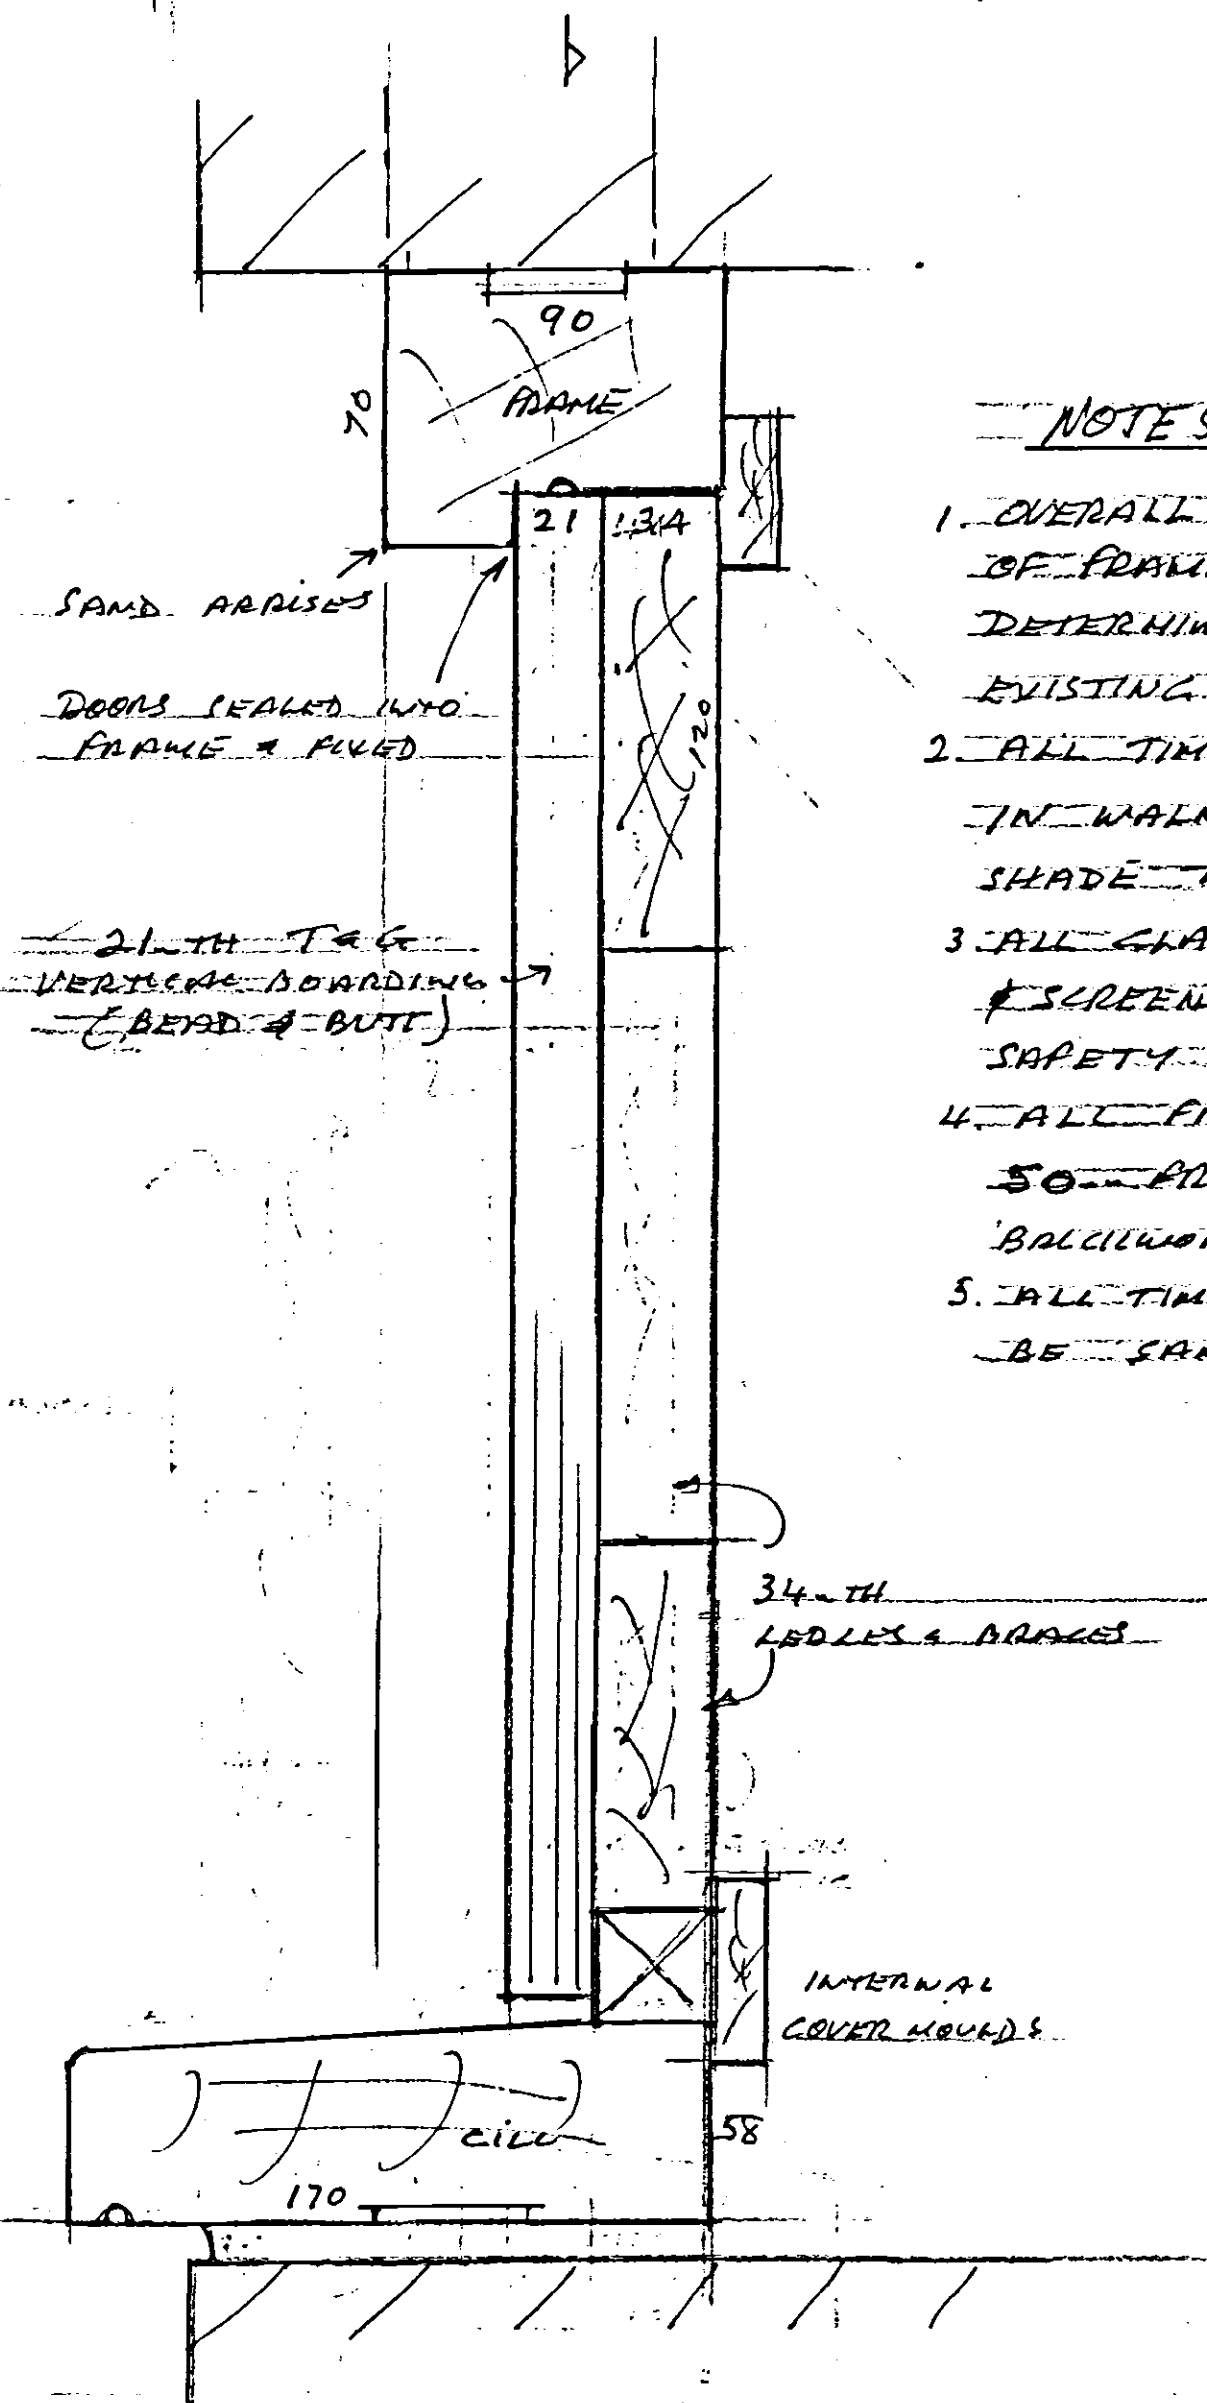

- NOTES
1. OVERALL DIMENSIONS OF FRAMES TO BE DETERMINED BY EXISTING APERTURES.
 2. ALL TIMBER FINISHED IN WALNUT STAIN ~ SHADE TO BE AZAEE.
 3. ALL GLAZING TO DOORS & SCREENS TO BE IN SAFETY GLASS.
 4. ALL FRAMES SET BACK 50mm FROM FACE OF BRICKWORK.
 5. ALL TIMBER ARISES TO BE SANDED.

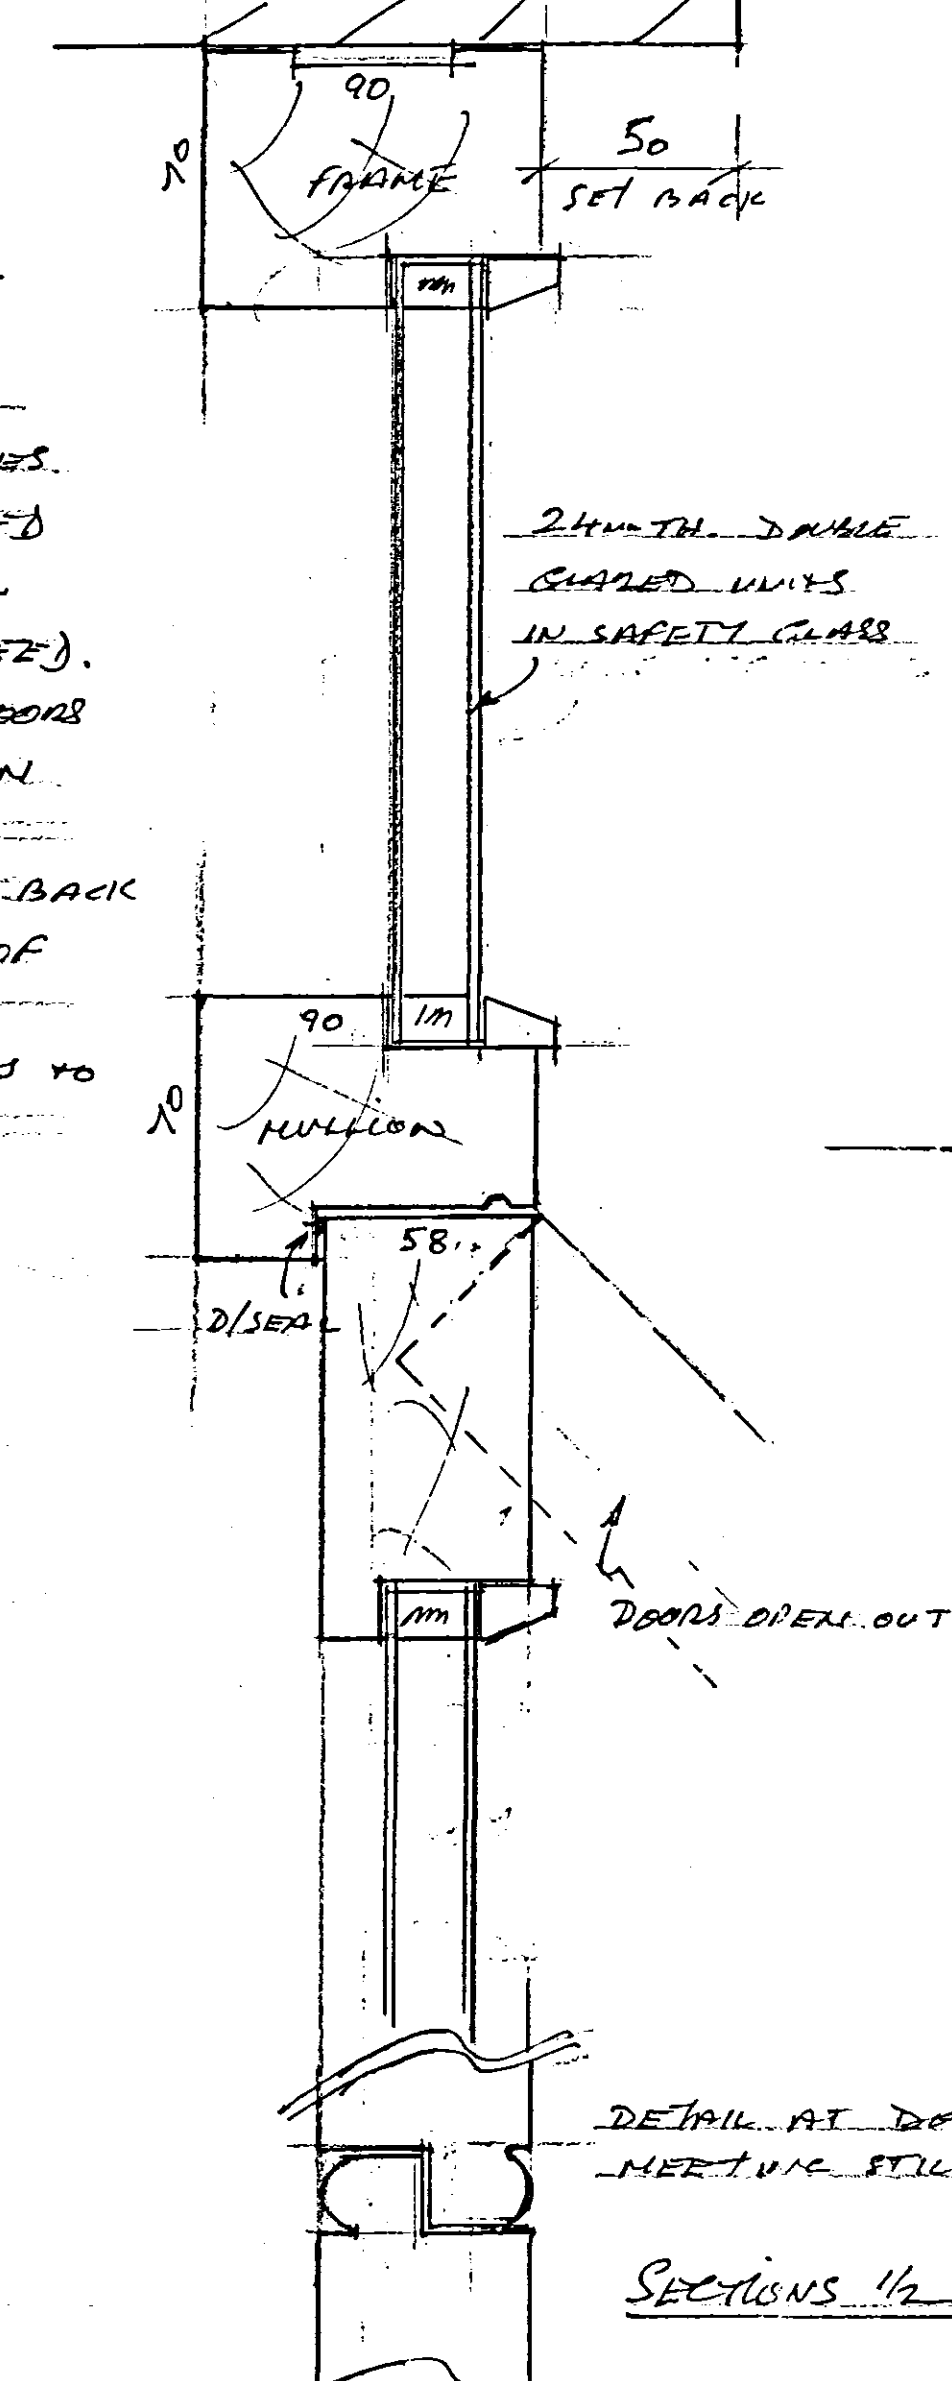

SECTIONS 1/2 SCALE

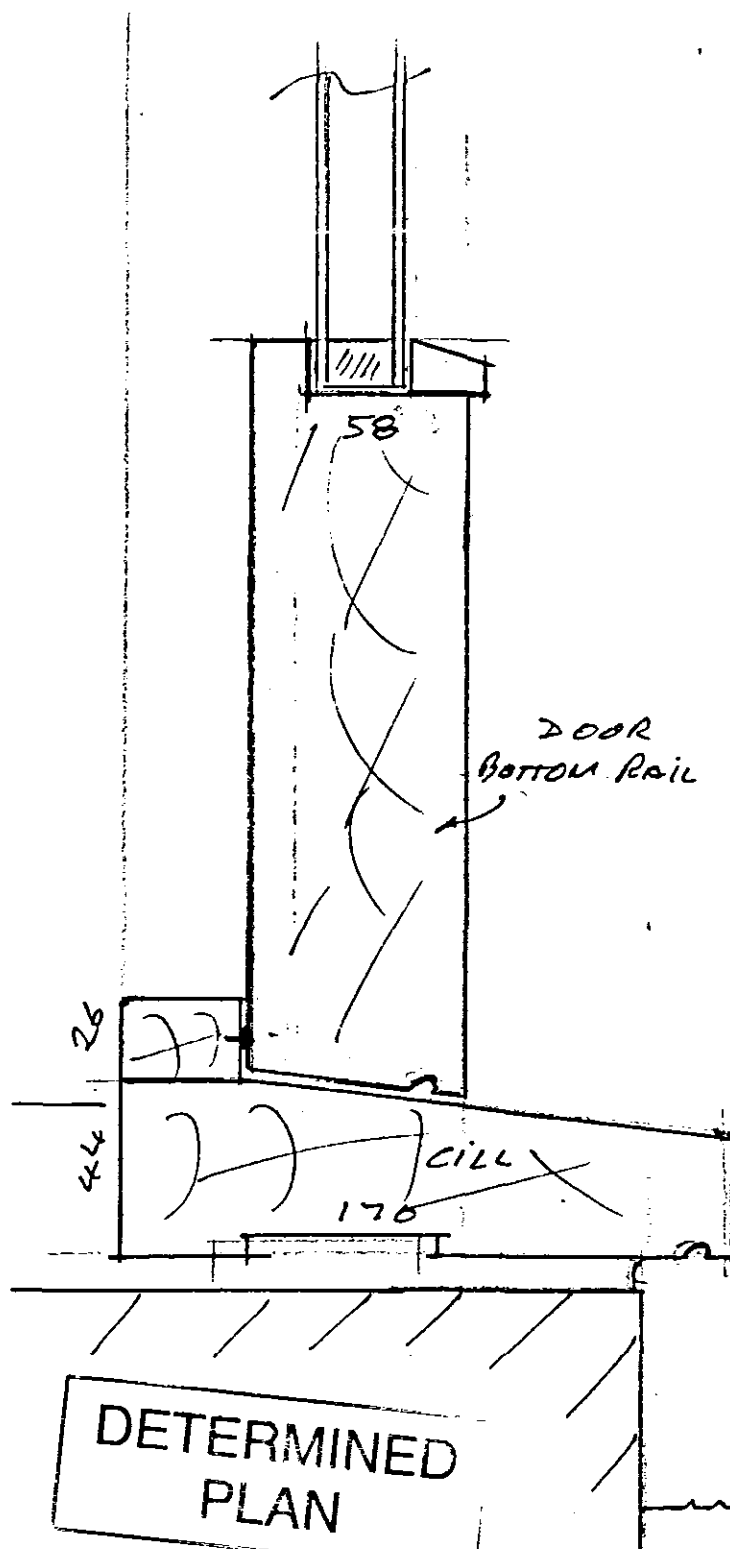

PROPOSED BARN CONVERSION
MAISEDYKE LANE FLEET

EXTERNAL JOINERY
DETAILS (WINDOWS-DOORS-SCREENS)

DRAWN PBC DATE MARCH 07
SCALES AS SHOWN REC/SD/01

SHDC
Planning & Development
16 APR 2007
Ref: 0498/07