


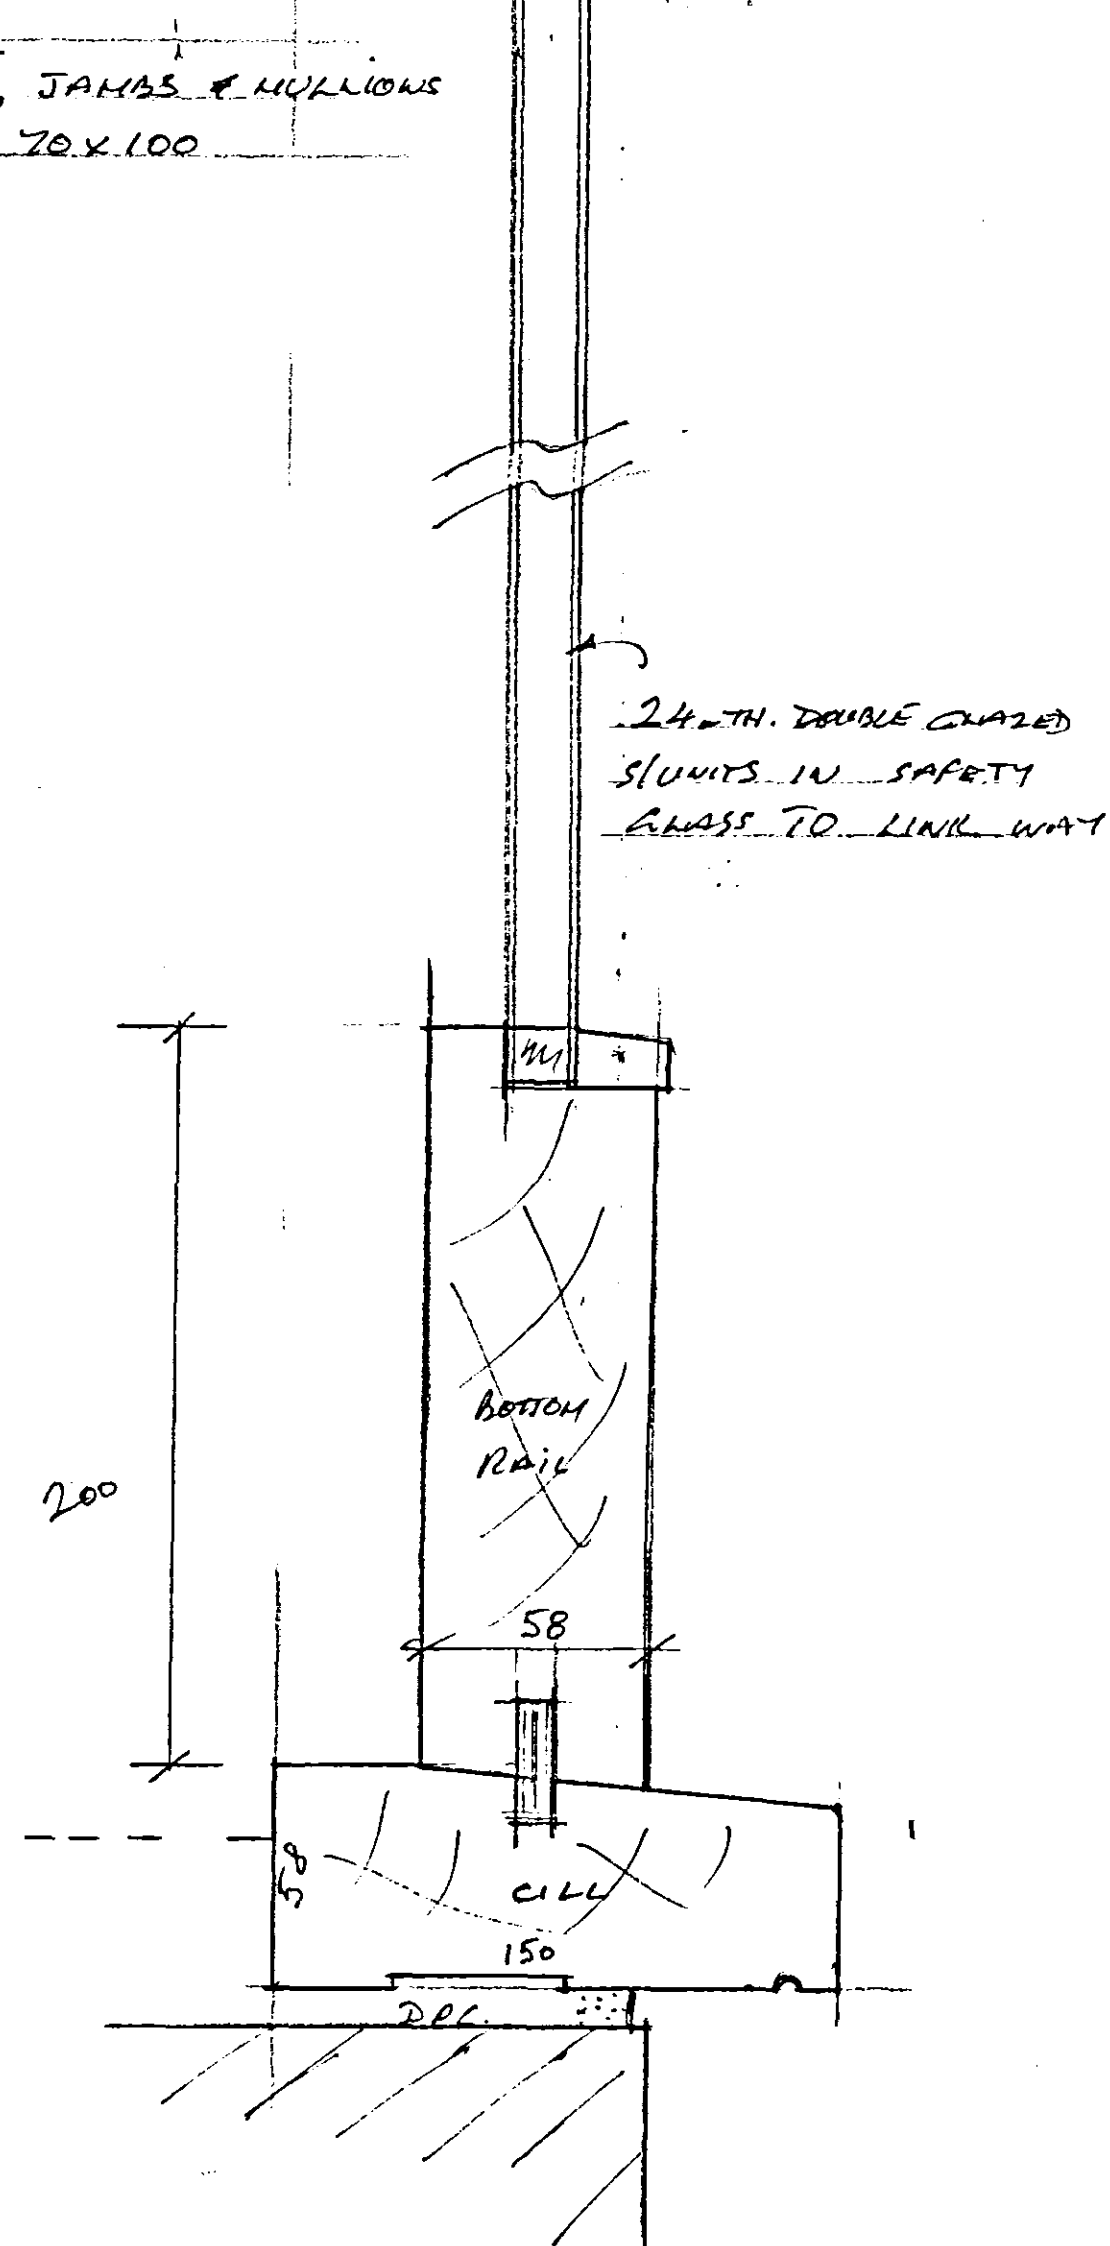


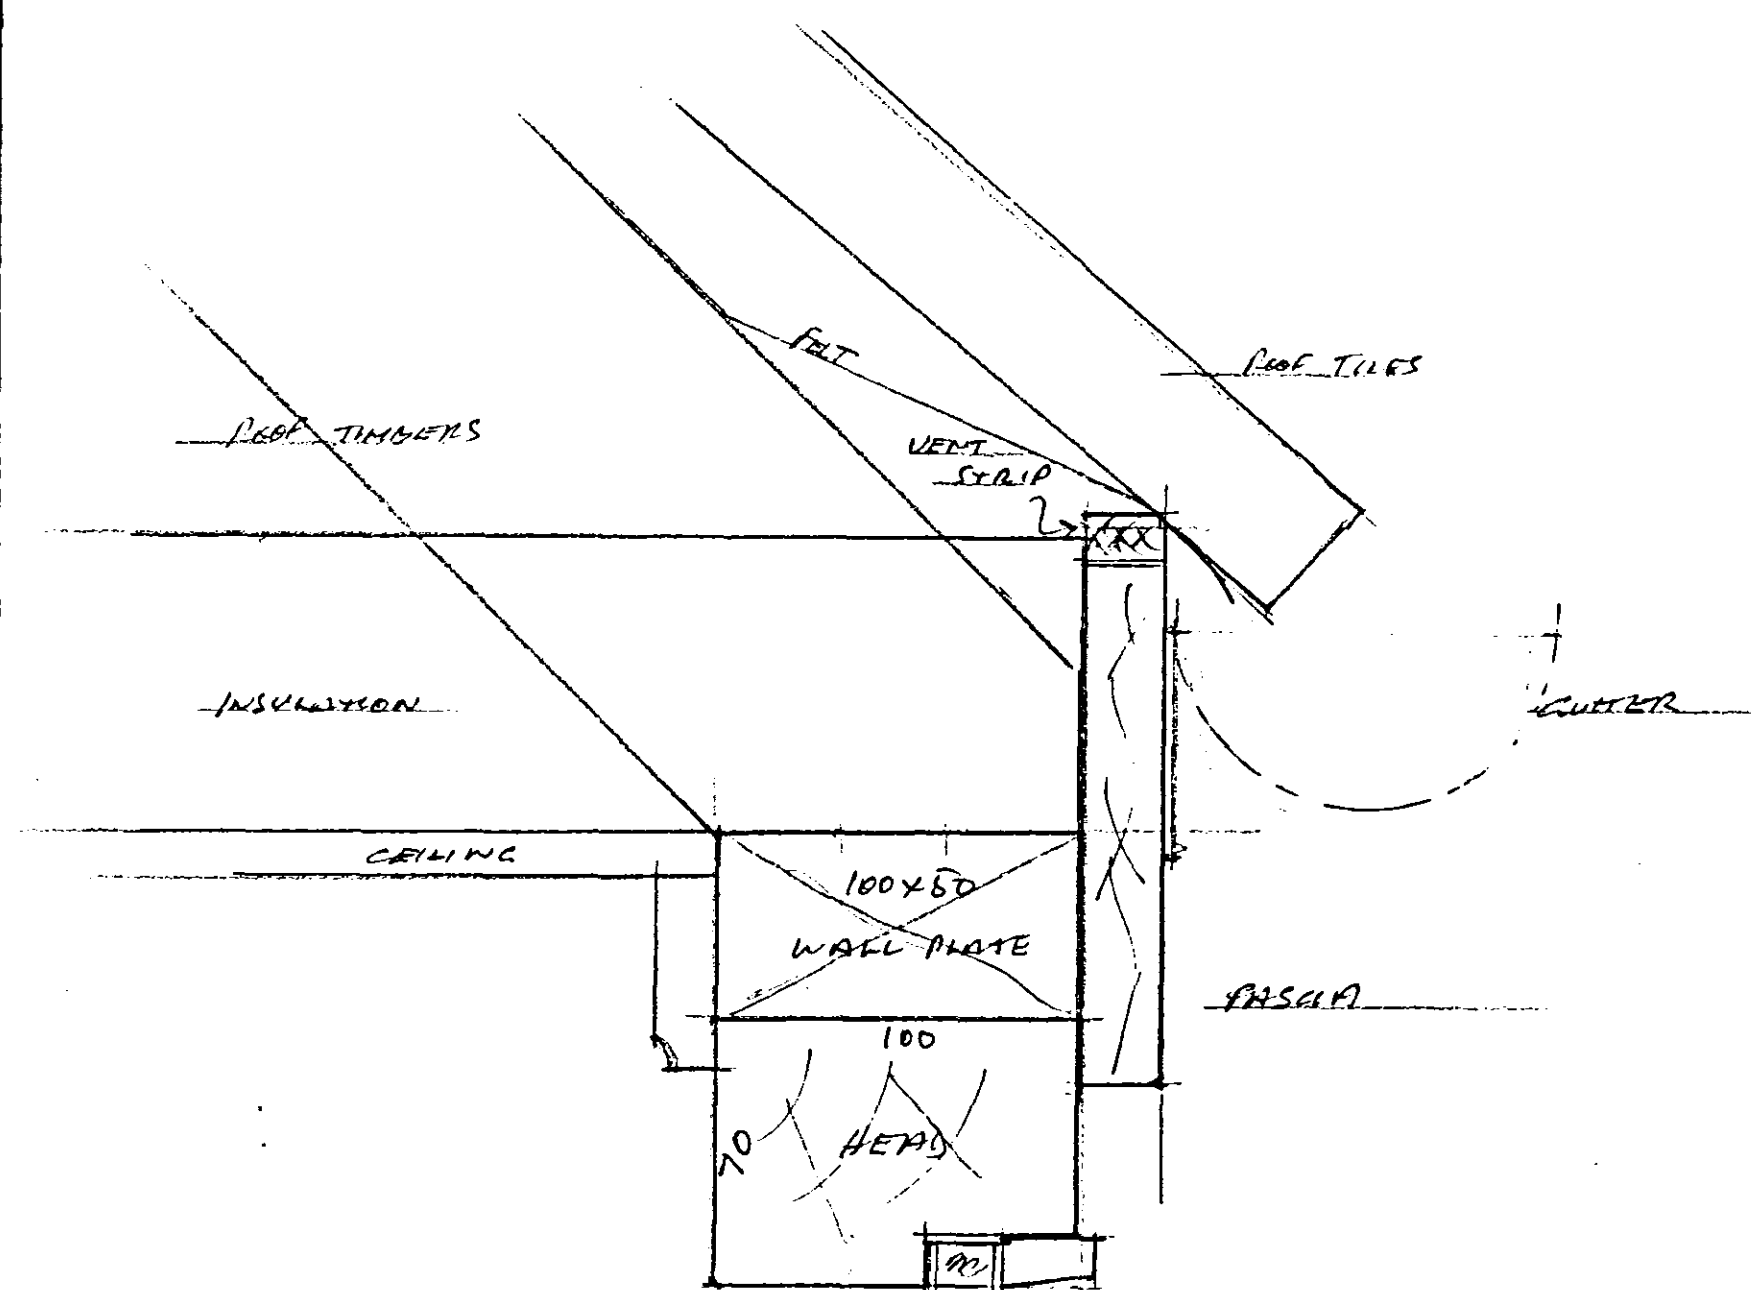


SECTION THRO' LINK WAY 1/2 SCALE

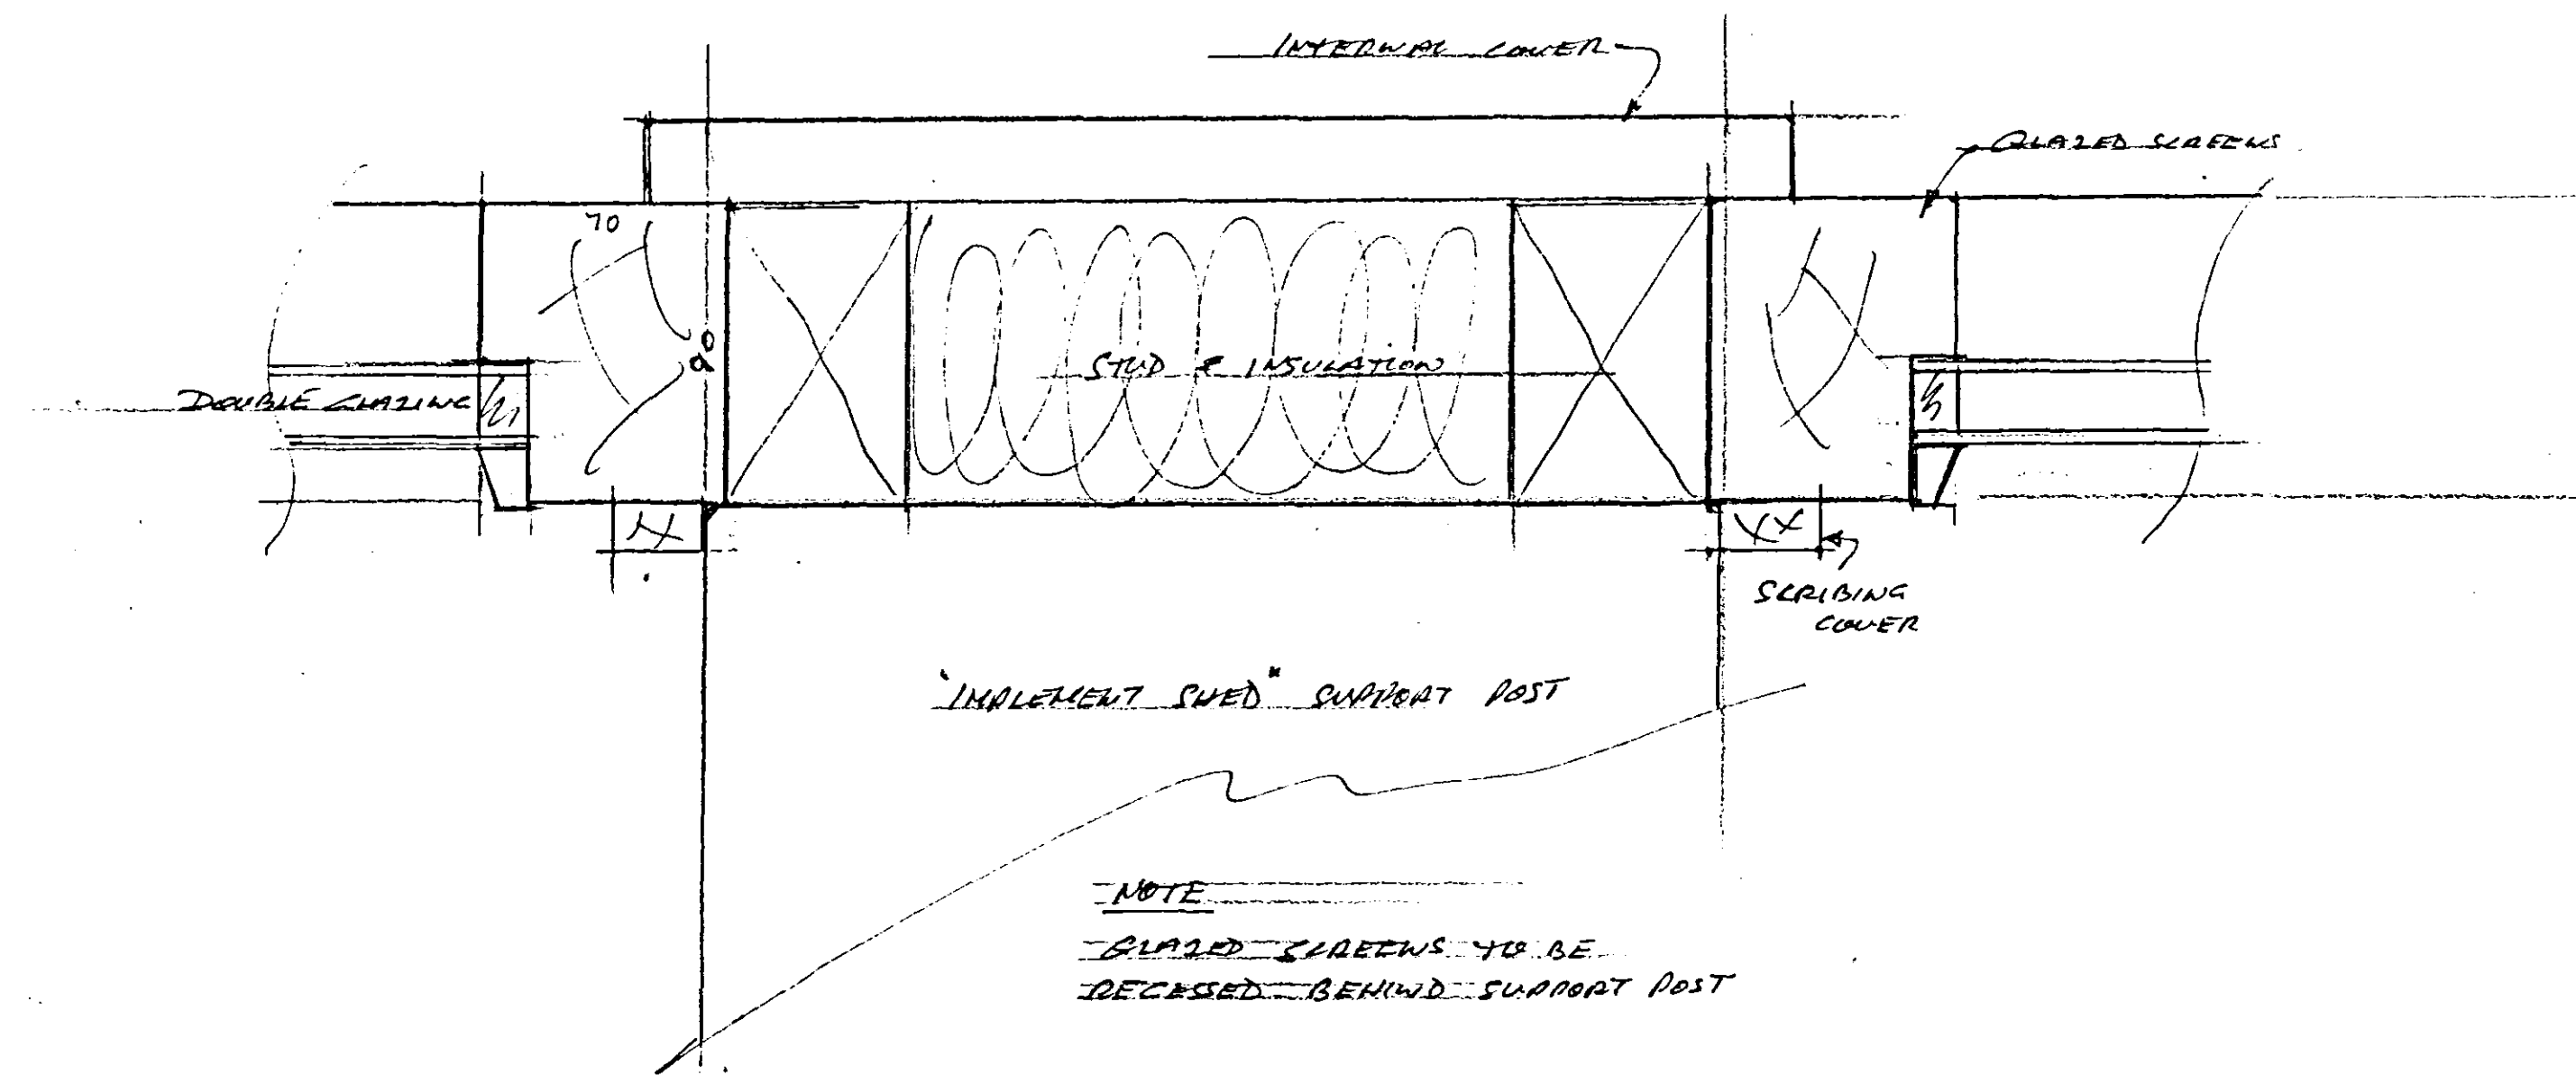


PLAN DETAIL OF GLAZED SCREENS TO KITCHEN/DINER AREA 1/2 SCALE

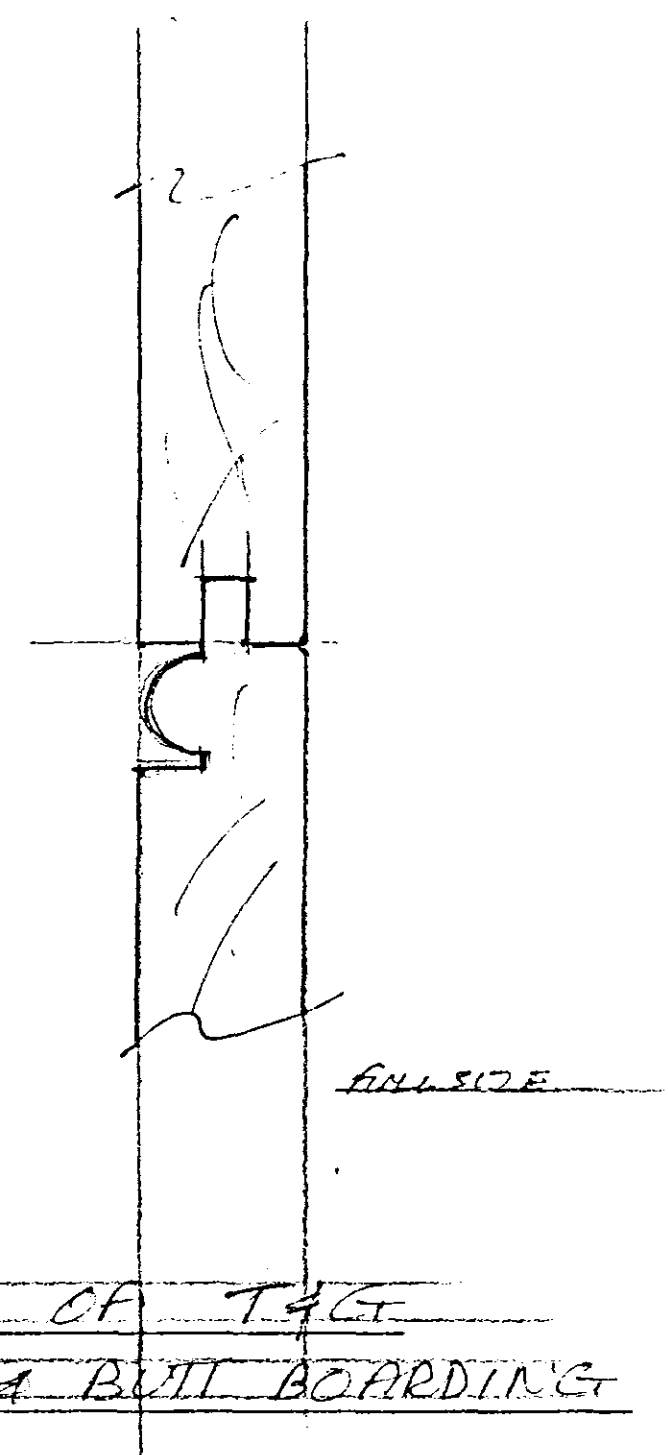

DETAIL OF TIE BEAM & BUTT BOARDING

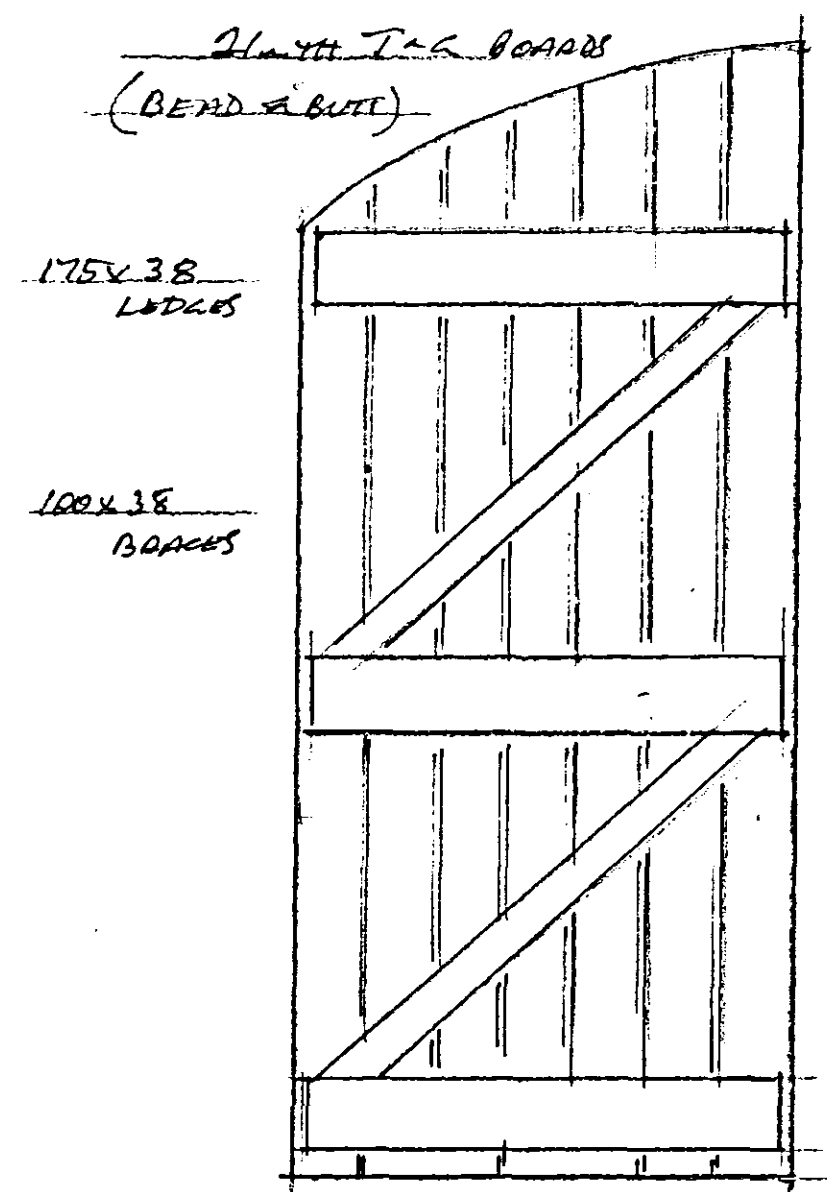

FIXED SHUTTER DETAIL TO ARCHED SCREENS

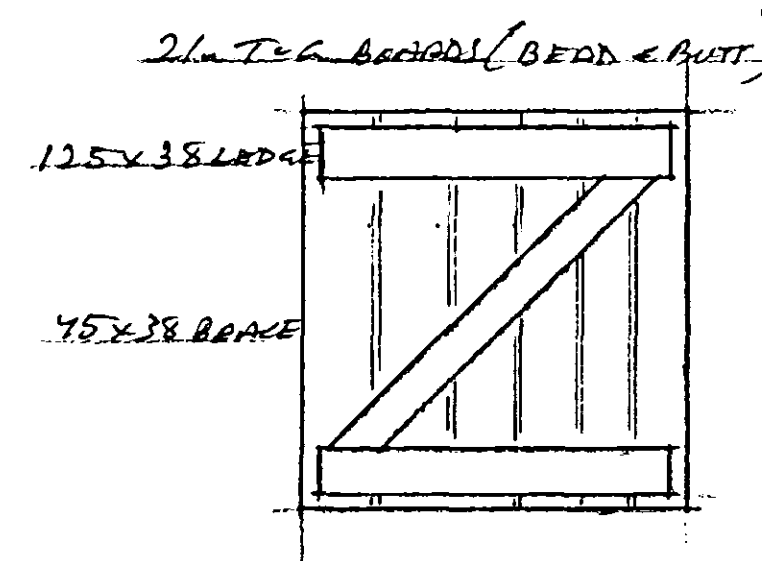

FIXED SHUTTER DETAIL TO SOME WINDOWS

SHDC
Planning & Development
16 APR 2007
Ref: 0498107

DETERMINED
PLAN

PROPOSED BARN CONVERSION
MAISEDKIRE LAKE FLEET

EXTERNAL JOINERY DETAILS
(LINK WAY) SHUTTERS / MISC.

DRAWN 1/10	DATE MARCH 07
SCALES AS SHOWN	DRUG NO. DEC/50/02