


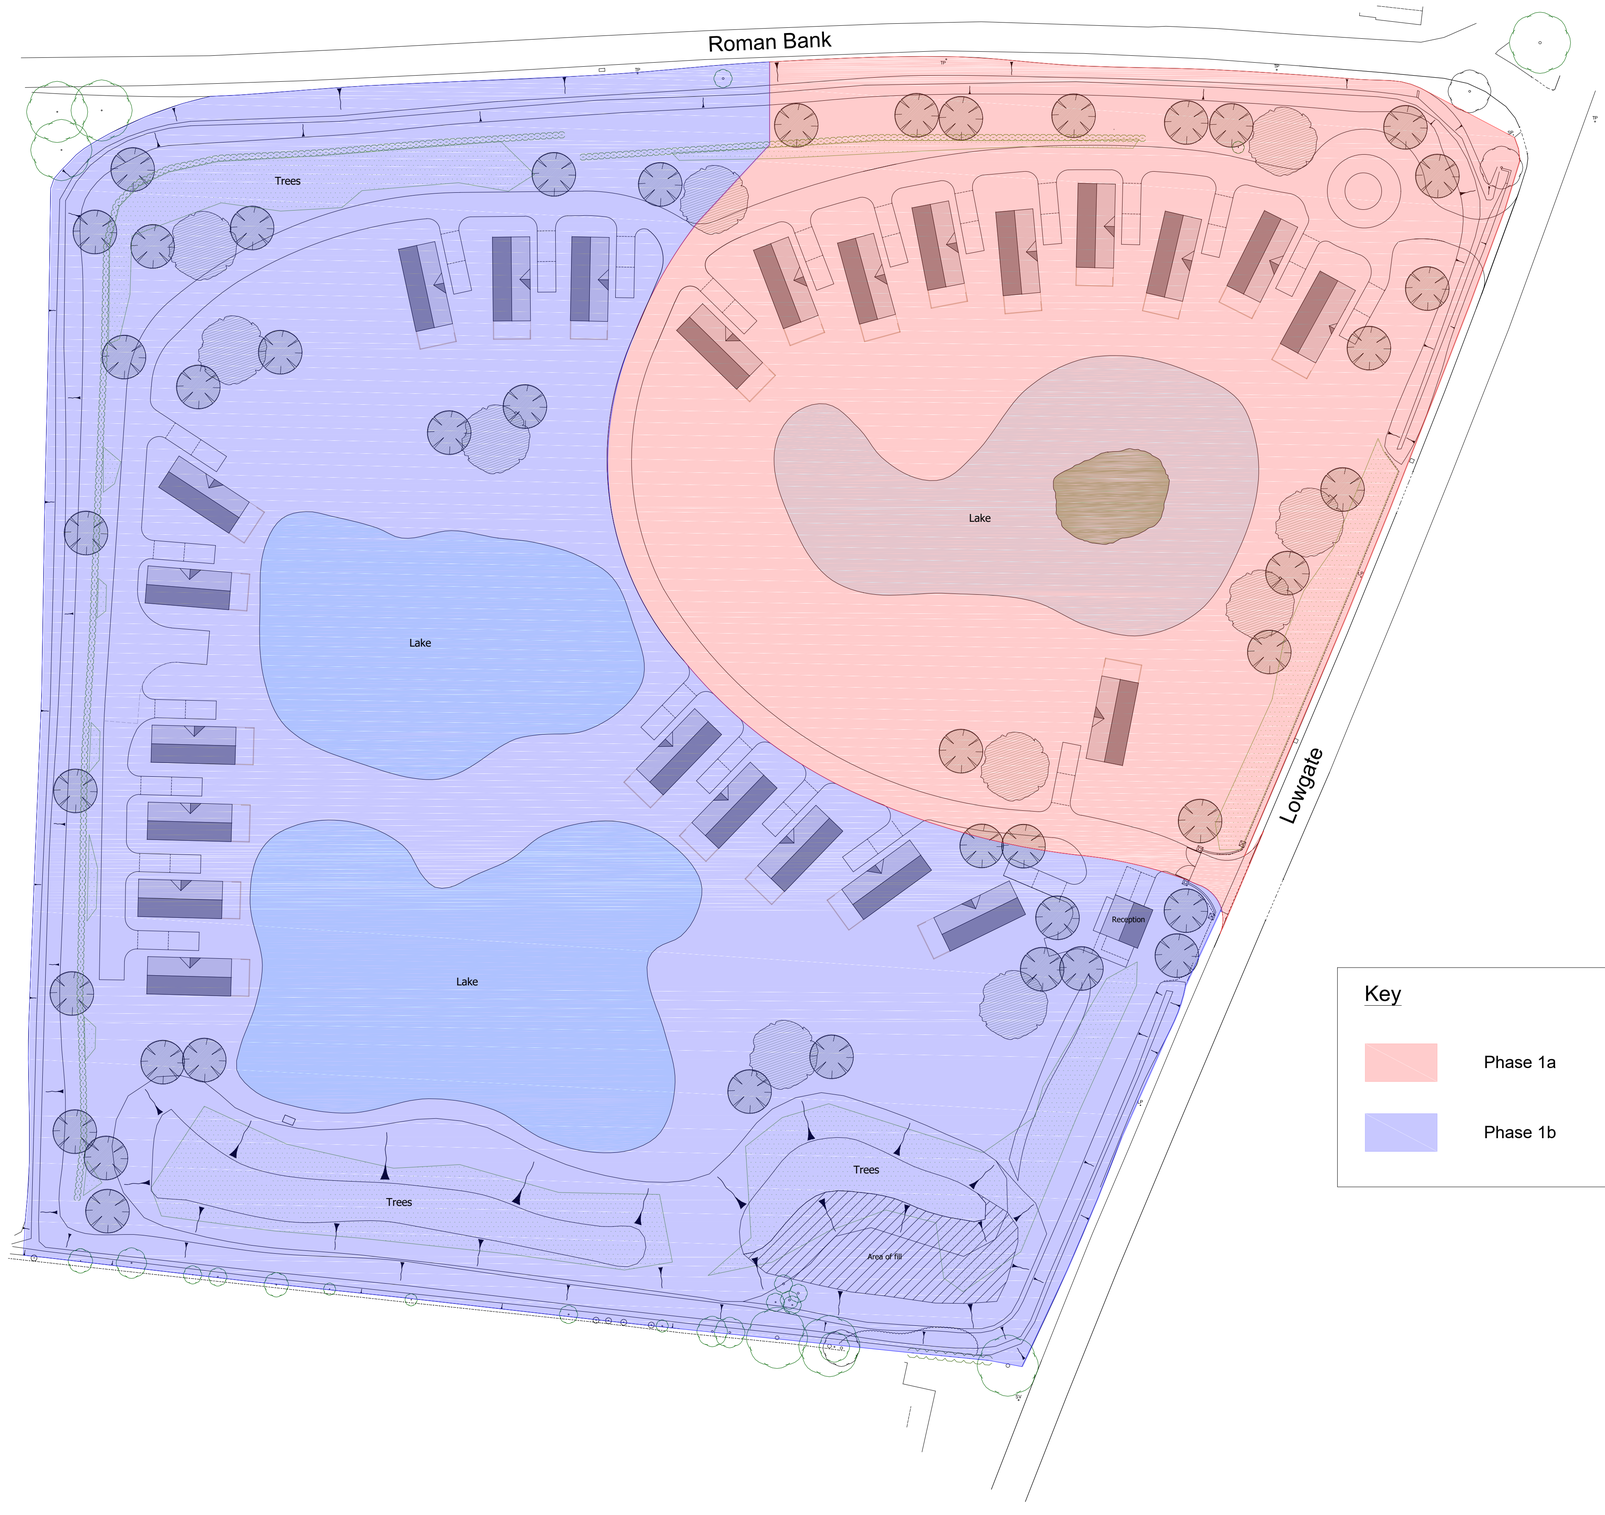

Key

- Phase 1a
- Phase 1b

REVISION	DATE	DESCRIPTION	DRAWN
A	11.05.22	Cabins repositioned on phase 1a	JRB

ORIGINAL SIZE 100MM - THIS PRINT MAY BE REDUCED

NOTE; ALL DIMENSIONS, MATERIALS AND WORKMANSHIP IN ACCORDANCE WITH NHBC STANDARDS AND BUILDING REGULATIONS.
DO NOT SCALE FROM THIS DRAWING. ALL DIMENSIONS TO BE VERIFIED WITH THE TECHNICAL OFFICE.

LARKFLEET GROUP

LARKFLEET GROUP LIMITED
LARKFLEET HOUSE
SOUTHFIELDS BUSINESS PARK
BOURNE
LINCOLNSHIRE
PE10 0FF

TEL: 01778 391570

PROJECT

LOWGATE, FLEET

DRAWING TITLE

SITE LAYOUT
Phasing Plan

SCALE	DATE	DRAWN	APPROVED
1:500 @A1	31.03.22	JRB	-

DRAWING NO.	REVISION
L188/SITE/03	A